


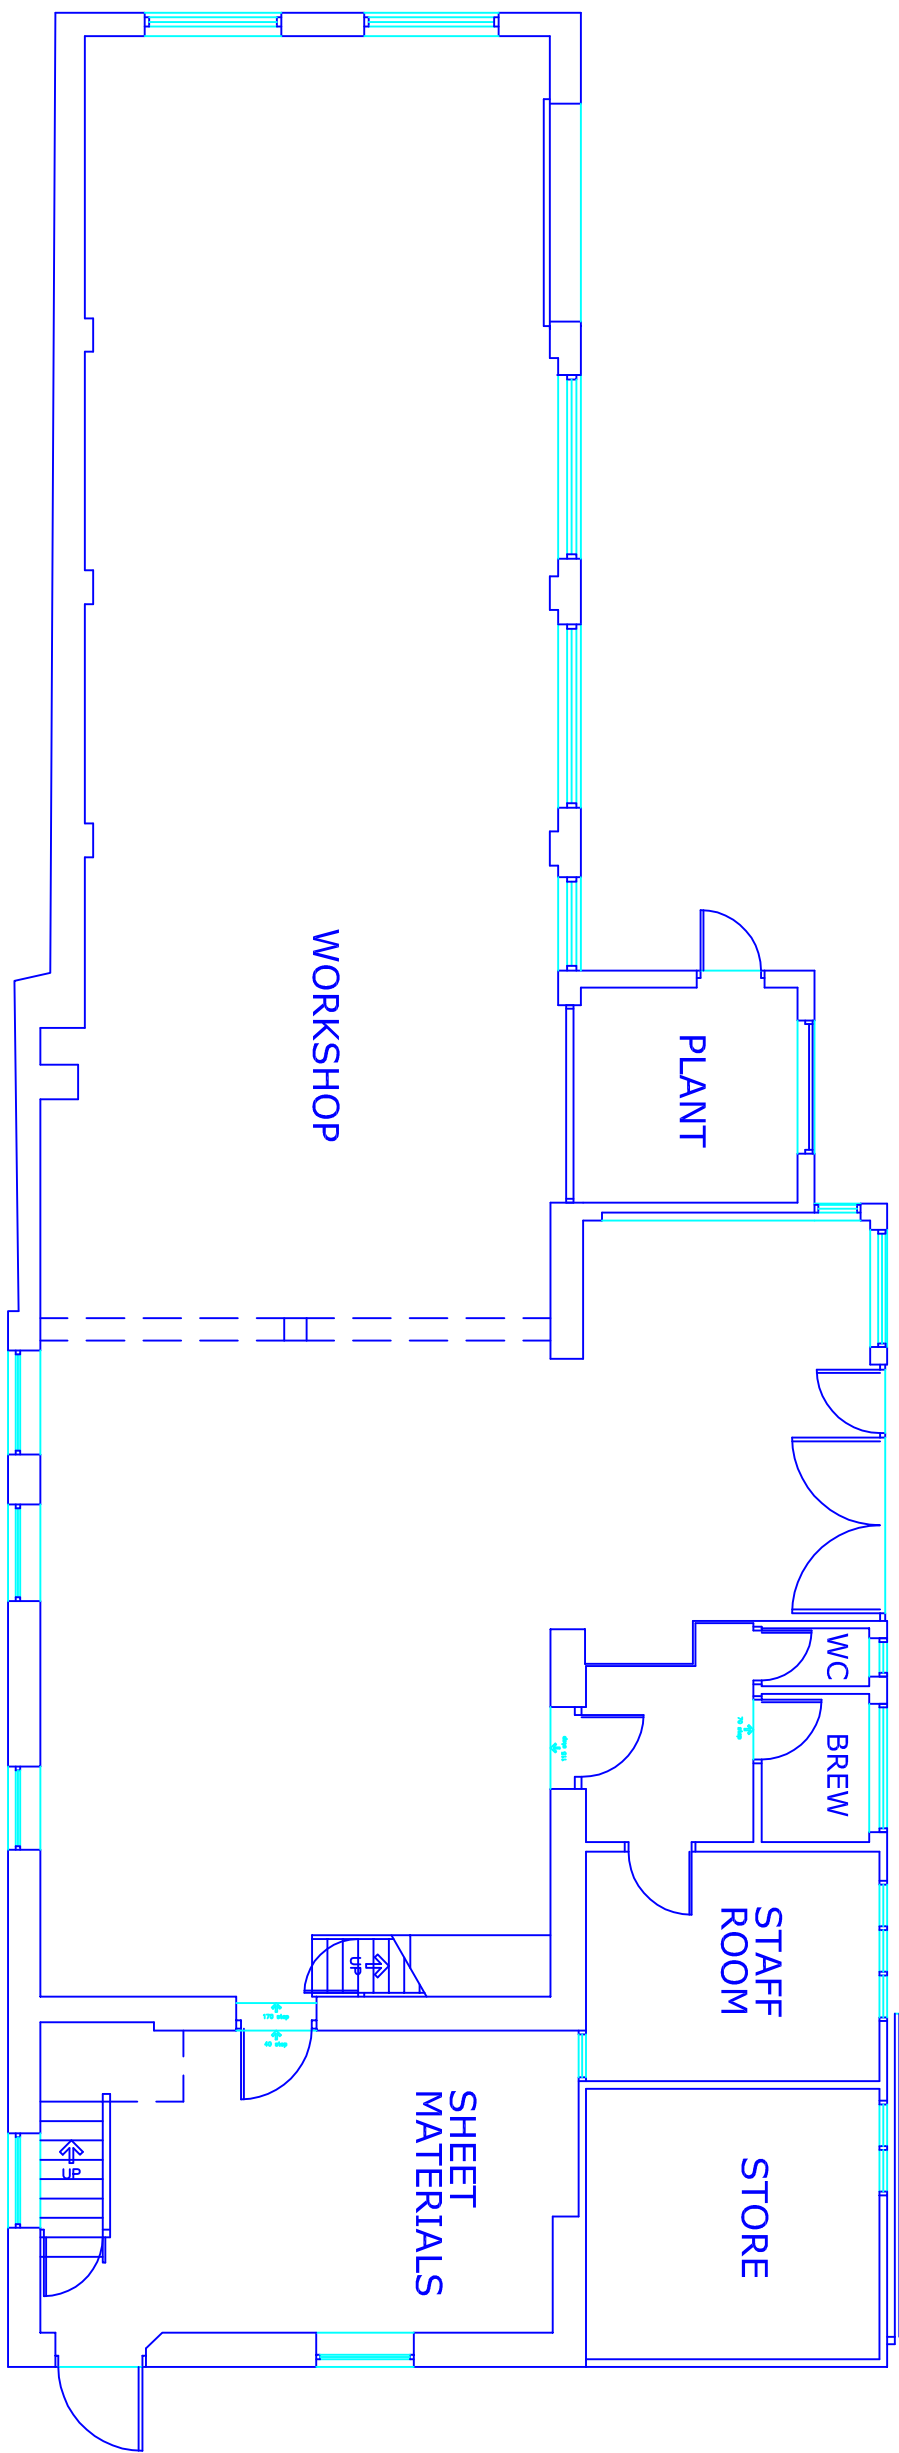


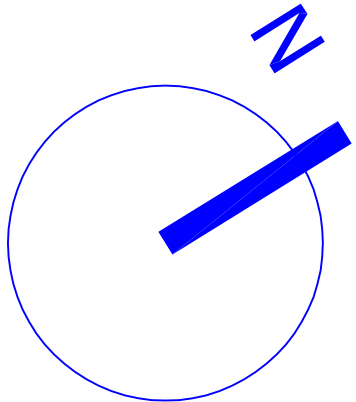


EXISTING GROUND FLOOR PLAN

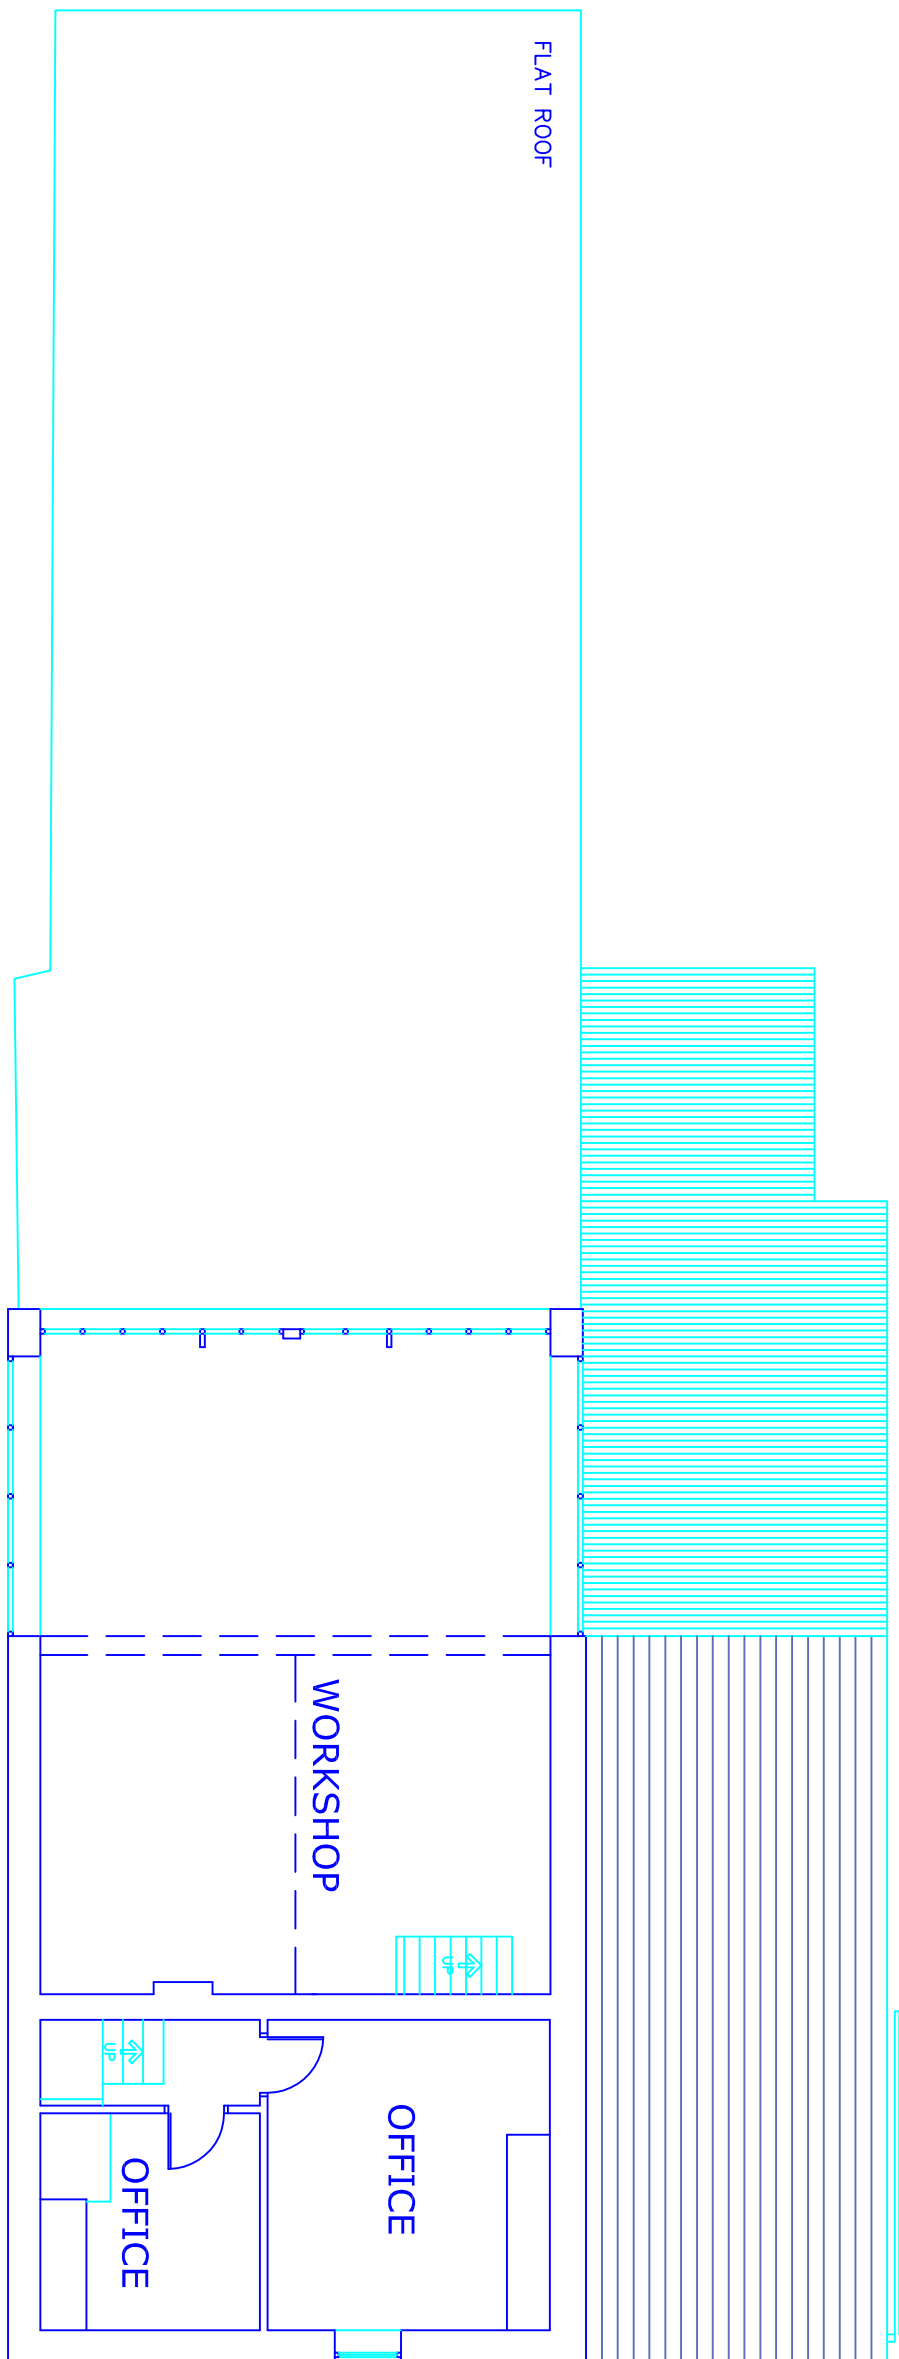


EXISTING FIRST FLOOR PLAN

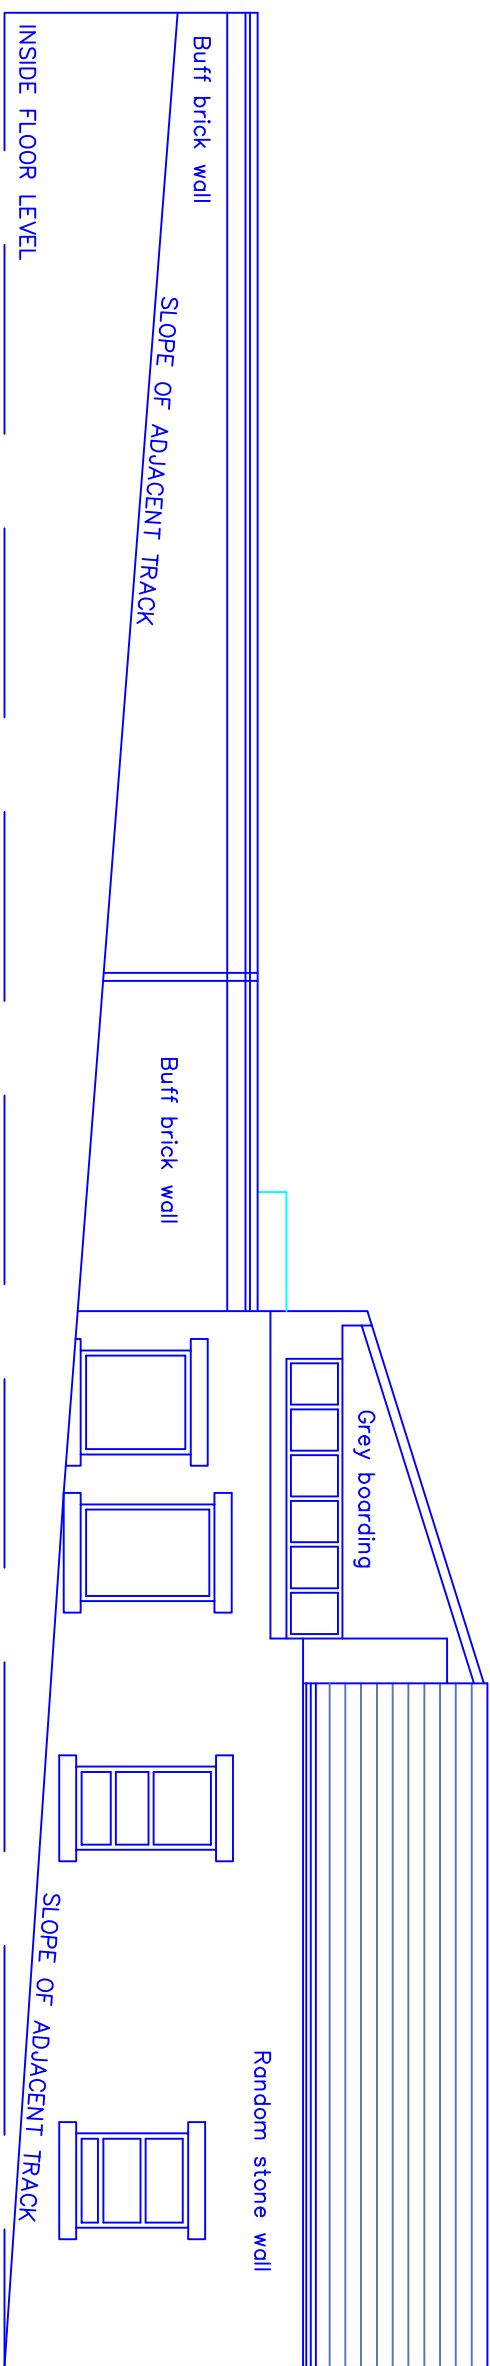


EXISTING SOUTH WEST ELEVATION
along back Spring Street

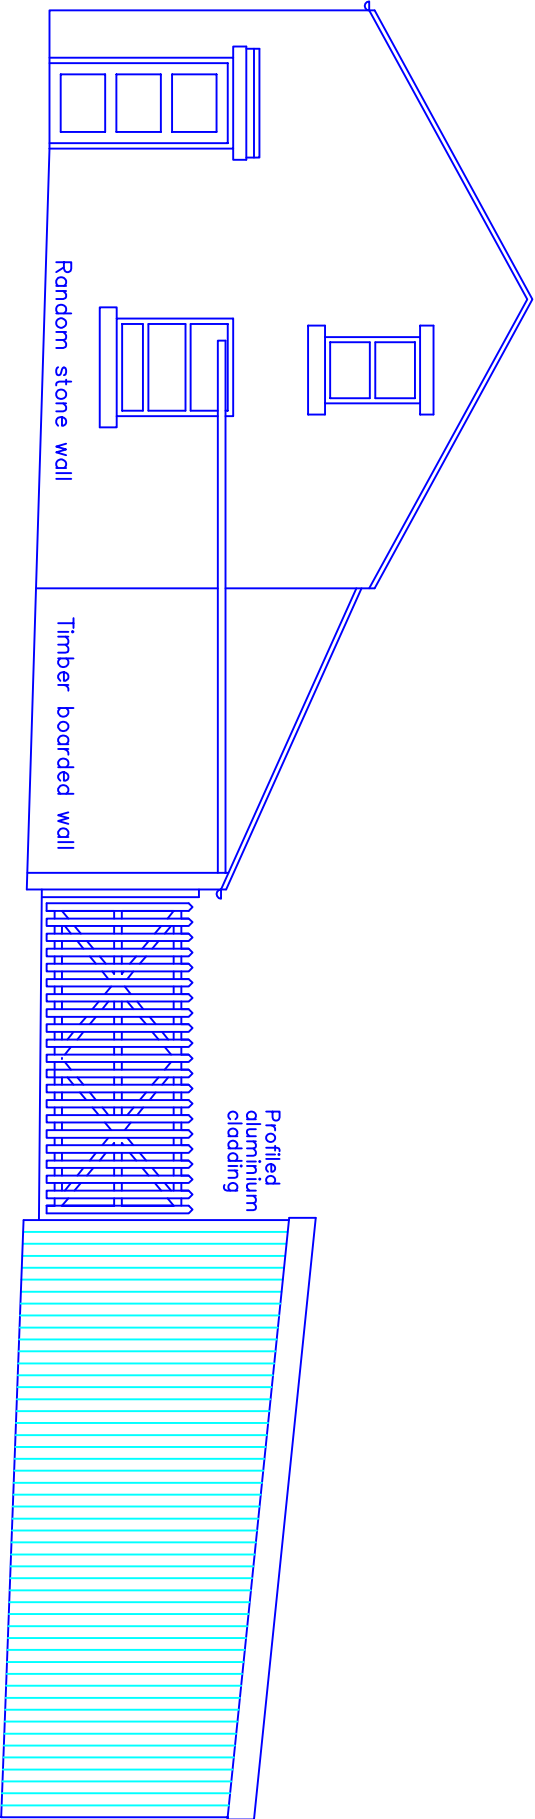


EXISTING SOUTH EAST ELEVATION
along Caltha Street

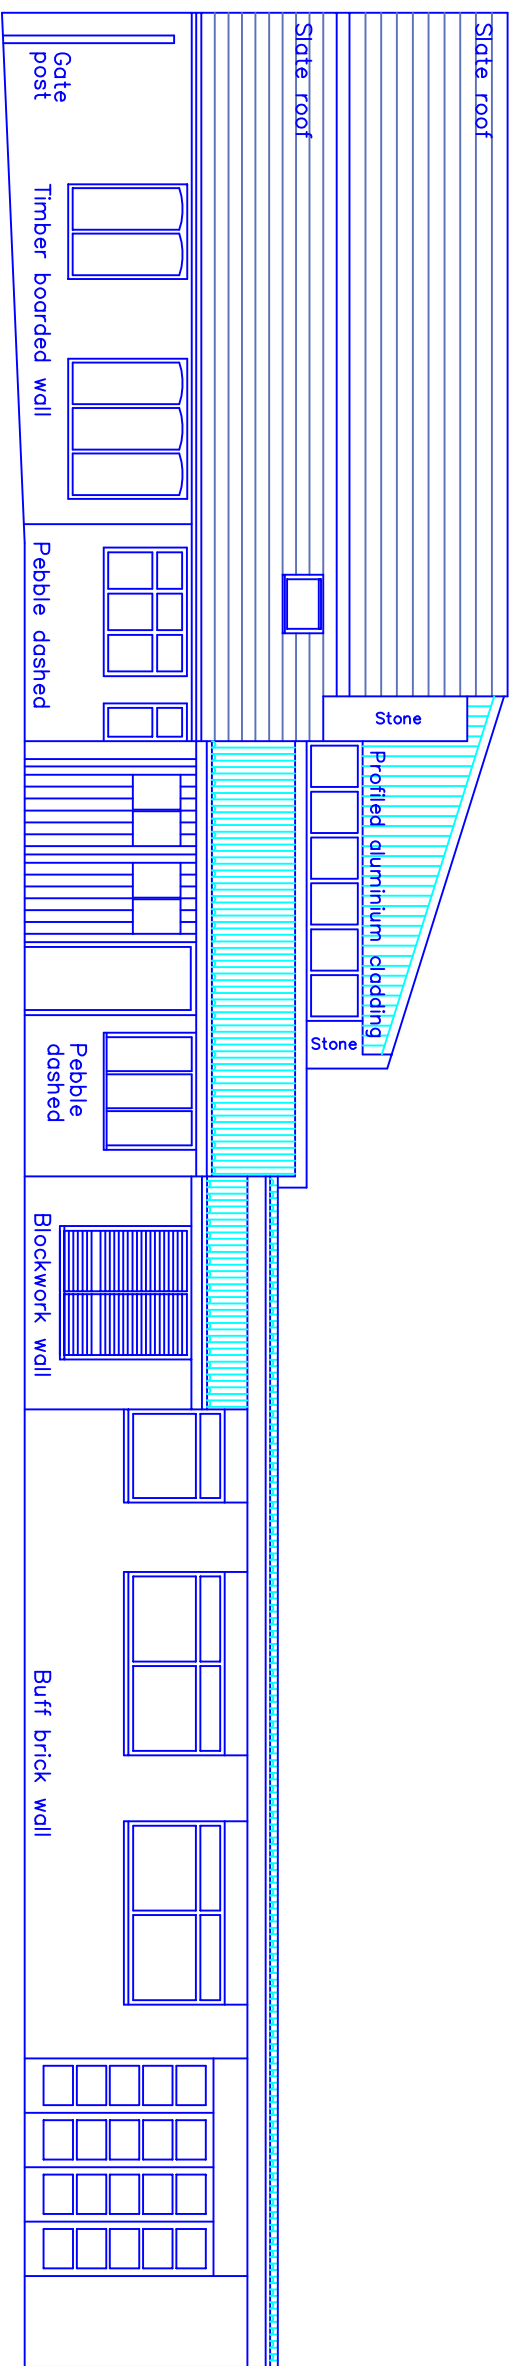


EXISTING NORTH EAST ELEVATION

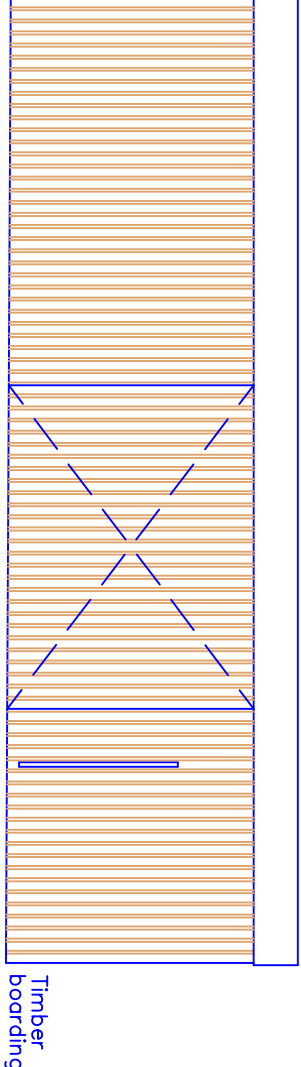

EXISTING ELEVATION FRONT WOOD SHED

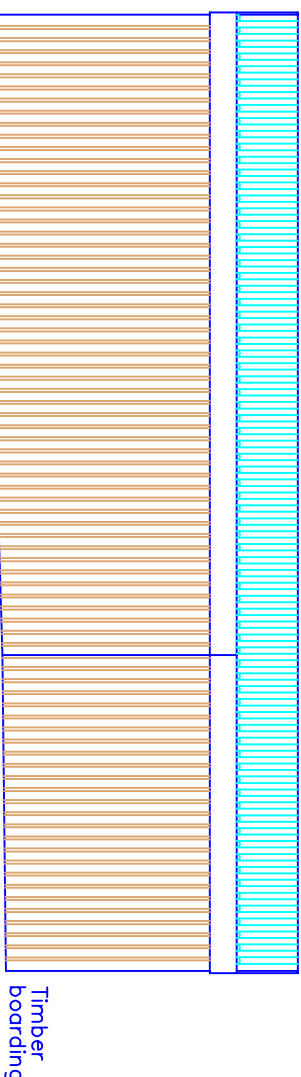

EXISTING ELEVATION REAR WOOD SHED

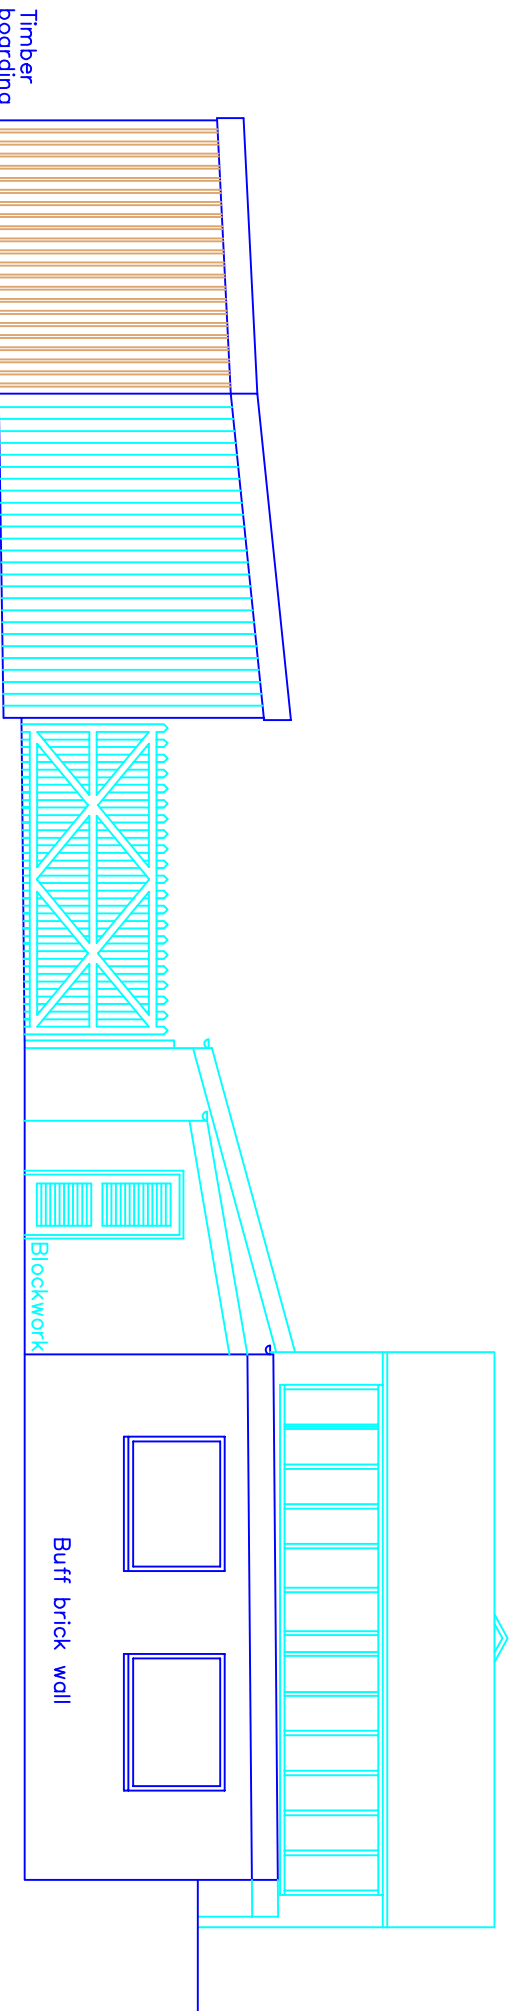

WOOD SHED

EXISTING NORTH WEST ELEVATION

This drawing and design concept is the property of PPY design. It should not be reproduced without written permission

0 1 2 3 4 5 6 M

Spring Street Sawmills
Spring Street
Ramsbottom
BL0 9JQ

Scale 1:100&A1
September 2011
Existing Floor plans
and Elevations

PPY design Ltd

2 Helmsford Road, Helmsford Village
Ramsbottom, Lancashire BL0 4PA
Gary Dearden (BA) (m) 07948 4444
gary@ppy-design.co.uk www.ppy-design.co.uk
t: 01706 627791 m: 0712 669462