


General Notes


Do not scale from this drawing. Only work to written dimensions.

All site dimensions shall be verified by the Contractor on site prior to commencing any works.


This drawing is the property of Studio Square and copyright is reserved by them. The drawing is not to be copied or disclosed by or to any unauthorised persons without the prior written consent of Studio Square.

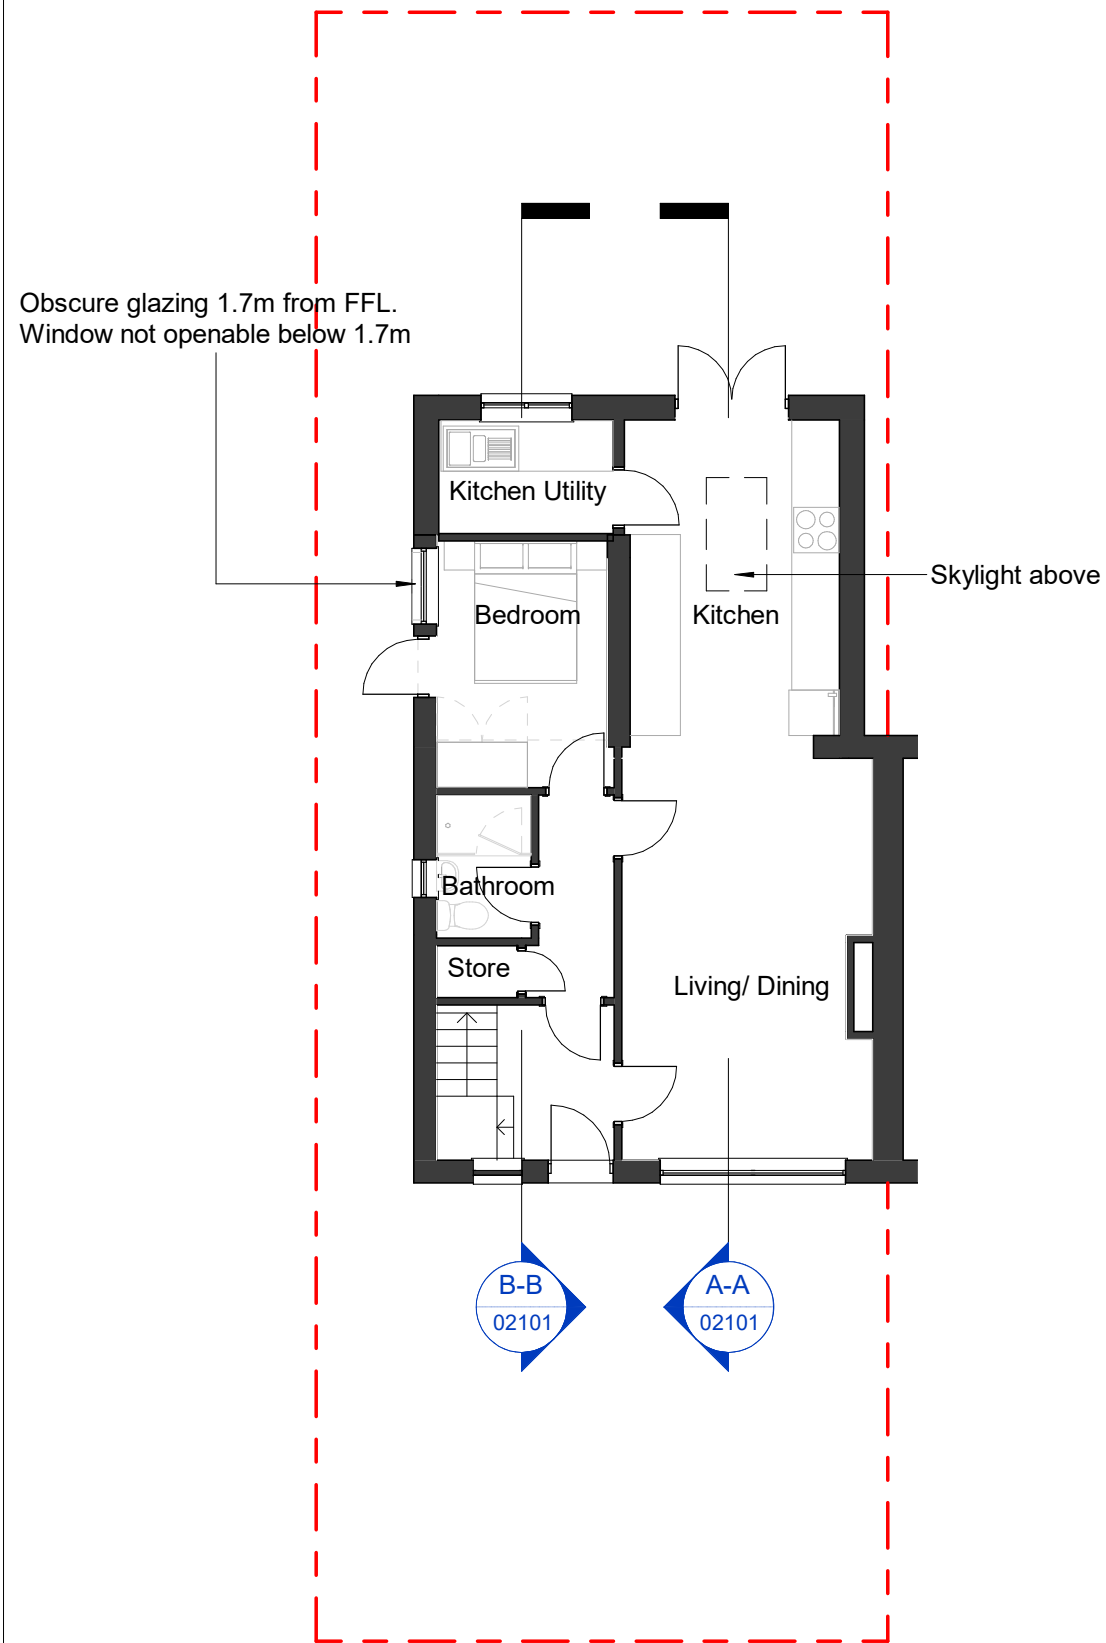


Proposed Ground Floor Plan

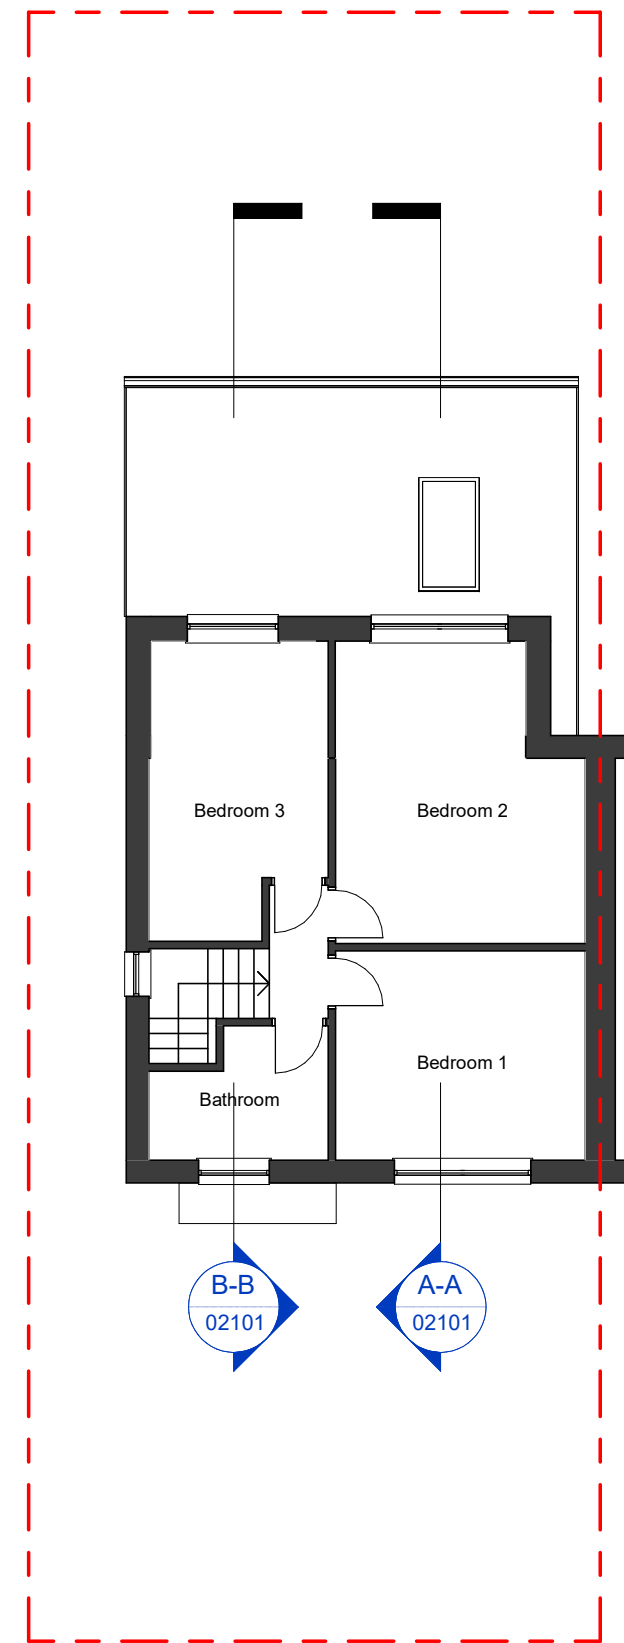


Proposed First Floor Plan

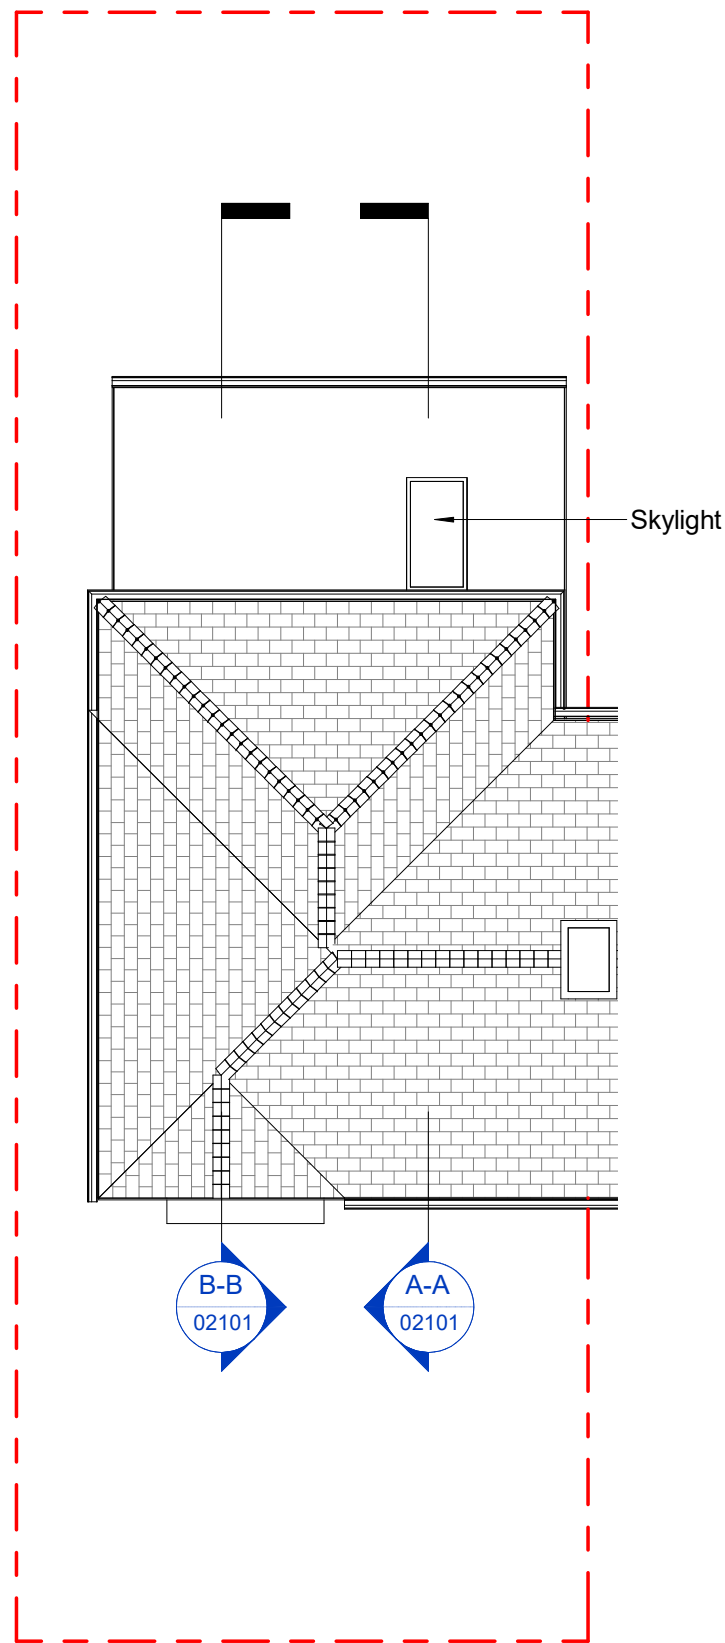

Proposed Roof Plan

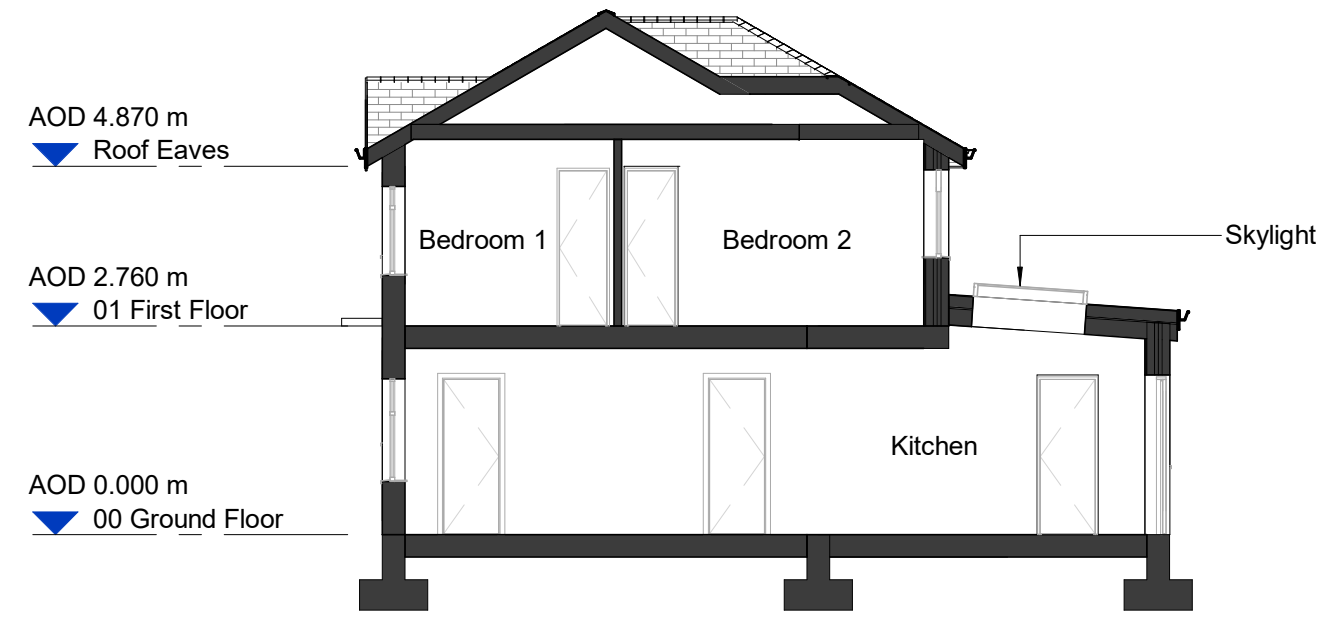

Proposed Section A-A

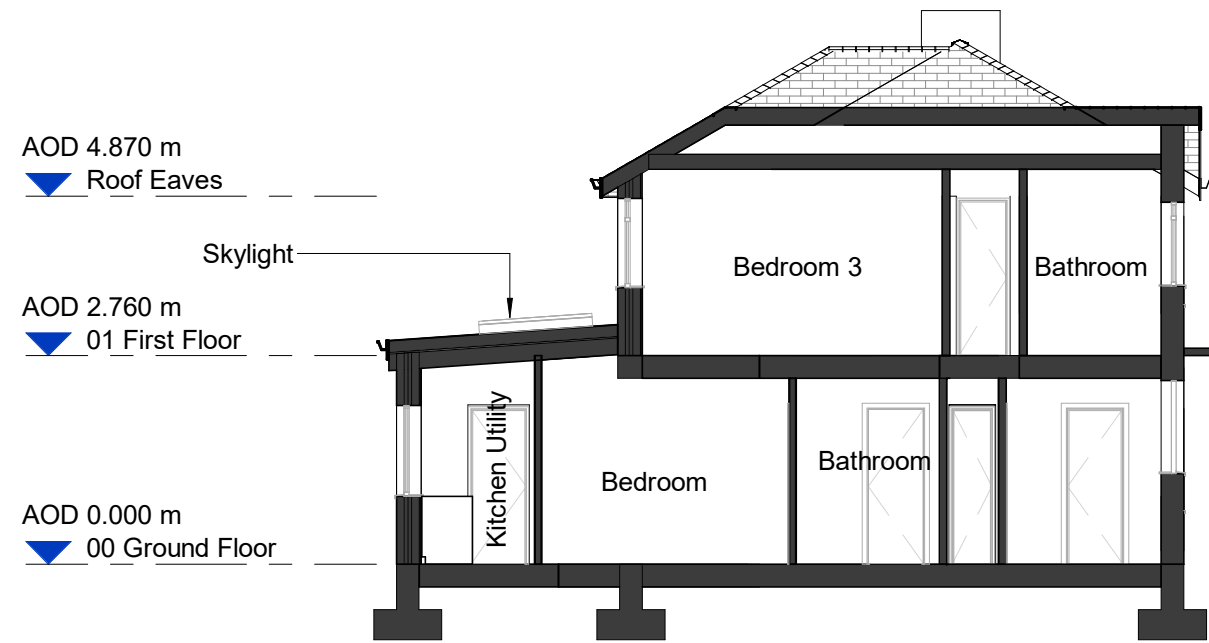

Proposed Section B-B

REV.	DATE	AMENDMENT
P01	26/01/2021	Issue For Planning
P02	30/01/2023	Issue for Planning
P03	16/03/2023	Obscure glazing added following LA comments

CLIENT
Mr B. George

PROJECT
19 Wellington Drive


Scale @ A1 **1 : 100**
Status **Stage 2**
Drawn By **AR**
Date **16/03/2023**

Sheet Name:
Proposed:
GA Plans, Elevations and Sections

STATUS	PURPOSE FOR ISSUE	Project NO.
S2	Planning	1047
Project No.	Orig. Zone Level Type Role Dwg.No.	Rev.
1047	SSQ · XX · XX · DR · A · 02101	P03

STUDIO SQUARE


The Studio. No. 90 New North Road, Huddersfield, HD1 5NE
Email. hello@studio-square.co.uk
Web. www.studio-square.co.uk

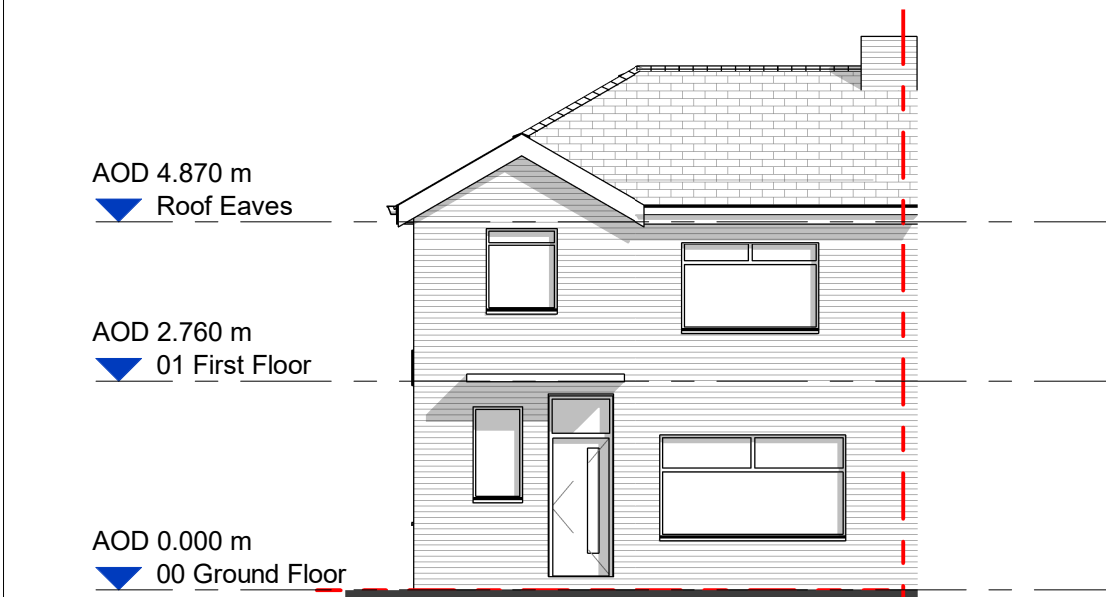


Proposed East Elevation (Front)
[No Change]



Proposed South Elevation (Side)

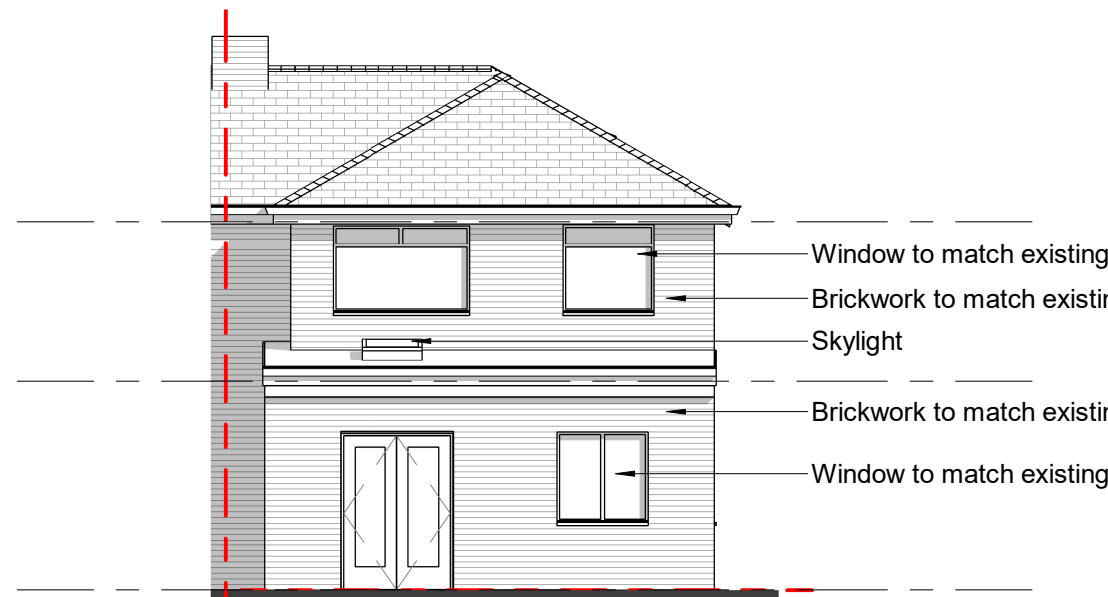

Proposed West Elevation (Rear)

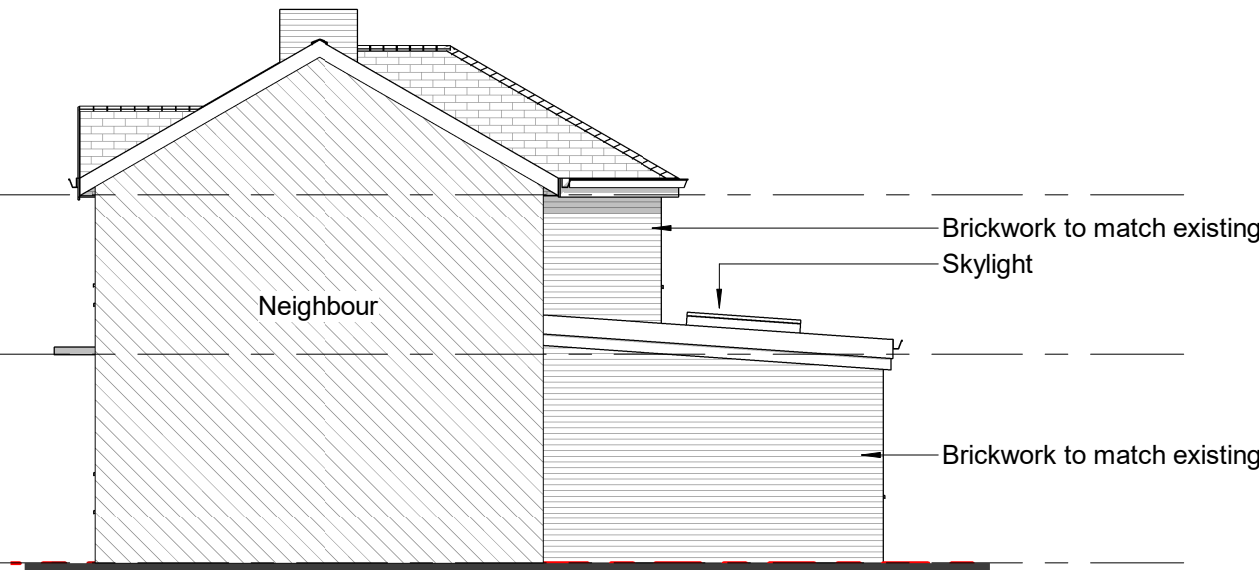

Proposed North Elevation (Side)

