


DRAWING PRODUCED FOR
PLANNING PURPOSES ONLY.

DO NOT SCALE FROM THIS
DRAWING

Driveway
Porous/Permeable drain to lawn/boarders

New Wall and Fence
Brick masonry to match existing

Horizontal single sided timber slat
fencing panels

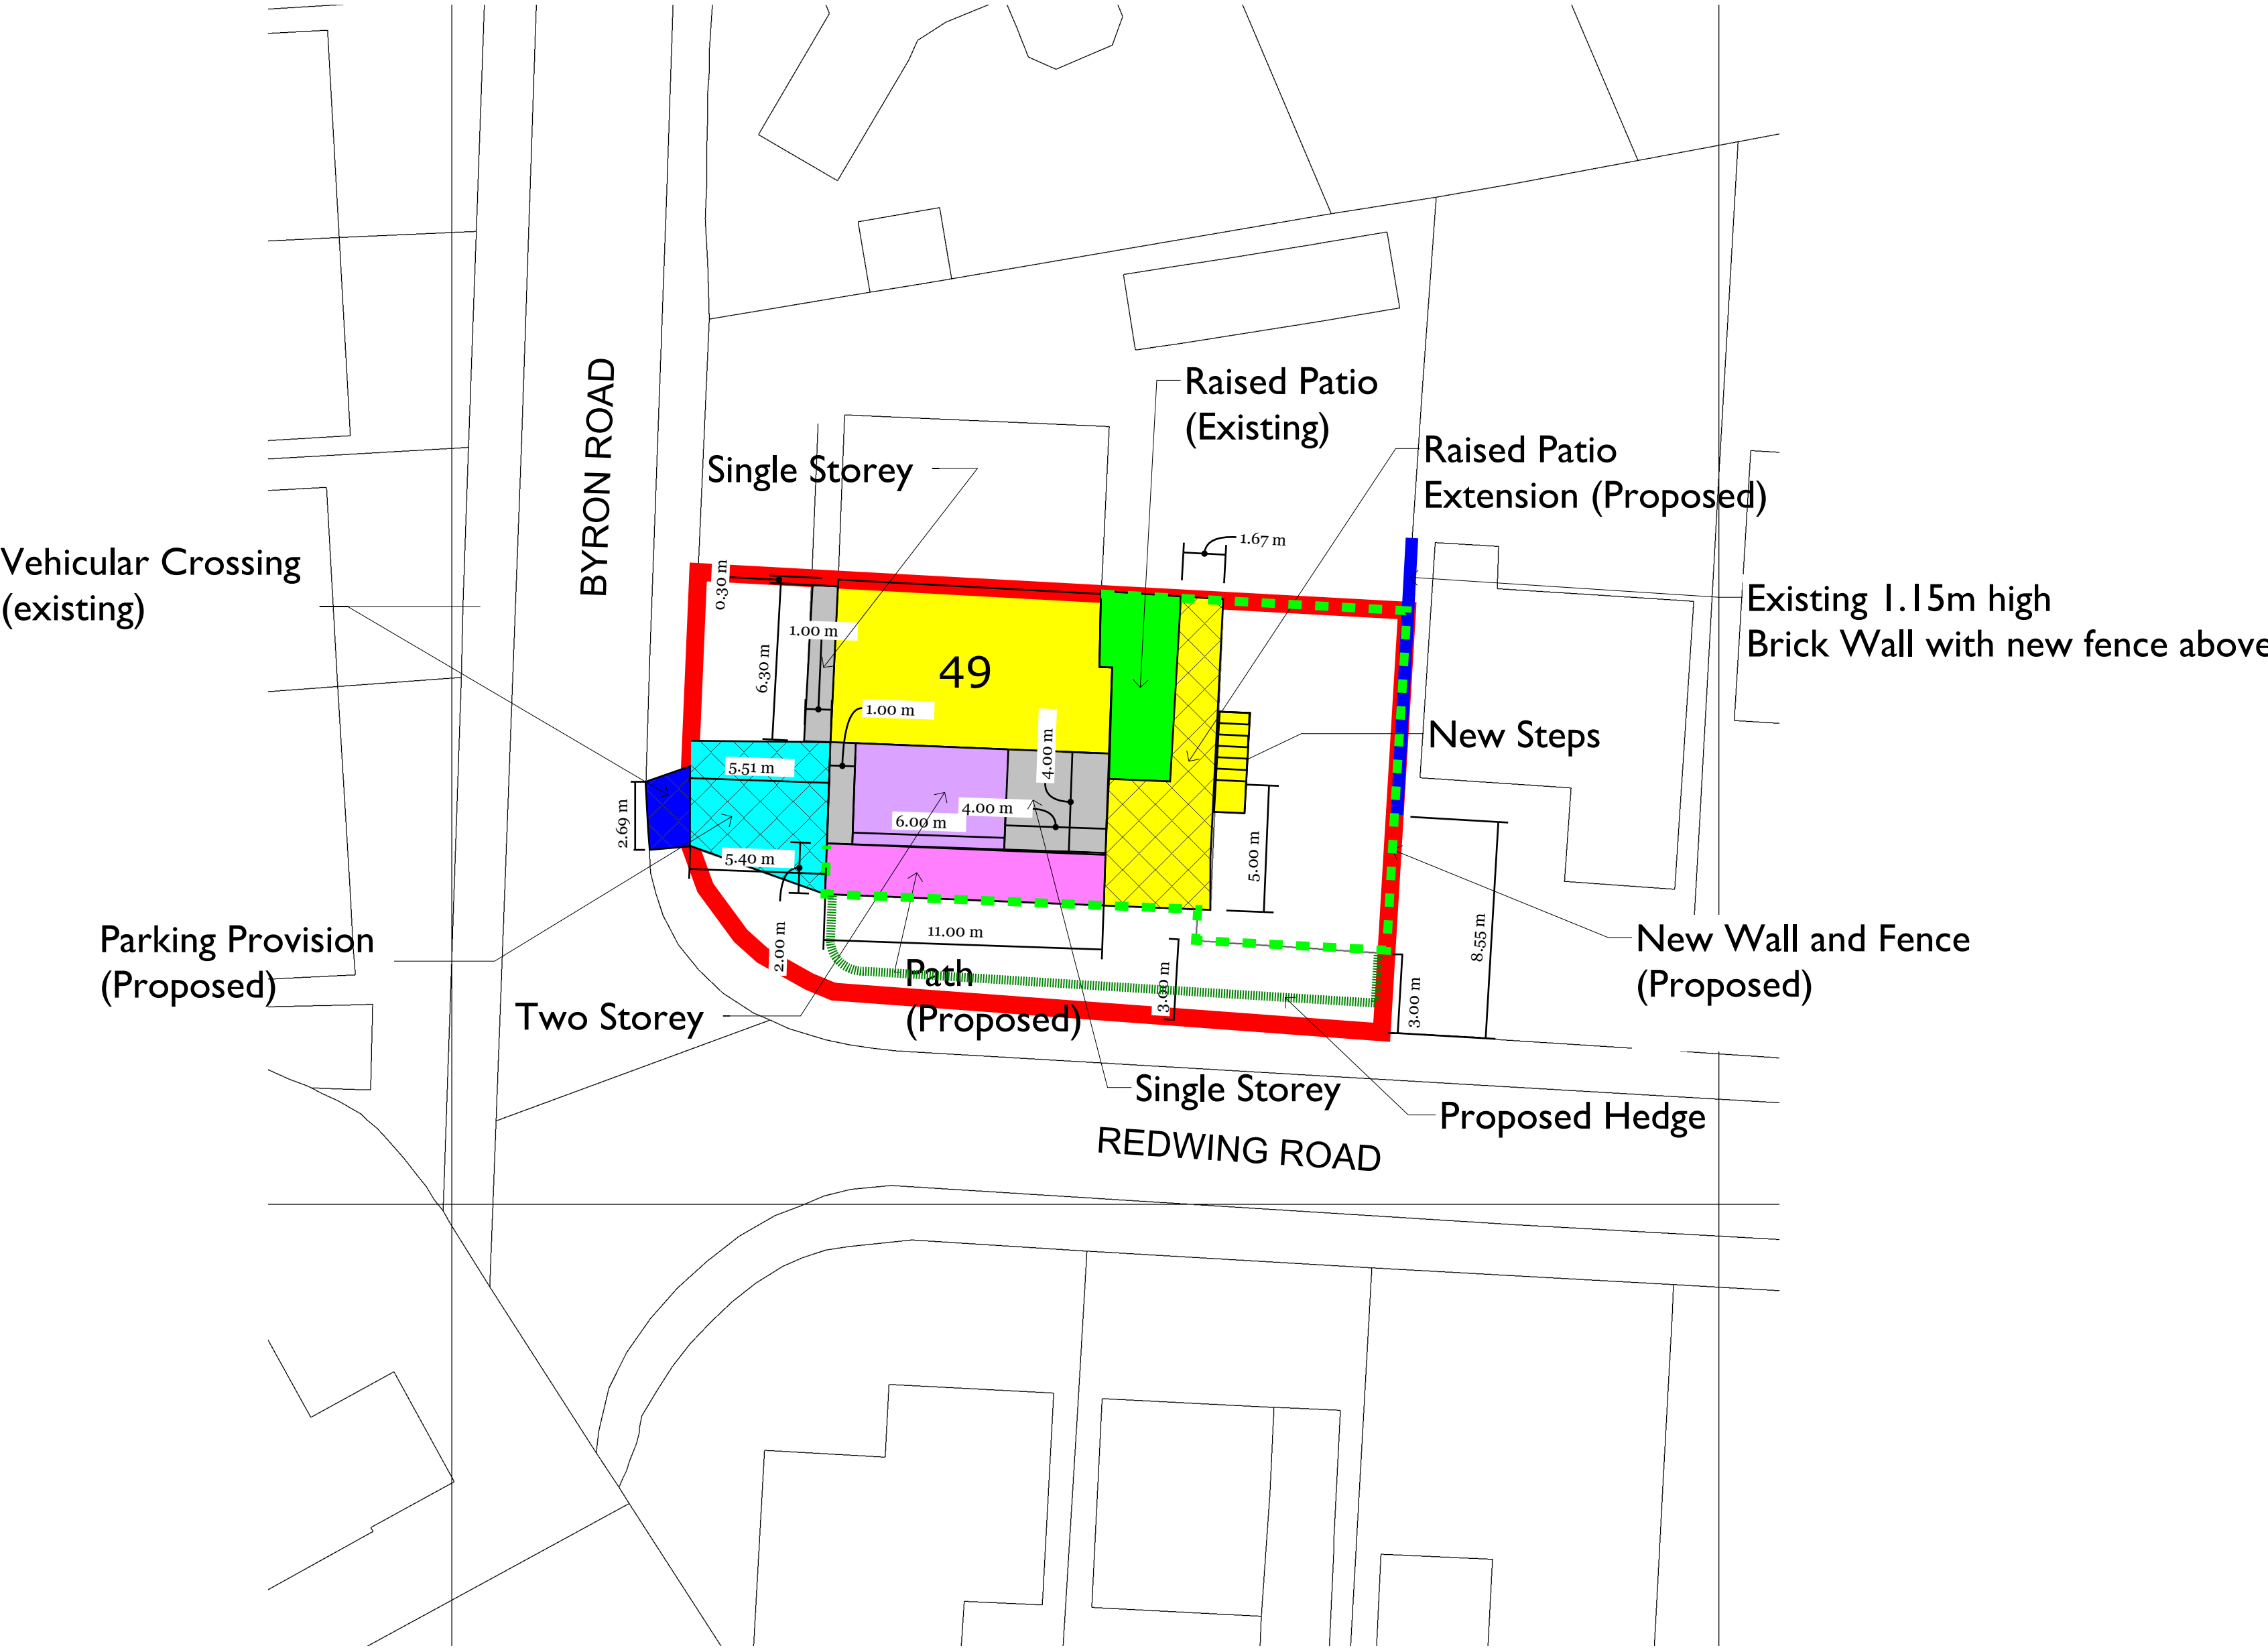

15 Springside View
Bury, BL8 4LU
Tel: 0161 704 4069

Company No. 13615864

hello@homeorganise.me

<https://www.homeorganise.me>

CLIENT
Mr. A. Hogan

PROJECT
49 Byron Road
Greenmount, Bury BL8 4EN

DRAWING TITLE:
Proposed Site Plan

DRAWING NUMBER: 0013/01_02
REV: E

DATE: 23/05/23
Scale @ A1 1:200

Produced on 16 March 2023 from the Ordnance Survey National Geographic Database and incorporating surveyed revision available at this date.
This map shows the area bounded by 377708 414667,377850 414667,377850 414809,377708 414809,377708 414667
Crown copyright and database rights 2023 OS 100054135. Supplied by copla ltd trading as UKPlanningMaps.com a licensed Ordnance Survey partner (OS 100054135).
Data licence expires 16 March 2024. Unique plan reference: v2c//922926/1245534

