



03 EXISTING REAR EXTENSION
001 photo



04 EXISTING REAR ELEVATION
001 photo



05 EXISTING VIEW TO NEIGHBOUR
001 photo





06 EXISTING VIEW TO GARDEN
001 photo

All dimensions to be checked on site. Figured dimensions to be read in preference to scaled from drawings.
CB3 accepts no responsibility for any unauthorised amendments to the drawing and does not permit unauthorised copying of the drawing.
This drawing is subject to copyright law and remains the property of CB3 Design Ltd unless otherwise agreed.
All works based on these drawings must conform with current building regulations and LA approvals.
All discrepancies to be notified to the Architect

Project Status:
PRELIMINARY

THIS DRAWING IS ISSUED FOR THE ABOVE PURPOSE ONLY AND MUST NOT BE USED FOR ANY OTHER PURPOSE WITHOUT THE EXPRESS PERMISSION OF CB3 DESIGN LTD

Key:

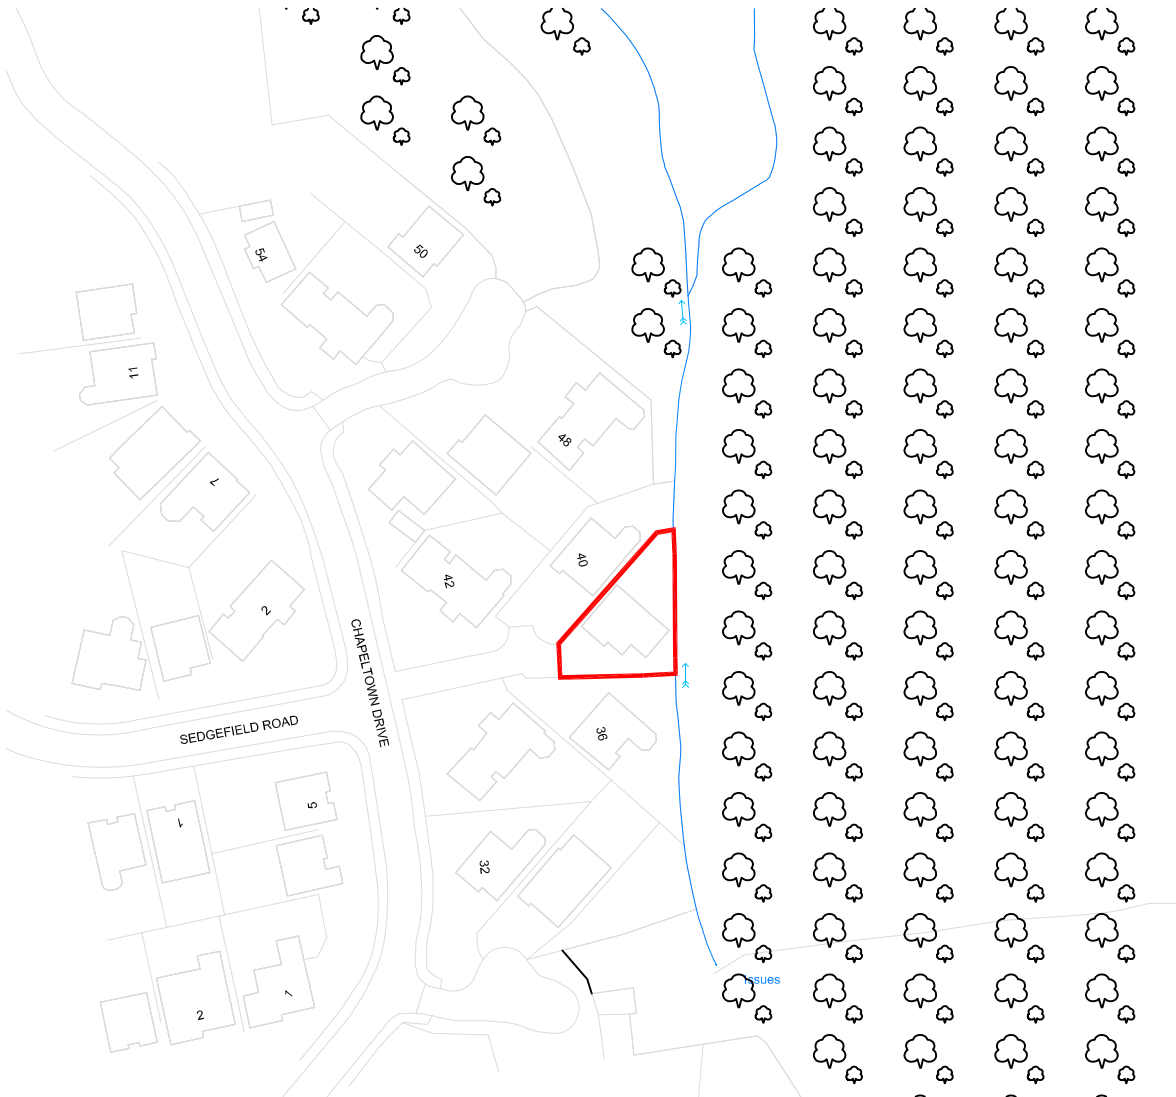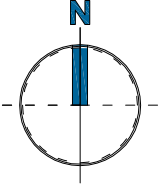

01 LOCATION PLAN
001 SCALE 1:1250 @ A1

© Crown copyright and database rights [2020]
Ordnance Survey 0100031673



02 SITE PLAN
001 SCALE 1:200 @ A1

Date	Rev	Description	Init.
Revisions			

Job Title:
Proposed Development at
38 Chapeltown Rd,
Radcliffe,
M26 1YF

Drawing Title:
Existing Site & Location Plans

Client:
Mr Gary Ellis

Issued by:
● HEAD OFFICE
2 The Square,
Lymm,
Cheshire,
WA13 9RE,
t: 01925 752 414
e: architects@cb3design.co.uk
w: www.cb3design.co.uk
● SCOTTISH BORDERS
Chambers House
72 High Street
Peebles,
EH45 8BW,
t: 01721 729 640
● CUMBRIA
Relfa House,
Parkhead,
Remwick,
Cumbria
CA10 1JQ,
t: 01768 898 933

Scale: varies @ A3	Date: 2020.08.14	Drawn by: SO	Checked: ?
-----------------------	---------------------	-----------------	---------------

Job No: 20.ELLI.01	Drawing No: 001
-----------------------	--------------------

This drawing is protected by the copyright of CB3 Design 2016/03/08