

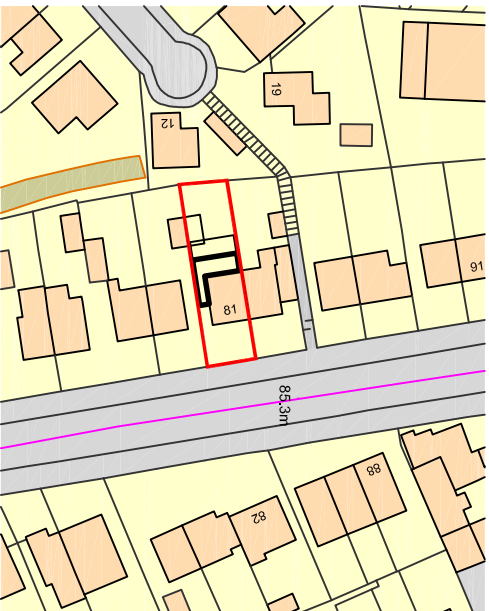


- do not scale dimensions from this drawing
- all dimensions to be checked on-site and discrepancies to be reported to the architects

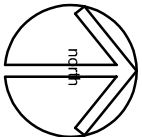

Location Plan

scale 1:1250

 

client
Mr & Mrs D Jessop

project
Proposed Extension
81 Heywood Road, Prestwich,
Manchester, M25 1FN

title
Site and Location Plan

drawing number
1236:01

scale
As shown A3


date
June 23

drawn by

status

fisk
& associates
architects

20 chorley road, swinton, manchester, m27 5qj
t - 0161 793 5300 e - info@rafisk.co.uk

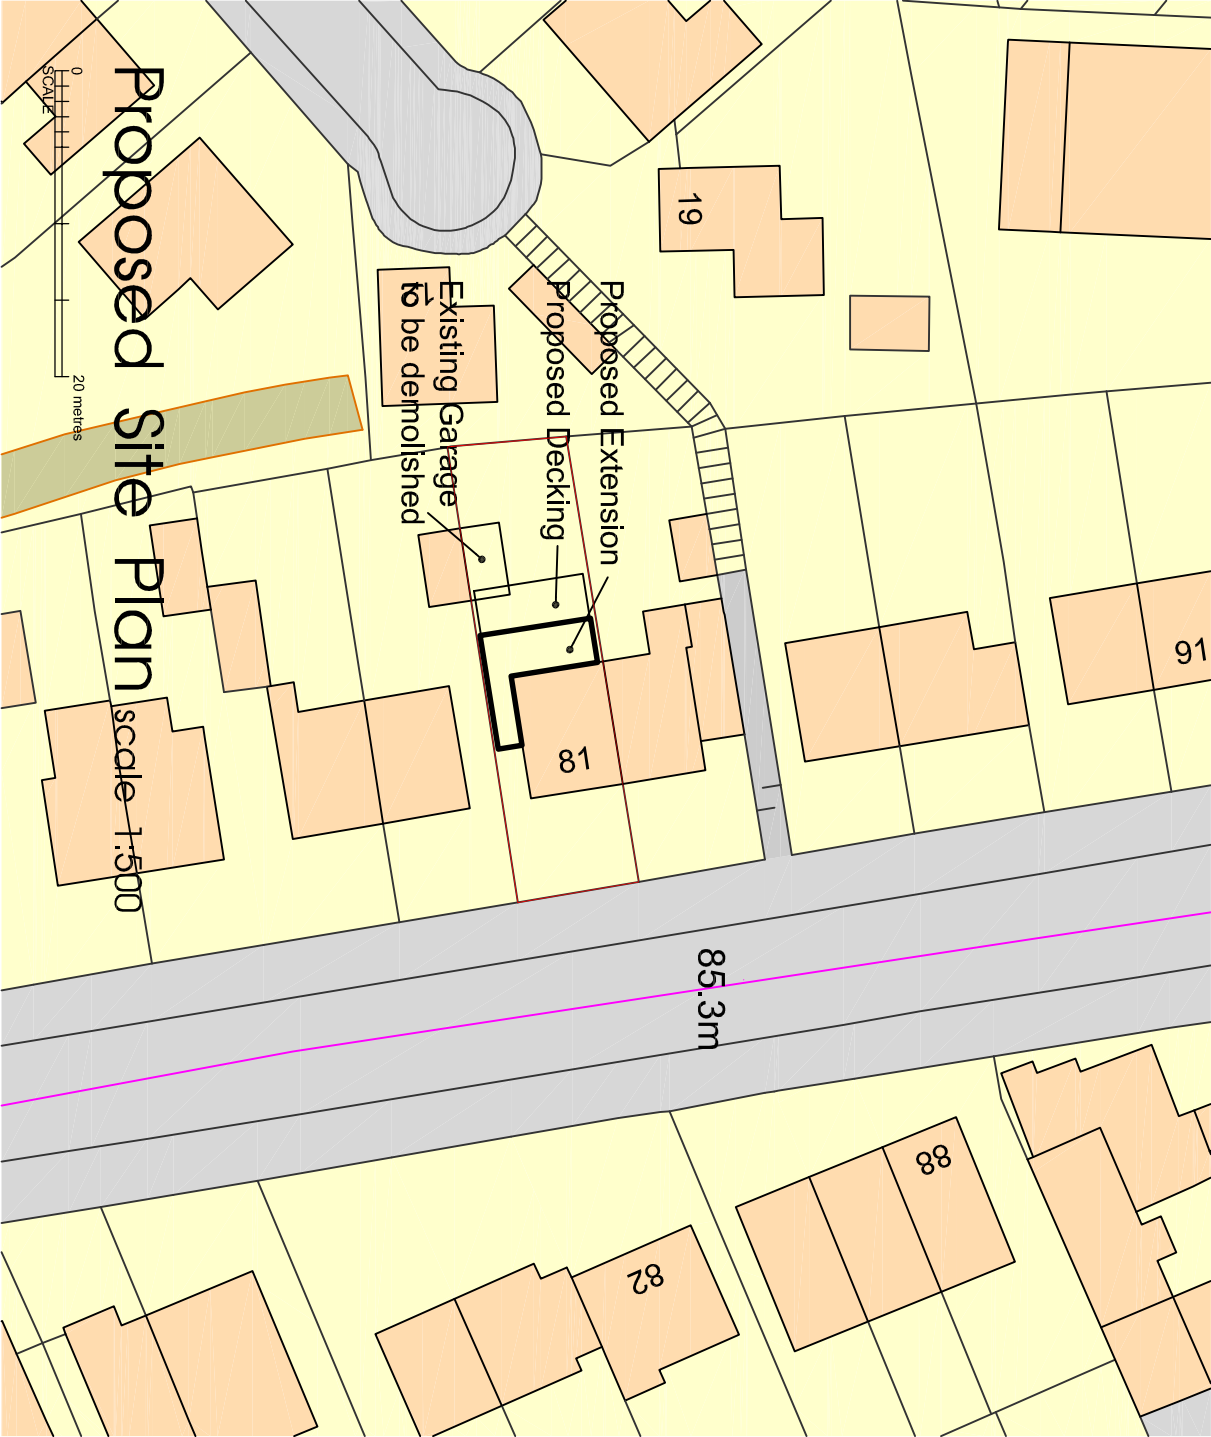

Proposed Site Plan

scale 1:500

