




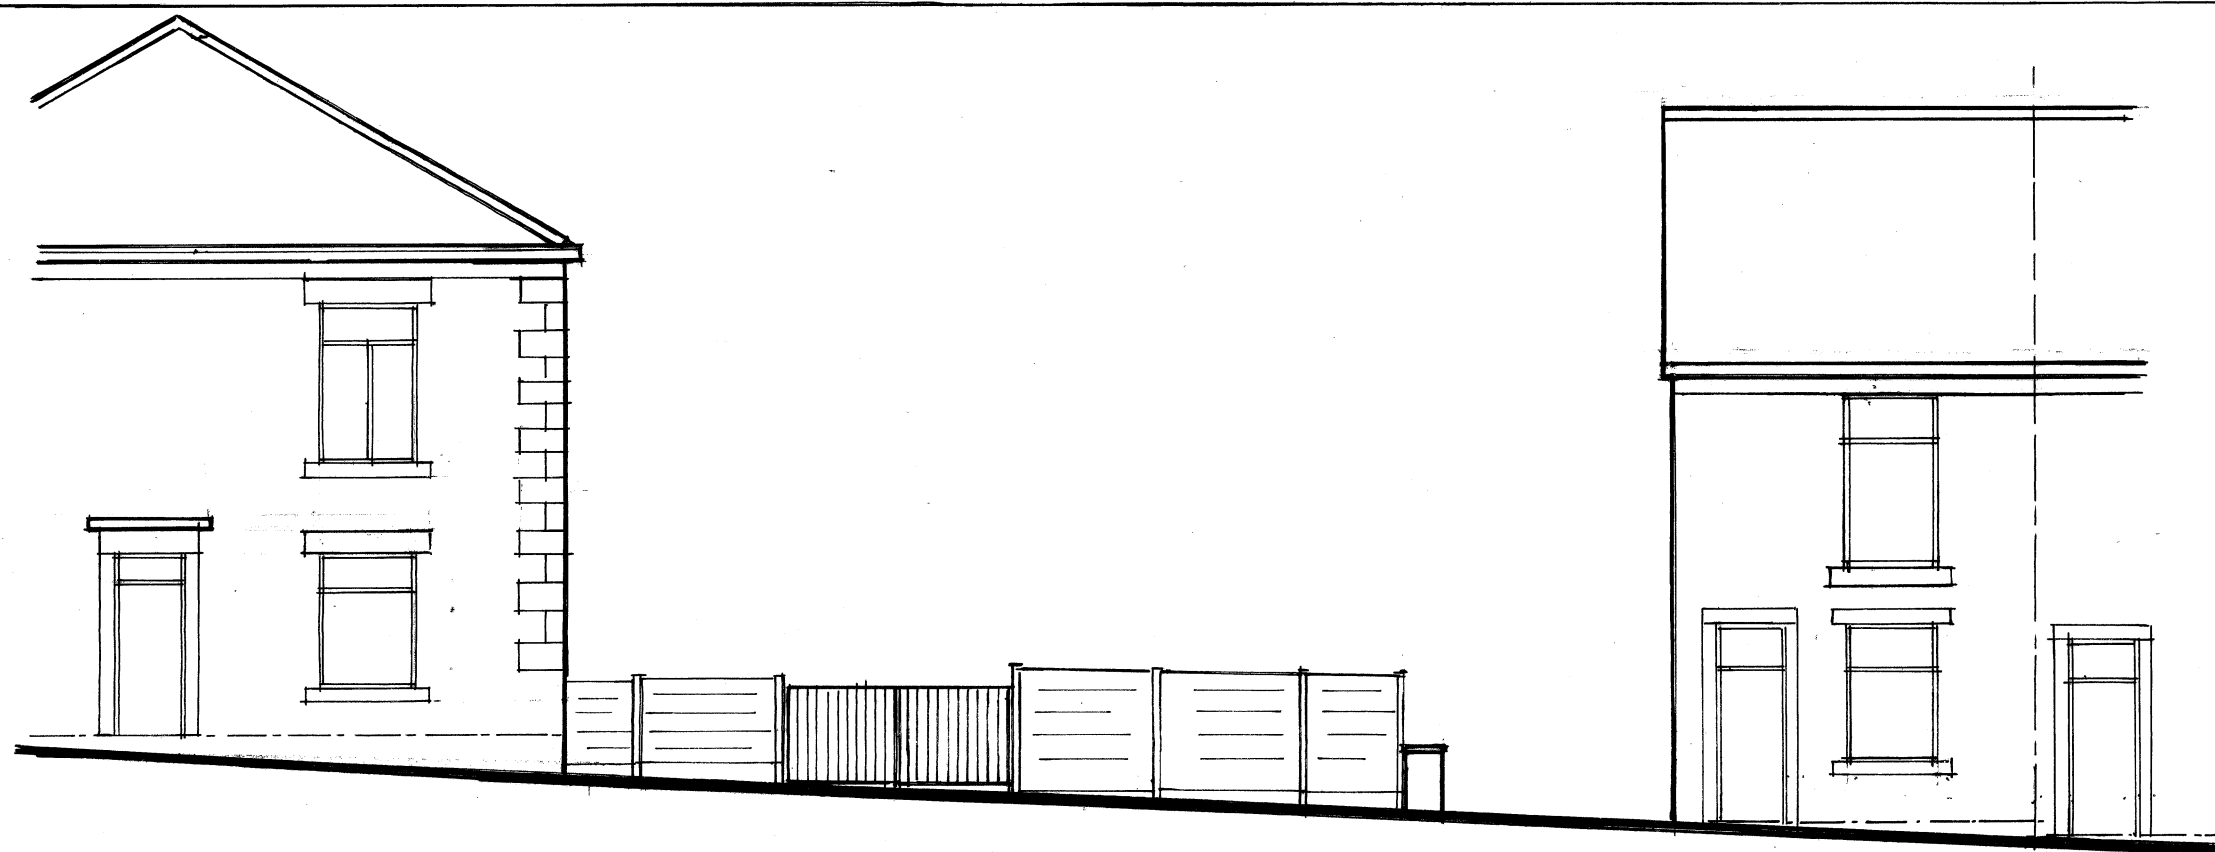


EXISTING STREET SCENE. 1:100

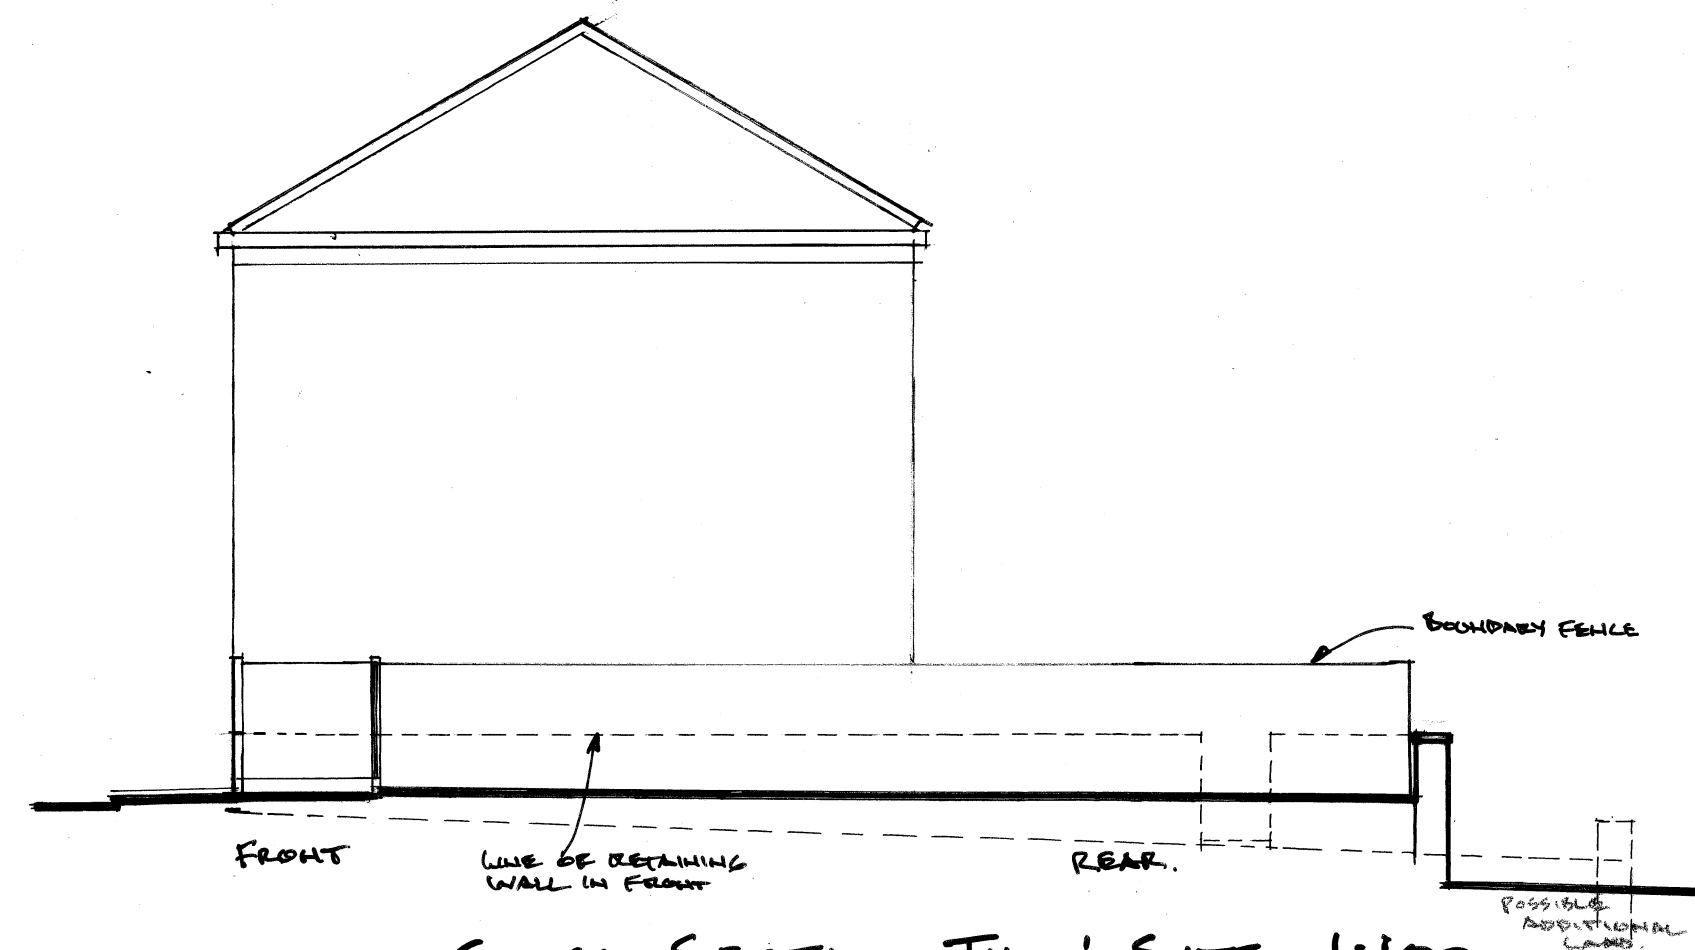

CROSS SECTION THRO' SITE. 1:100

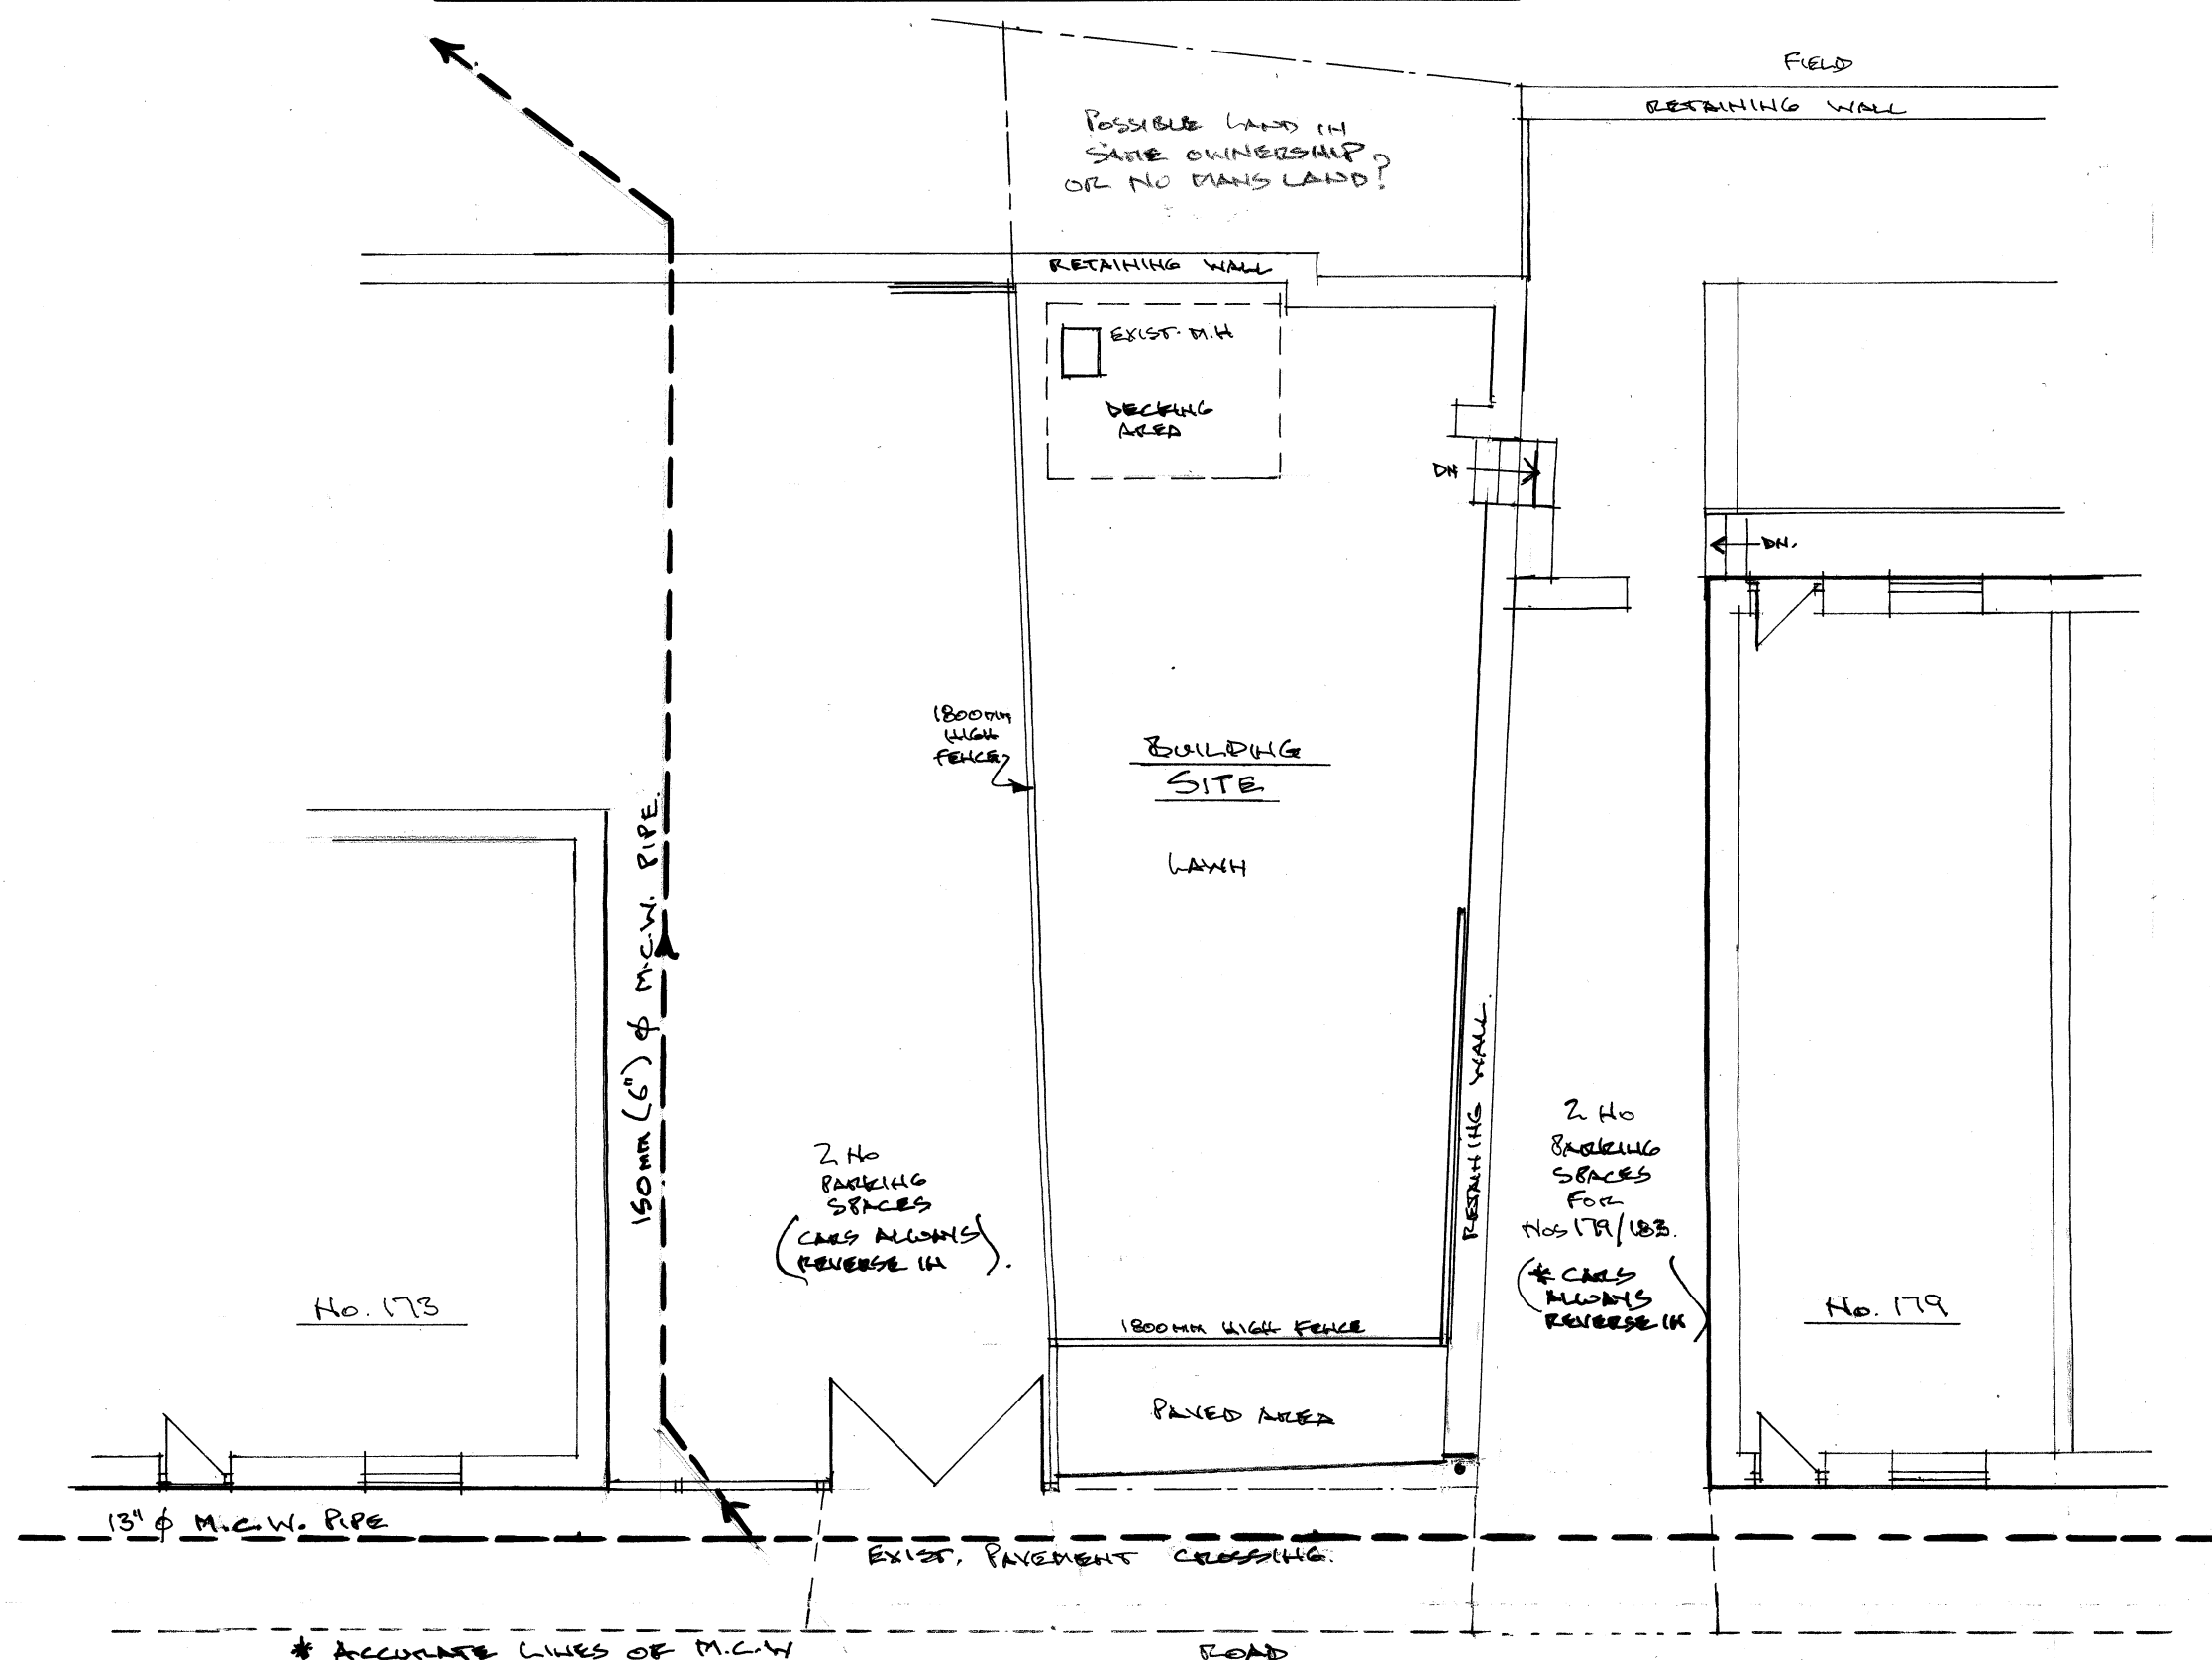

EXISTING SITE PLAN. 1:100

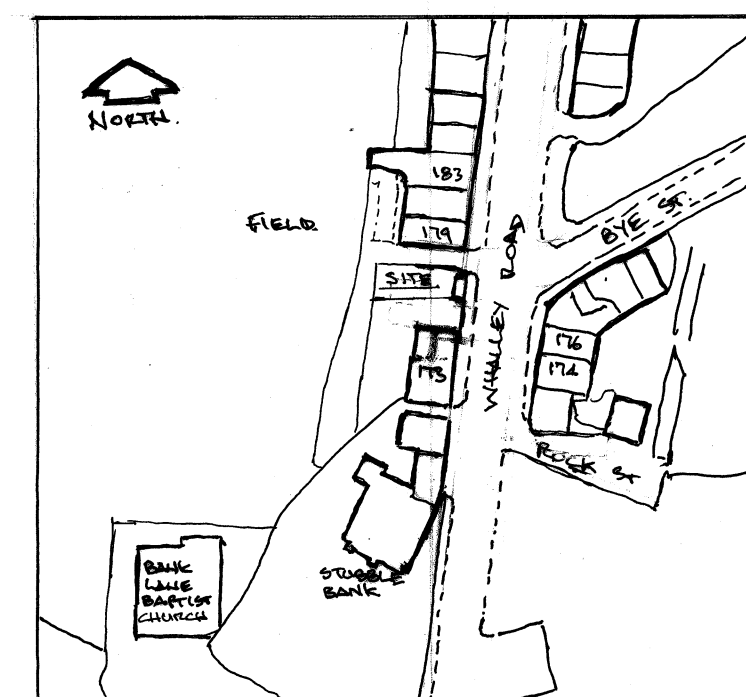

LOCATION PLAN. 1:1250.

Architectural & Building Services			
NEIL BUTTERWORTH			
Tel: 07785 275483 Mobile: 07785 275483			
89 Higher Ainsworth Road, Radcliffe, Manchester, M26 4JJ.			
Job Title PROPOSED DETACHED HOUSE ON SPARE LAND ADJACENT TO, 173 WHALLEY ROAD, RAMSBOTTOM, BURY. (BELONGING TO 183).			
Drawing Title EXISTING SITE PLAN/ELEVATION.			
Scale 1:100	Date AUG. 23	Drawn by N.B.	Drawing No. 1