


(c) Crown Copyright
Reproduction in whole or in part is prohibited
without the prior permission of Ordnance Survey.
Licence Number:- 100019980

- Notes:-
1. Drawings to be used for planning purposes only.
 2. All dimensions are to be checked on site and set-out, prior to manufacture, purchase of furniture, fabrication or construction. Any discrepancies are to be brought to the attention of MDA Architectural Services.
 3. MDA will not accept any responsibility until the necessary construction and on site checks have taken place
 4. DO NOT ORDER MATERIALS FROM THE DRAWINGS.
Materials to be ordered from site measurements.
 5. The copyright for this drawing and design shall remain the property of MDA Architectural Services.
 6. This drawing is not to be reproduced without the written permission of MDA Architectural Services.

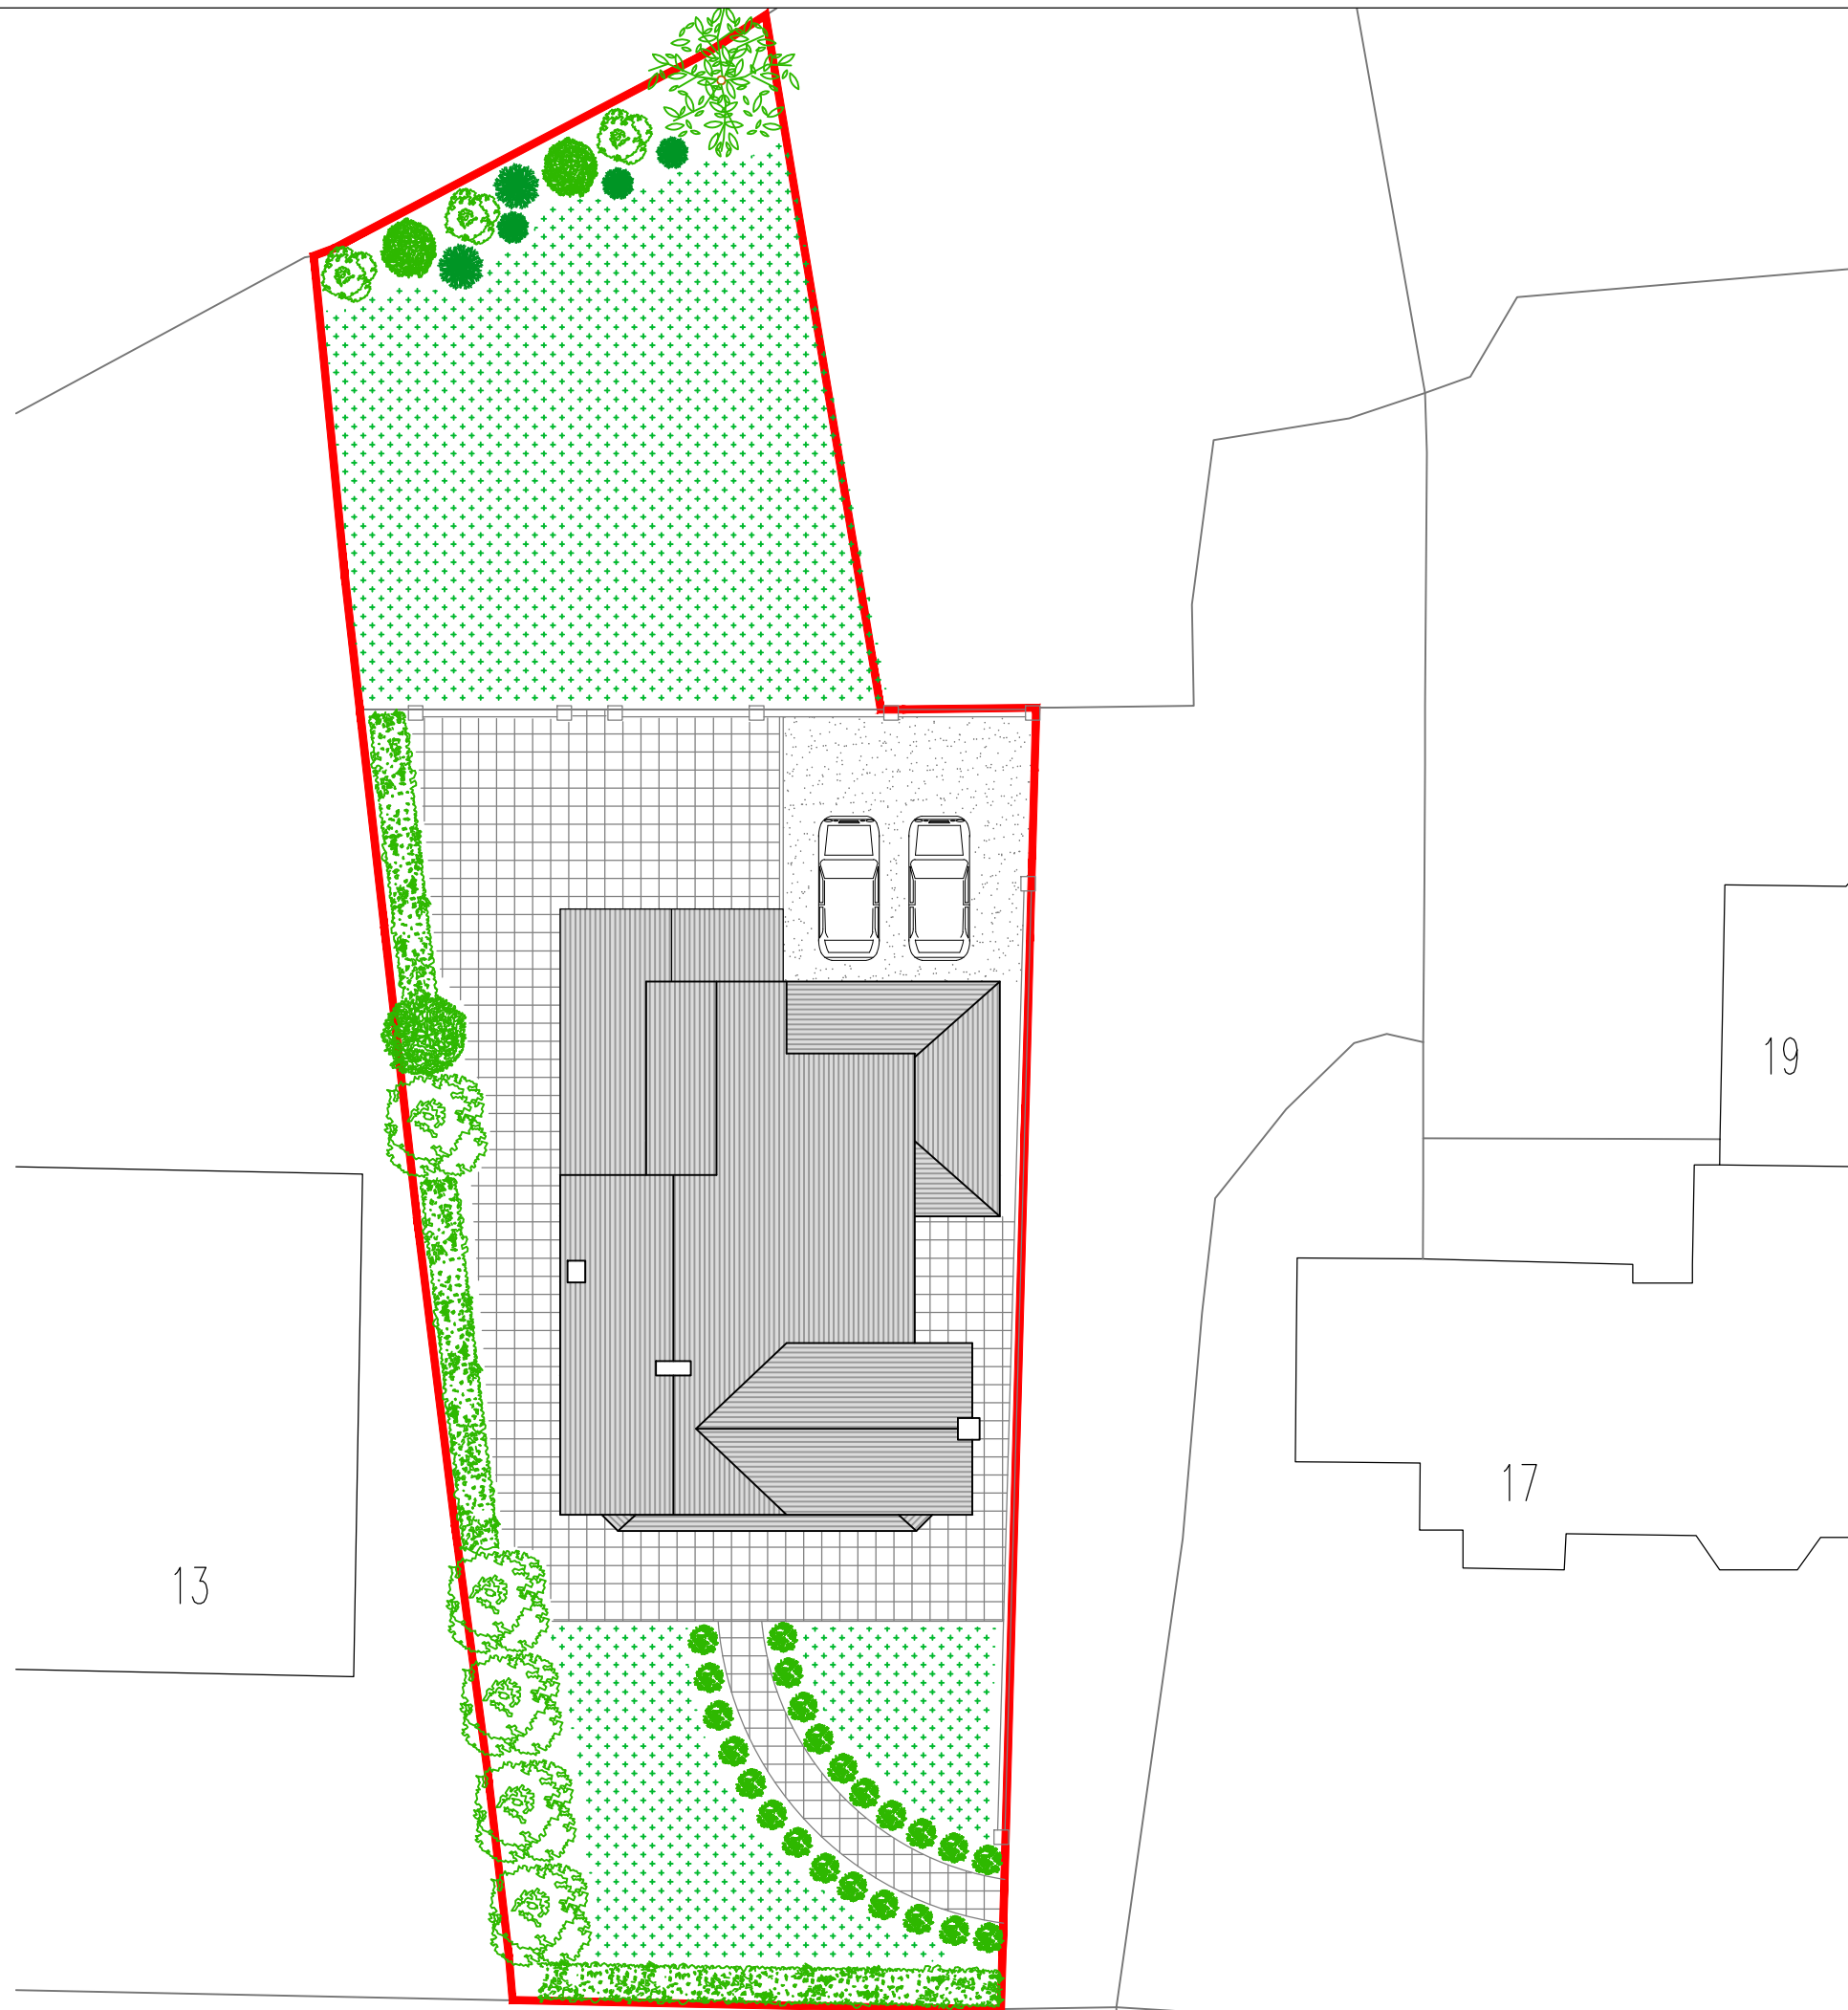

MDA ARCHITECTURAL SERVICES
www.mdaas.co.uk
01204 275185

PROPOSED SITE PLAN

**15 Starling Rd
Radcliffe,
Manchester
M26 4LW**

Scale	1:200 @ A3	Drawing No.	Rev.
Date	23/02/2022	D0171/104	-
Dwg By	JLF		

PLANNING