




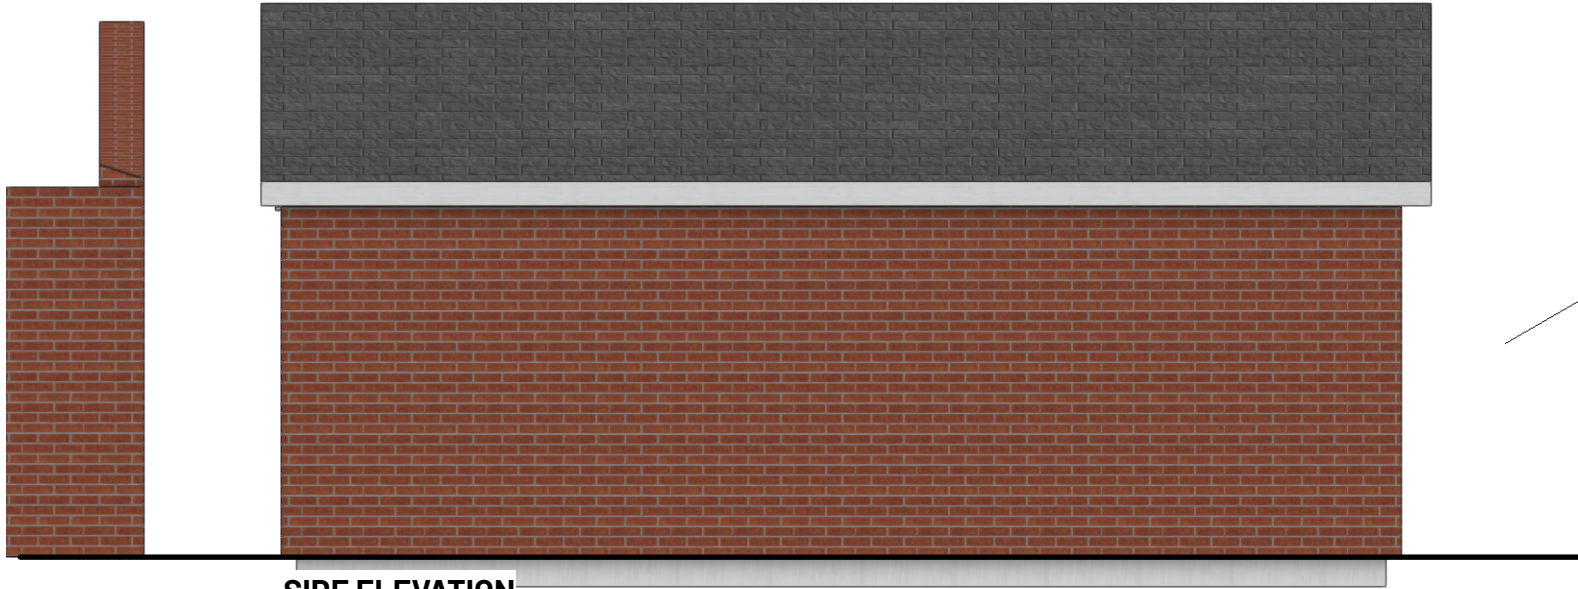


SIDE ELEVATION

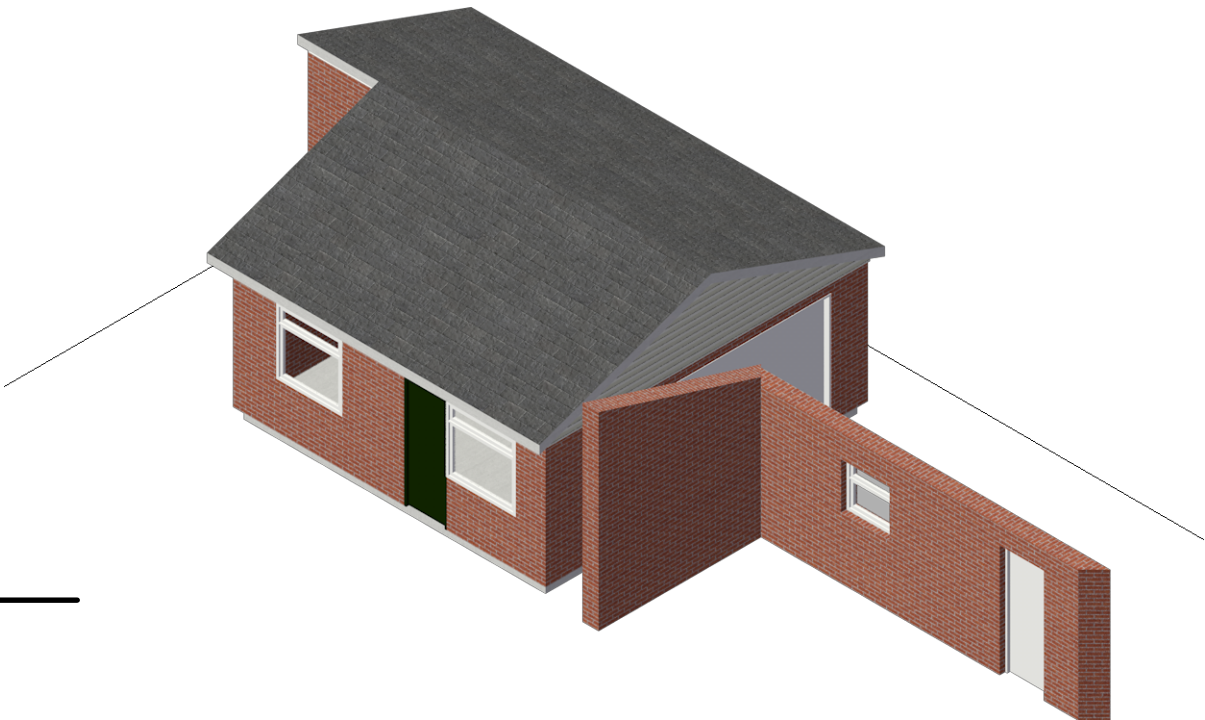


All dimensions to be checked on site prior to any commencing work.

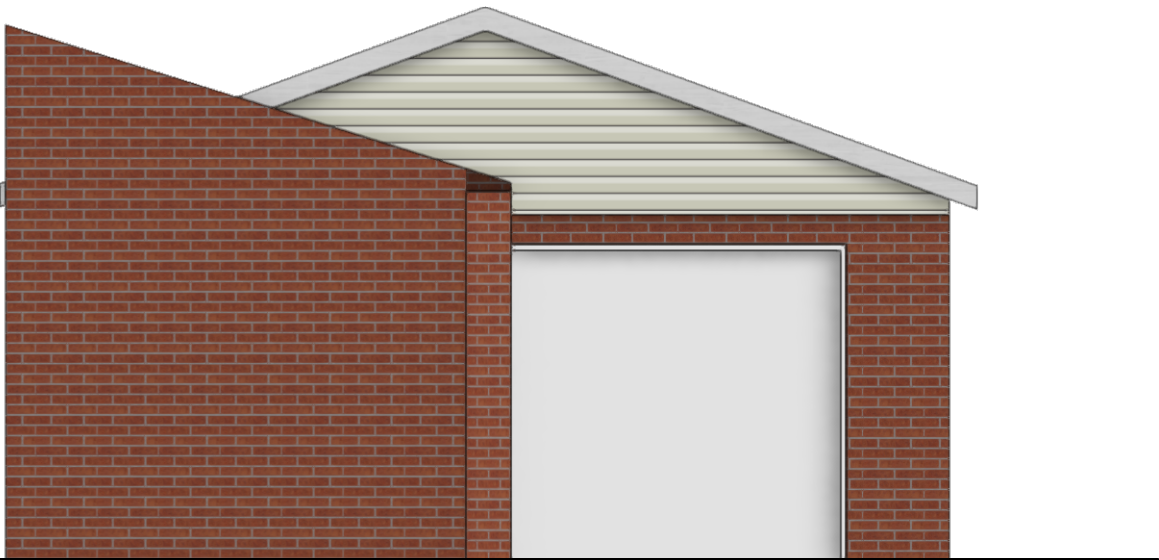


FRONT ELEVATION (FROM DRIVE)

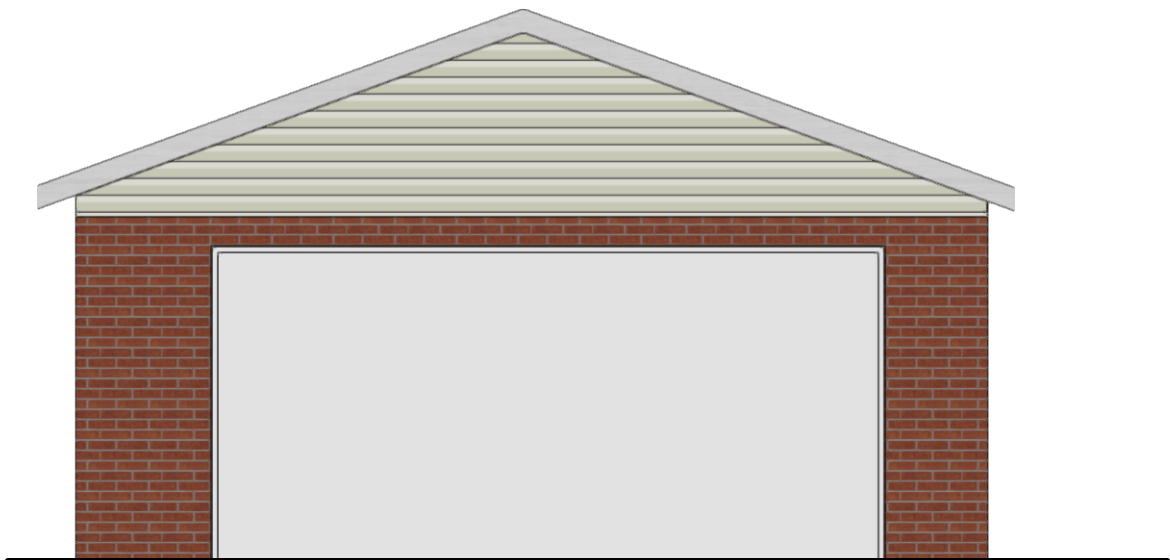

FRONT ELEVATION

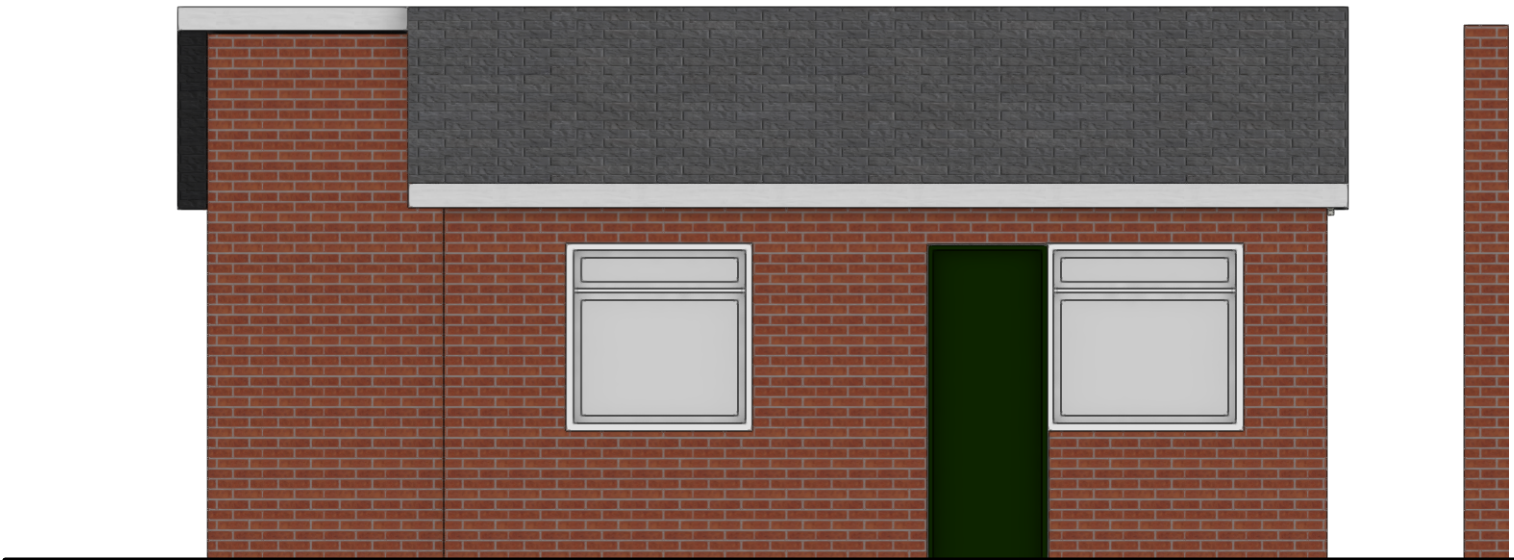

SIDE ELEVATION

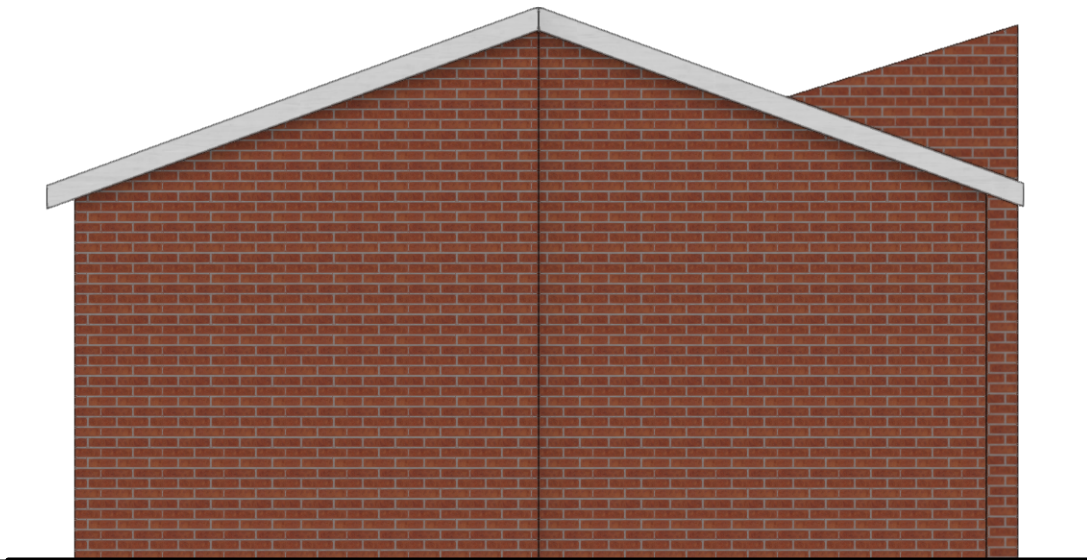

REAR ELEVATION

Rev	Note	DRN	CHK

7 Butt Hill Avenue	
Conversion of garage into Granny Flat	
Elevations Existing	
scheme	200
dwg no.	E(20)
rev	
scale	1:200
date first drawn	Jul 24
drawn	
SK sketch P proposed T tender C construction AB as built	