

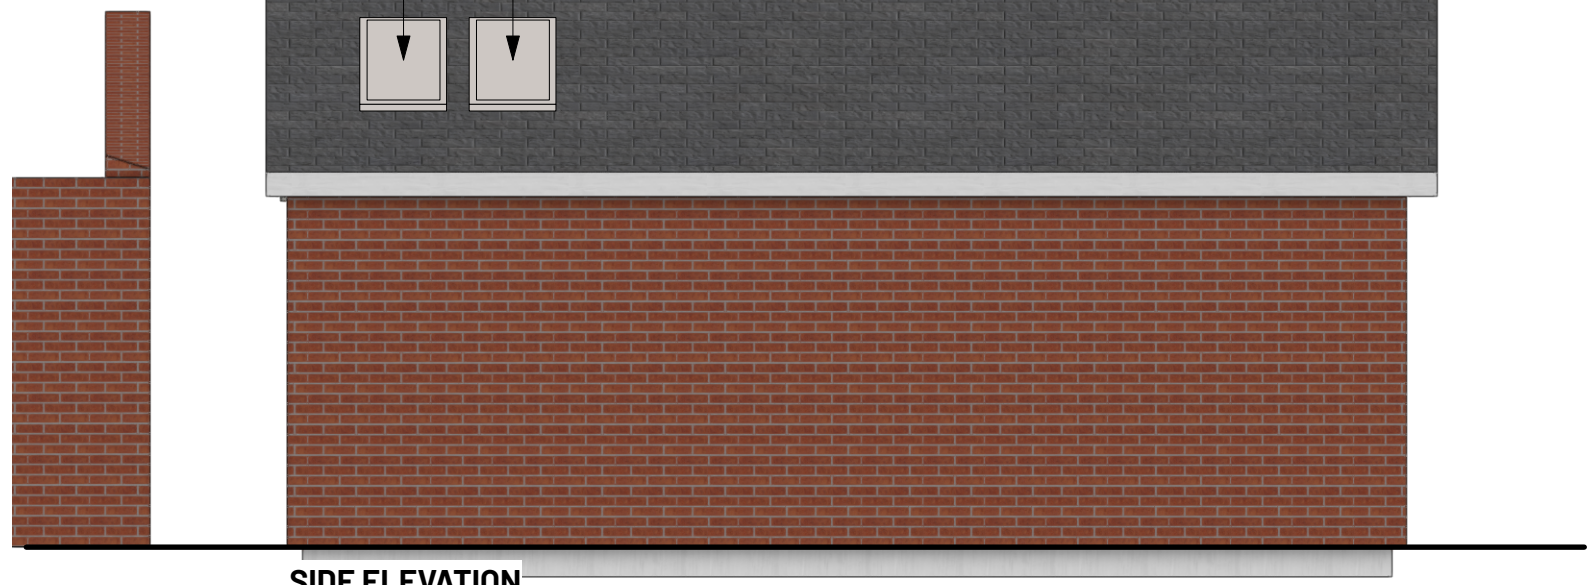
 



new auto Velux rooflights

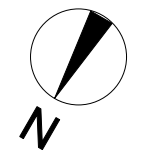


SIDE ELEVATION

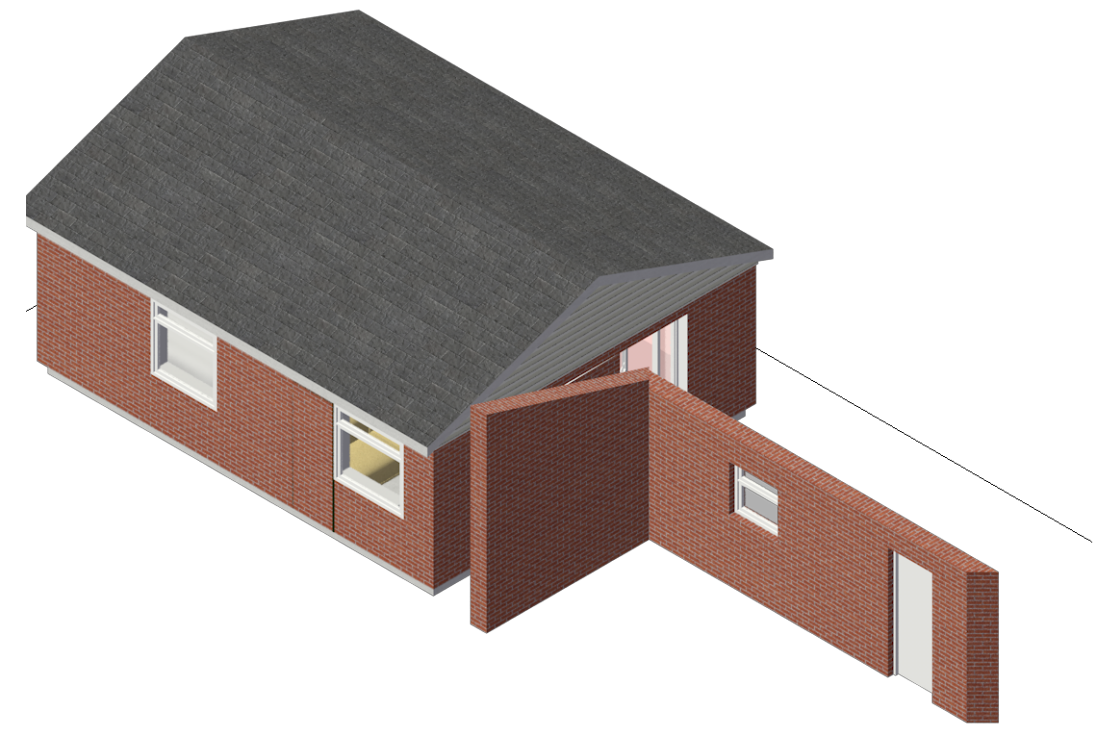

All dimensions to be checked on site prior to any commencing work.

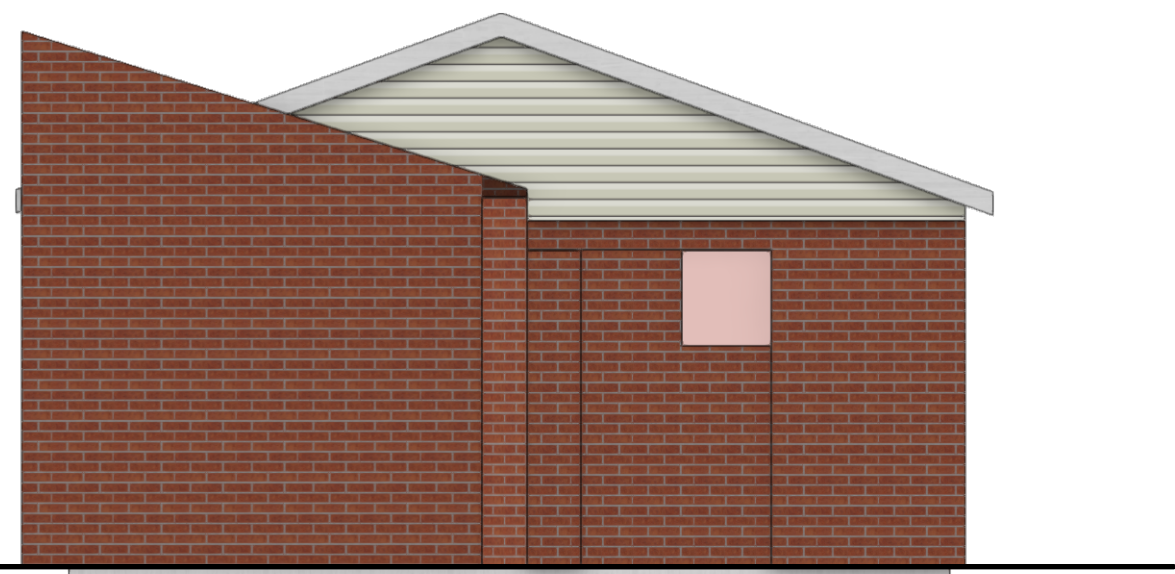


FRONT ELEVATION (FROM DRIVE)

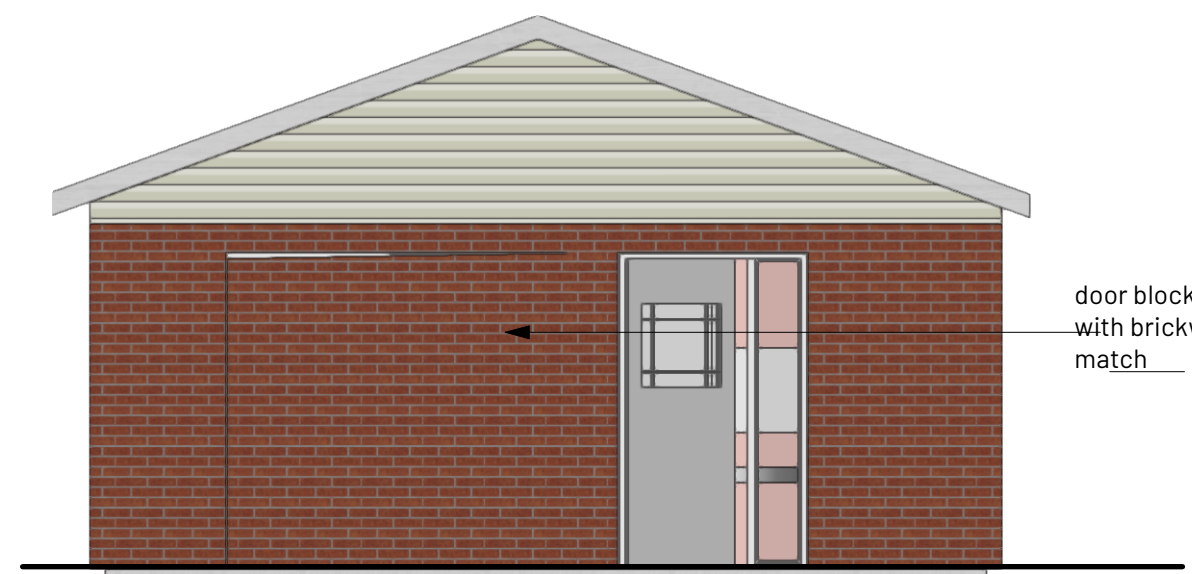


door blocked up with brickwork to match

FRONT ELEVATION

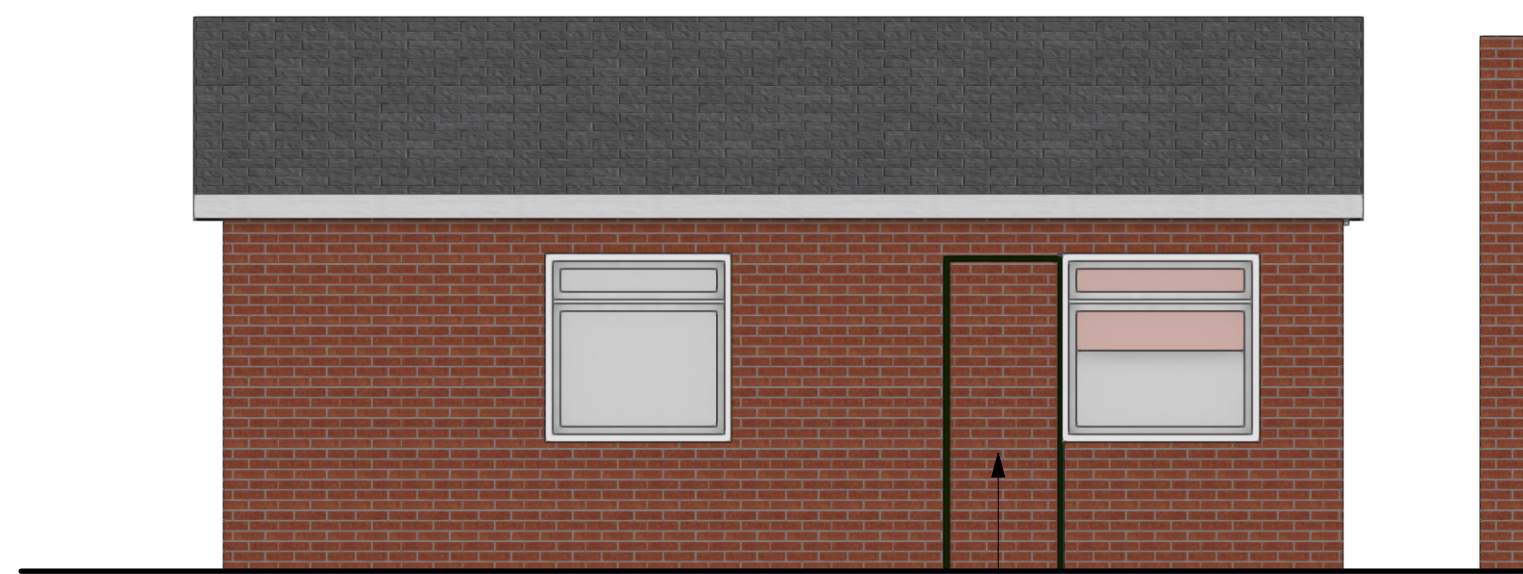

door blocked up with brickwork to match

SIDE ELEVATION

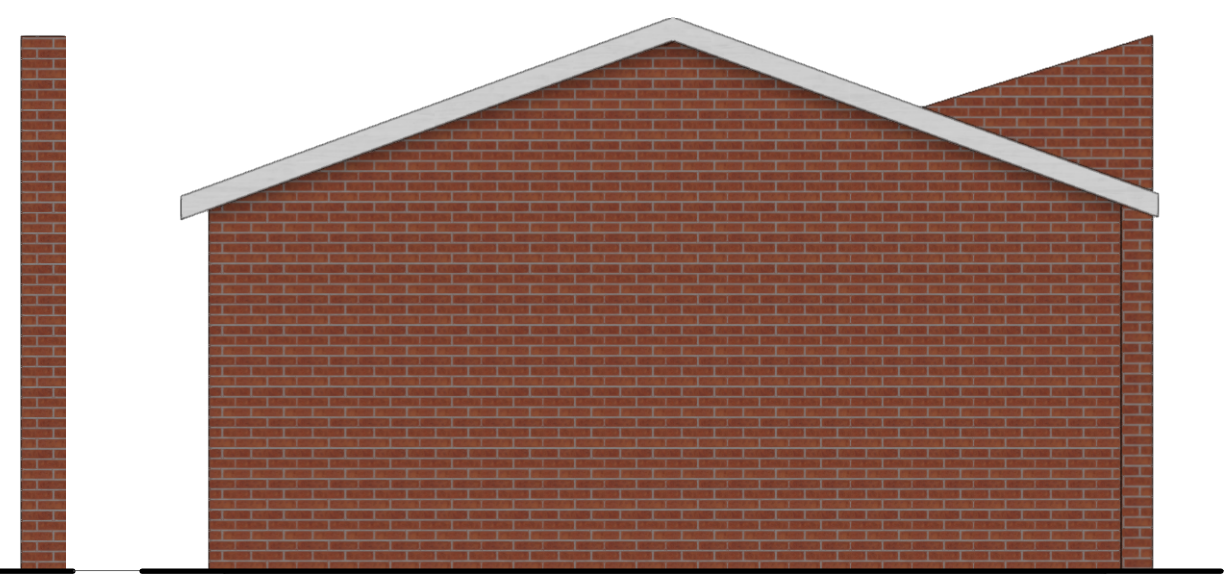

REAR ELEVATION

Rev	Note	DRN	CHK

7 Butt Hill Avenue	
Conversion of garage into Granny Flat	
Elevations Proposed	
scheme	200
dwg no.	P(20)
rev	
scale	1:200
date first drawn	Jul 24
drawn	
SK sketch P proposed T tender C construction AB as built	