



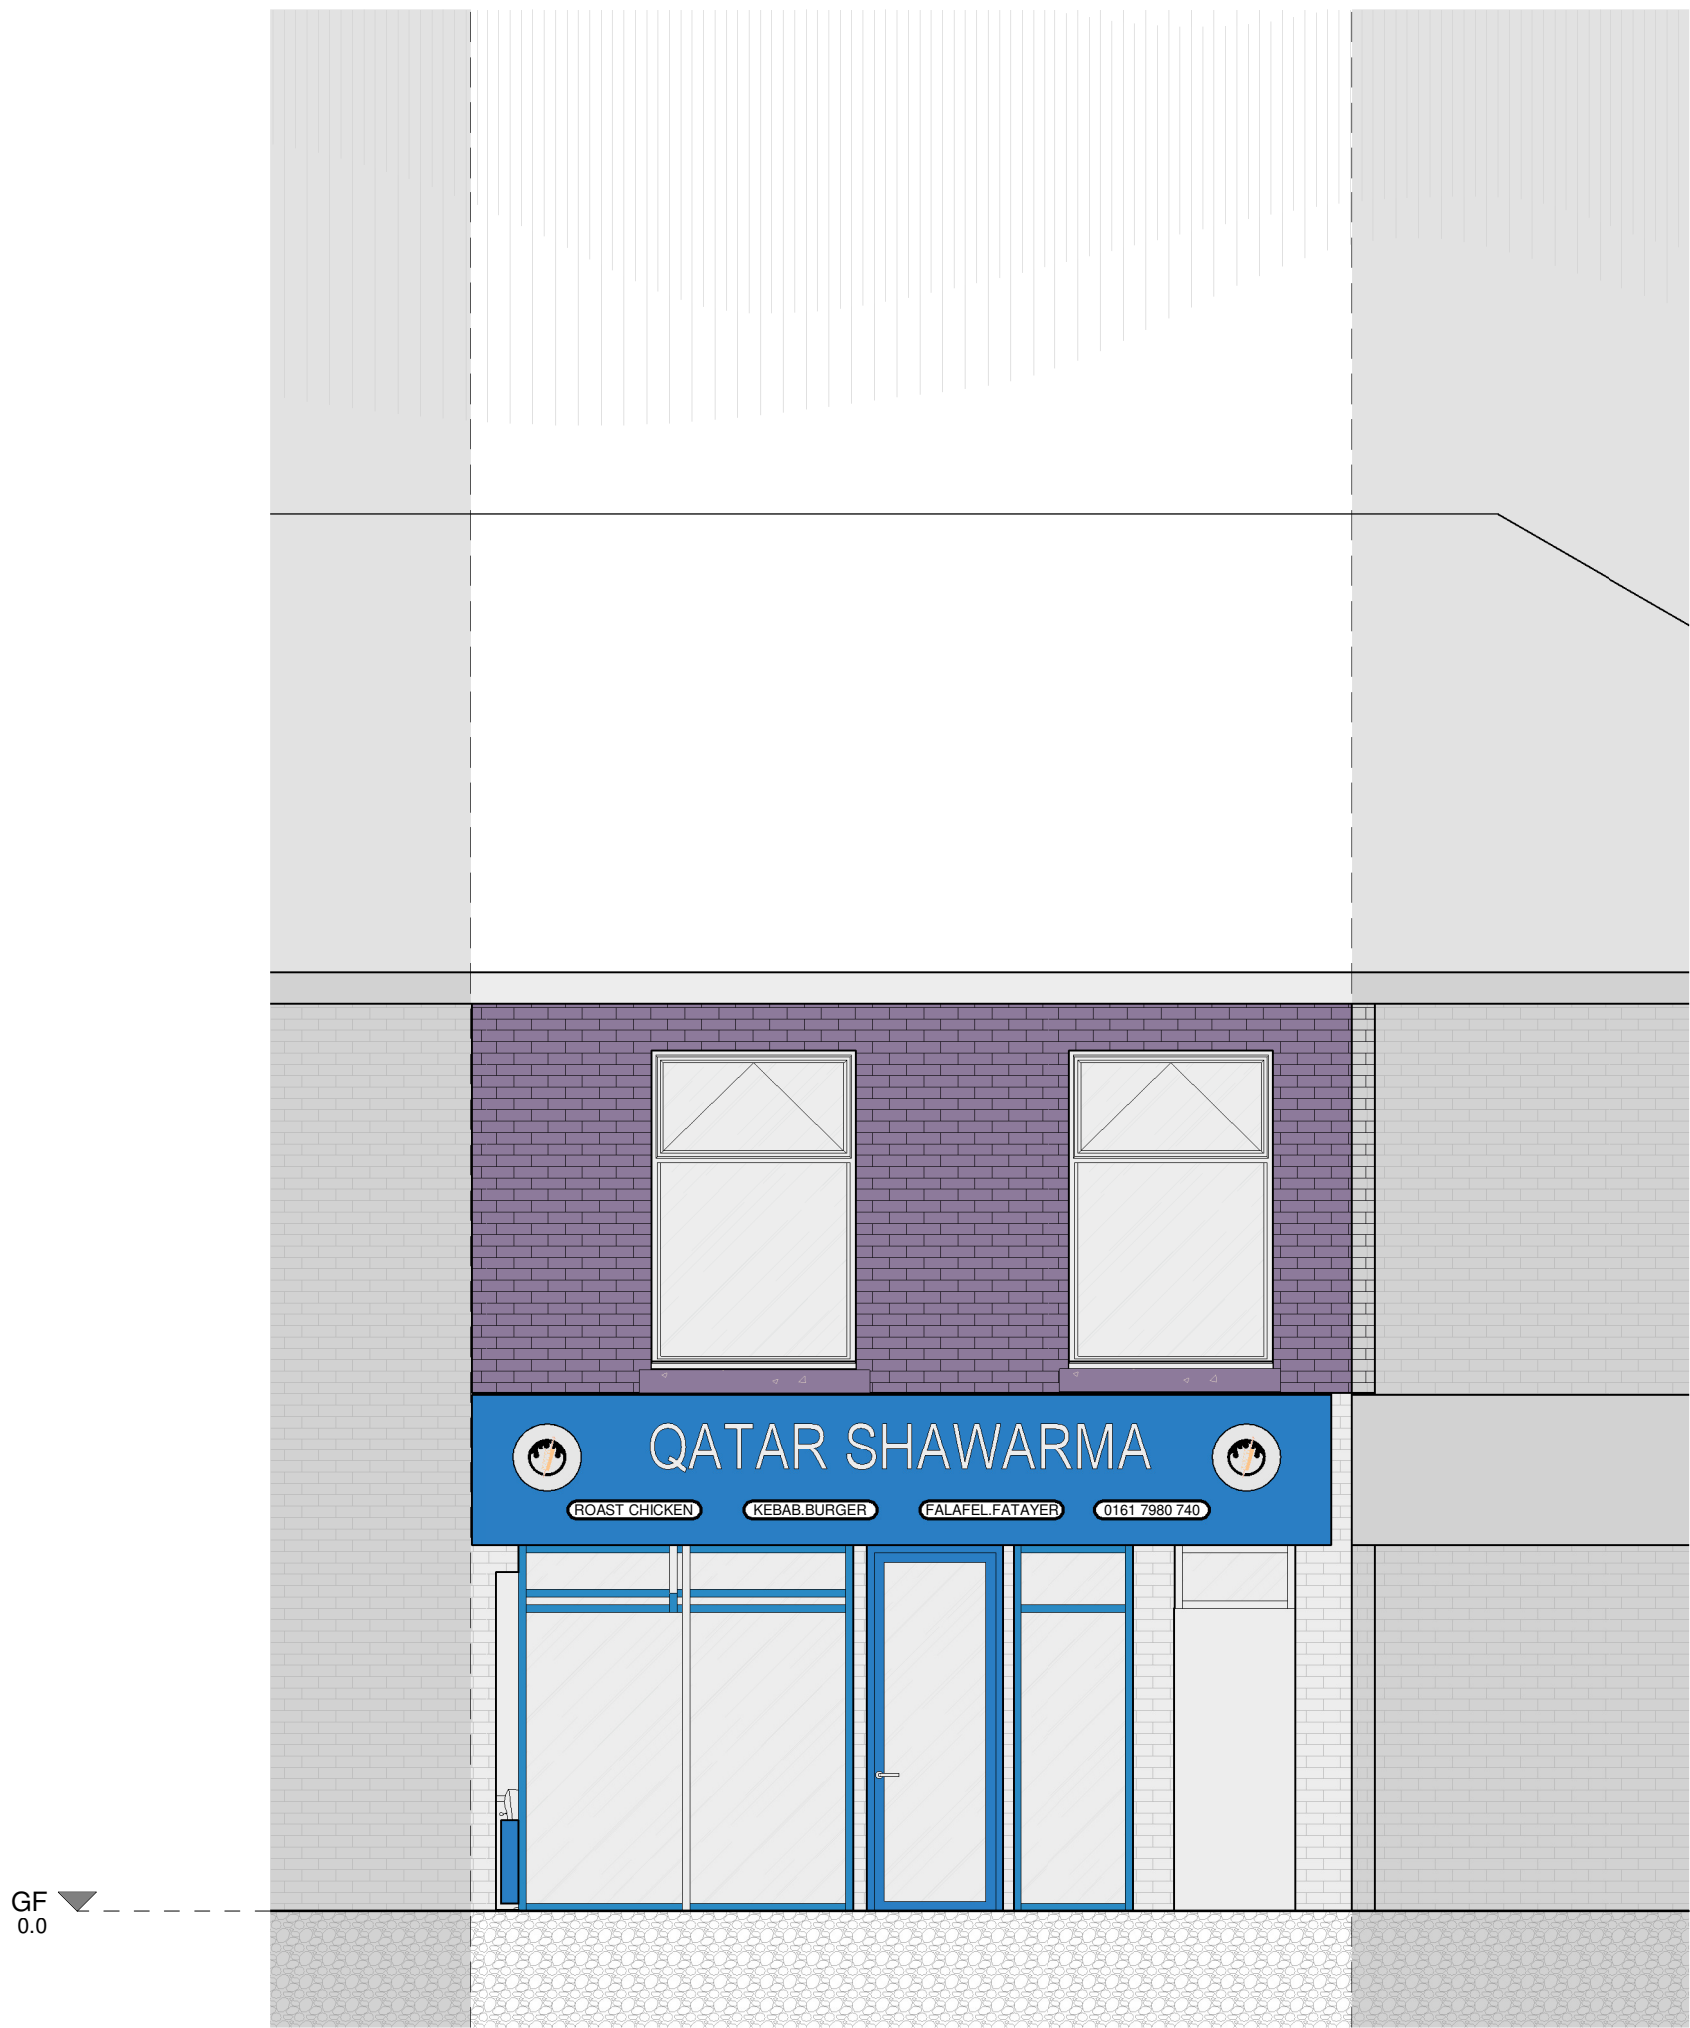


1 Front Elevation
1 : 50

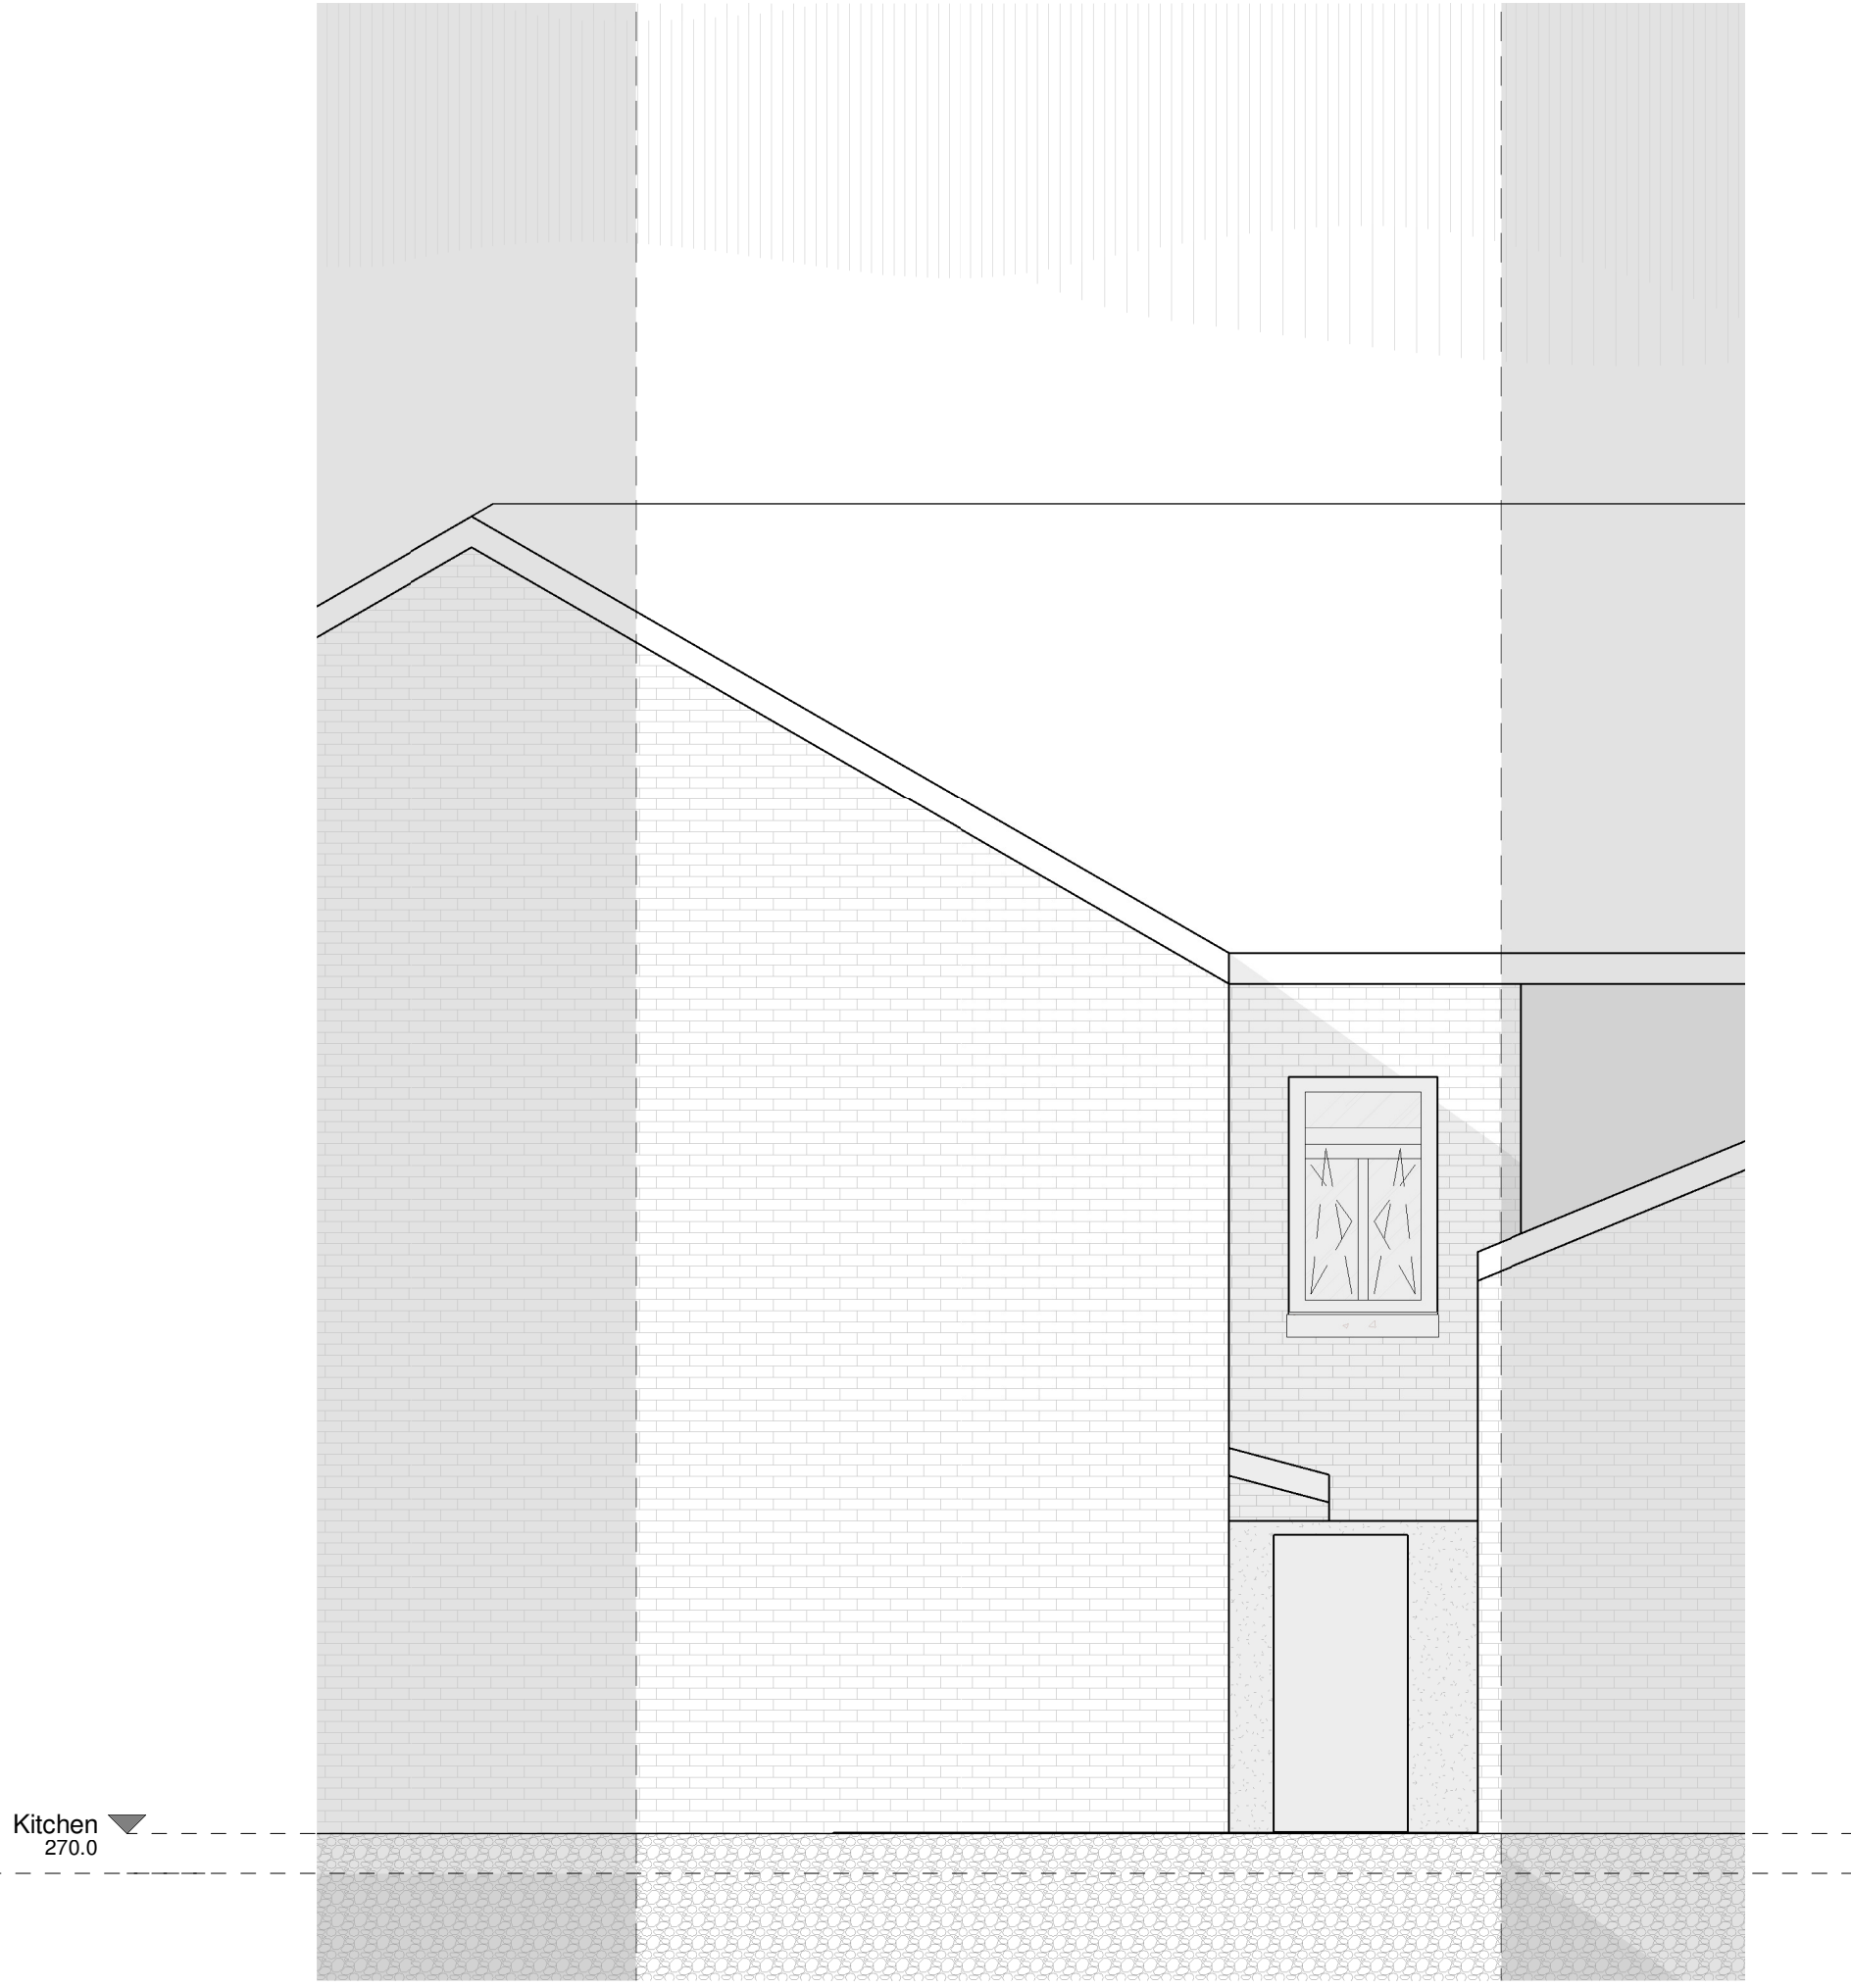

2 Rear Elevation
1 : 50

SCALE 1 : 50
0 1m 2m 3m

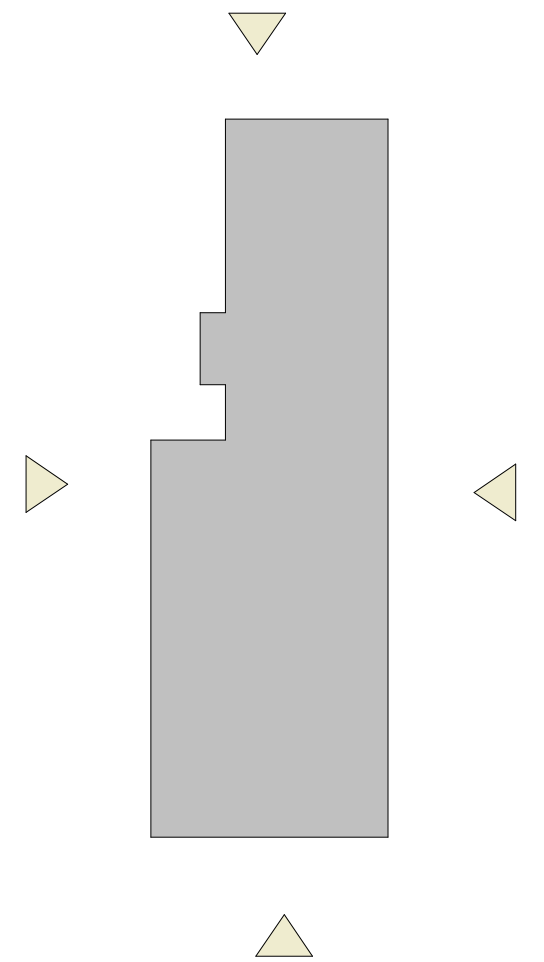

A	Planning/ 1st Issue	29/05/26
Rev	Description	By Date

MUSE
Architects

422 Bury New Road M25
1BD

PROJECT:

Proposed Elevations

DRAWING TITLE:

DRAWING STATUS:

DRAWN: OKJ | CHECKED: MM

APPROVED: MM | DATE: 15/10/25

SCALE: MM_A1.03 | A
DRAWING NUMBER: REV:

(A2)