

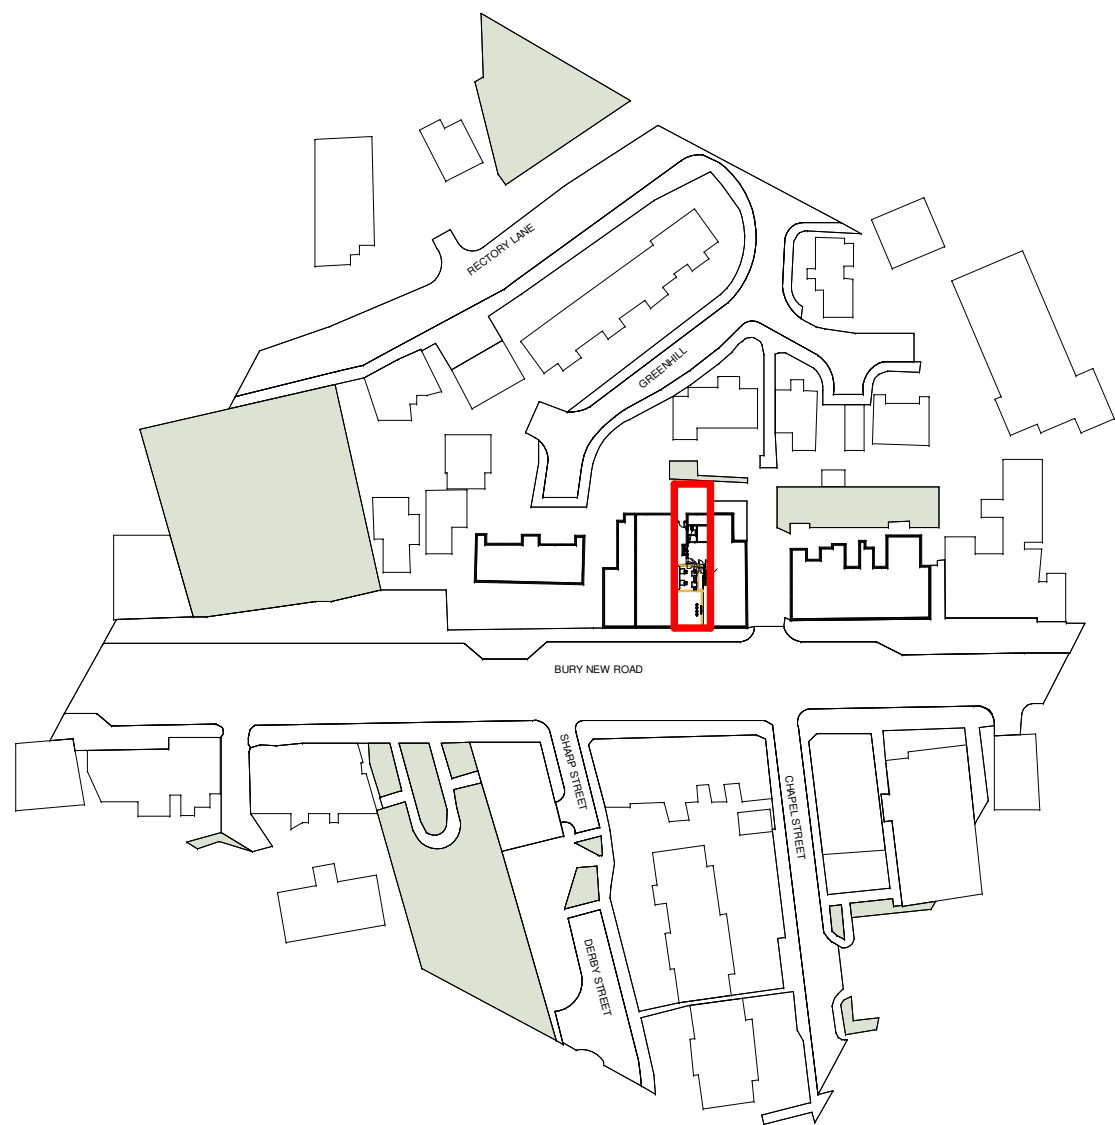


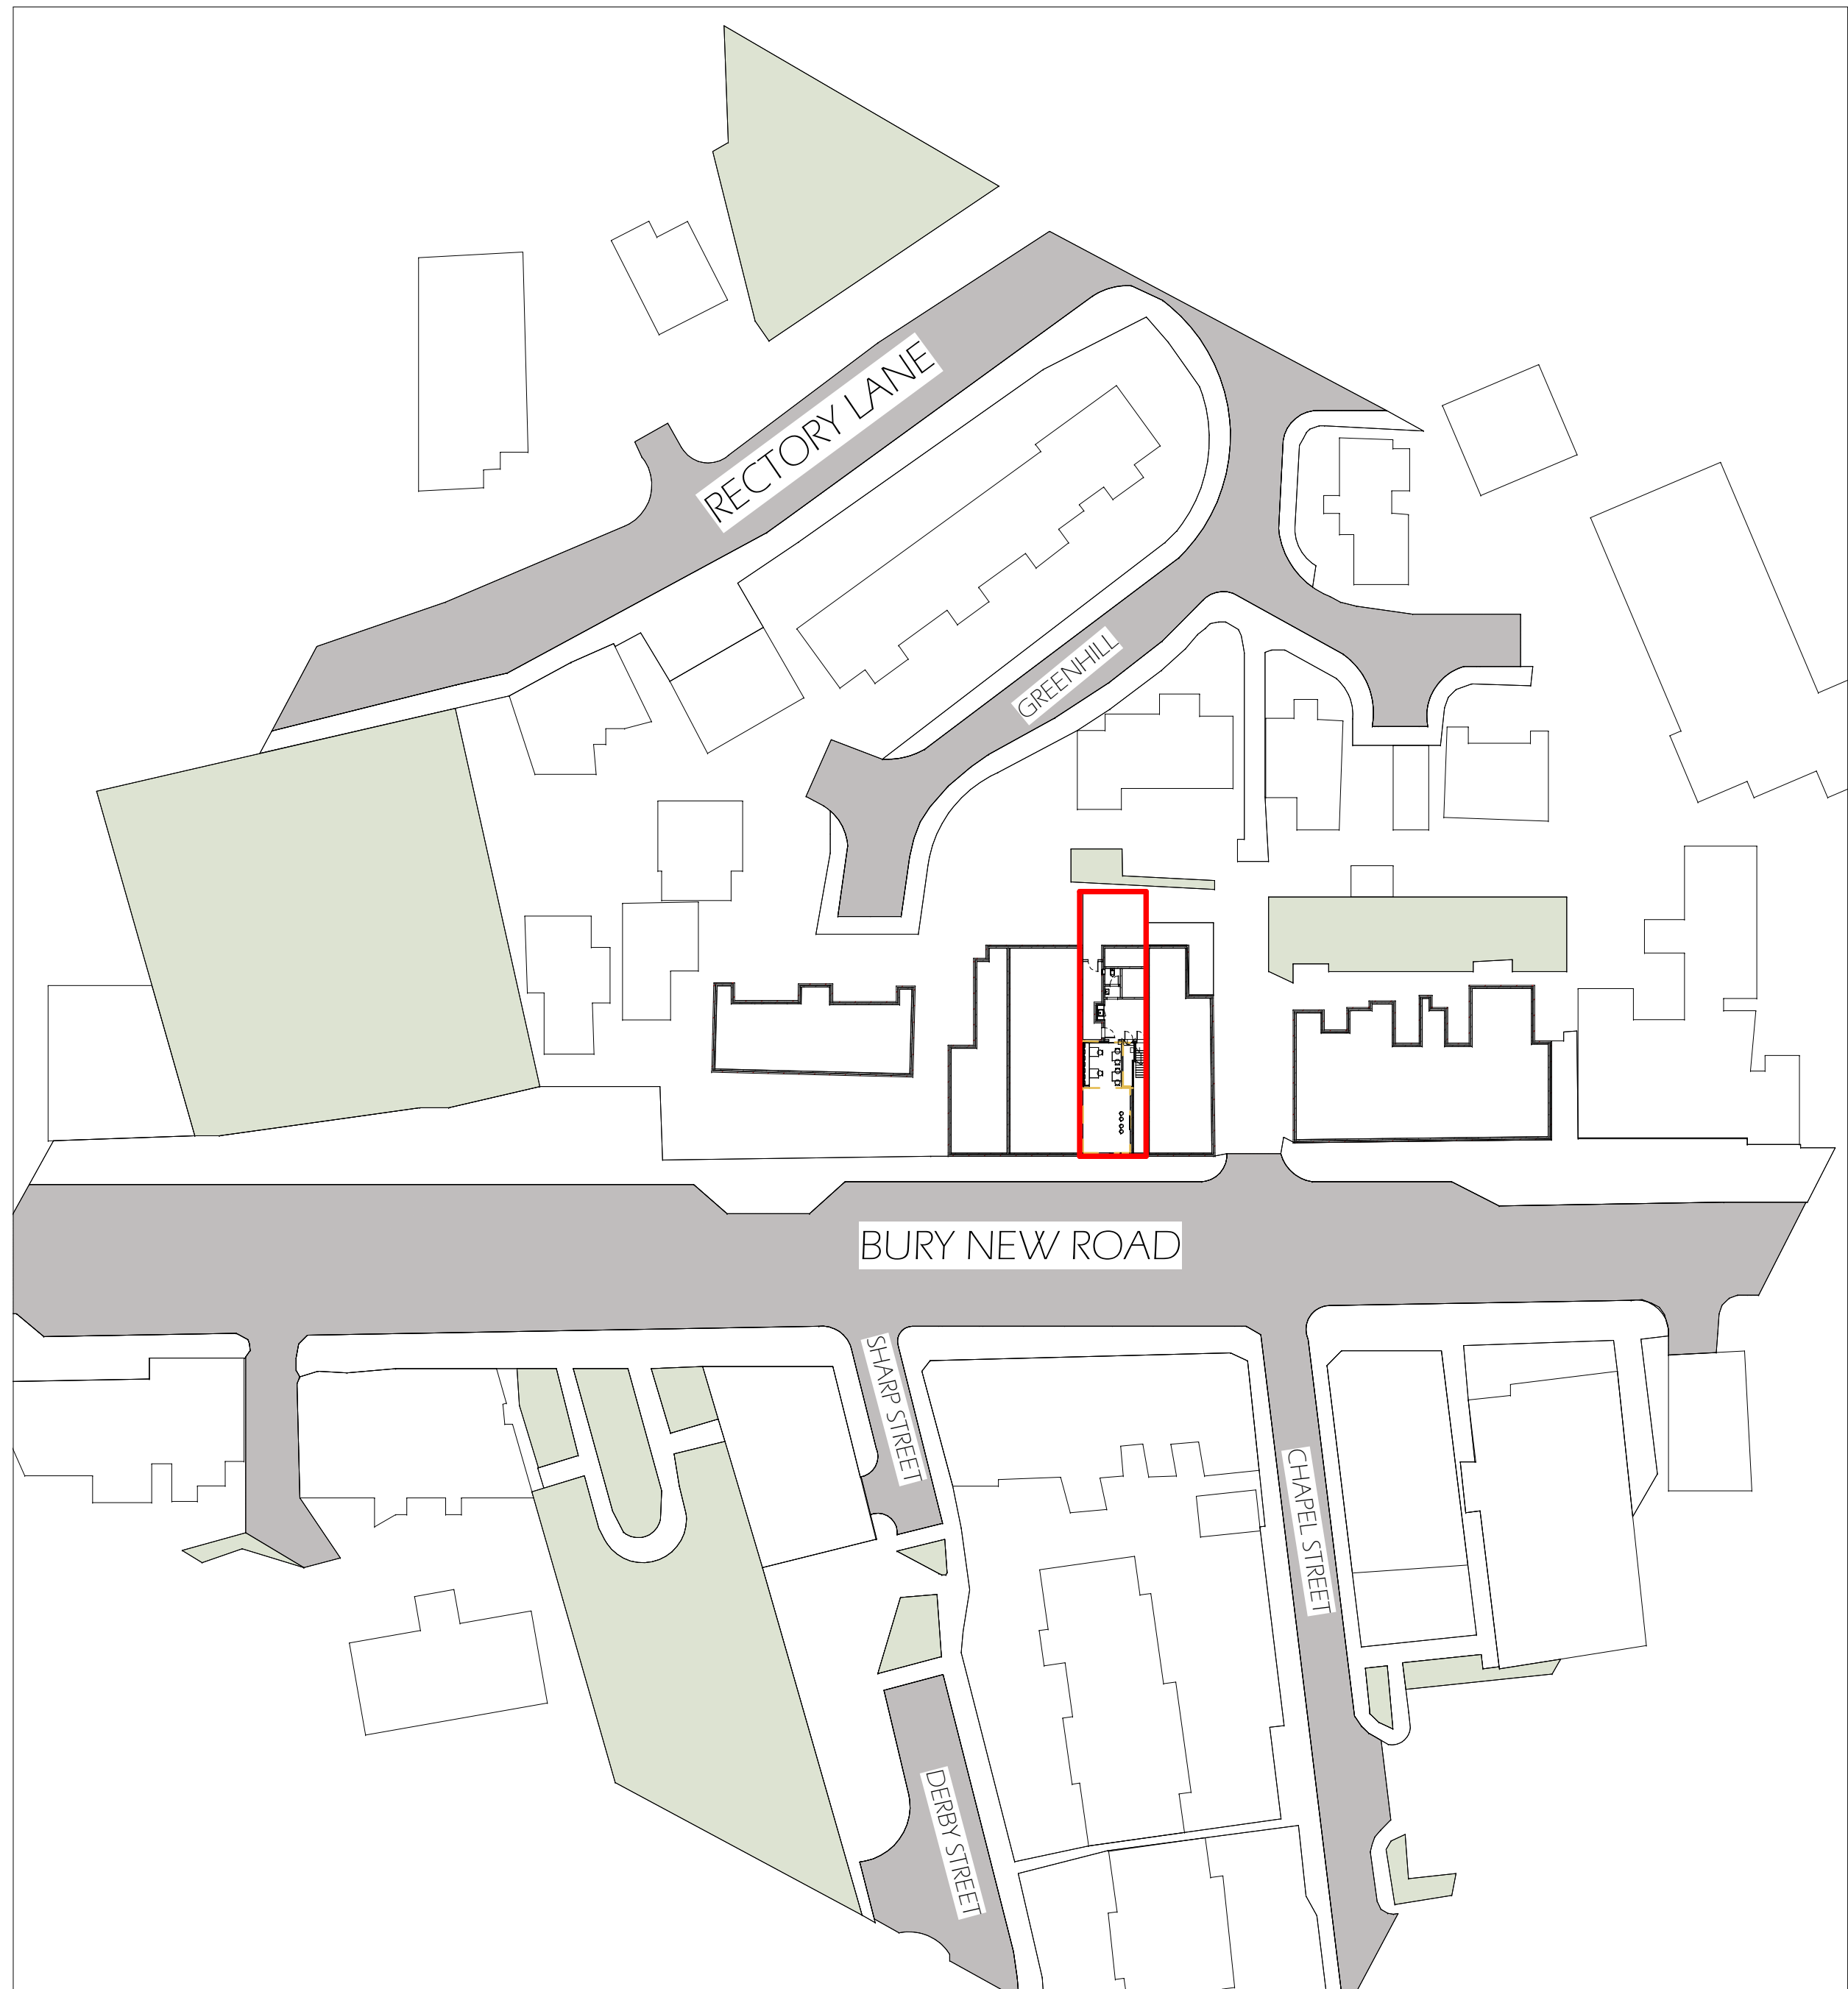


1 Location
1 : 1250

SCALE 1 : 1250
0 25m 50m 75m

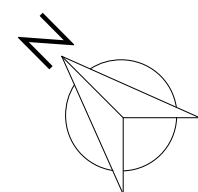

2 site plan
1 : 500

SCALE 1 : 500
0 10m 20m 30m

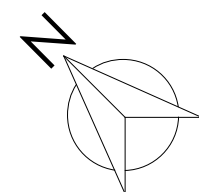

A	1st Issue	29/05/26
Rev	Description	By Date

MUSE
Architects

422 Bury New Rd, M25 1BD

PROJECT:

Existing Location and Site Plan

DRAWING TITLE:

Planning

DRAWING STATUS:

DRAWN: OKJ | CHECKED: MM

APPROVED: MM | DATE: 15/10/25

SCALE: | MM_A1.04 | A
DRAWING NUMBER: | REV: (A2)