




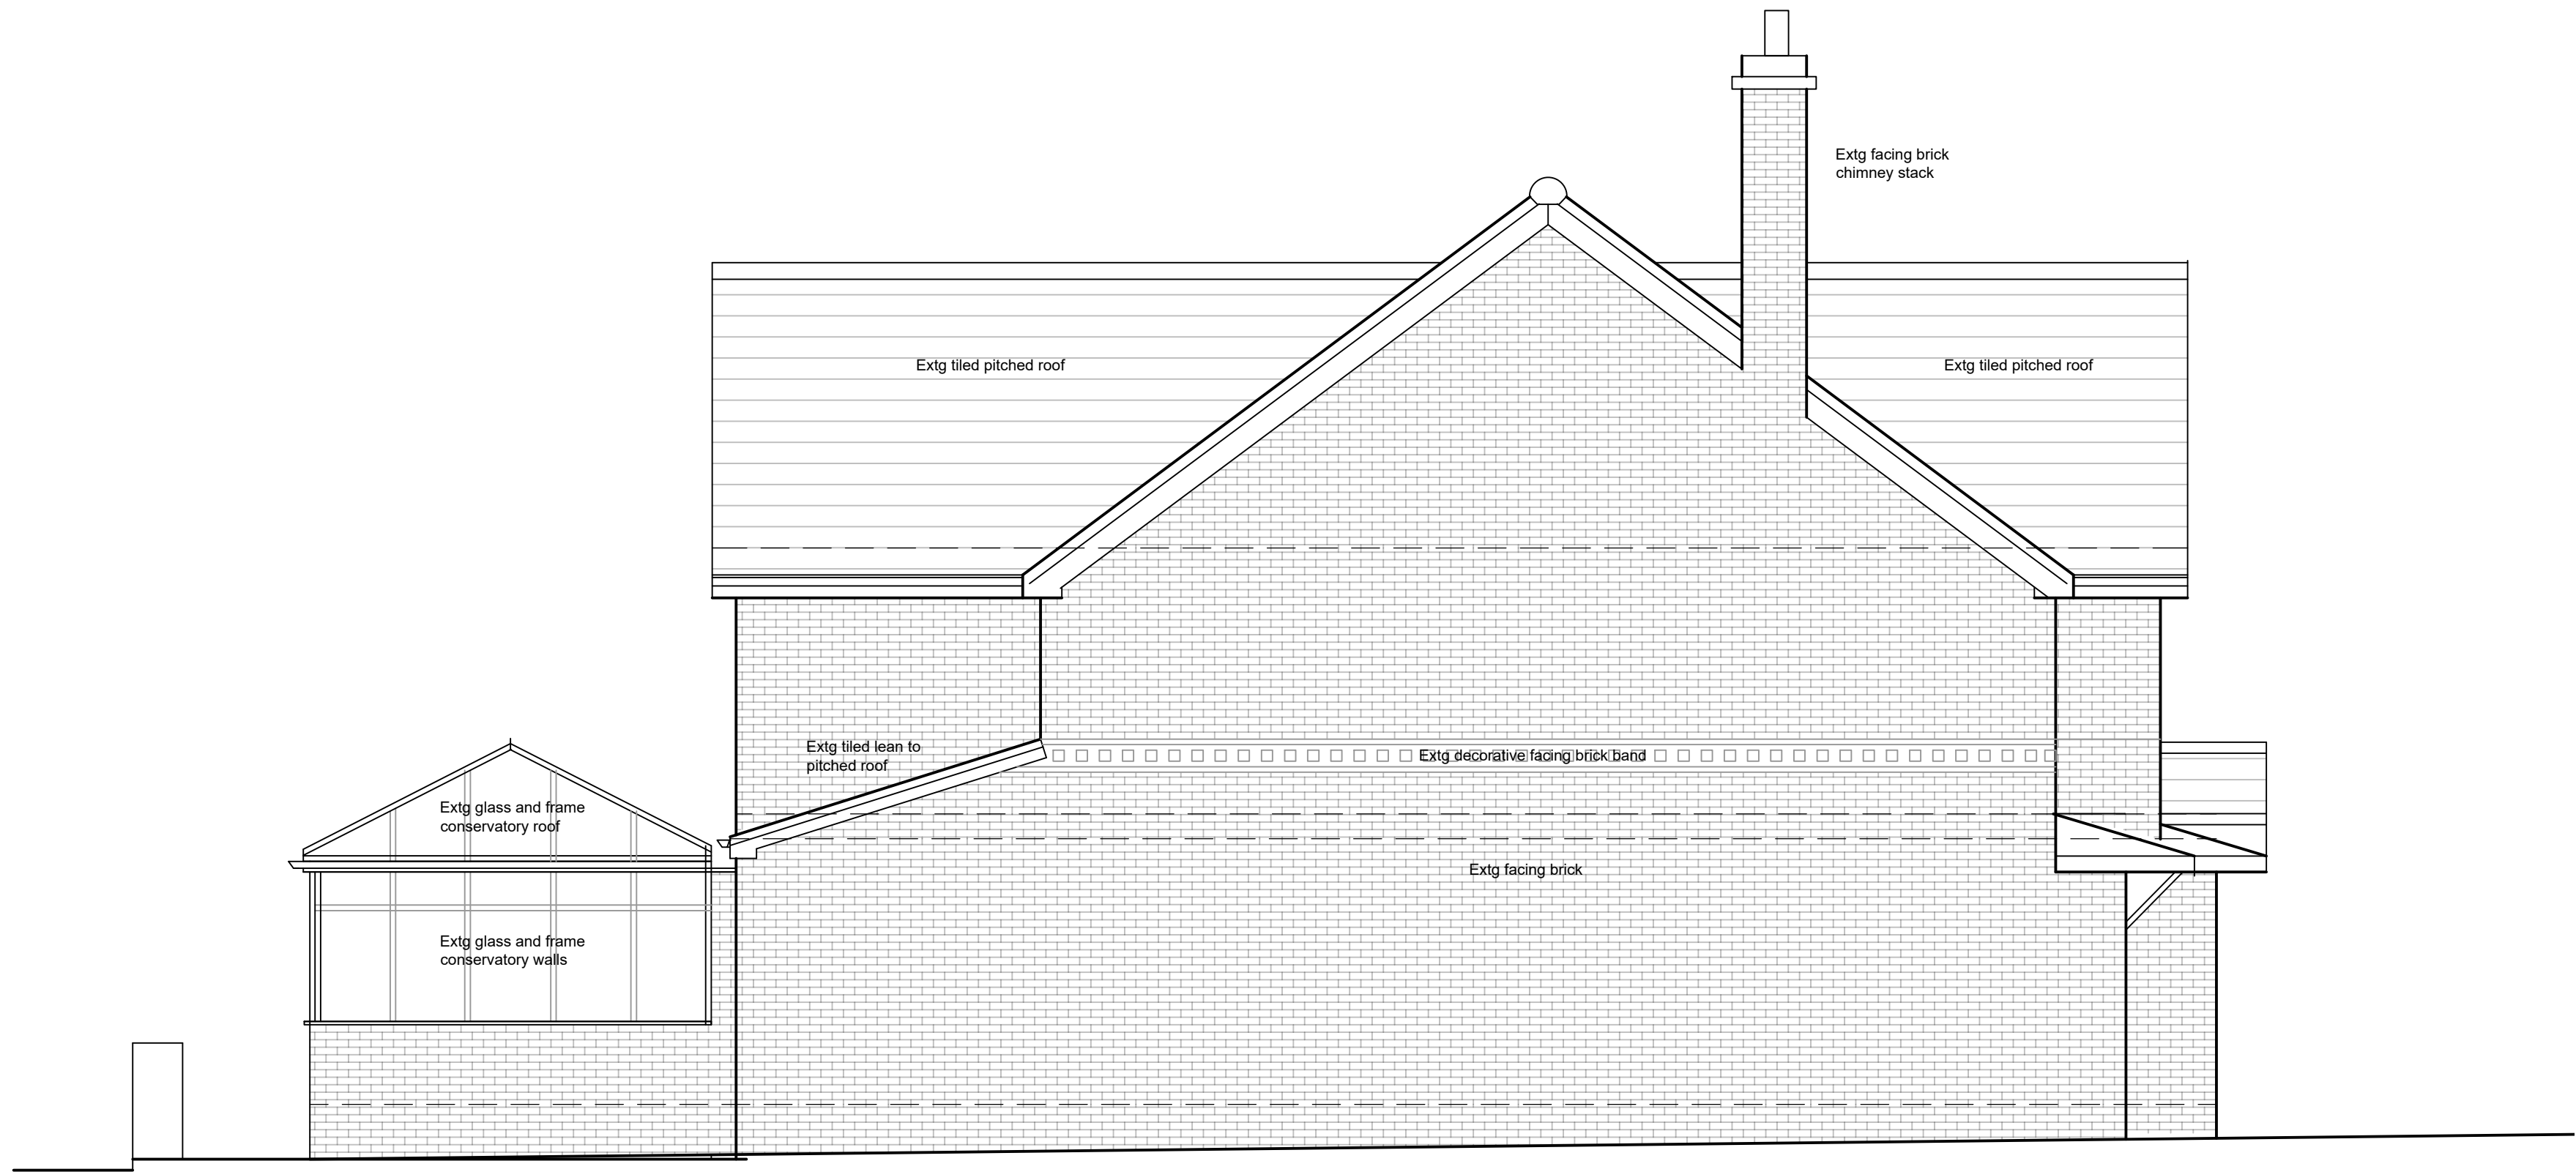

EXISTING SIDE ELEVATION Sc-1:50

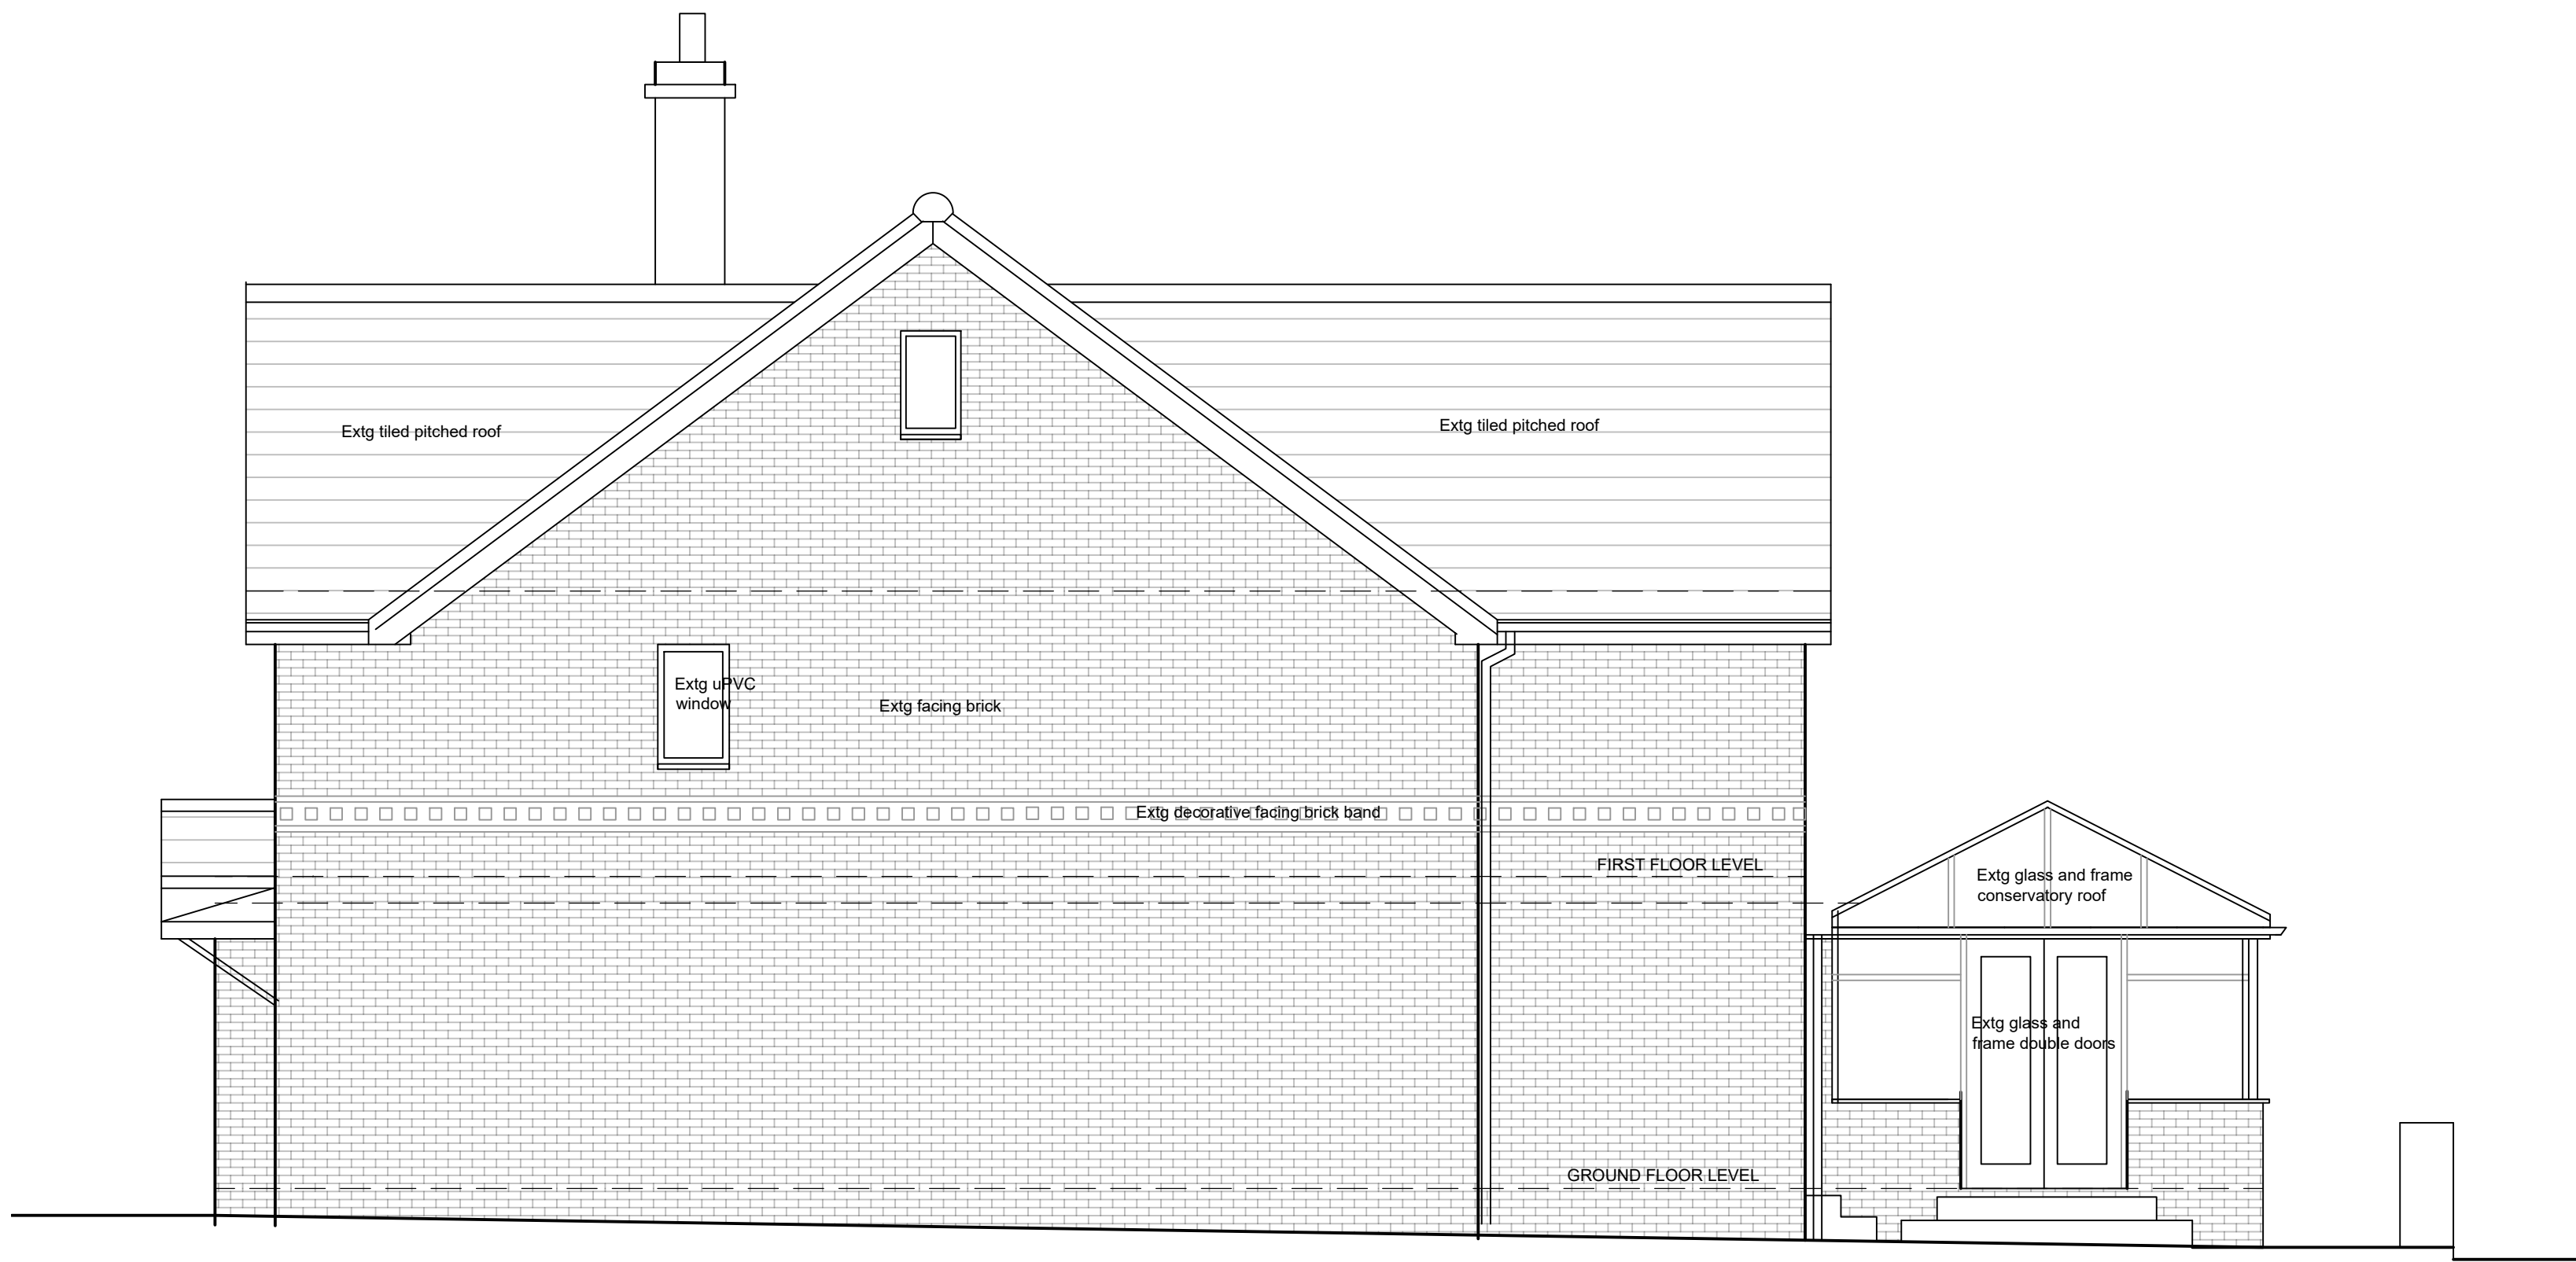

EXISTING GABLESIDE ELEVATION Sc-1:50

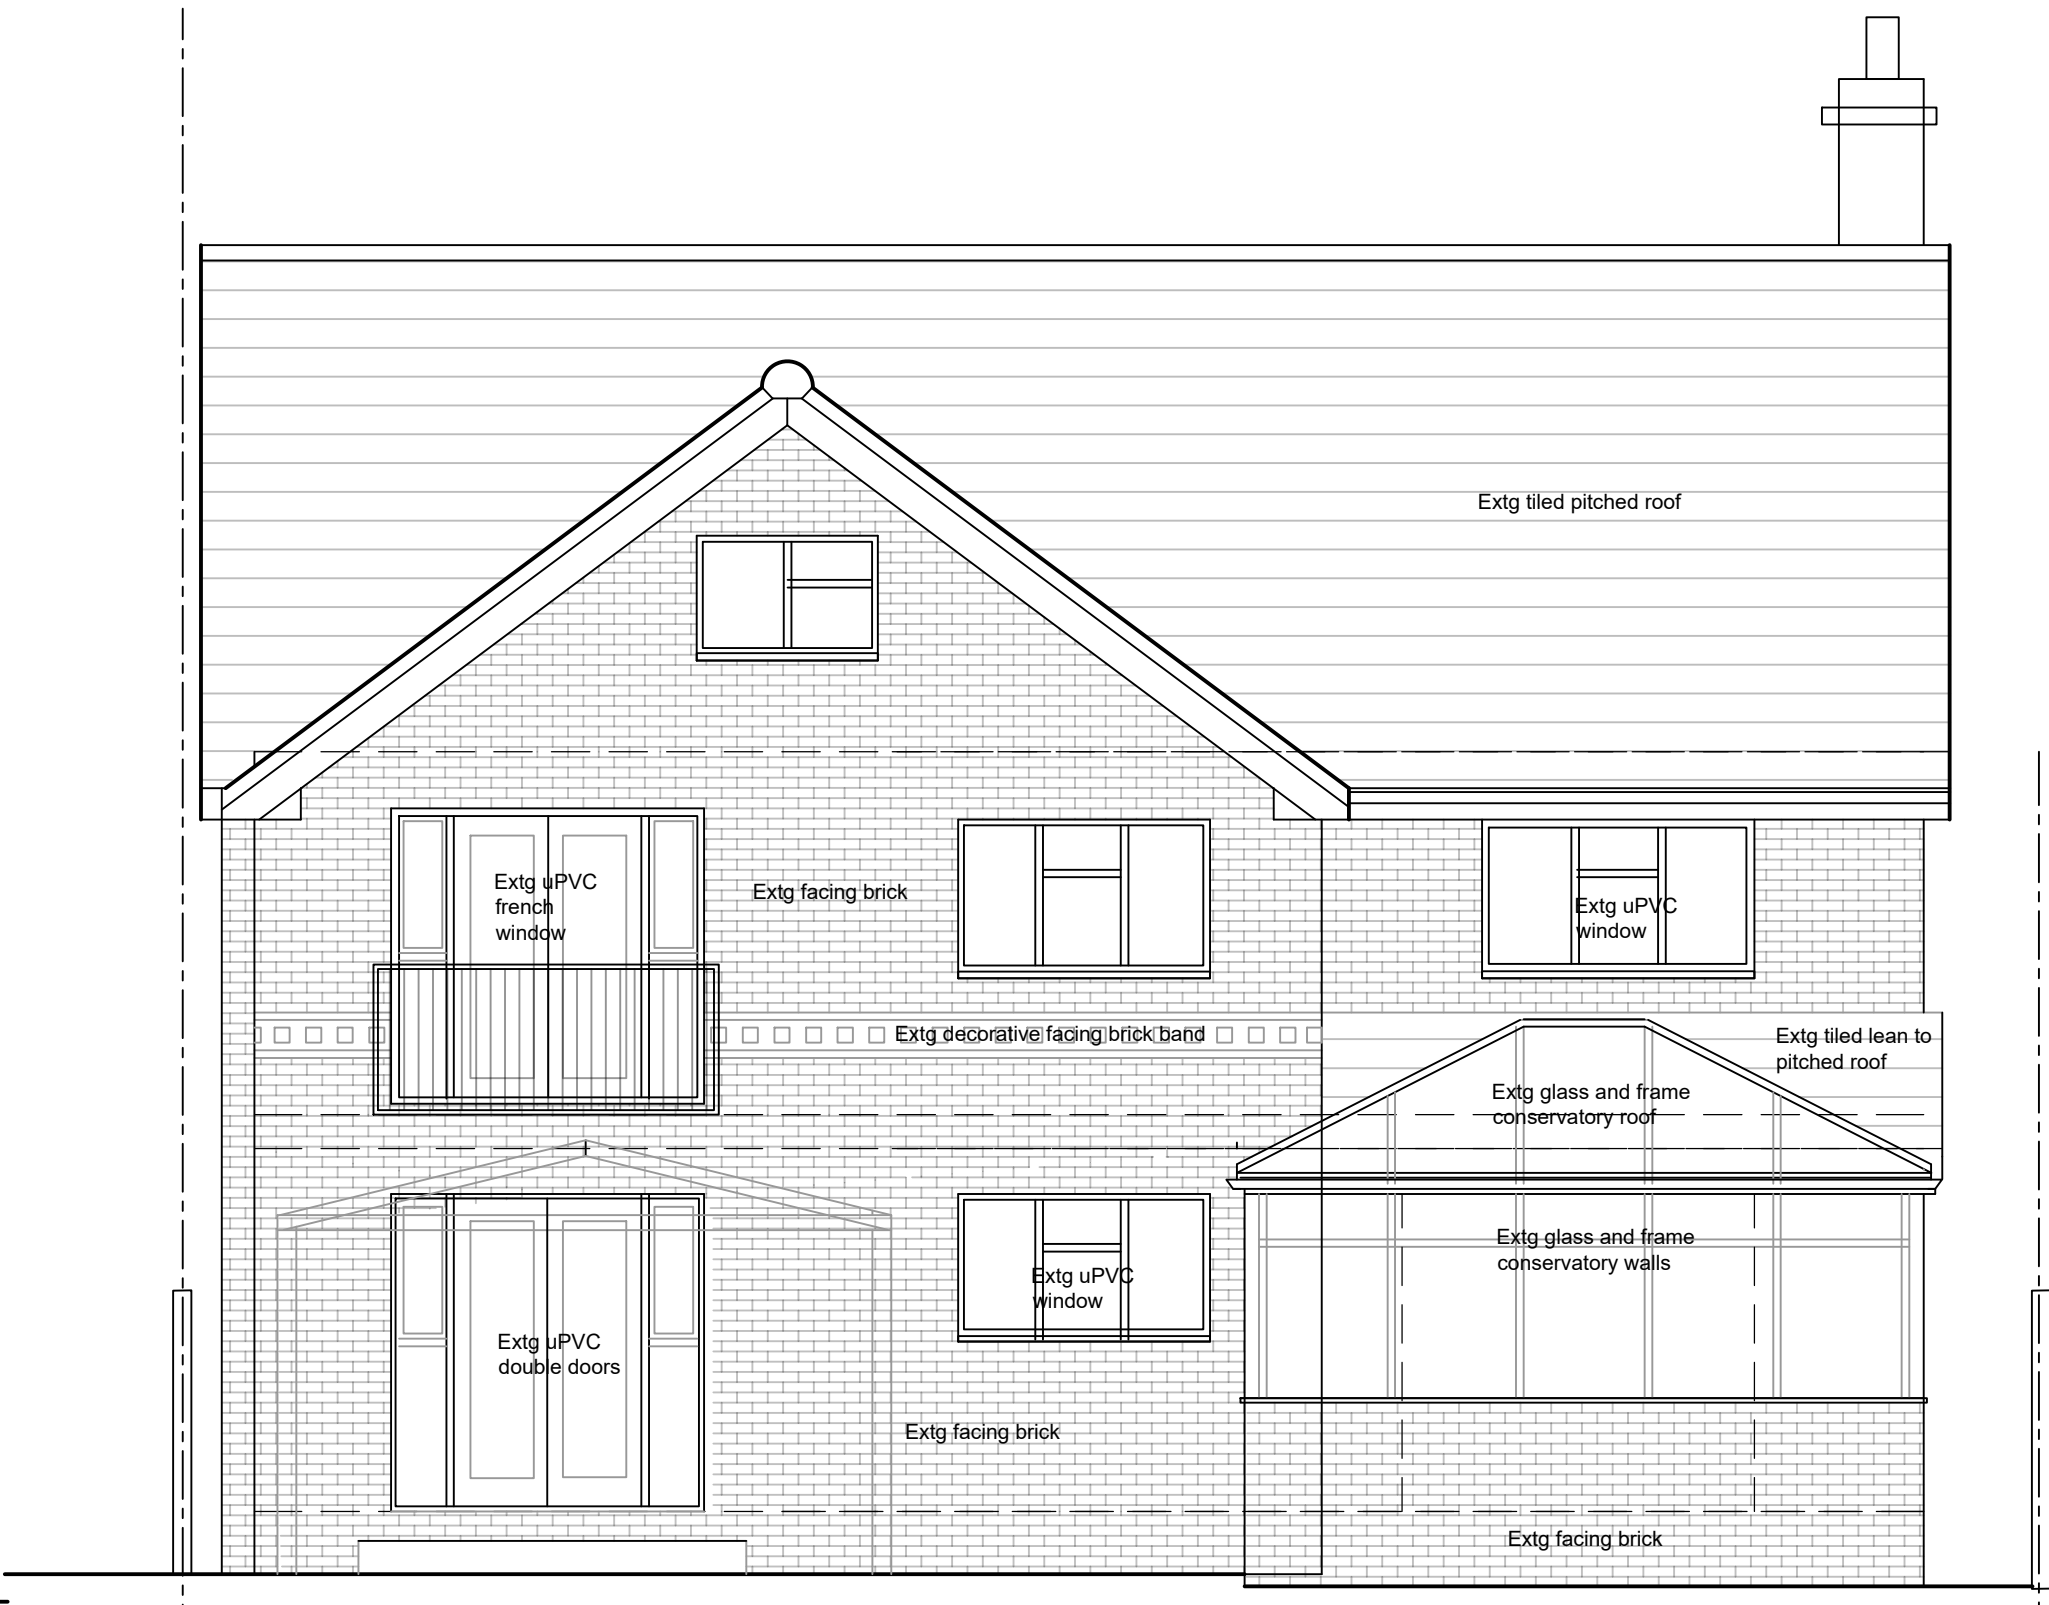

EXISTING REAR ELEVATION Sc-1:50

GENERAL NOTES

ALL DIMENSIONS ARE IN MILLIMETRES UNLESS WHERE EXPLICITLY SHOWN OTHERWISE.

DO NOT SCALE OFF THE DRAWINGS, IF IN DOUBT ASK.

CLIENT IS REPONSIBLE FOR APPOINTING A CDM CO-ORDINATOR PRIOR TO WORK COMMENCING ON SITE.

PARTY WALL AGREEMENTS TO BE ARRANGED OR PUT IN PLACE BY CLIENT

PROJECT TITLE

PROPOSED REMOVAL OF EXISTING CONSERVATORY AND SHELTER TO CONSTRUCT A SINGLE STOREY EXTENSION TO REAR

AT:
41 FARM LANE,
PRESTWICH,
MANCHESTER, M25 2RX

PLANNING APPROVAL DRAWING

CLIENT : MR. HAIDER SALEM

DRAWING TITLE :

EXISTING ELEVATIONS

REV A :

REV B :

REV C :

SCALE : 1:50 - on A1 sheet	DWG No.
DATE : 21 /05 / 2026	EX02
DRAWN :	REV
DESIGN :	
PROJECT NO : 032 / WSA / 2026	

wsaprojects
WATSON SAUNDERS ASSOCIATES

DAISYFIELD BUSINESS CENTRE
SUITE 312
APPLEBY STREET
BLACKBURN
LANCASHIRE
BB1 3BL

TEL | 01254 693922