

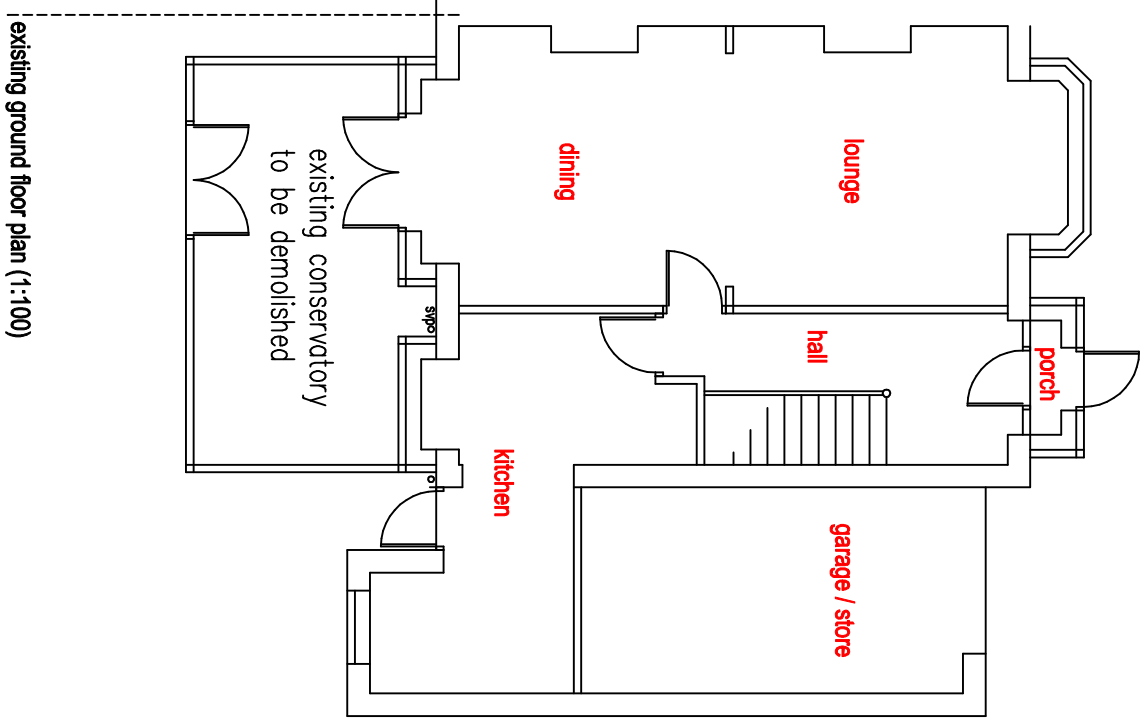
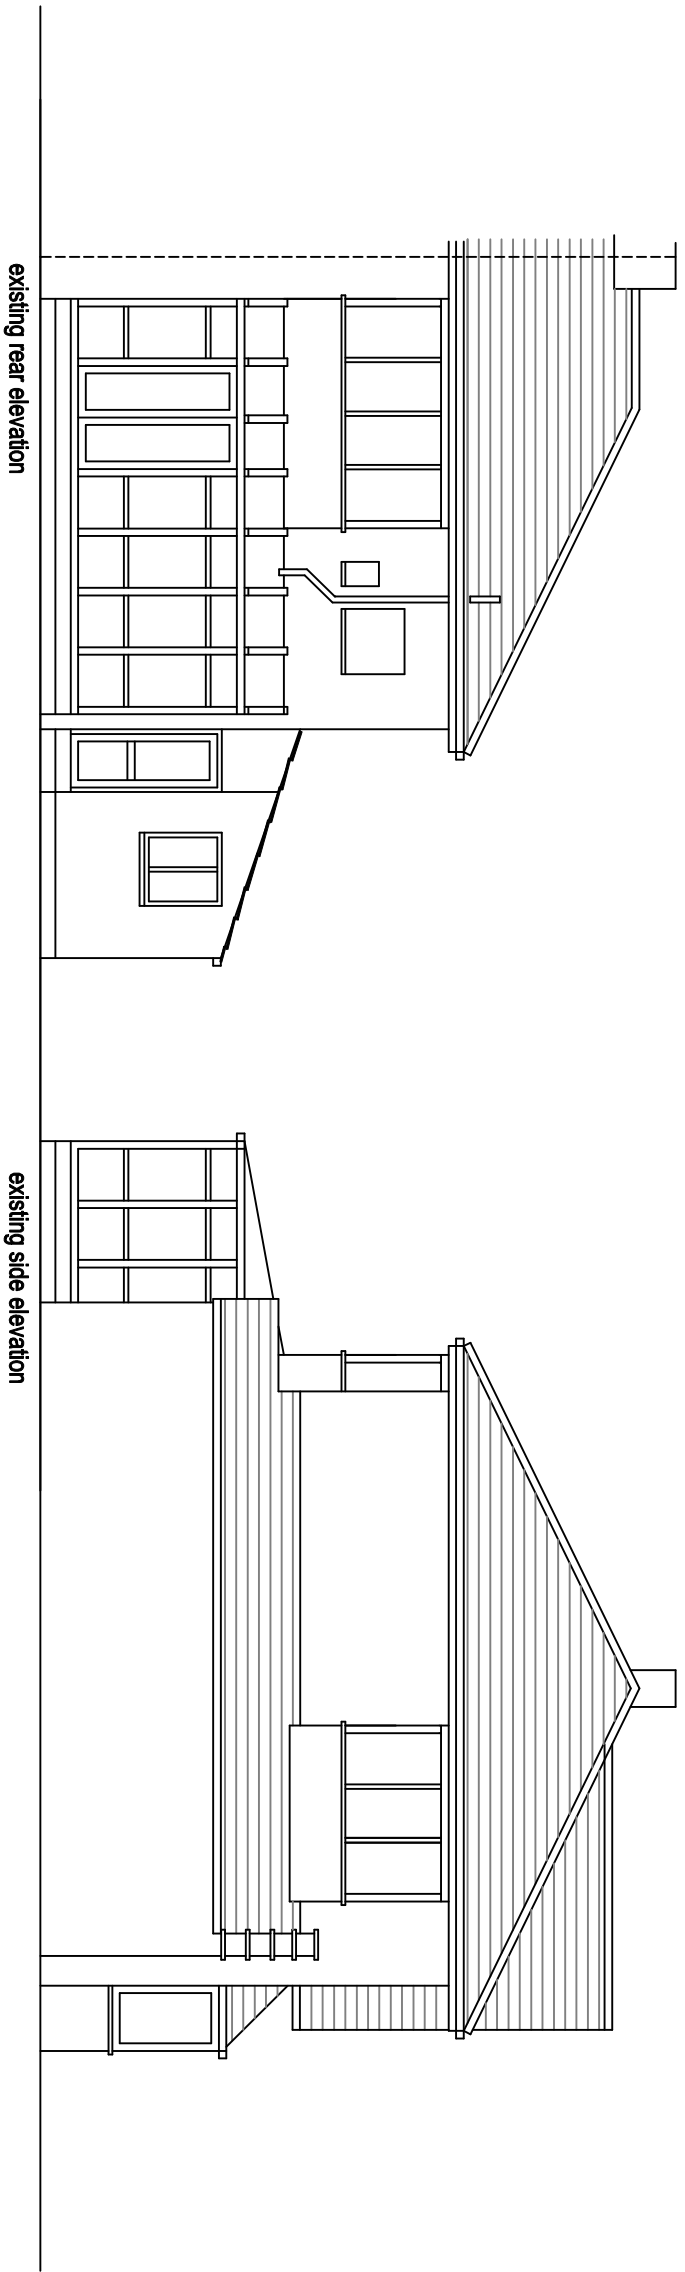
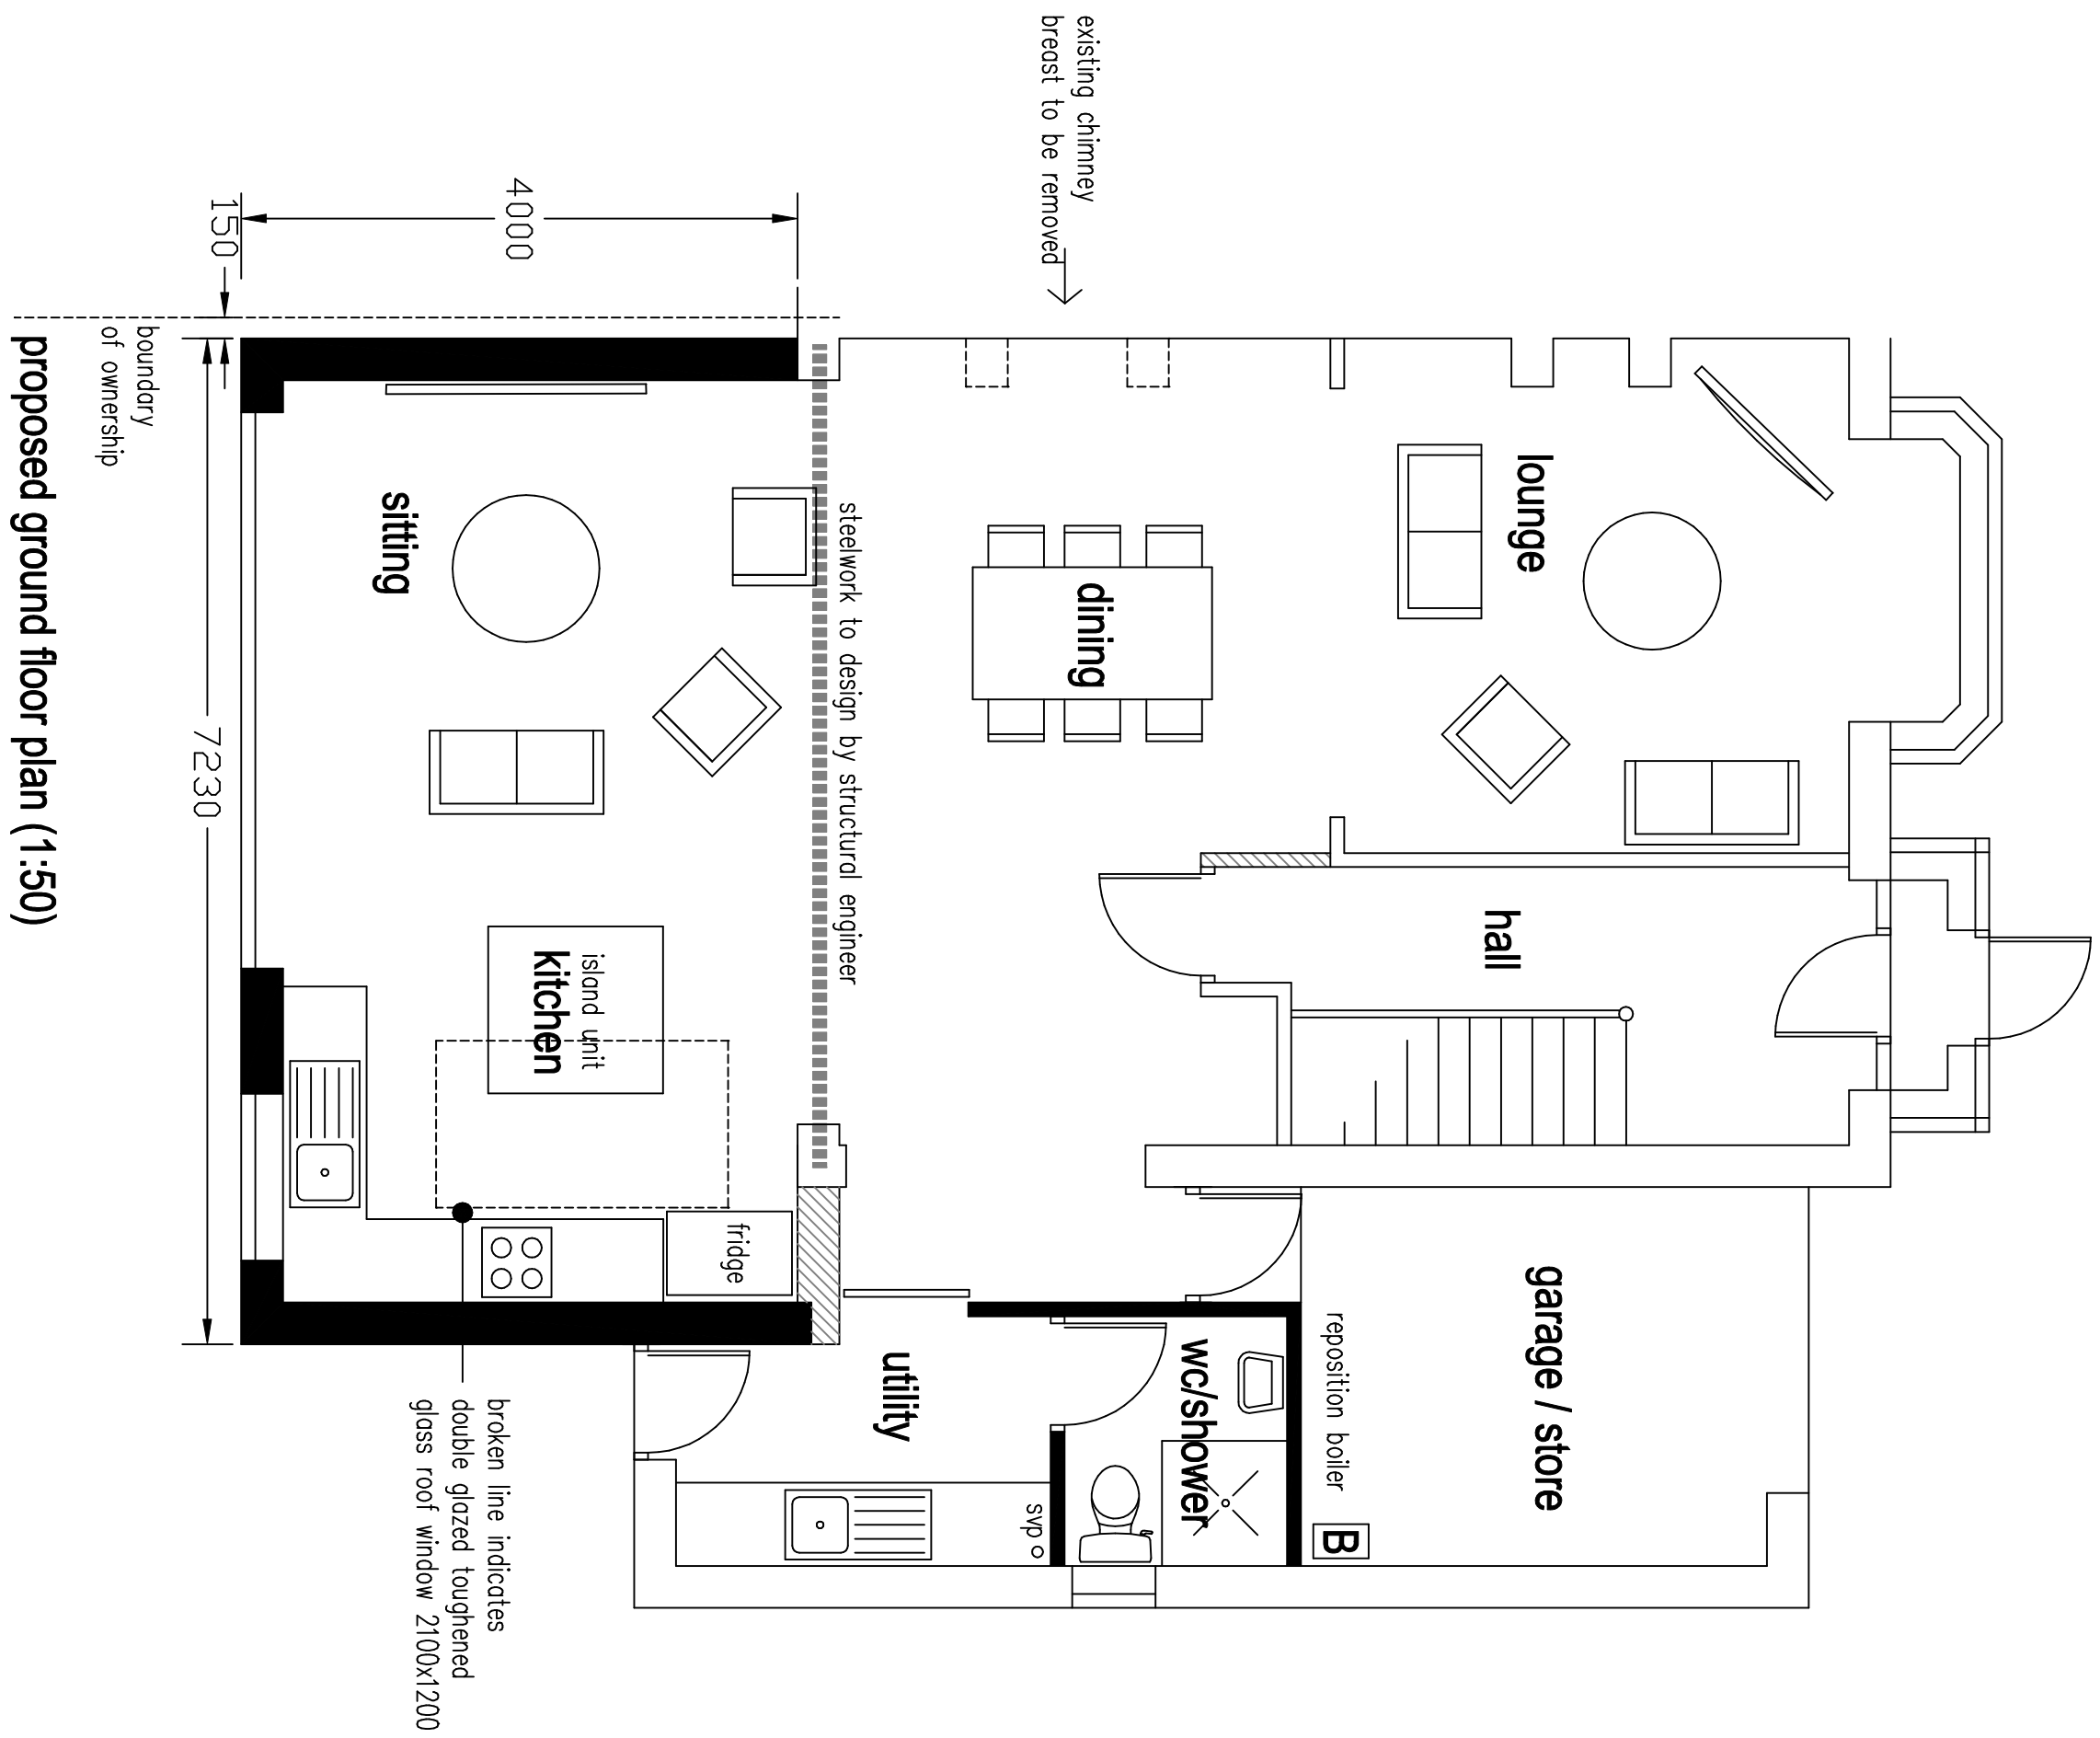
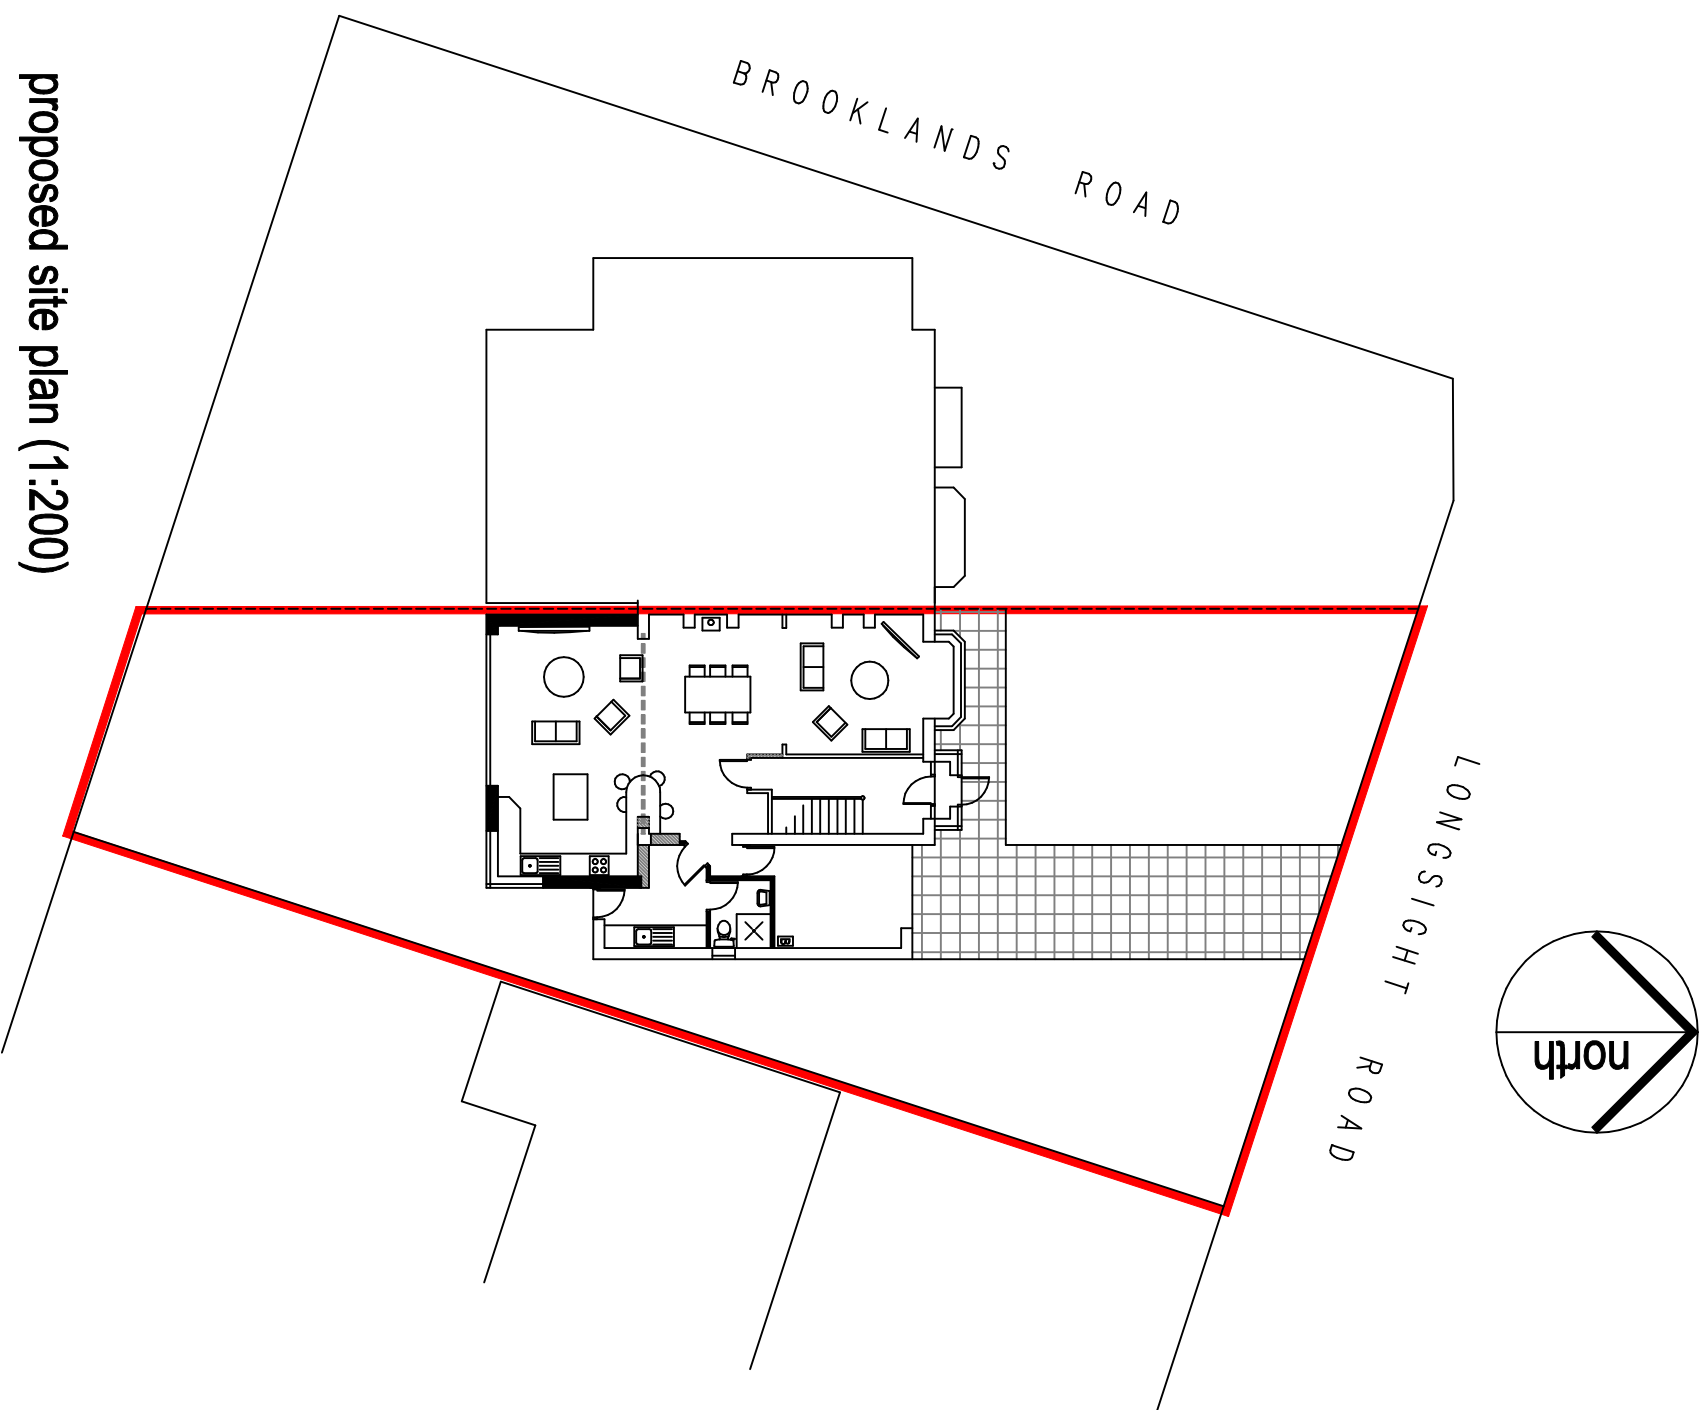


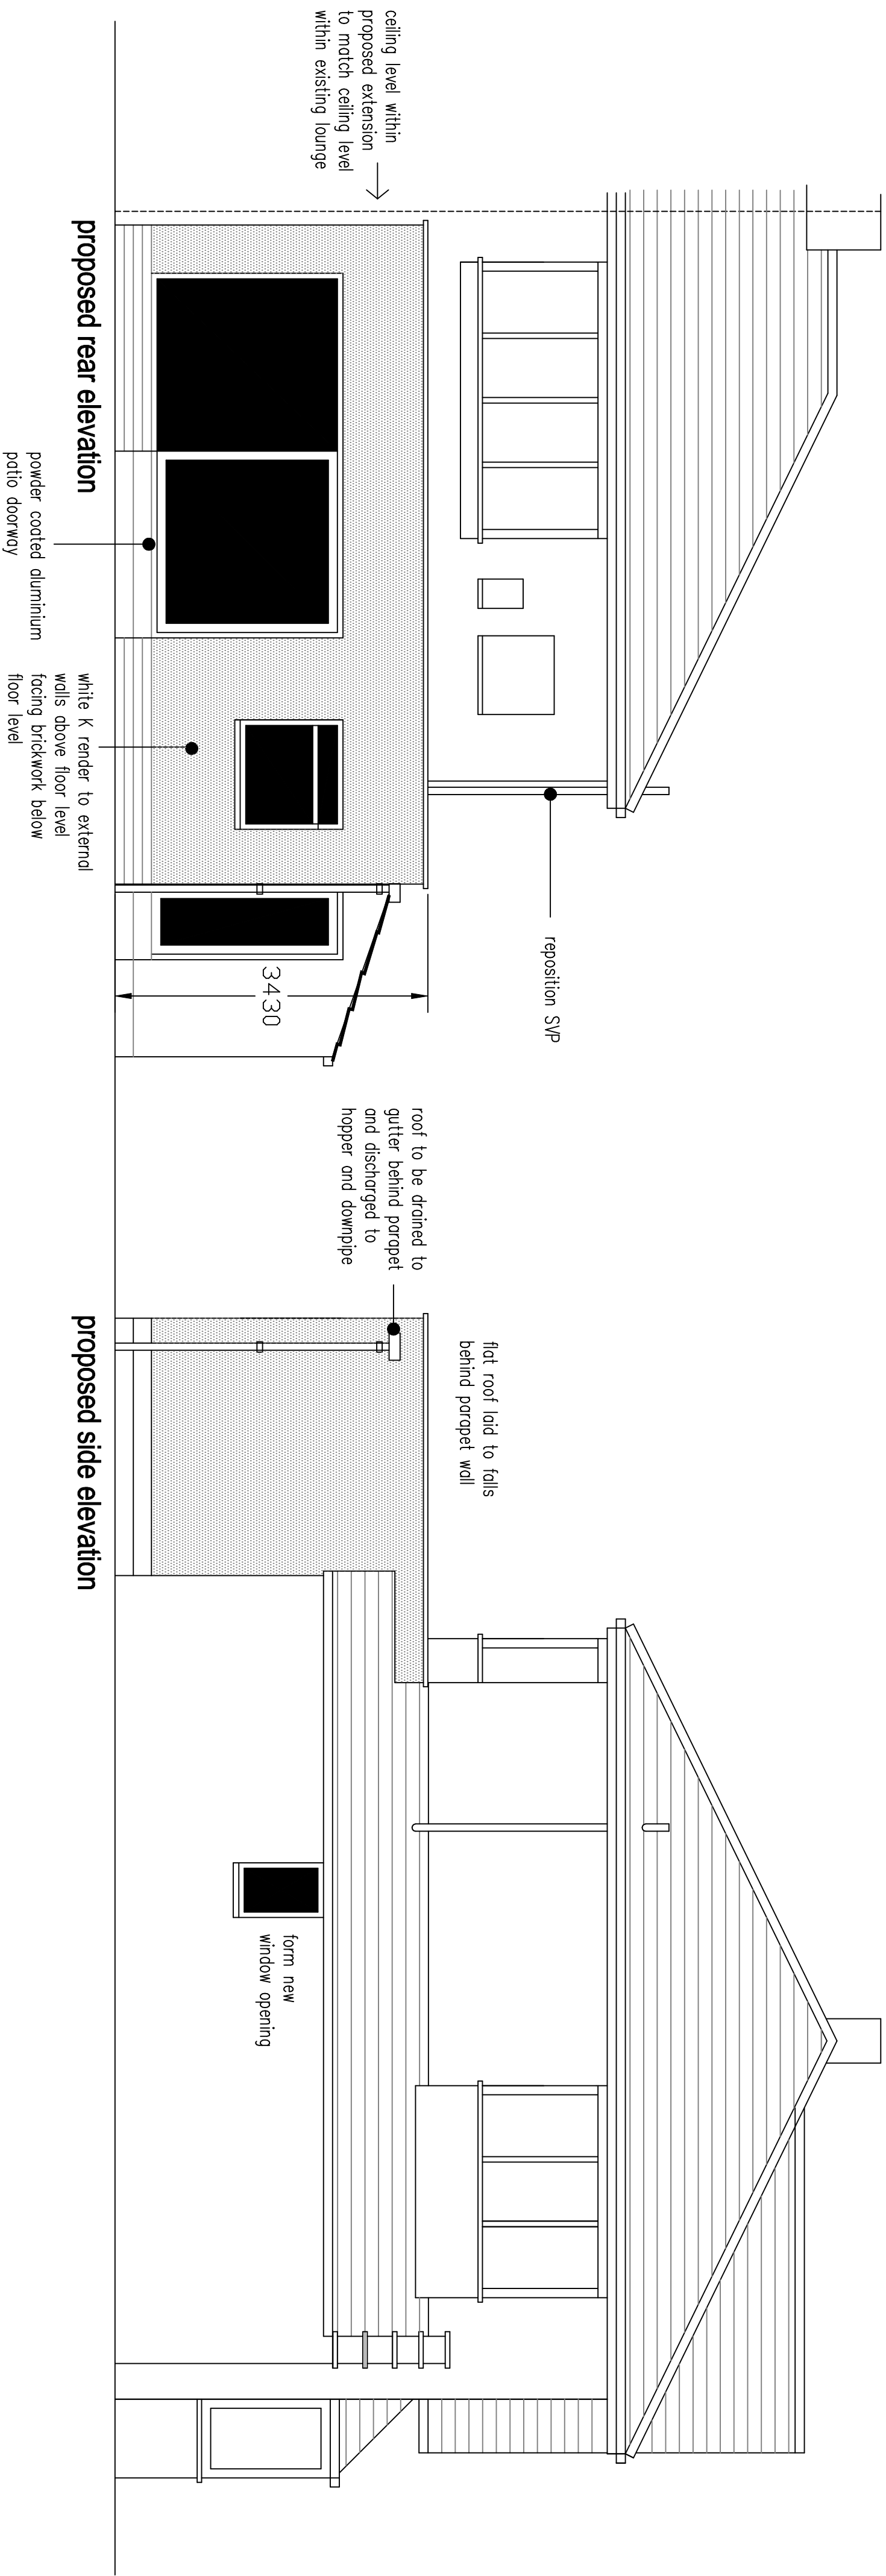

amended 27-01-22
room usage indicated on existing floor plan

proposed single storey extension
to rear elevation and extensive internal
alterations at
36a Longsight Road
Greenmount
Bury

scale 1:200 1:100 1:50 @ A1

 

linear scale 1:50 @ A1

drawing number AA-14-10-21-A

Rae Cornell Associates Building Design and Planning Consultants
214 Burnley Road Bacup Lancashire
01706 873000