




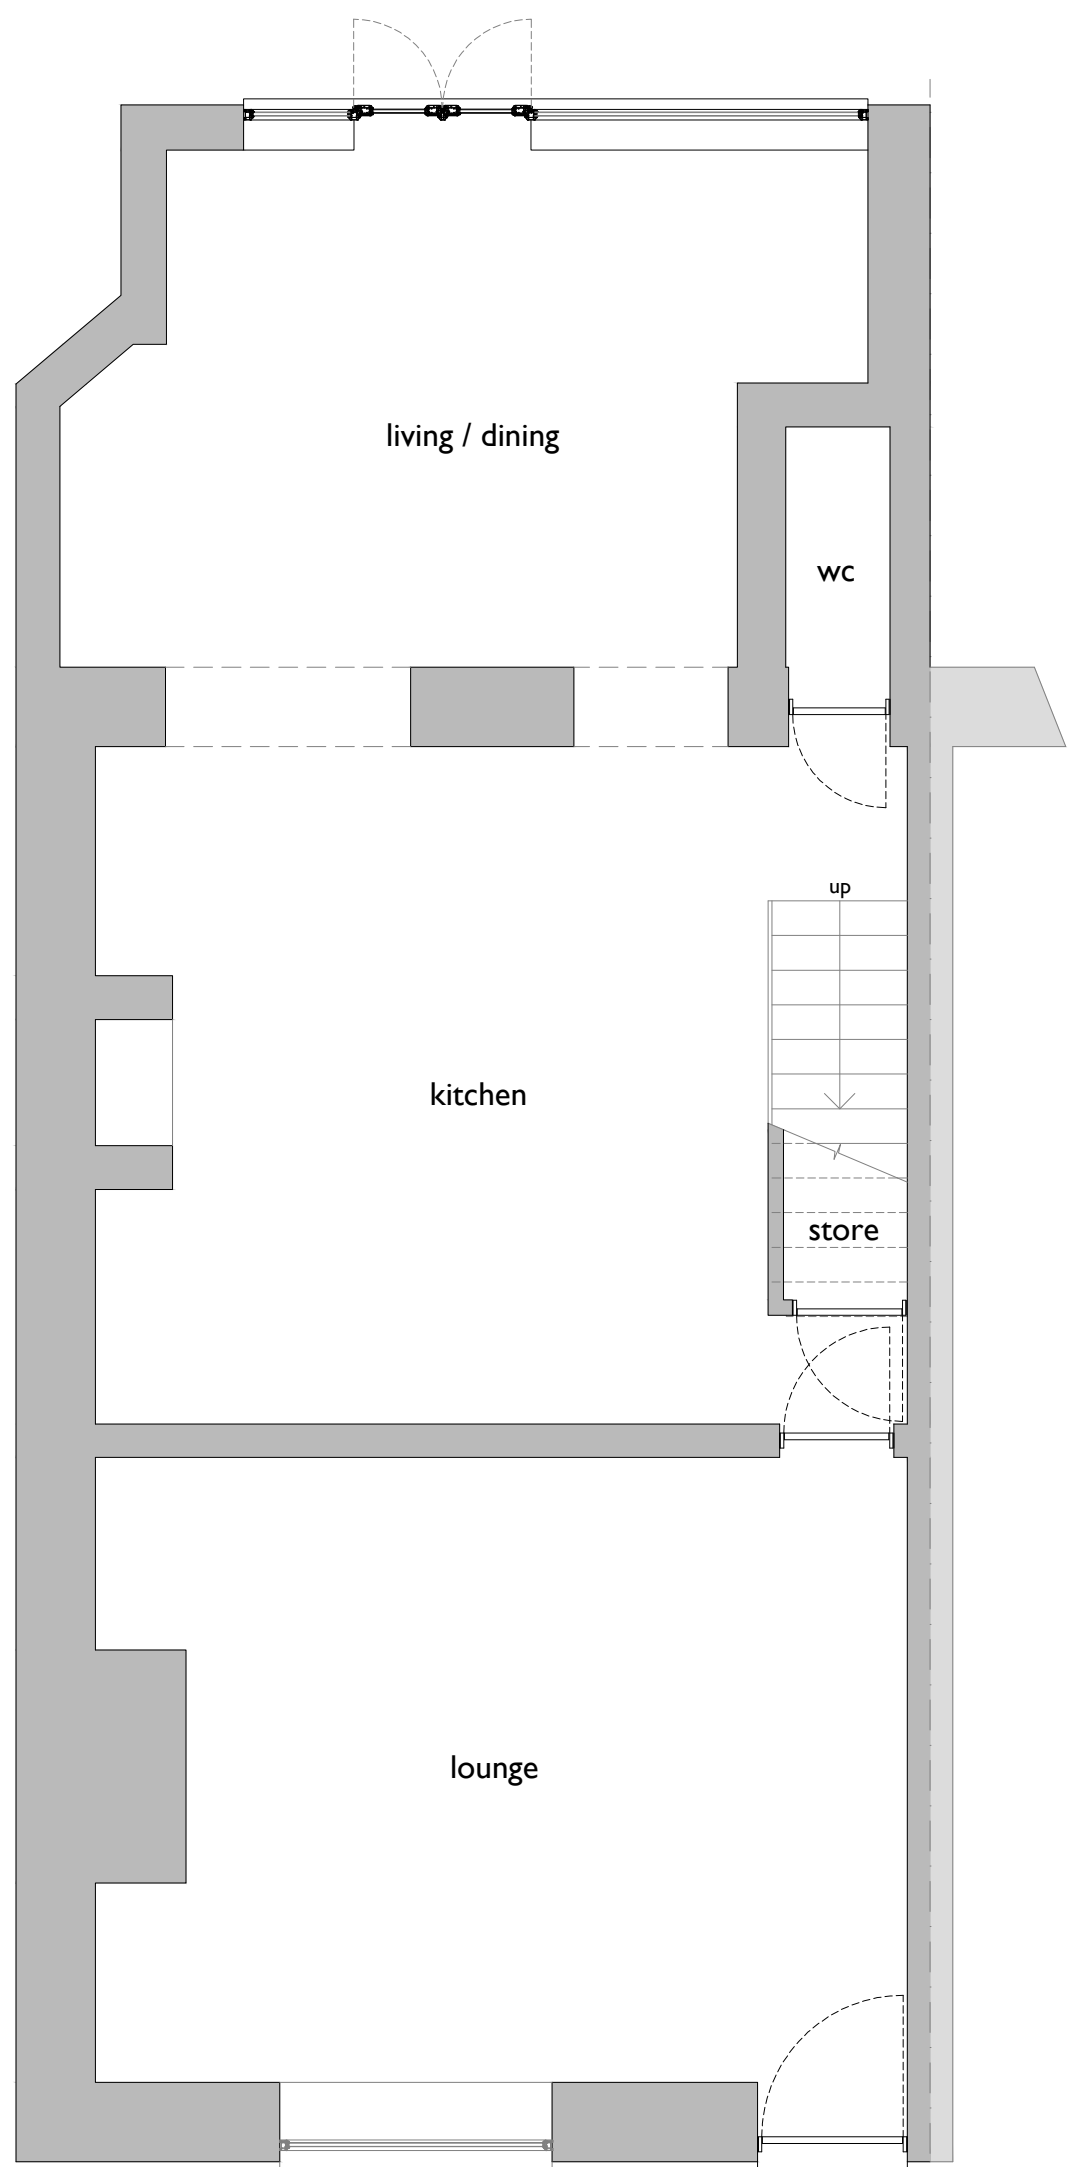


ground floor

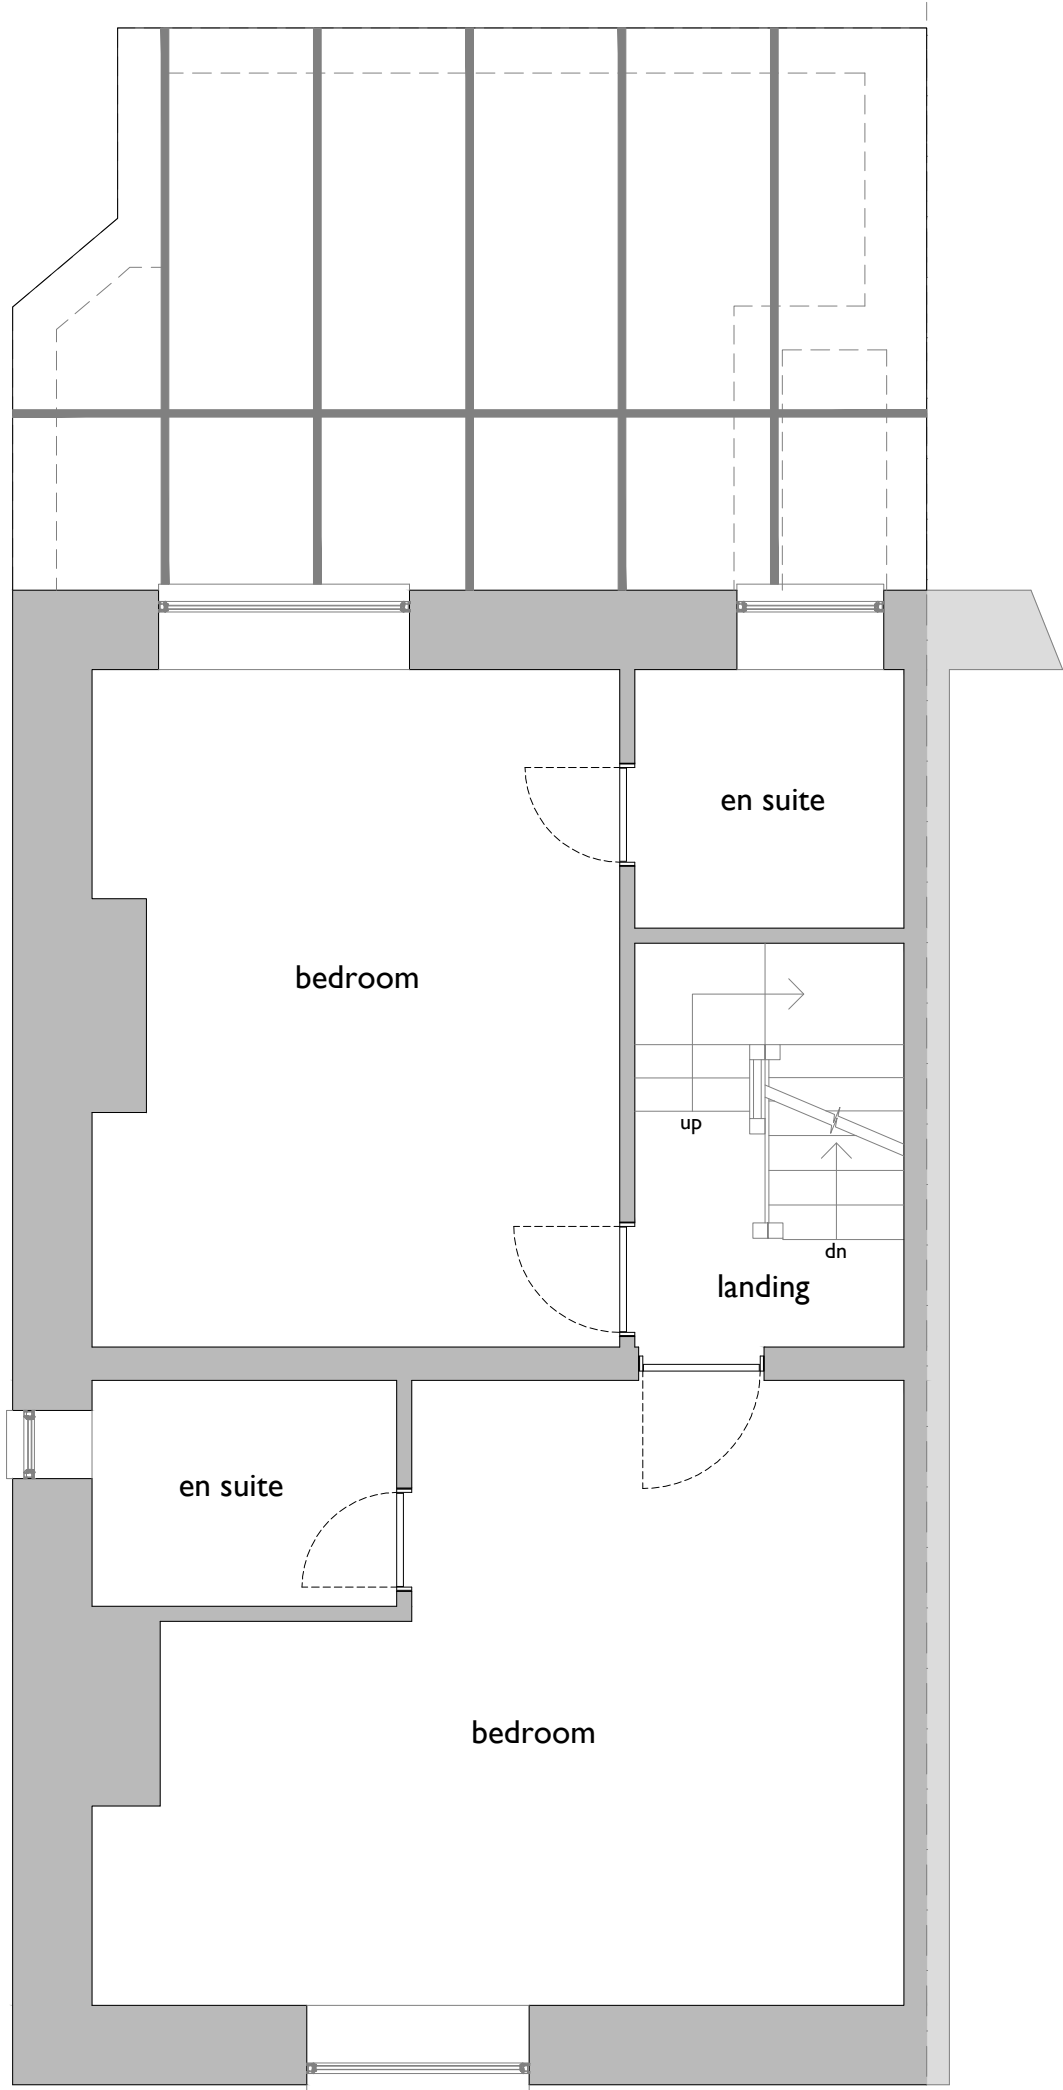


first floor

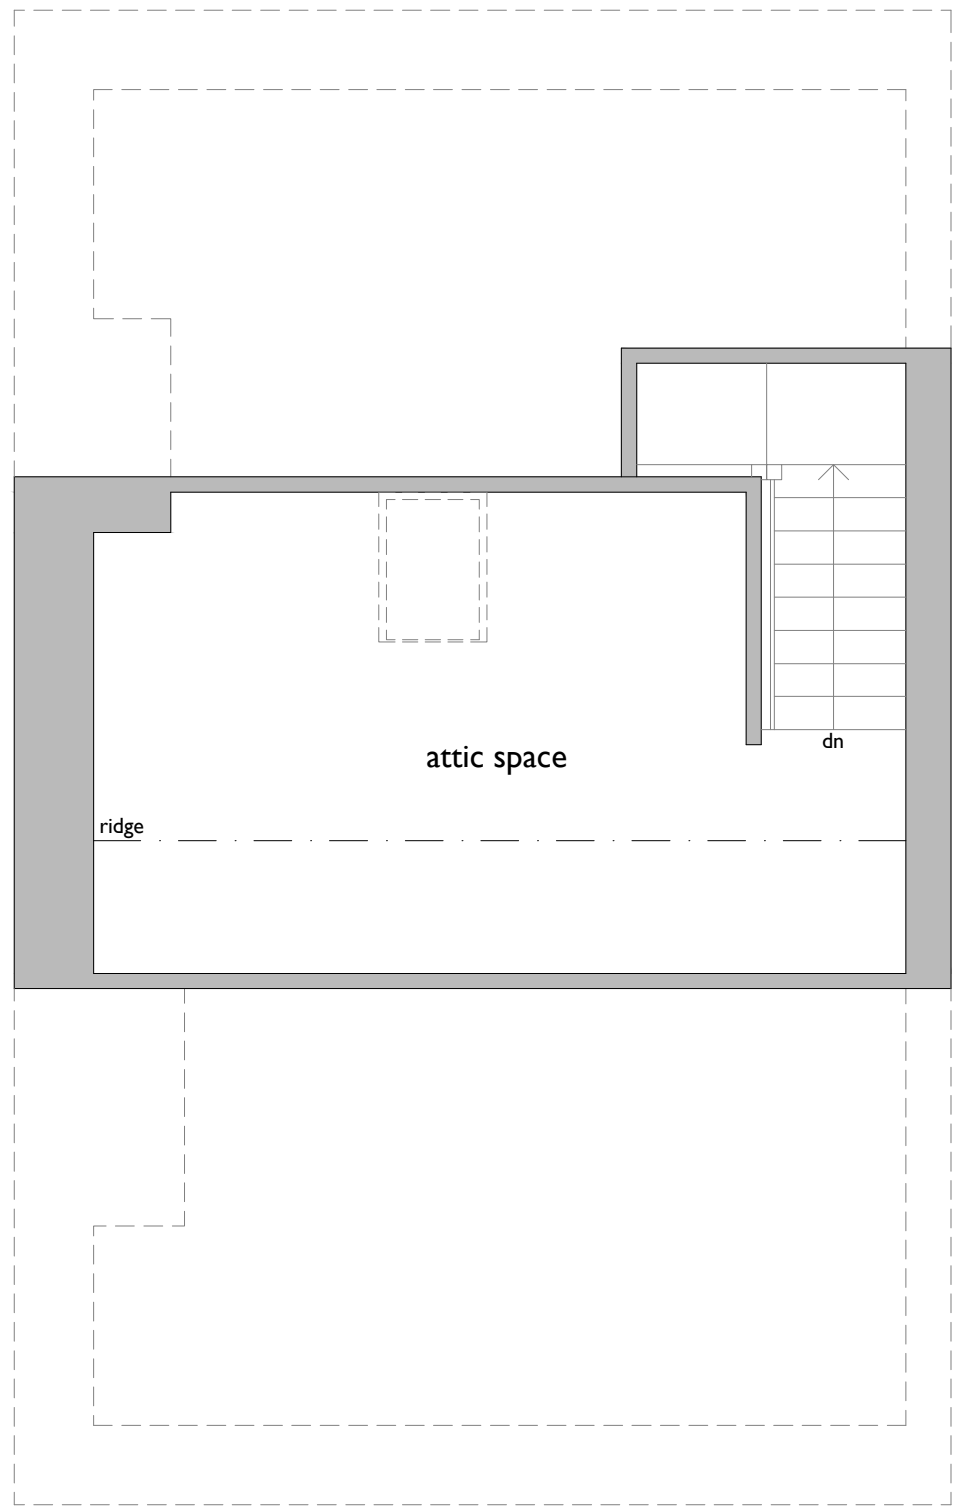

loft level

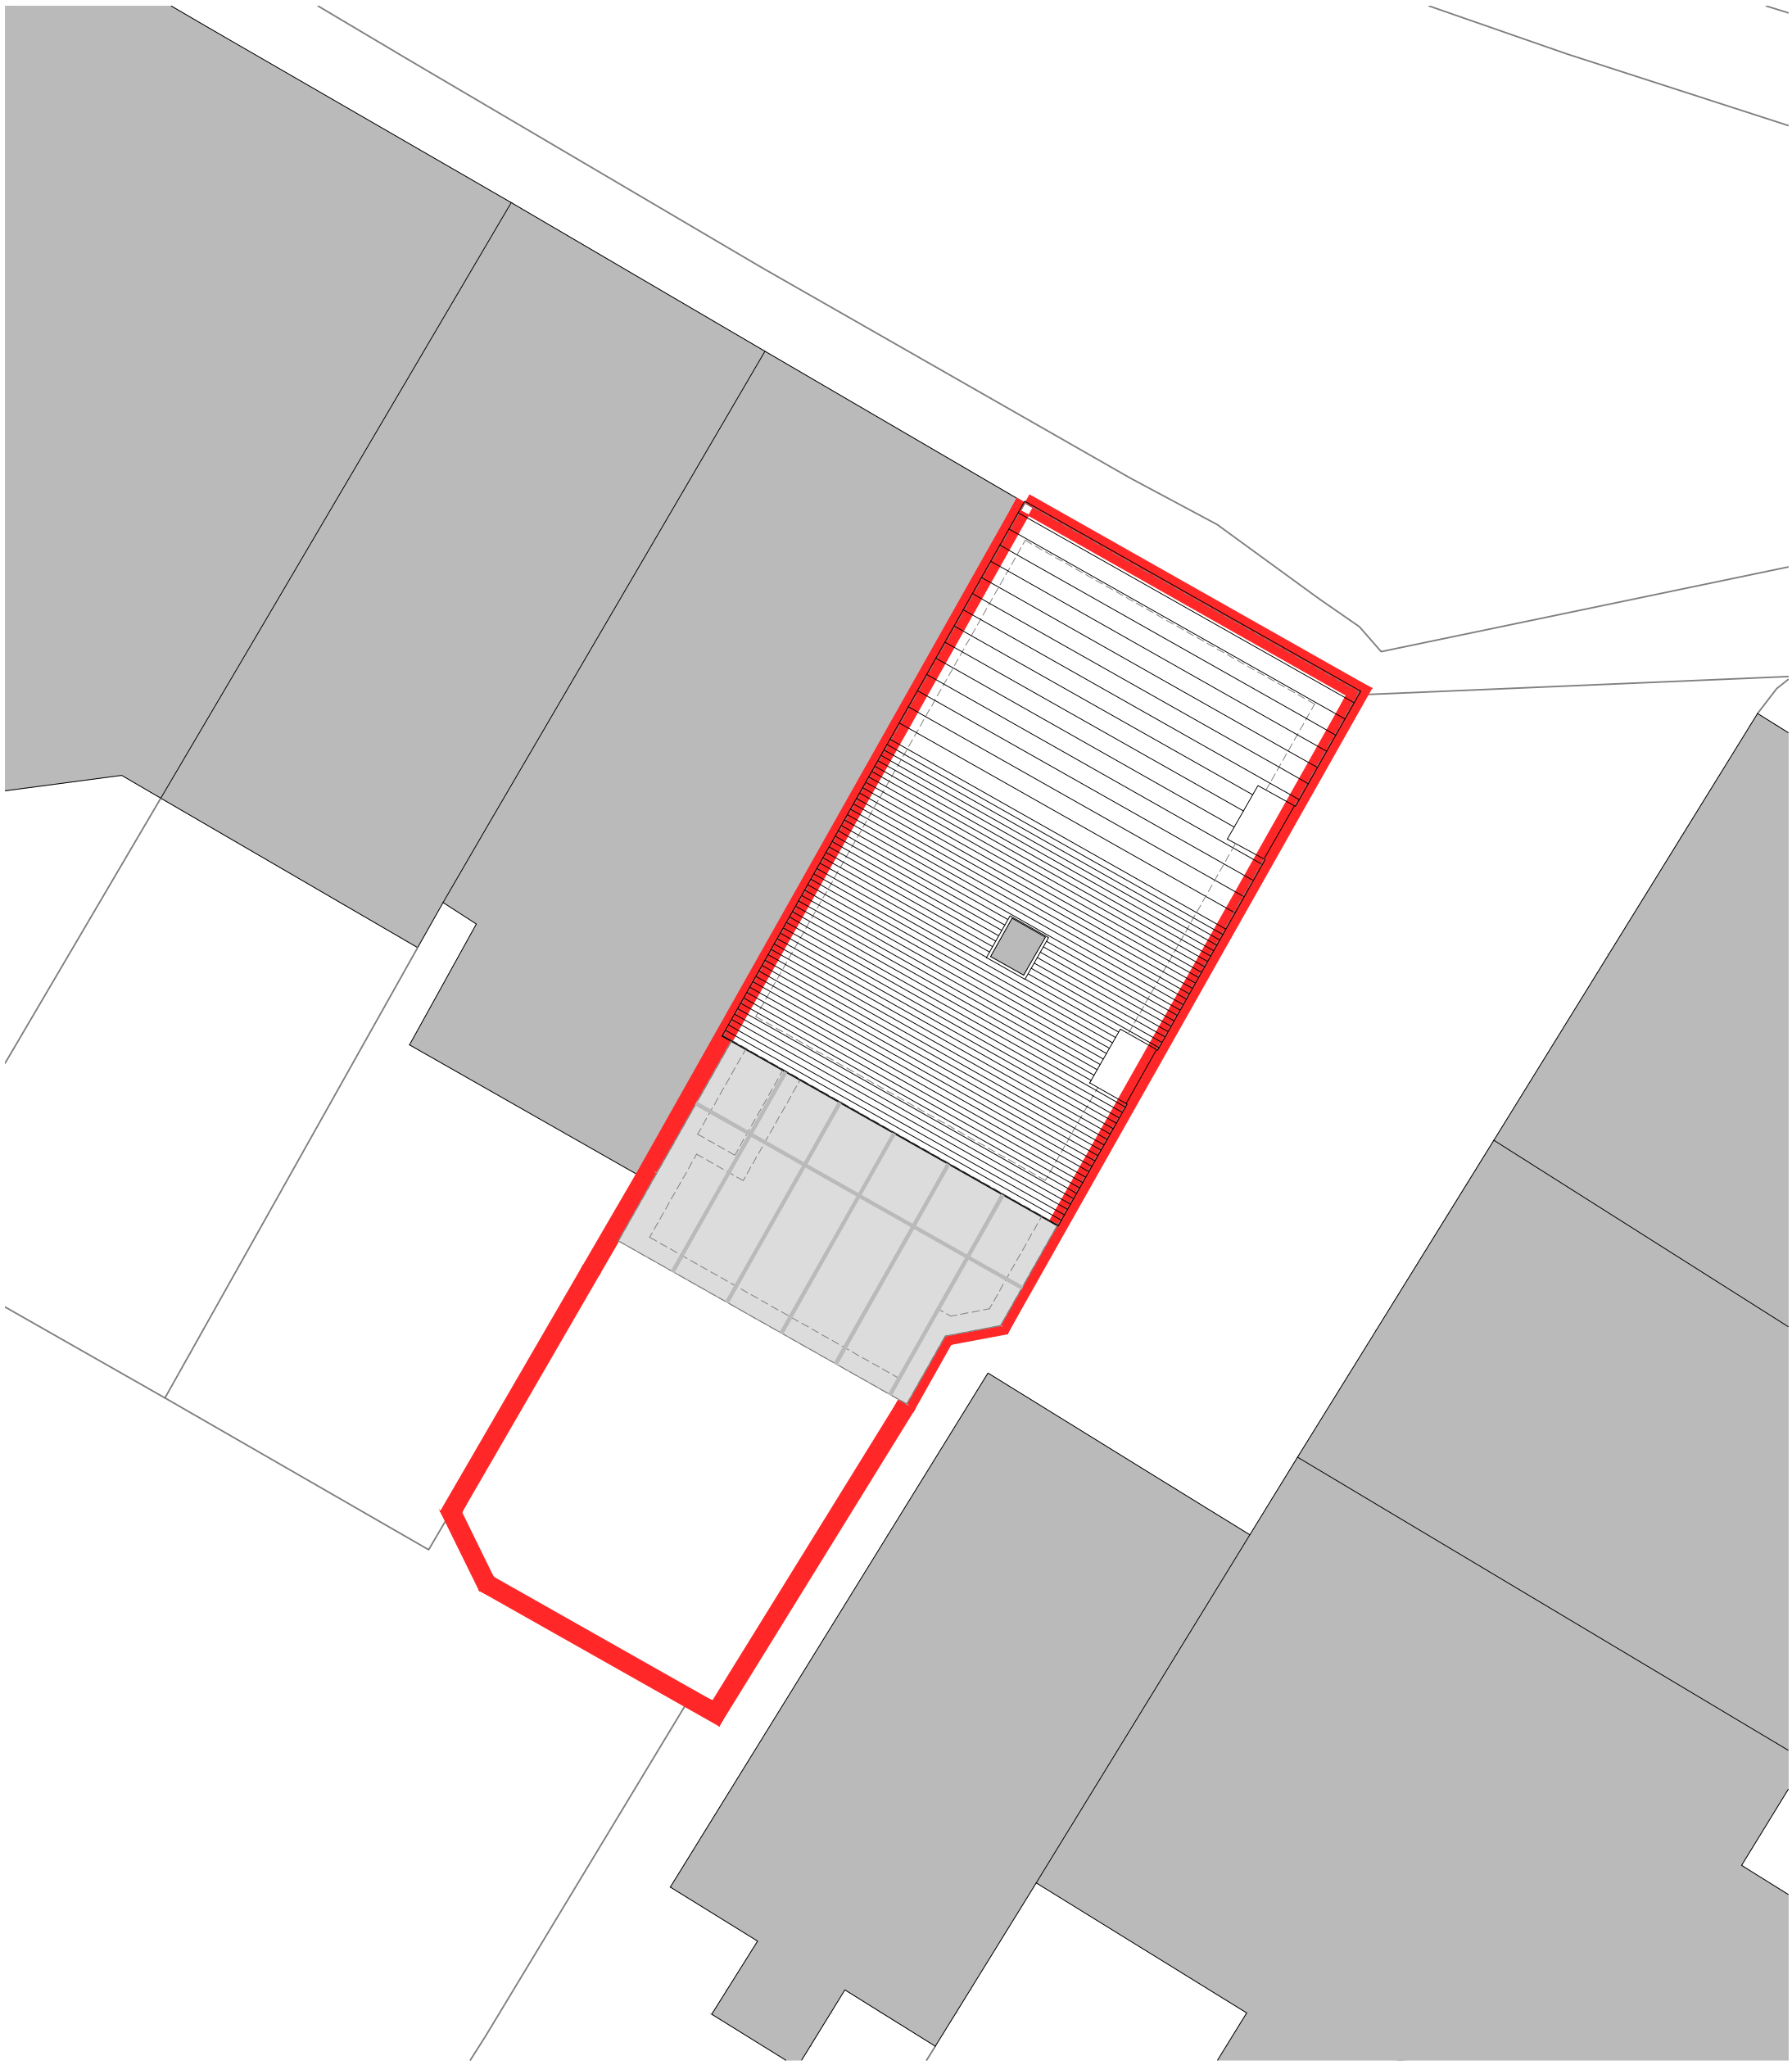

site plan
scale 1:100

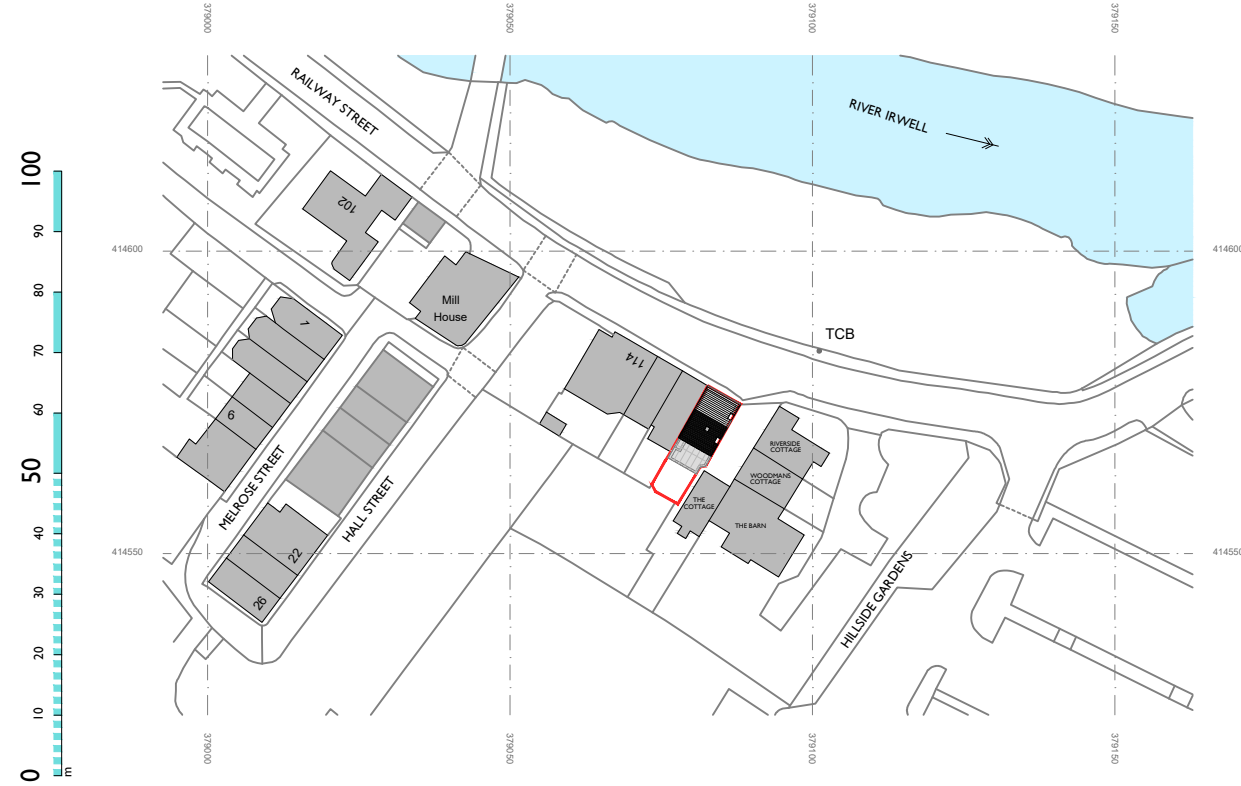

location plan
scale 1:1250

