
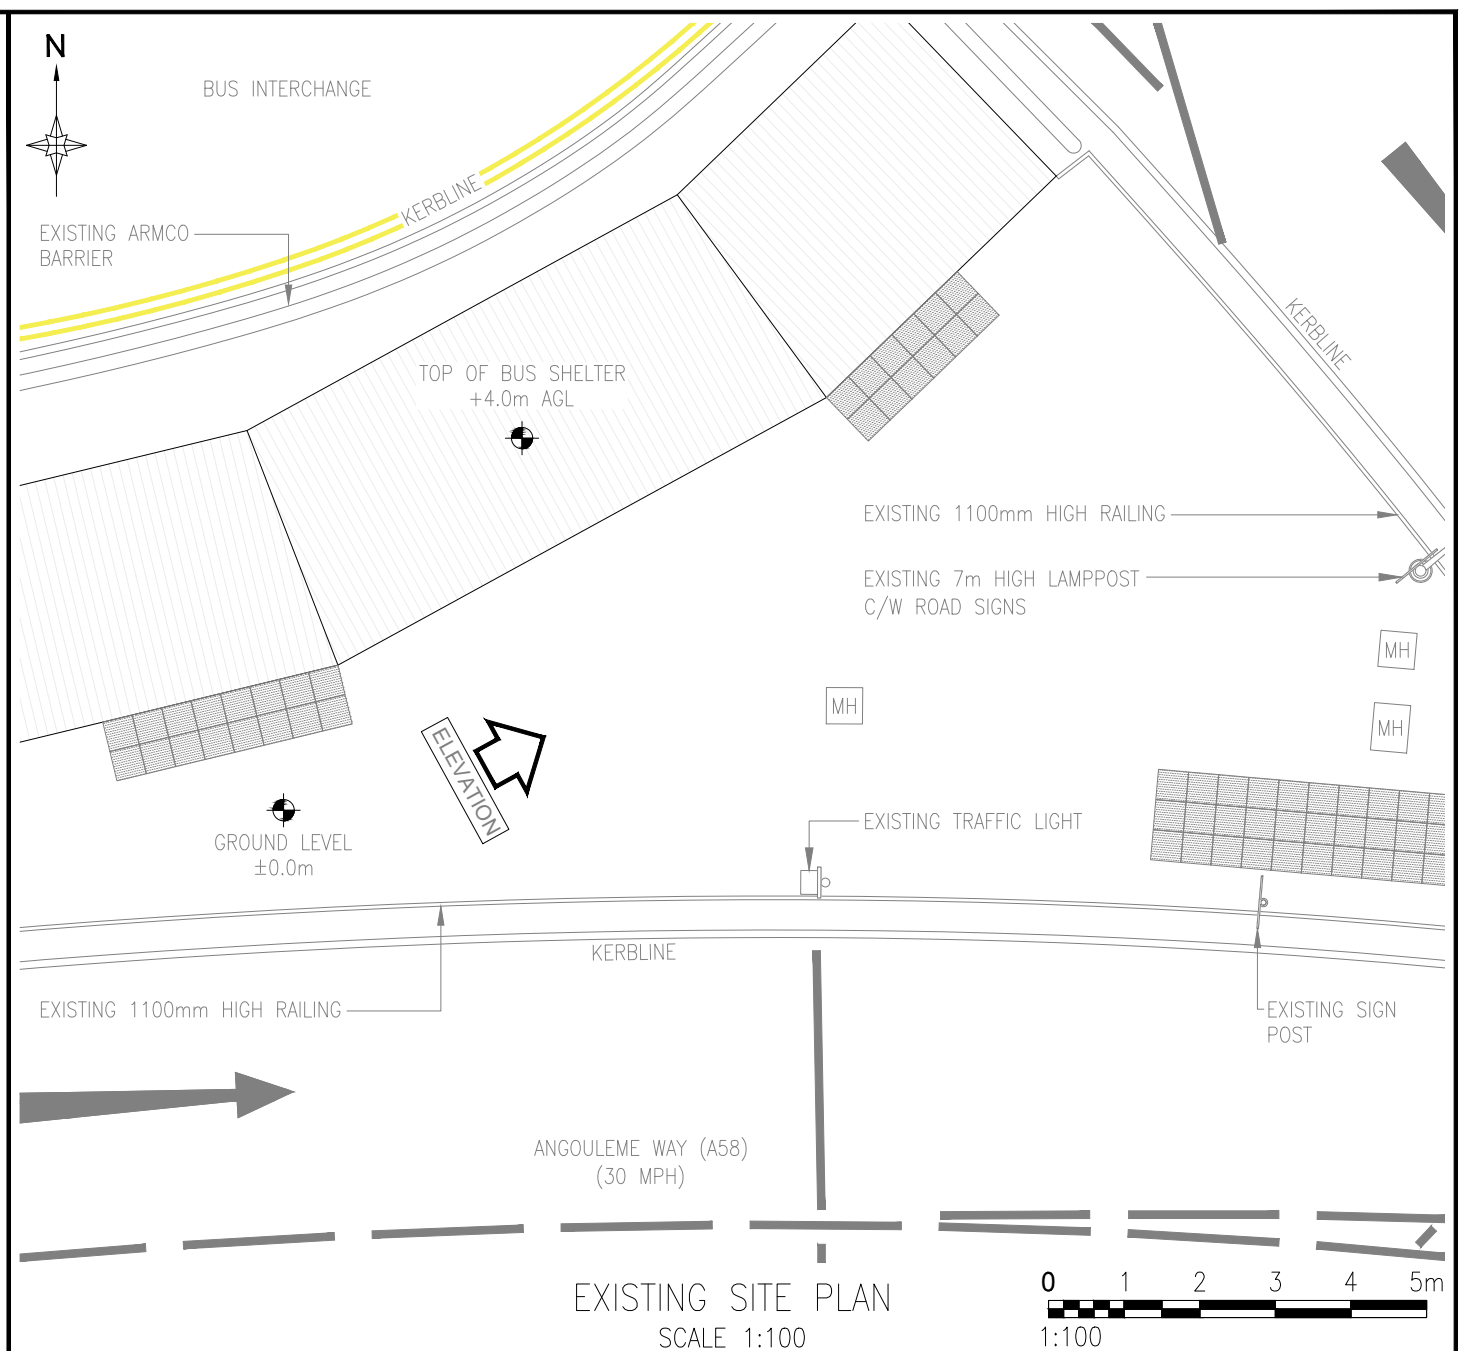
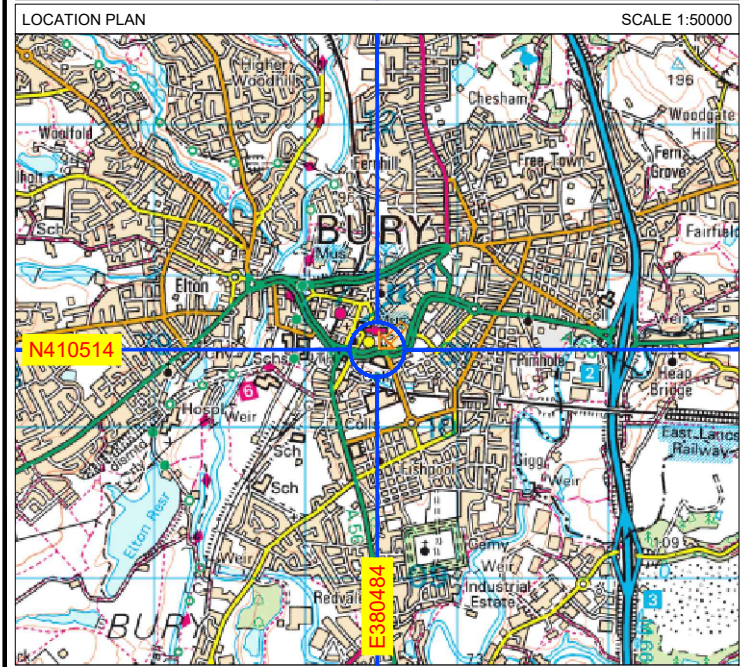



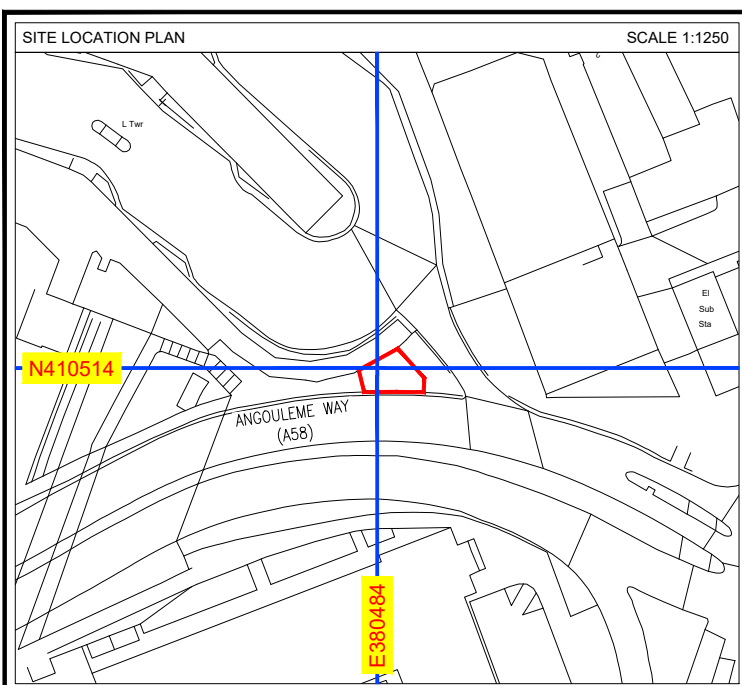


A		ISSUED FOR APPROVAL				BP	12.11.24
REV		DESCRIPTION				BY	DATE
SCALE AS SHOW WHEN PRINTED AT A4		DRAWN	BP	CHECKED	DCC	ALL DIMENSIONS IN METRES U.N.O	
		DATE	12.11.24	DATE	12.11.24		
LOCATION PLAN - Digital Mapping Solutions from Dotted Eyes.							
SITE BLOCK PLAN - Digital Mapping Solutions from Promap							

DRAWING TITLE
STREET HUB
BRY-103
EXISTING SITE PLAN

SITE ADDRESS
BURY INTERCHANGE
BURY
BL9 0AY


REV	A
-----	---

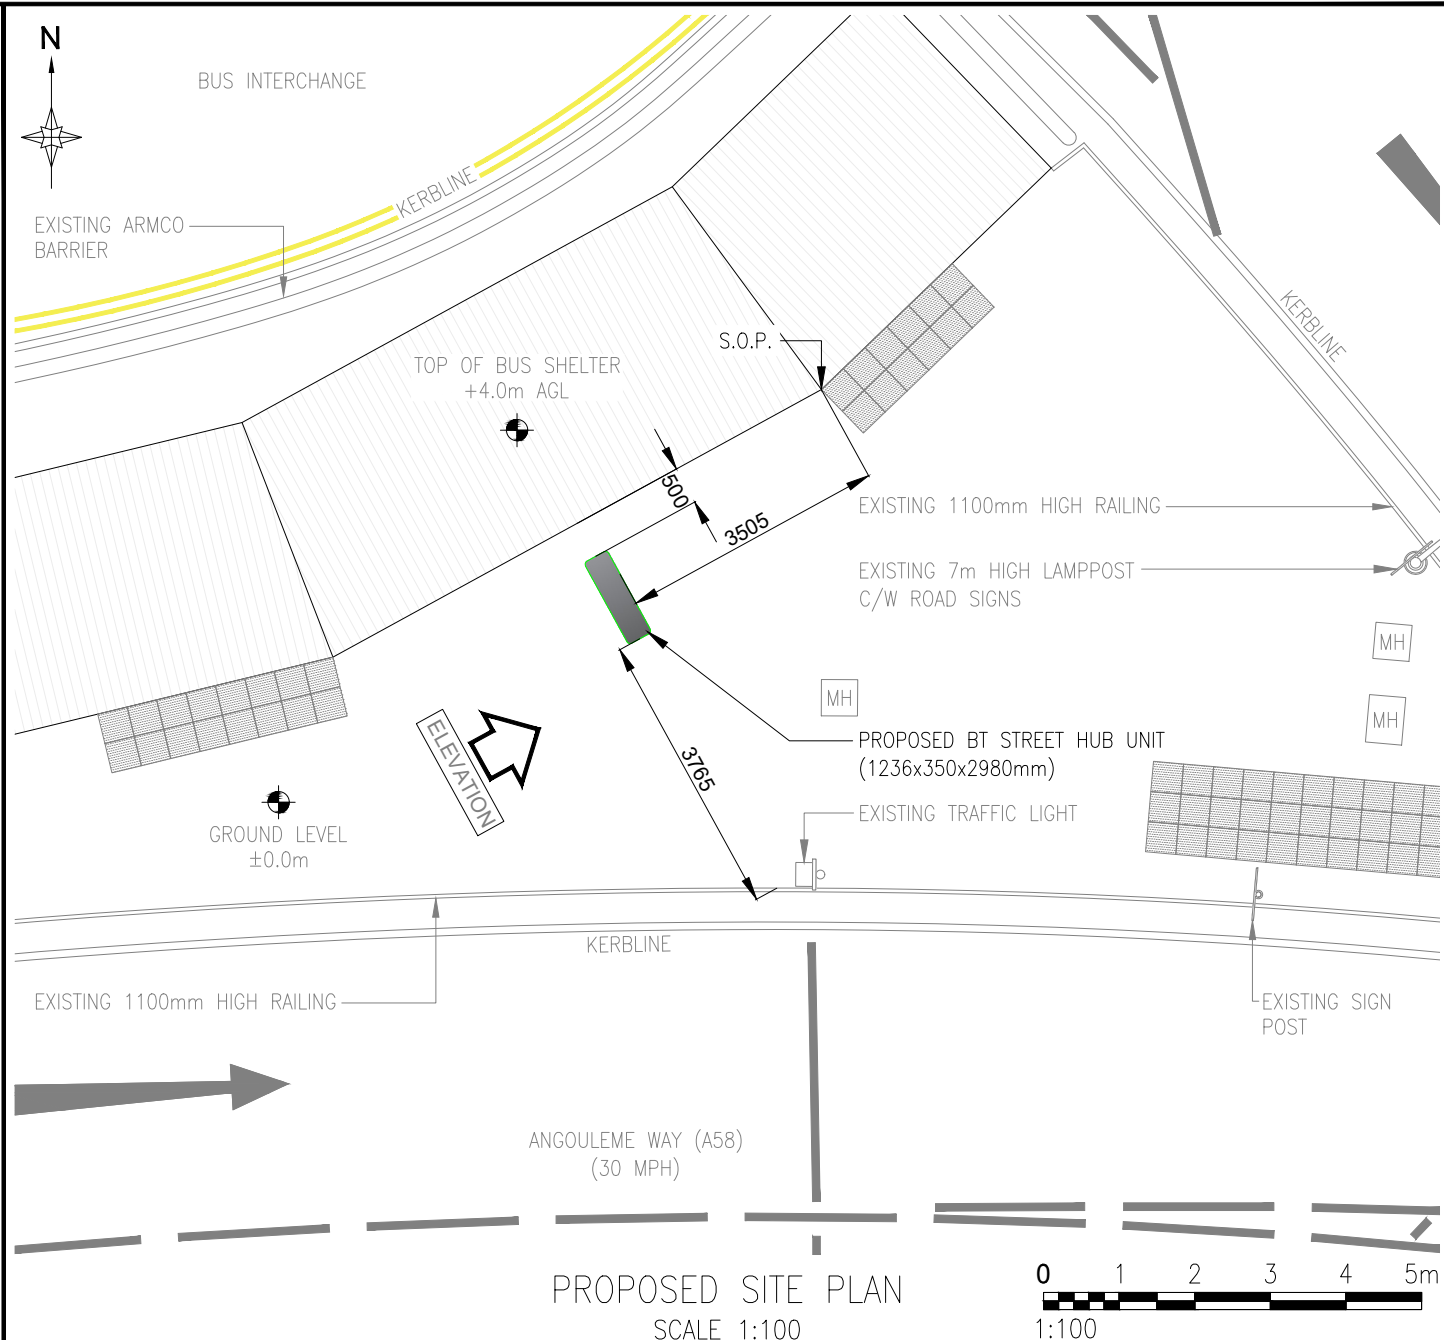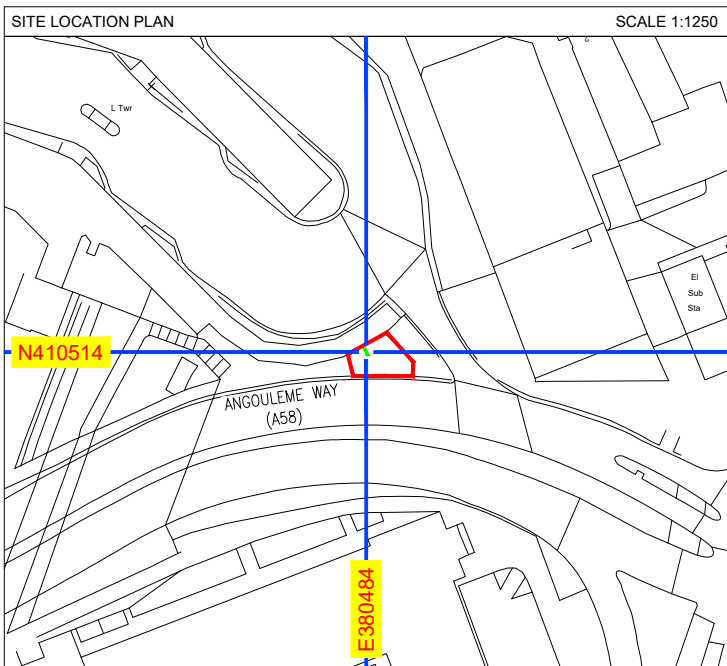

A	ISSUED FOR APPROVAL					BP	12.11.24
REV	DESCRIPTION					BY	DATE
SCALE AS SHOW WHEN PRINTED AT A4		DRAWN	BP	CHECKED	DCC	ALL DIMENSIONS IN METRES U.N.O	
		DATE	12.11.24	DATE	12.11.24		
LOCATION PLAN - Digital Mapping Solutions from Dotted Eyes.							
SITE BLOCK PLAN - Digital Mapping Solutions from Promap							

DRAWING TITLE
STREET HUB
BRY-103
PROPOSED SITE PLAN


SITE ADDRESS
BURY INTERCHANGE
BURY
BL9 0AY

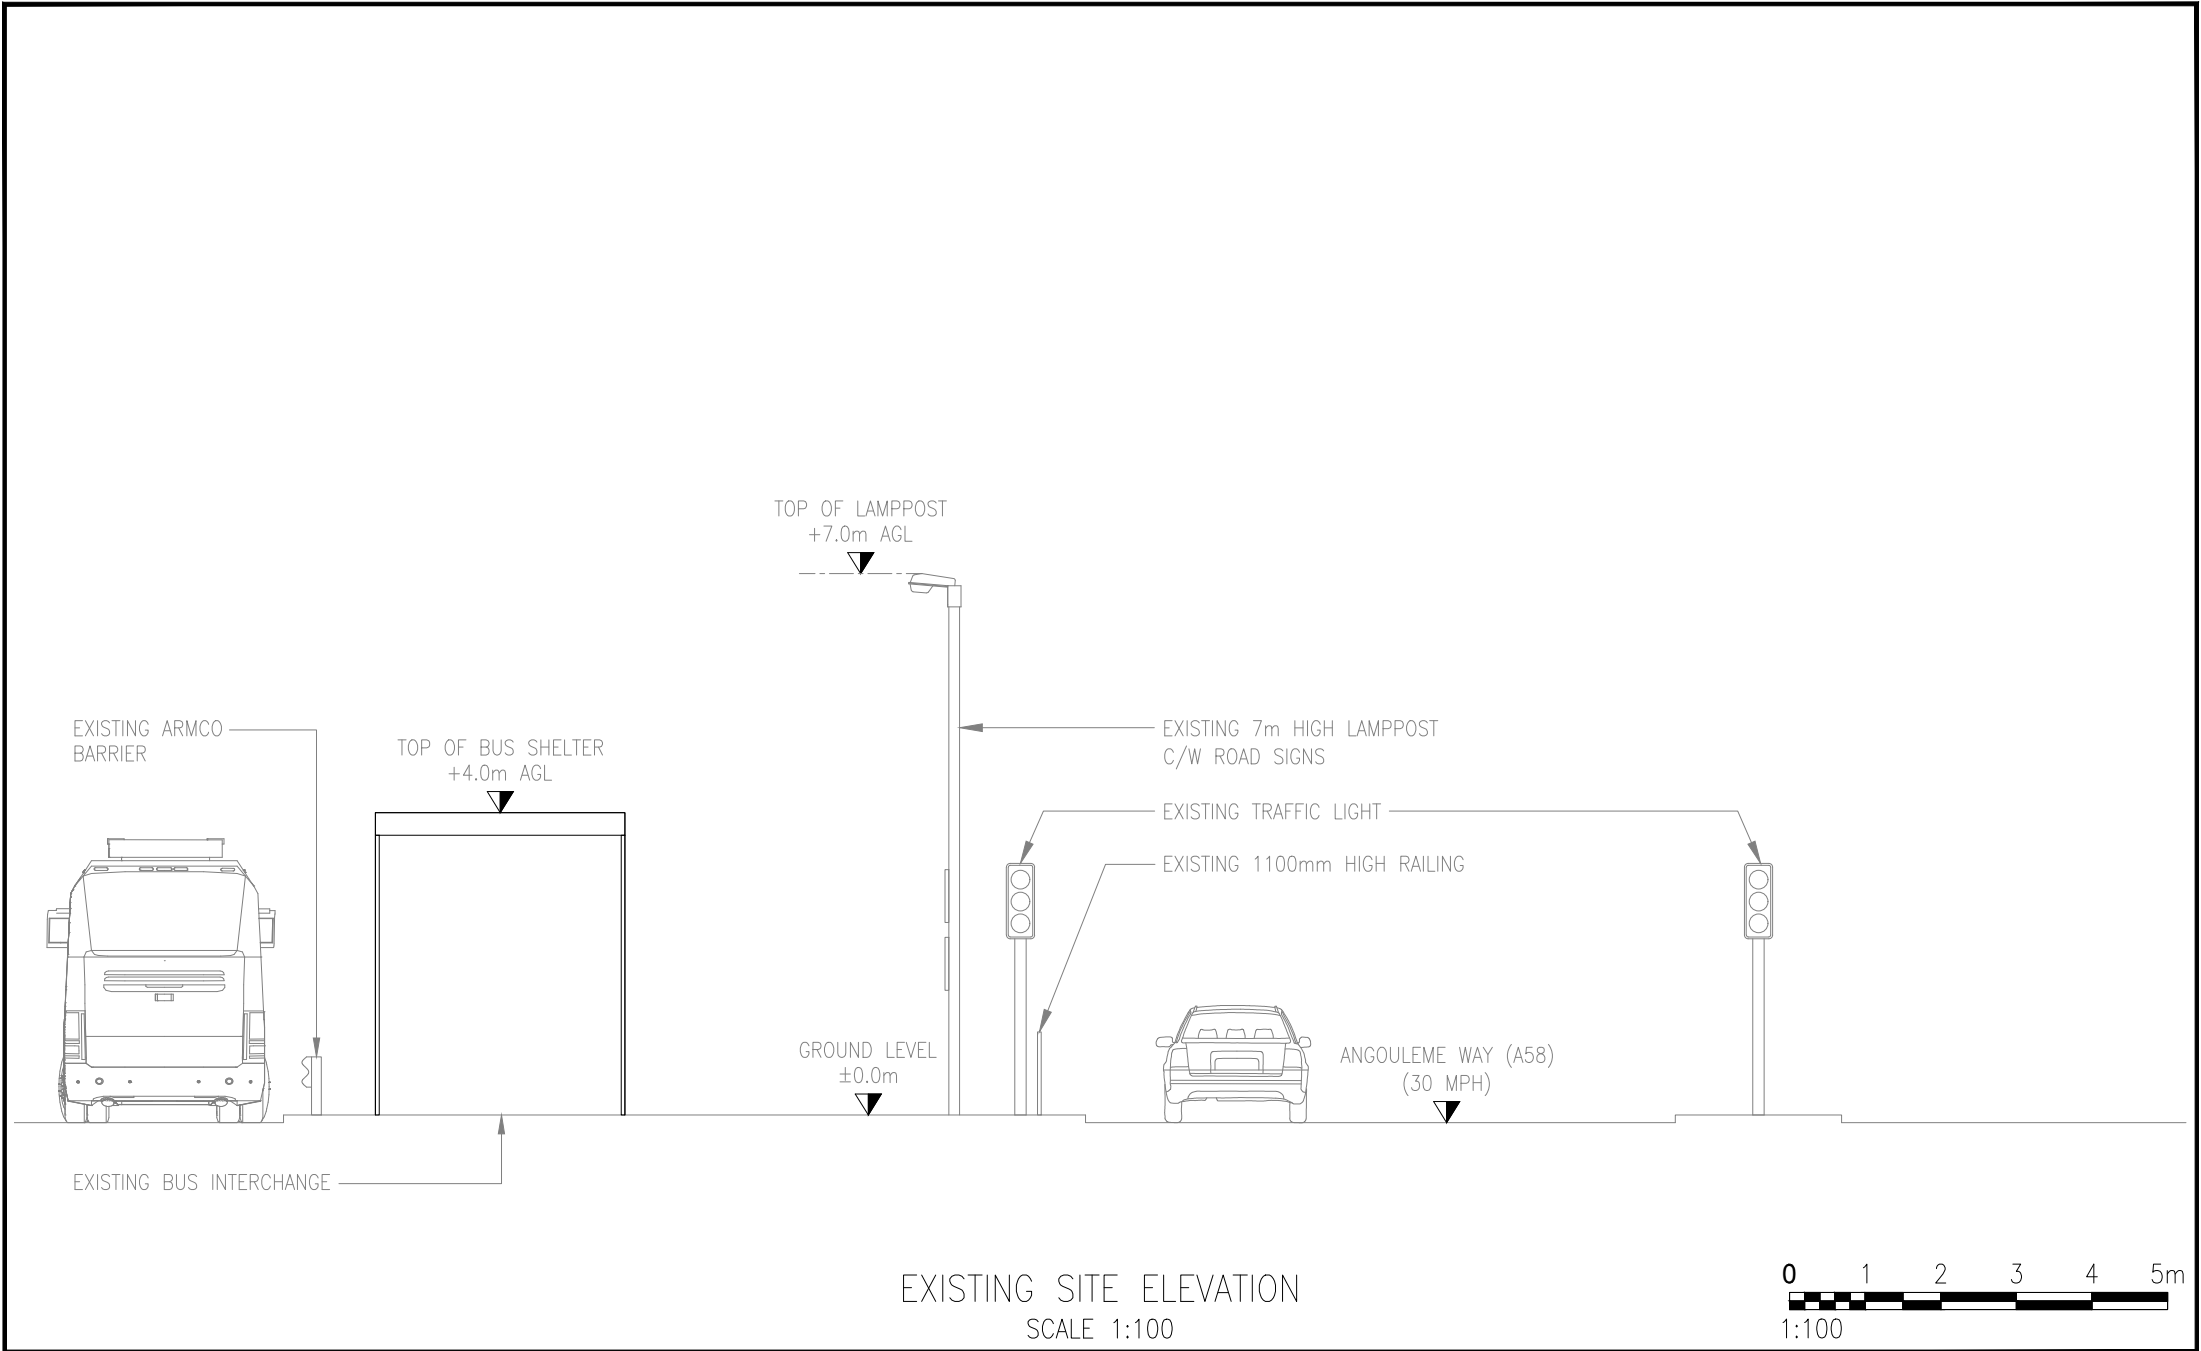

A		ISSUED FOR APPROVAL				BP	12.11.24
REV	DESCRIPTION					BY	DATE
SCALE AS SHOW WHEN PRINTED AT A4		DRAWN	BP	CHECKED	DCC	ALL DIMENSIONS IN METRES U.N.O	
		DATE	12.11.24	DATE	12.11.24		
LOCATION PLAN - Digital Mapping Solutions from Dotted Eyes.							
SITE BLOCK PLAN - Digital Mapping Solutions from Promap							

DRAWING TITLE
STREET HUB
BRY-103
EXISTING SITE ELEVATION

SITE ADDRESS
BURY INTERCHANGE
BURY
BL9 0AY

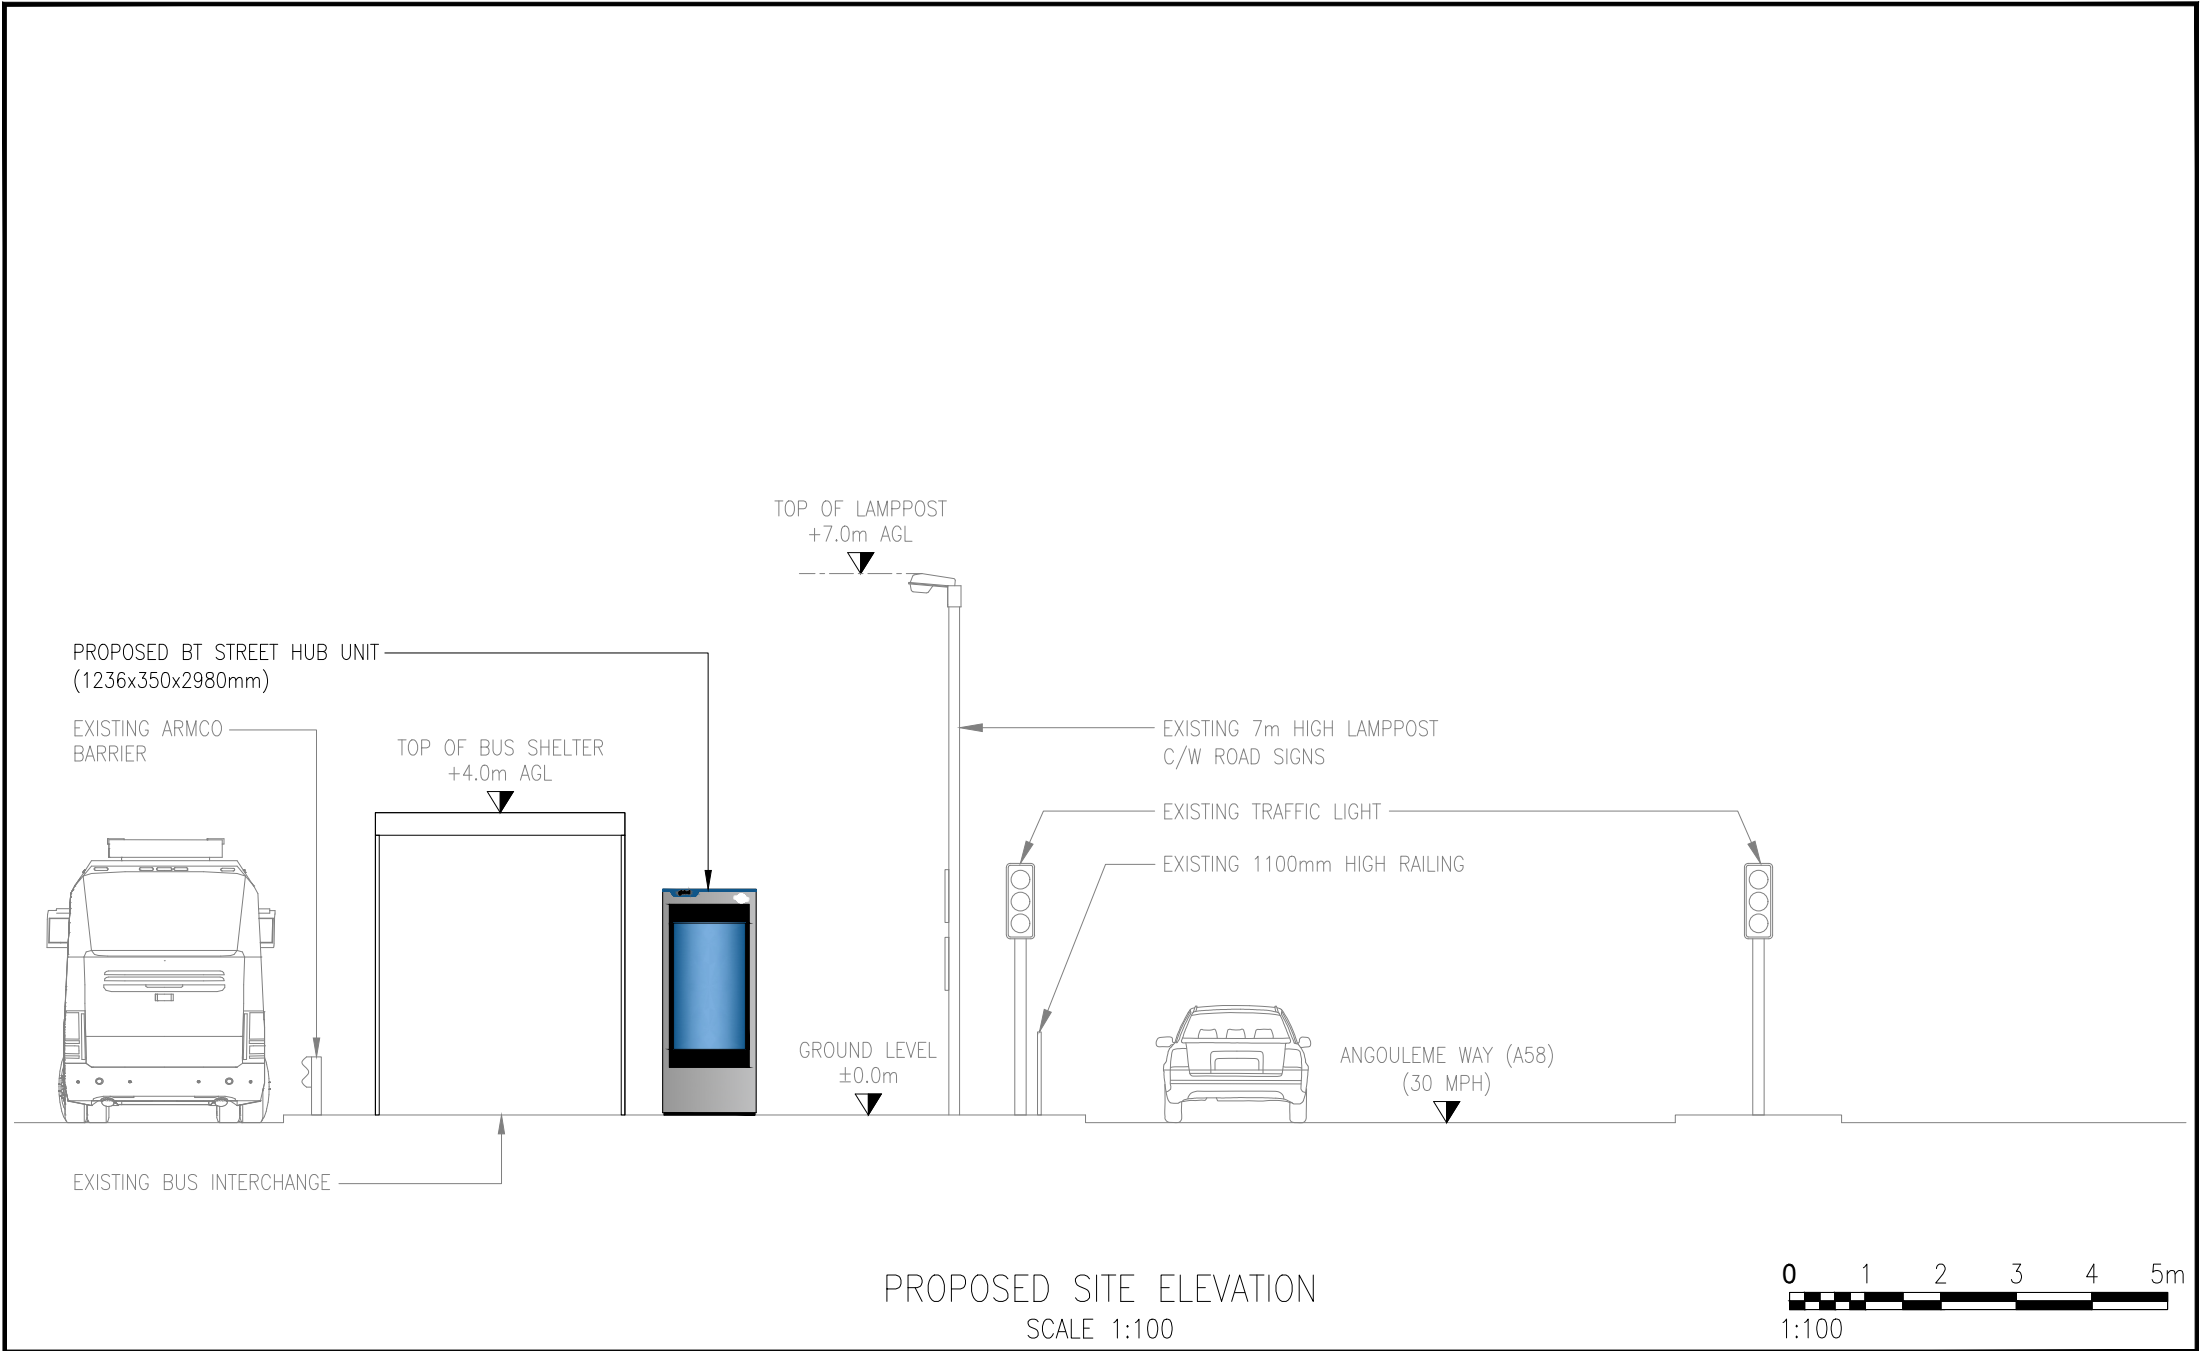

A	ISSUED FOR APPROVAL					BP	12.11.24
REV	DESCRIPTION					BY	DATE
SCALE AS SHOW WHEN PRINTED AT A4		DRAWN	BP	CHECKED	DCC	ALL DIMENSIONS IN METRES U.N.O	
DATE		12.11.24	DATE	12.11.24			
LOCATION PLAN - Digital Mapping Solutions from Dotted Eyes.							
SITE BLOCK PLAN - Digital Mapping Solutions from Promap							

DRAWING TITLE
STREET HUB
BRY-103
PROPOSED SITE ELEVATION

SITE ADDRESS
BURY INTERCHANGE
BURY
BL9 0AY

REV	A
-----	---