
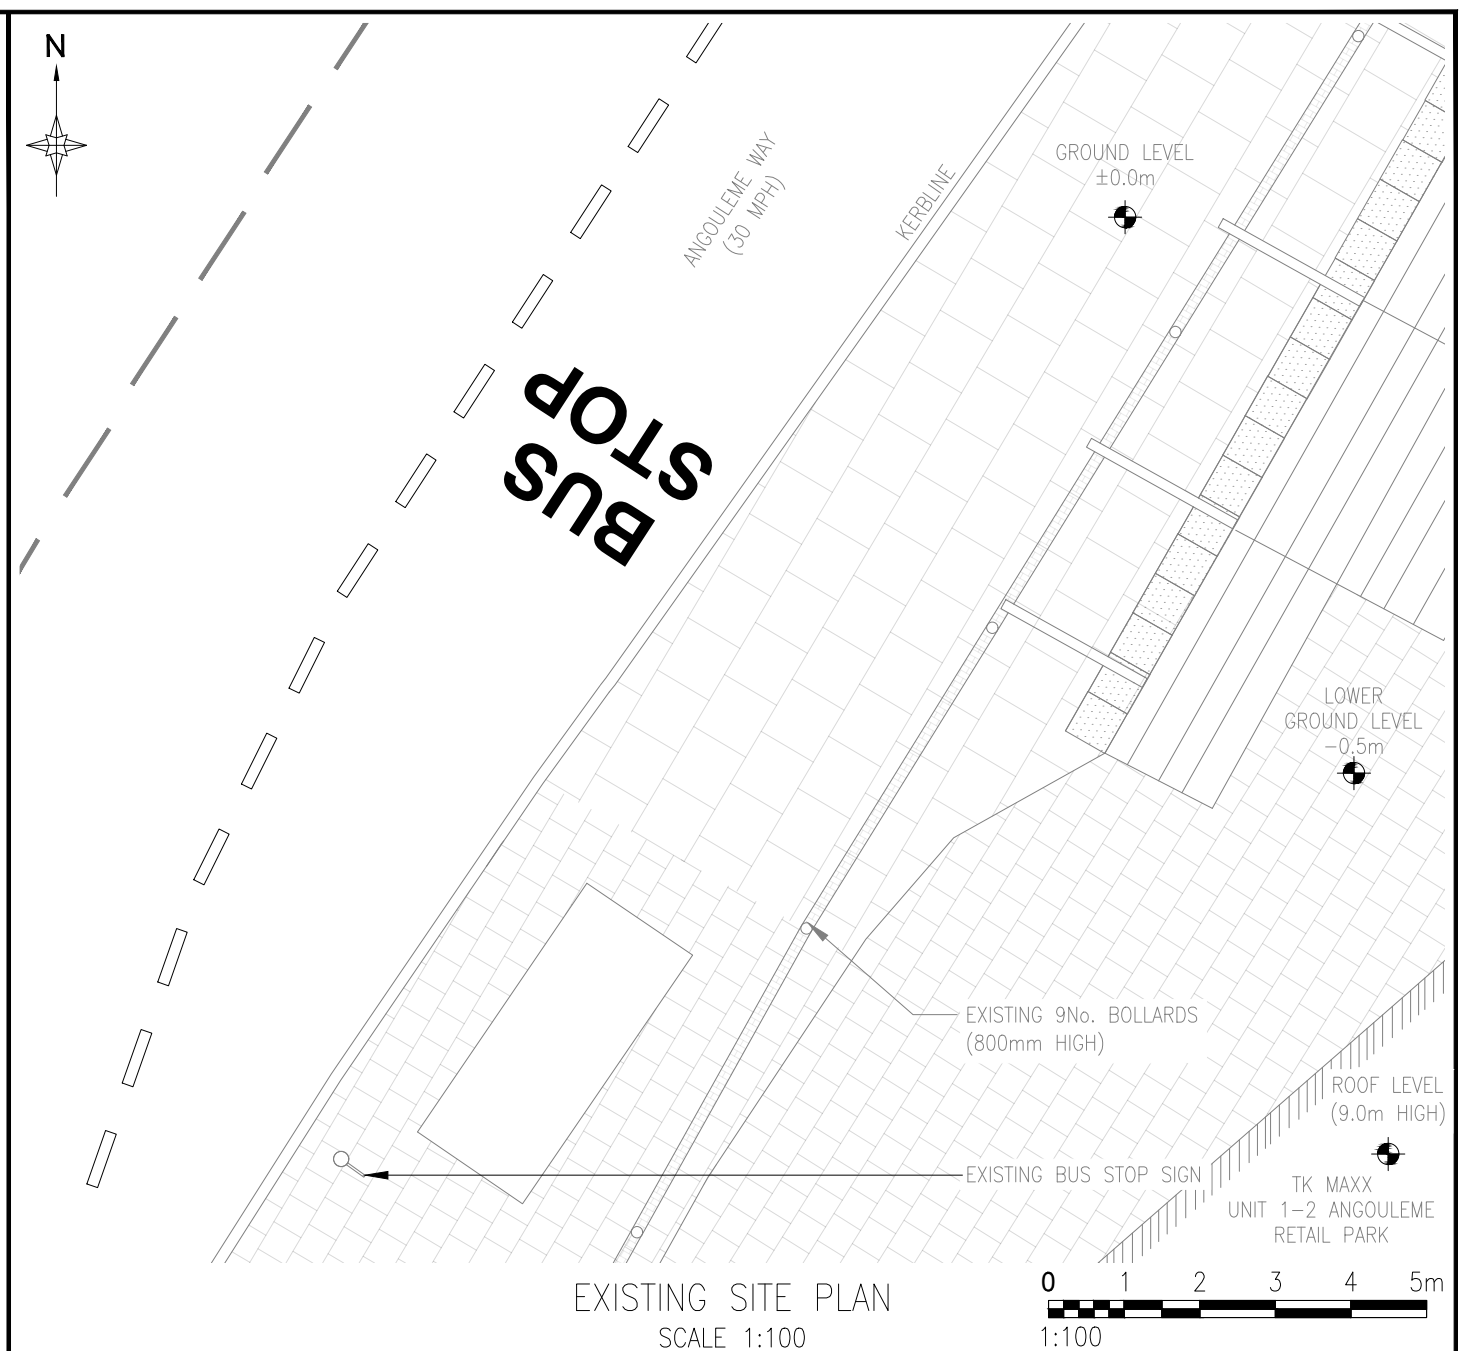
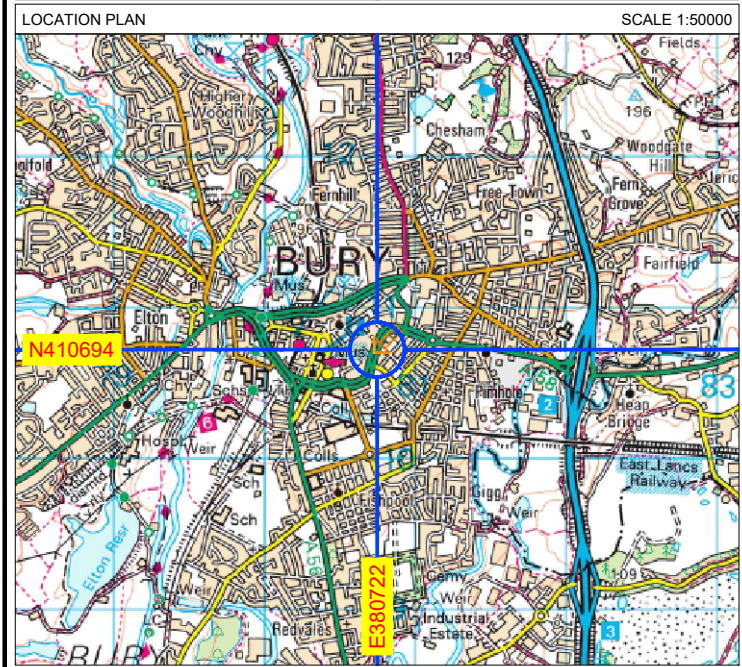




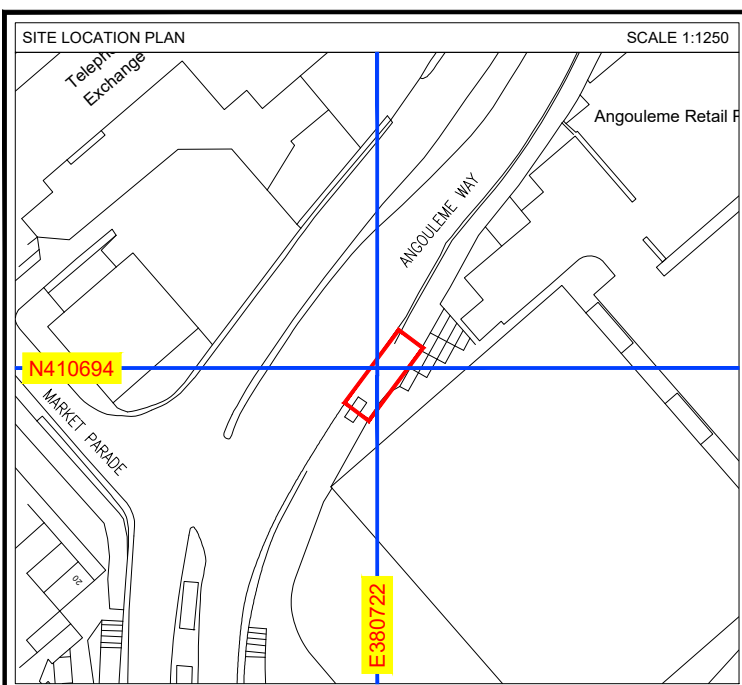


A		ISSUED FOR APPROVAL				CAP	12.11.24
REV		DESCRIPTION				BY	DATE
SCALE AS SHOW WHEN PRINTED AT A4		DRAWN	CAP	CHECKED	DCC	ALL DIMENSIONS IN METRES U.N.O	
		DATE	12.11.24	DATE	12.11.24		
LOCATION PLAN - Digital Mapping Solutions from Dotted Eyes.							
SITE BLOCK PLAN - Digital Mapping Solutions from Promap							

DRAWING TITLE
STREET HUB
BRY-113
EXISTING SITE PLAN

SITE ADDRESS
UNIT 1-2 ANGOULEME WAY
ANGOULEME RETAIL PARK
BURY
BL9 0BZ

REV	A
-----	---

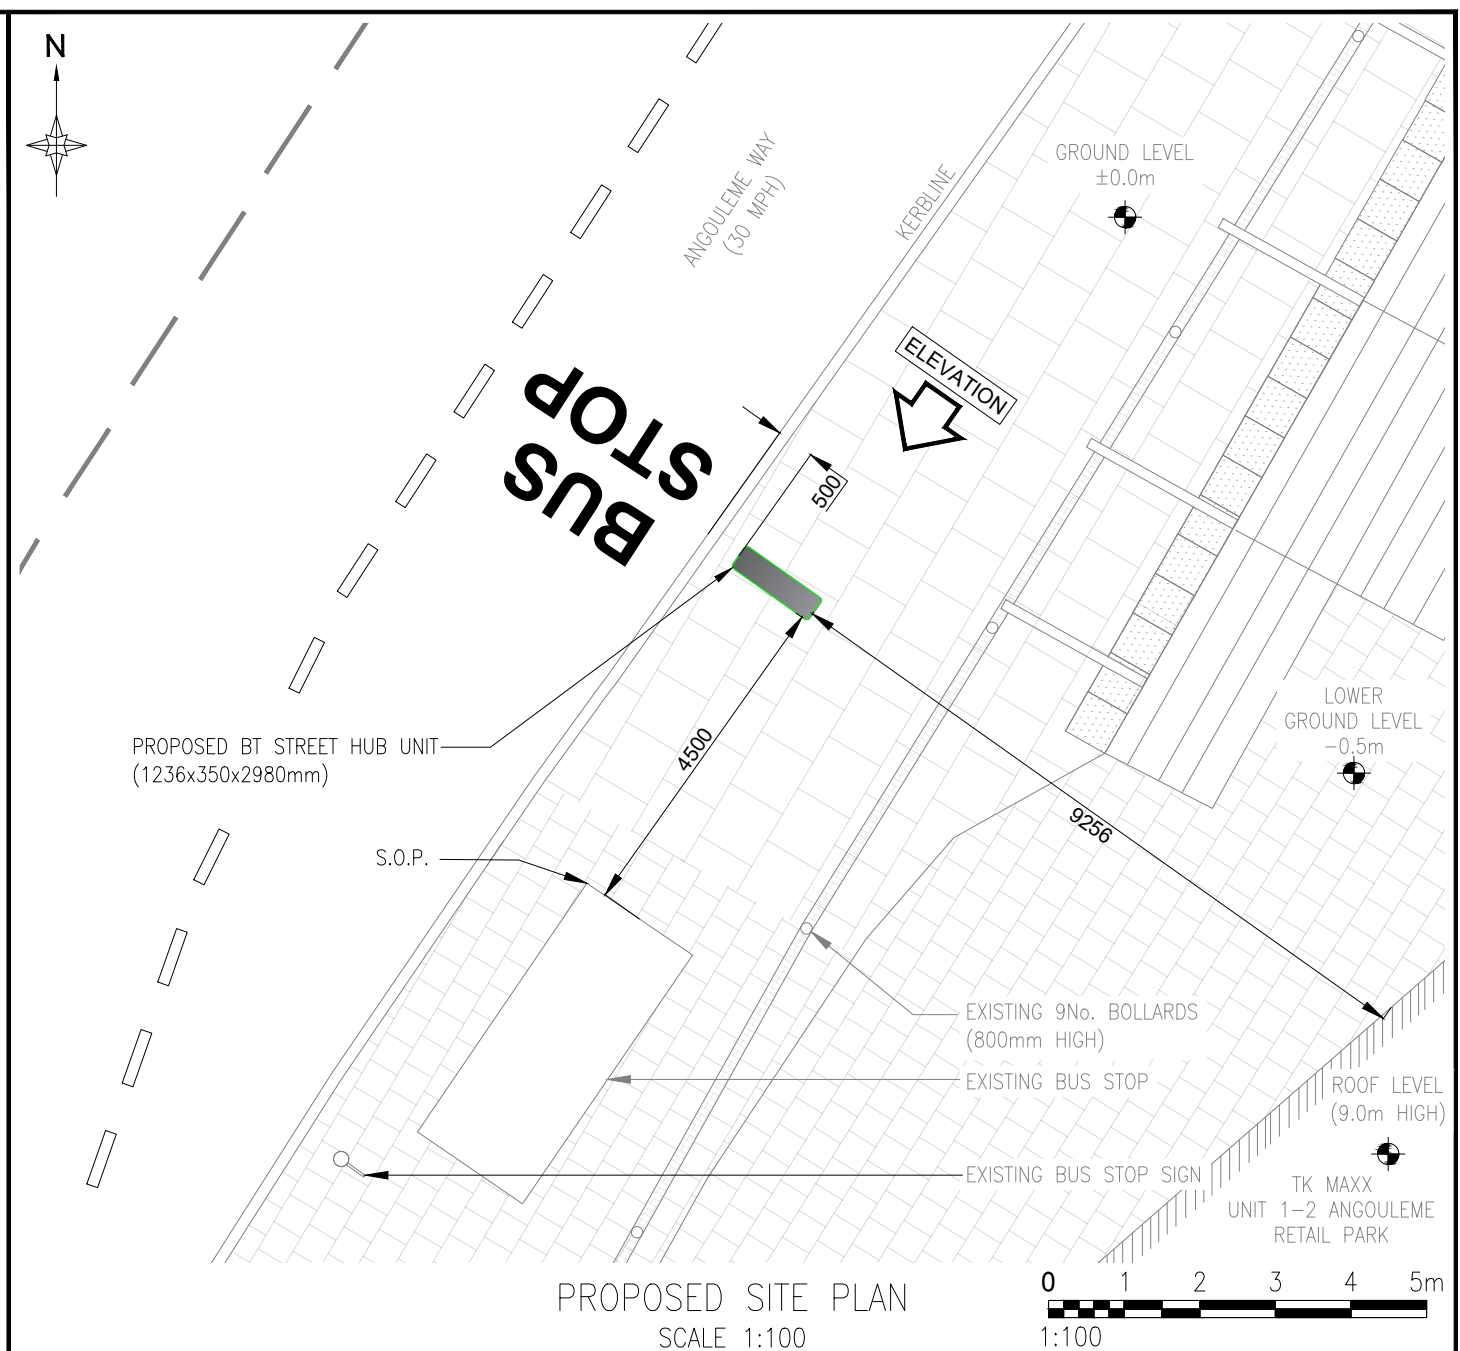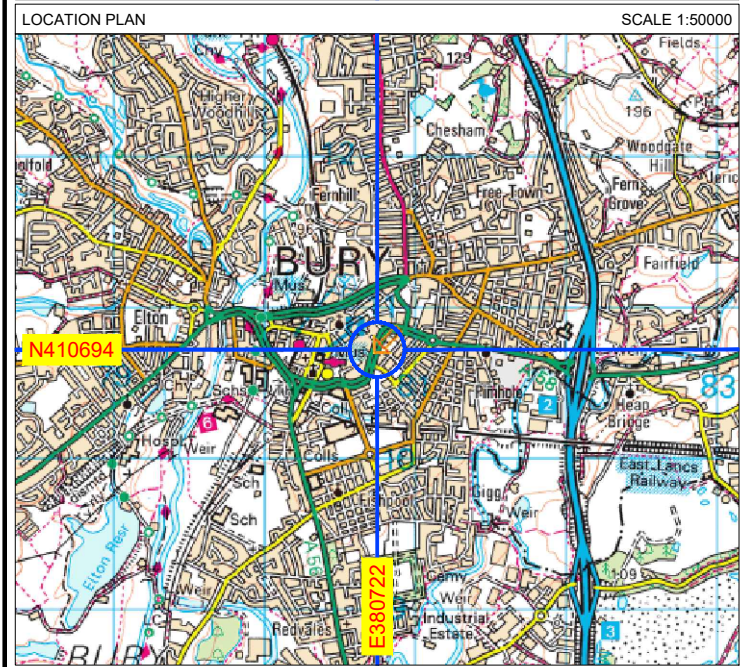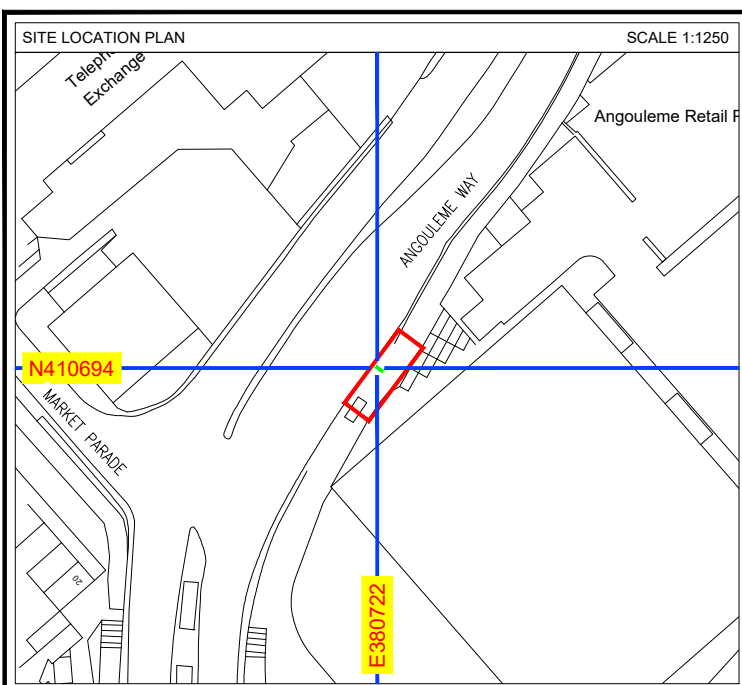


A		ISSUED FOR APPROVAL				CAP	12.11.24
REV		DESCRIPTION				BY	DATE
SCALE AS SHOW WHEN PRINTED AT A4		DRAWN	CAP	CHECKED	DCC	ALL DIMENSIONS IN METRES U.N.O	
		DATE	12.11.24	DATE	12.11.24		
LOCATION PLAN - Digital Mapping Solutions from Dotted Eyes.							
SITE BLOCK PLAN - Digital Mapping Solutions from Promap							

DRAWING TITLE
STREET HUB
BRY-113
PROPOSED SITE PLAN

SITE ADDRESS
UNIT 1-2 ANGOULEME WAY
ANGOULEME RETAIL PARK
BURY
BL9 0BZ

REV	A
-----	---

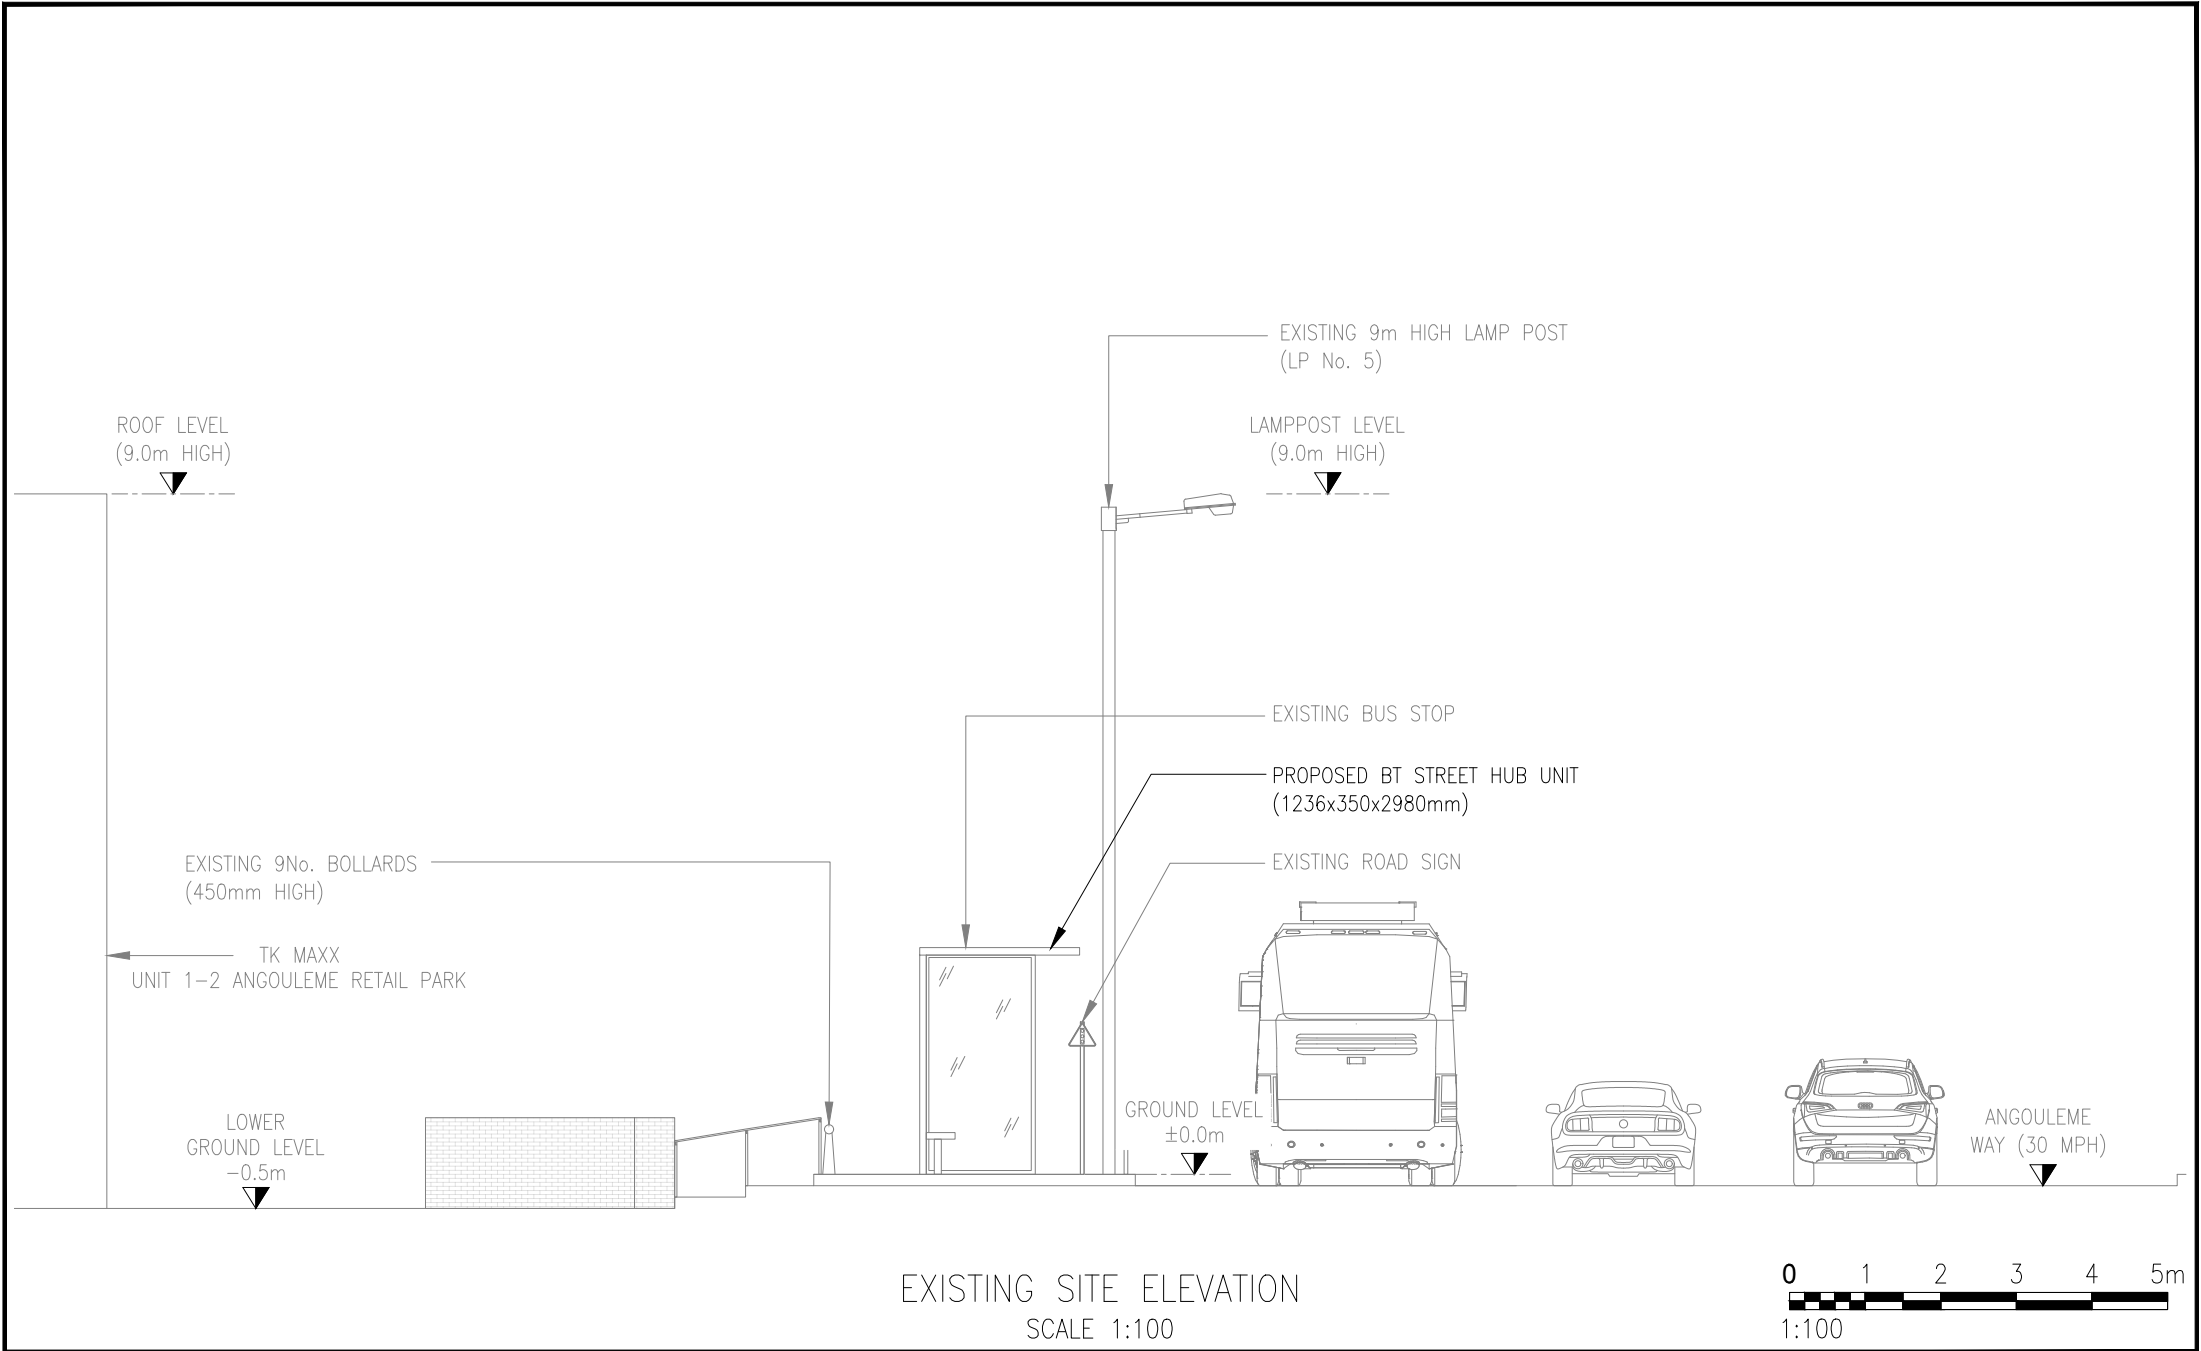


A	ISSUED FOR APPROVAL					CAP	12.11.24
REV	DESCRIPTION					BY	DATE
SCALE AS SHOW WHEN PRINTED AT A4		DRAWN	CAP	CHECKED	DCC	ALL DIMENSIONS IN METRES U.N.O	
		DATE	12.11.24	DATE	12.11.24		
LOCATION PLAN - Digital Mapping Solutions from Dotted Eyes.							
SITE BLOCK PLAN - Digital Mapping Solutions from Promap							

DRAWING TITLE
STREET HUB
BRY-113
EXISTING SITE ELEVATION

SITE ADDRESS
UNIT 1-2 ANGOULEME WAY
ANGOULEME RETAIL PARK
BURY
BL9 0BZ

REV	A
-----	---

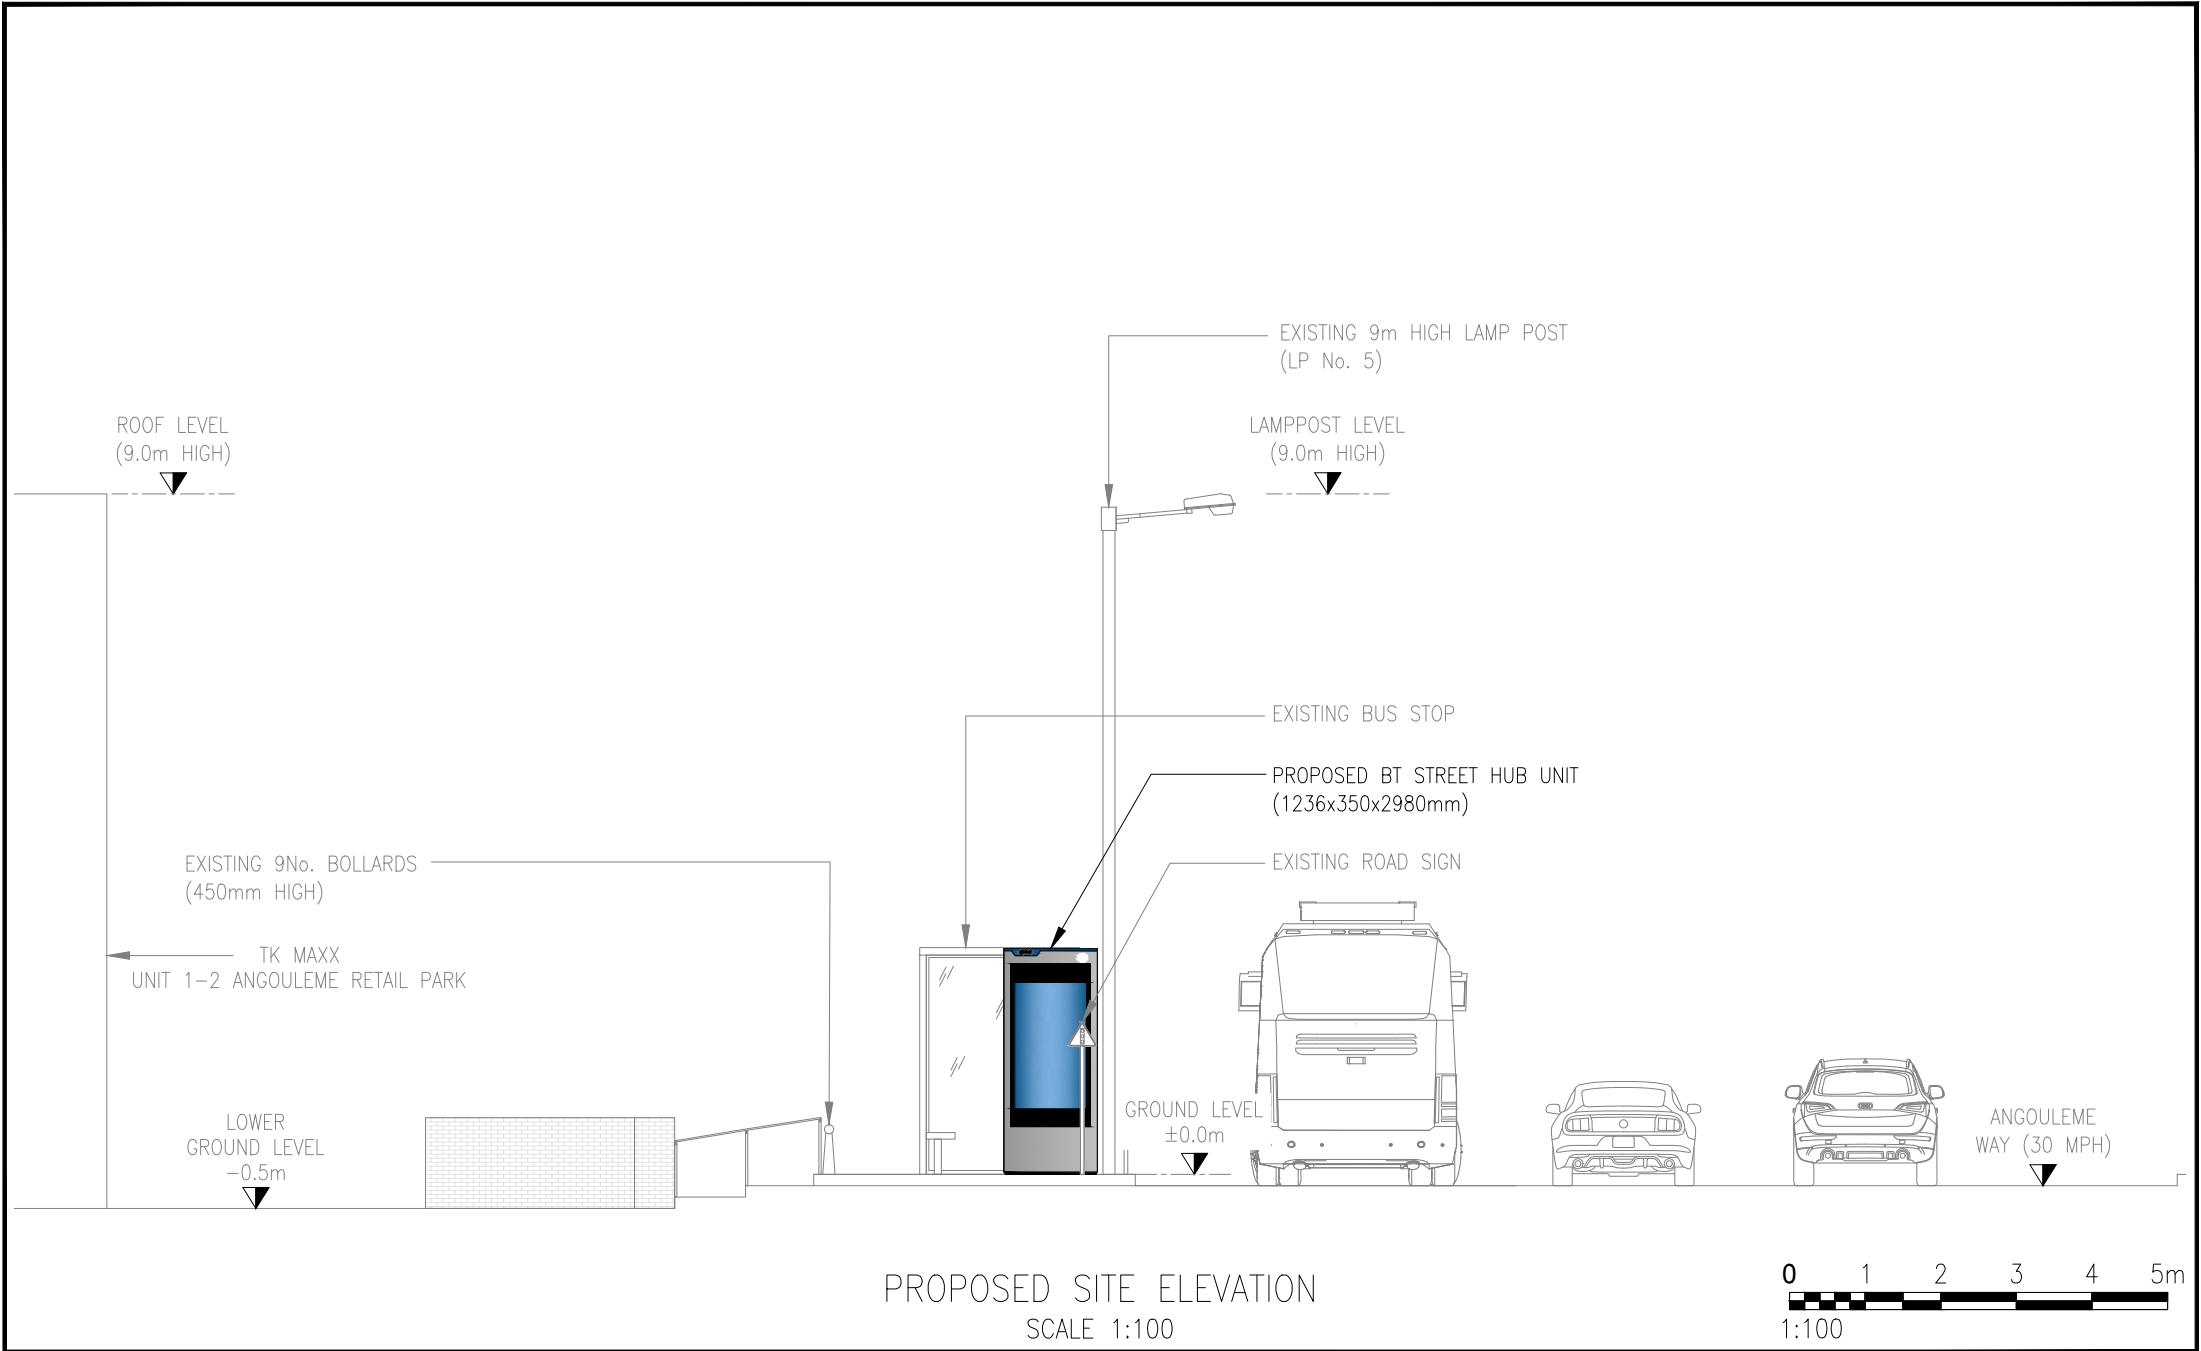

A	ISSUED FOR APPROVAL					CAP	12.11.24
REV	DESCRIPTION					BY	DATE
SCALE AS SHOW WHEN PRINTED AT A4		DRAWN	CAP	CHECKED	DCC	ALL DIMENSIONS IN METRES U.N.O	
		DATE	12.11.24	DATE	12.11.24		
LOCATION PLAN - Digital Mapping Solutions from Dotted Eyes.							
SITE BLOCK PLAN - Digital Mapping Solutions from Promap							

DRAWING TITLE
STREET HUB
BRY-113
PROPOSED SITE ELEVATION

SITE ADDRESS
UNIT 1-2 ANGOULEME WAY
ANGOULEME RETAIL PARK
BURY
BL9 0BZ

REV	A
-----	---