
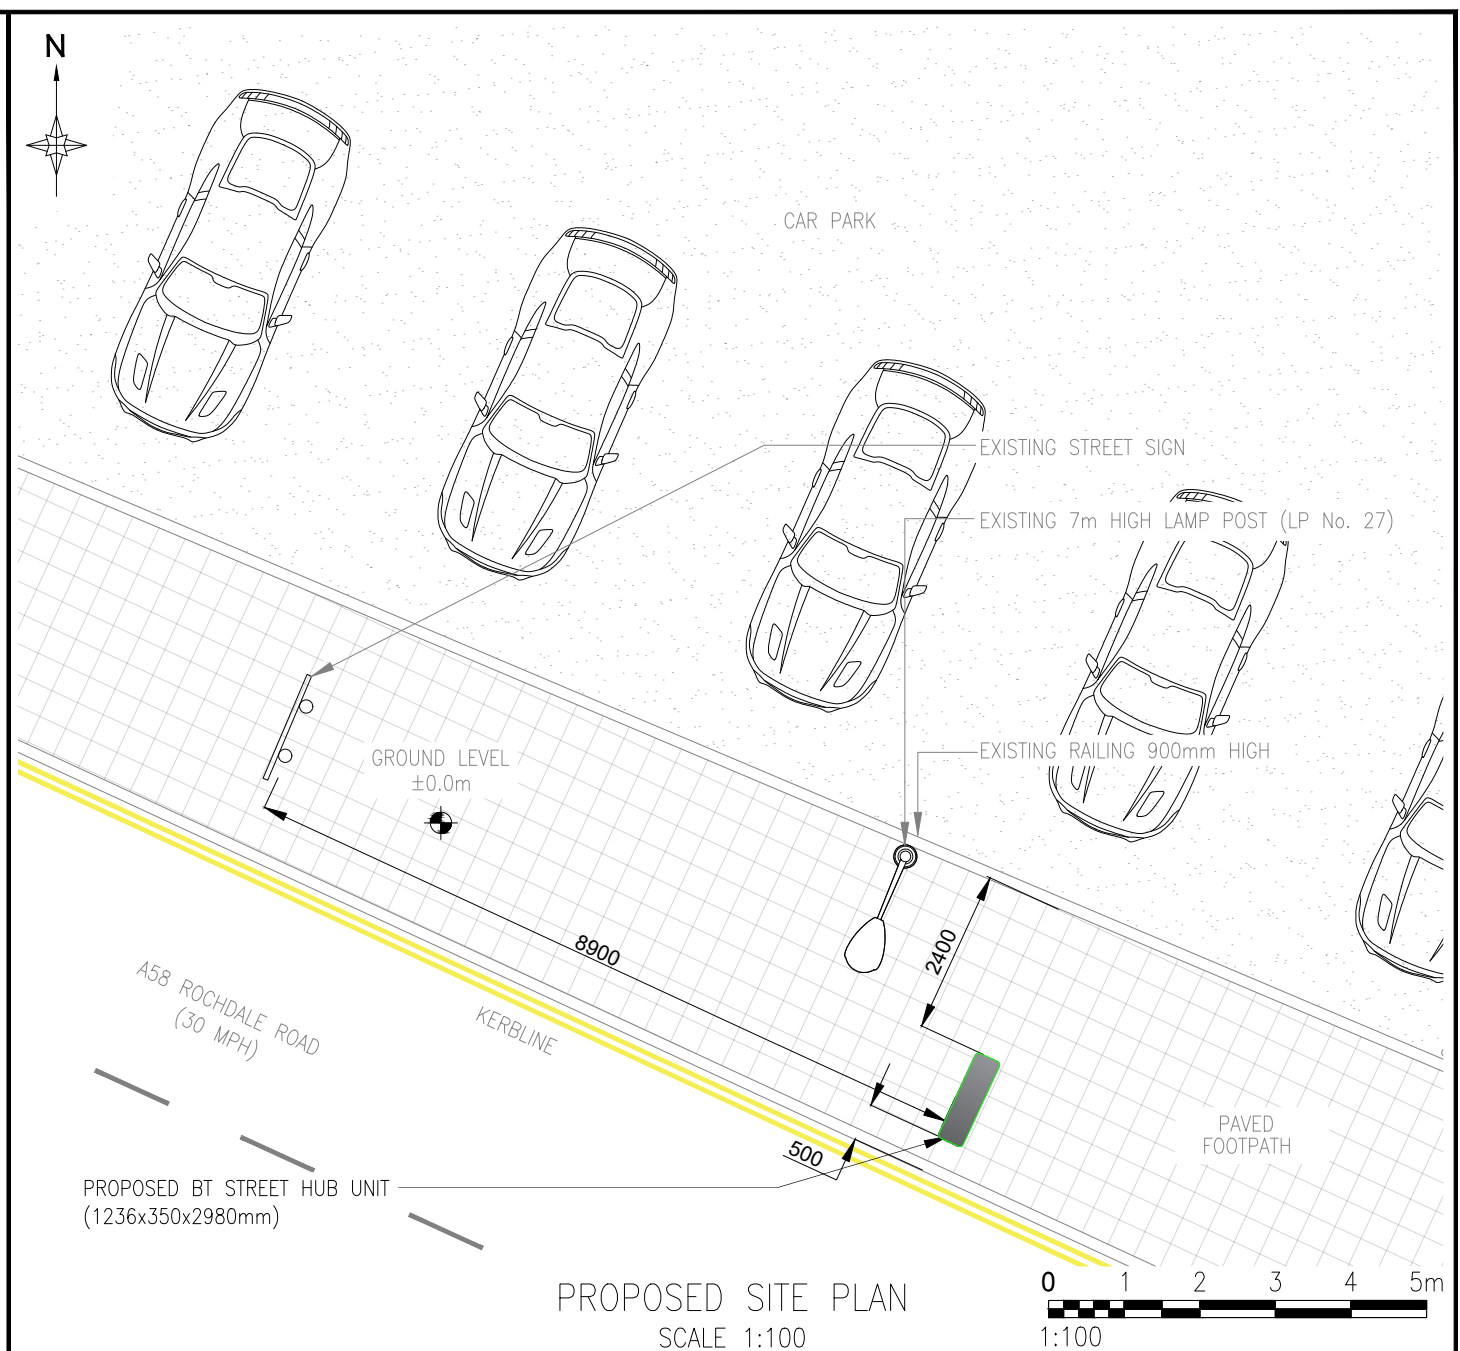
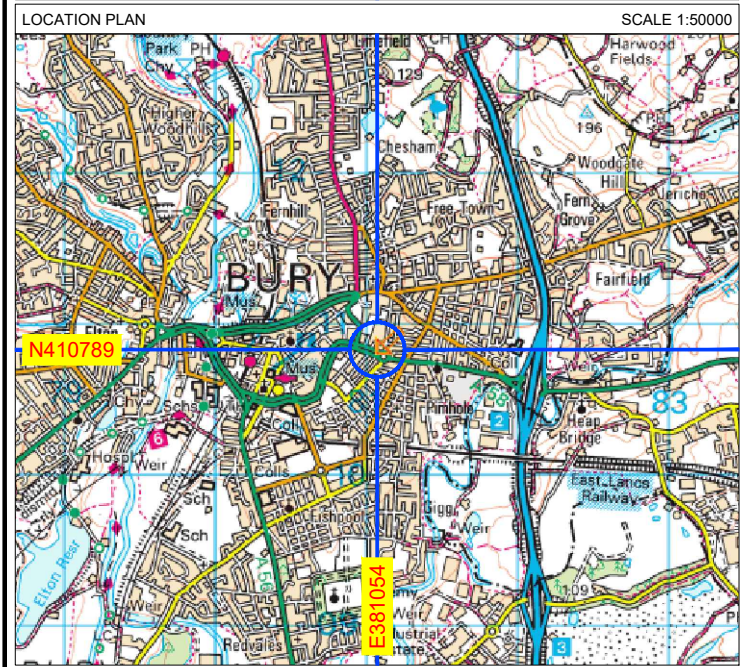


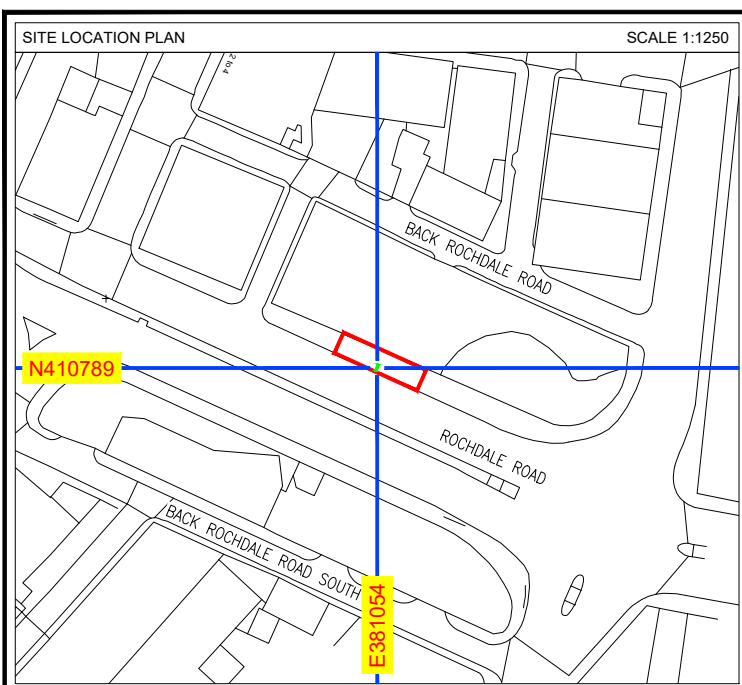


B	Amended elevation view				CAP	10.12.24
A	ISSUED FOR APPROVAL				CAP	12.11.24
REV	DESCRIPTION				BY	DATE
SCALE AS SHOW WHEN PRINTED AT A4		DRAWN	CAP	CHECKED	DCC	ALL DIMENSIONS IN METRES U.N.O
		DATE	12.11.24	DATE	12.11.24	
LOCATION PLAN - Digital Mapping Solutions from Dotted Eyes.						
SITE BLOCK PLAN - Digital Mapping Solutions from Promap						

DRAWING TITLE
STREET HUB
BRY-112
PROPOSED SITE PLAN

SITE ADDRESS
65-69 ROCHDALE ROAD
BURY
MANCHESTER
BL9 7AX


REV	B
-----	---

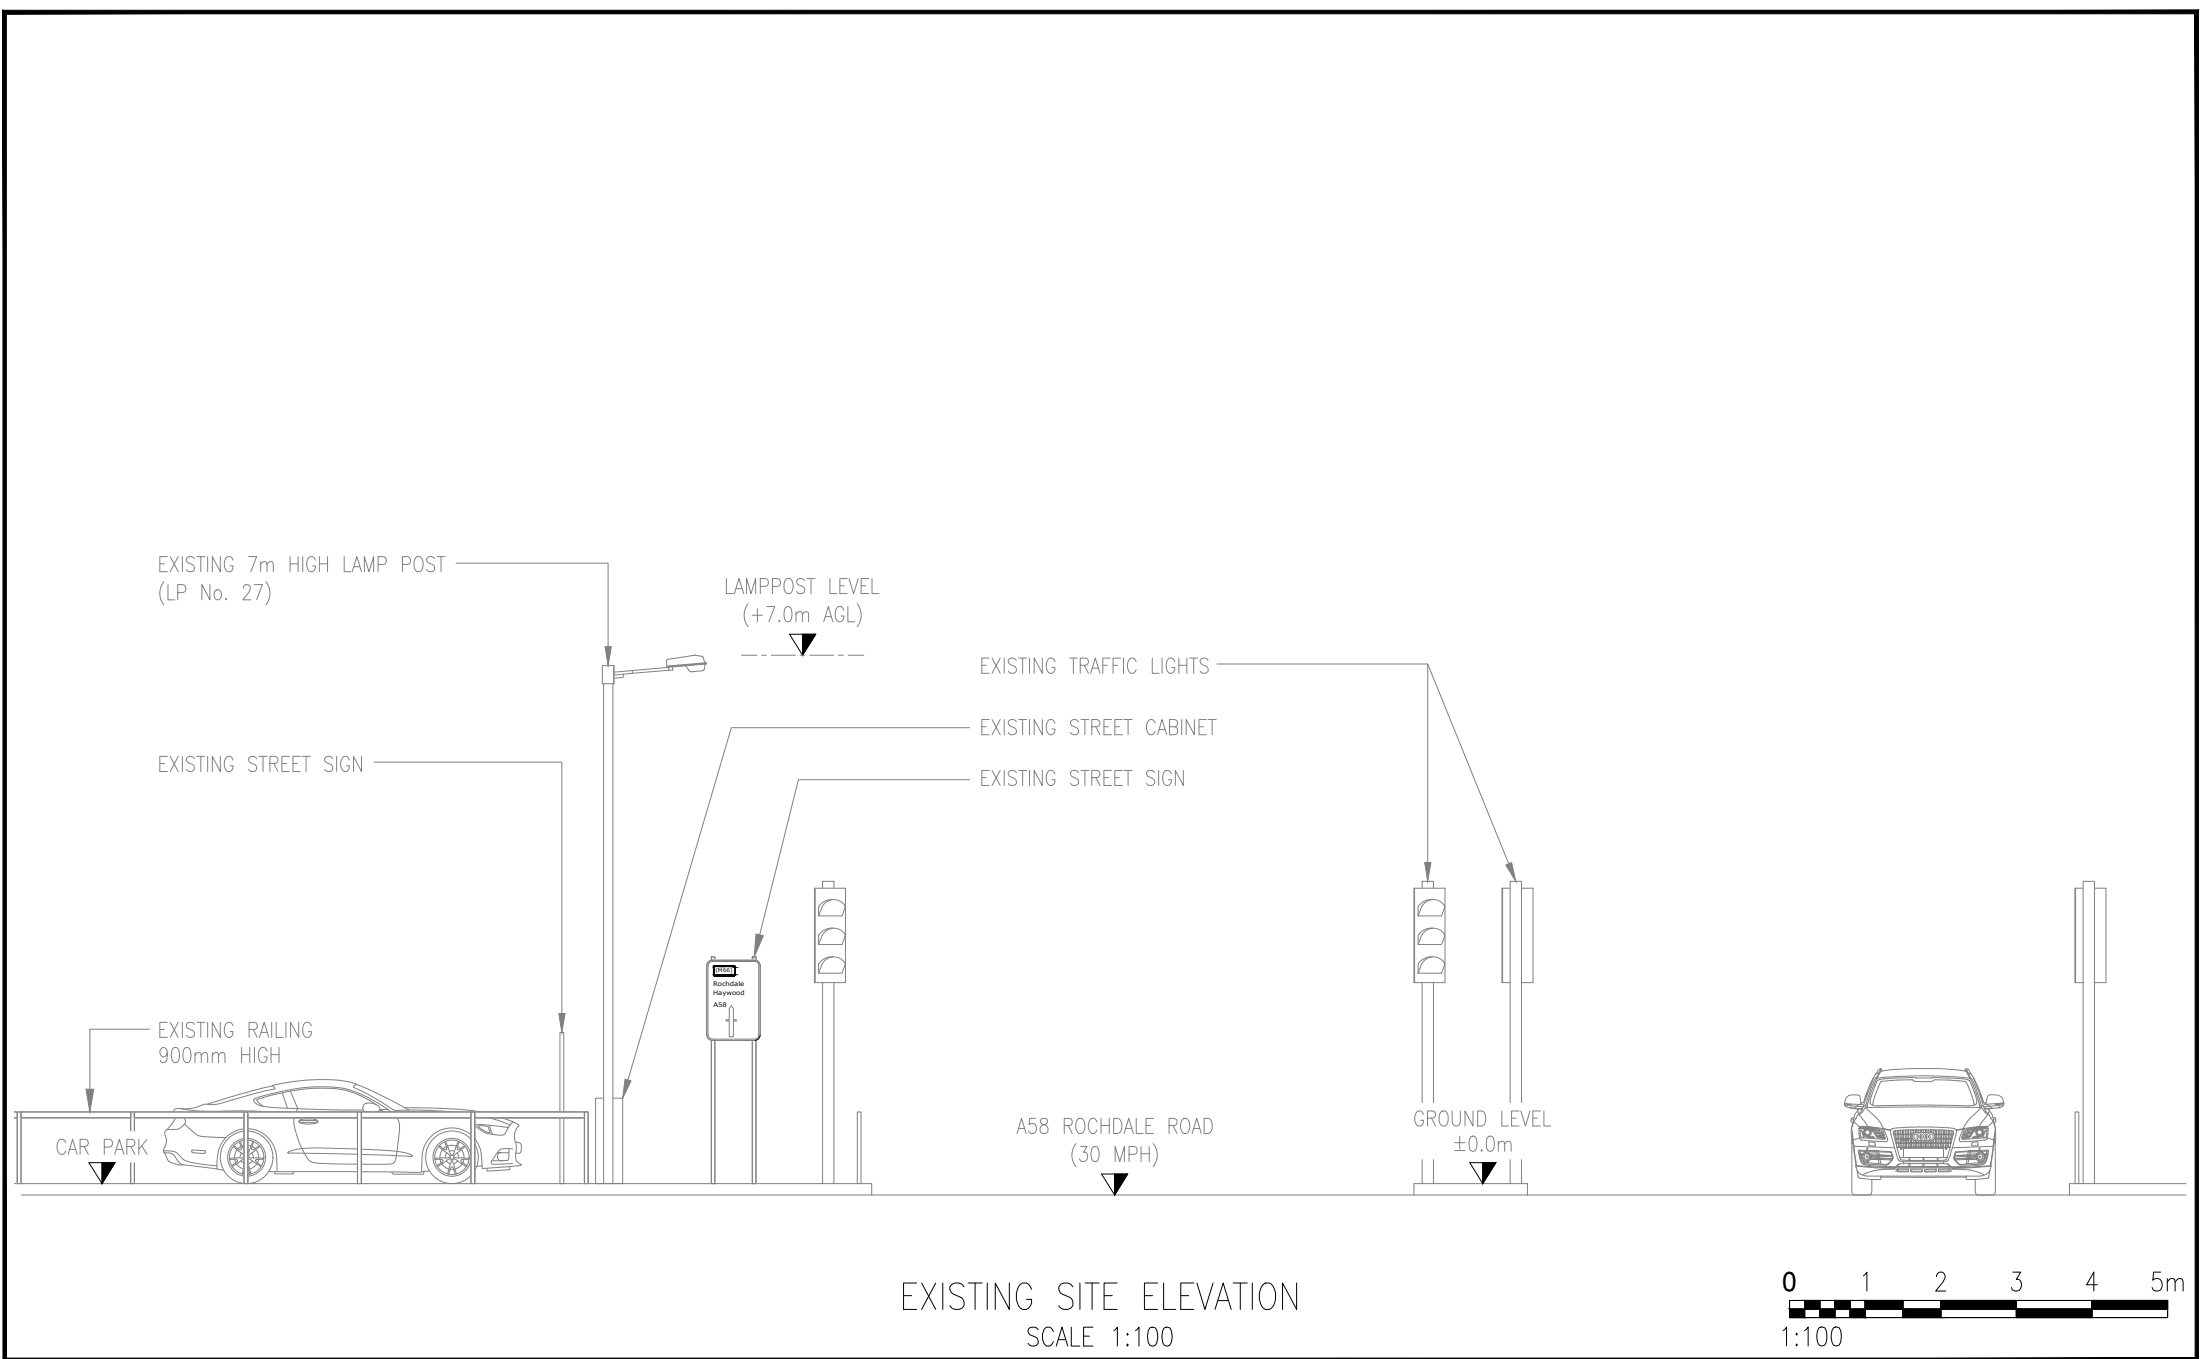


B	Amended elevation view				CAP	10.12.24
A	ISSUED FOR APPROVAL				CAP	12.11.24
REV	DESCRIPTION				BY	DATE
SCALE AS SHOWN WHEN PRINTED AT A4		DRAWN	CAP	CHECKED	DCC	ALL DIMENSIONS IN METRES U.N.O
		DATE	12.11.24	DATE	12.11.24	
LOCATION PLAN - Digital Mapping Solutions from Dotted Eyes.						
SITE BLOCK PLAN - Digital Mapping Solutions from Promap						

DRAWING TITLE
STREET HUB
BRY-112
EXISTING SITE ELEVATION

SITE ADDRESS
65-69 ROCHDALE ROAD
BURY
MANCHESTER
BL9 7AX
REV
B

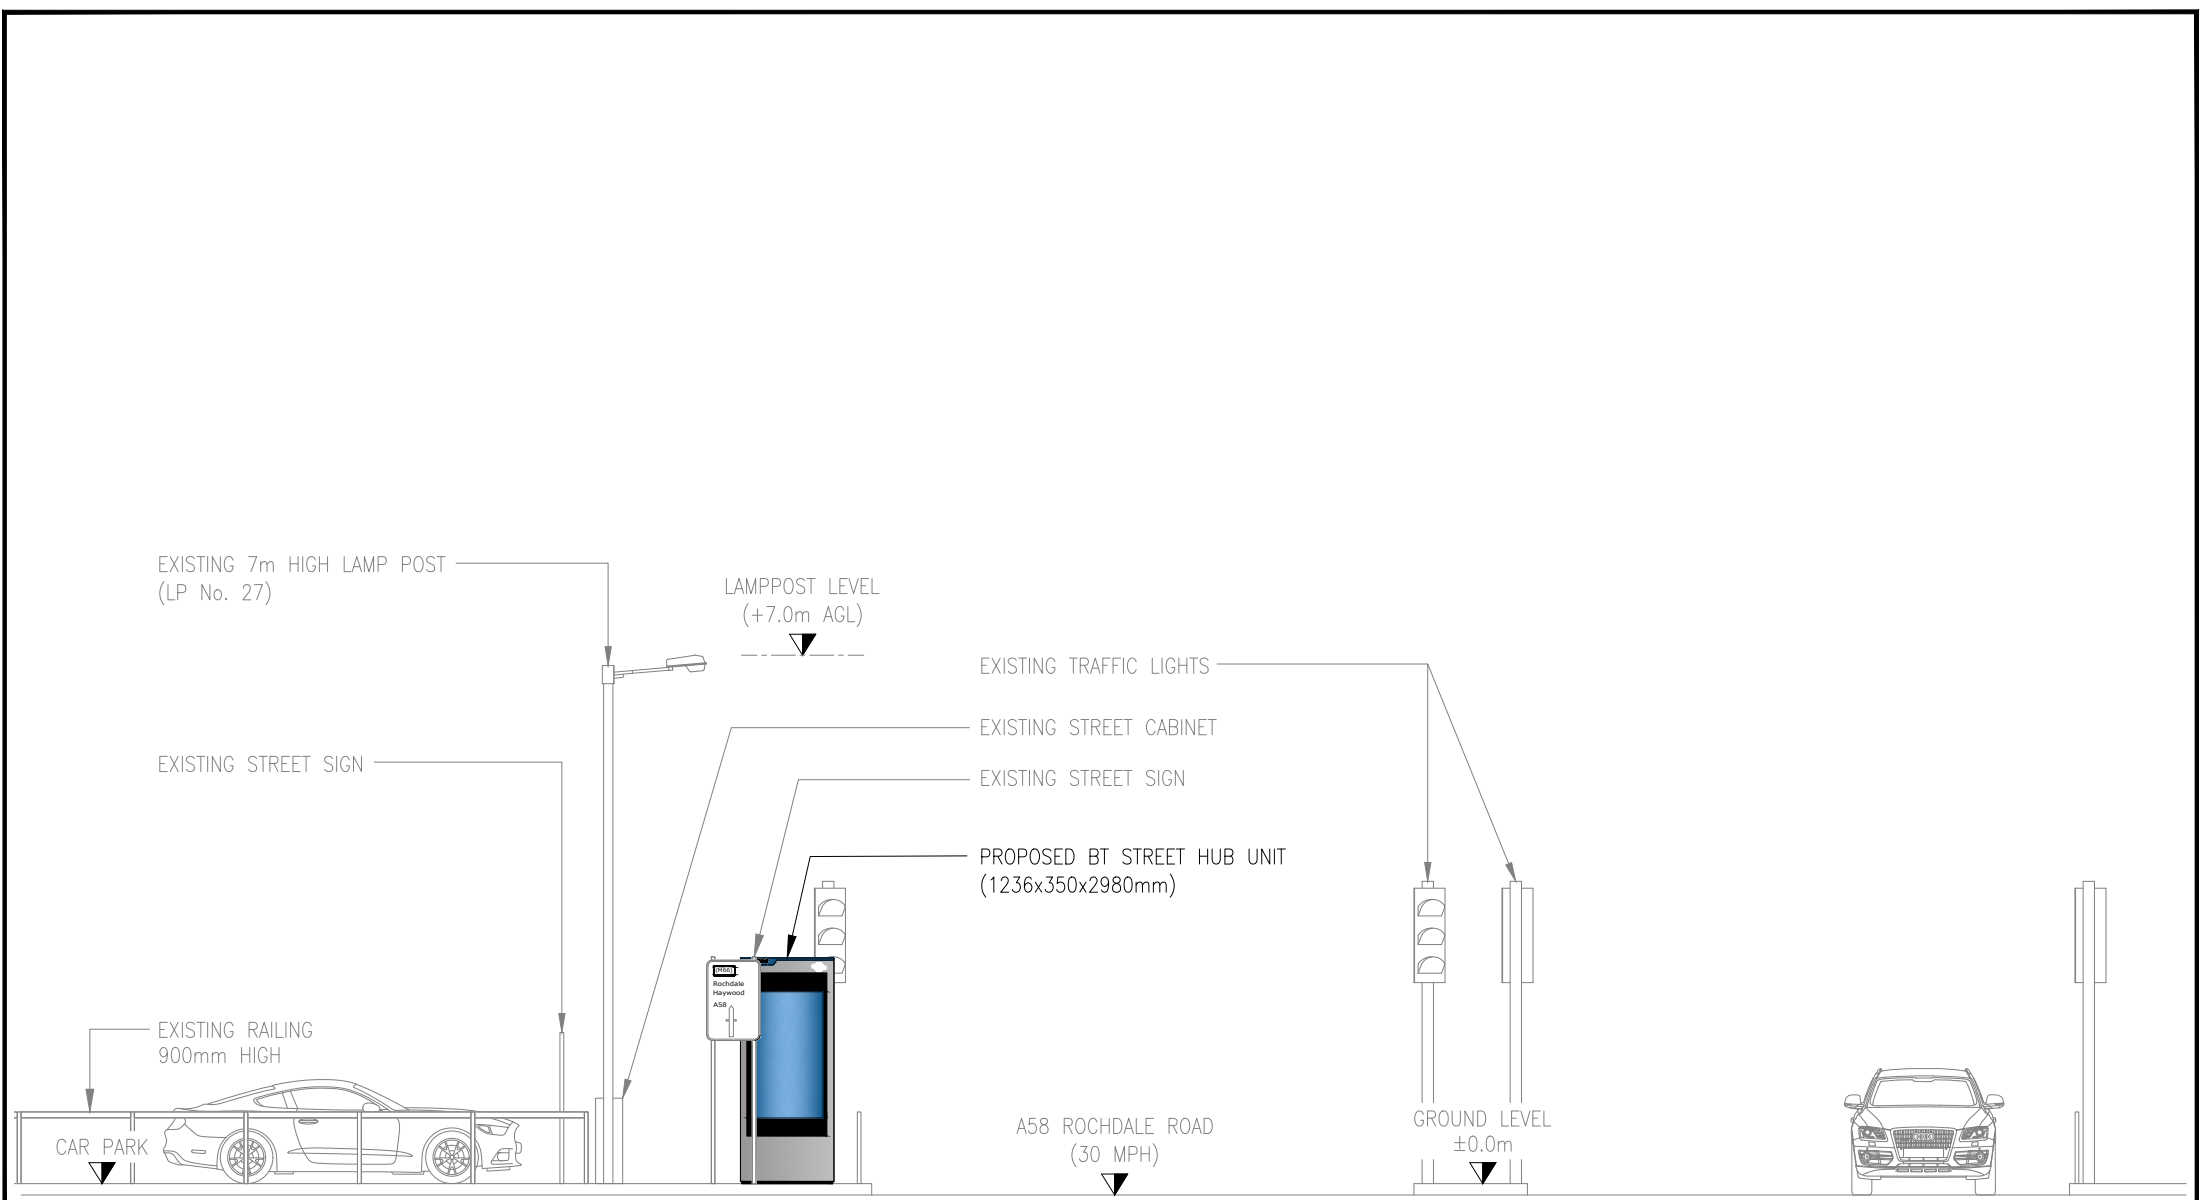

PROPOSED SITE ELEVATION
SCALE 1:100

 

B	Amended elevation view				CAP	10.12.24	
A	ISSUED FOR APPROVAL				CAP	12.11.24	
REV	DESCRIPTION				BY	DATE	
SCALE AS SHOW WHEN PRINTED AT A4		DRAWN	CAP	CHECKED	DCC	ALL DIMENSIONS IN METRES U.N.O	
		DATE	12.11.24	DATE	12.11.24		
LOCATION PLAN - Digital Mapping Solutions from Dotted Eyes.							
SITE BLOCK PLAN - Digital Mapping Solutions from Promap							

DRAWING TITLE
STREET HUB
BRY-112
PROPOSED SITE ELEVATION

SITE ADDRESS
65-69 ROCHDALE ROAD
BURY
MANCHESTER
BL9 7AX