
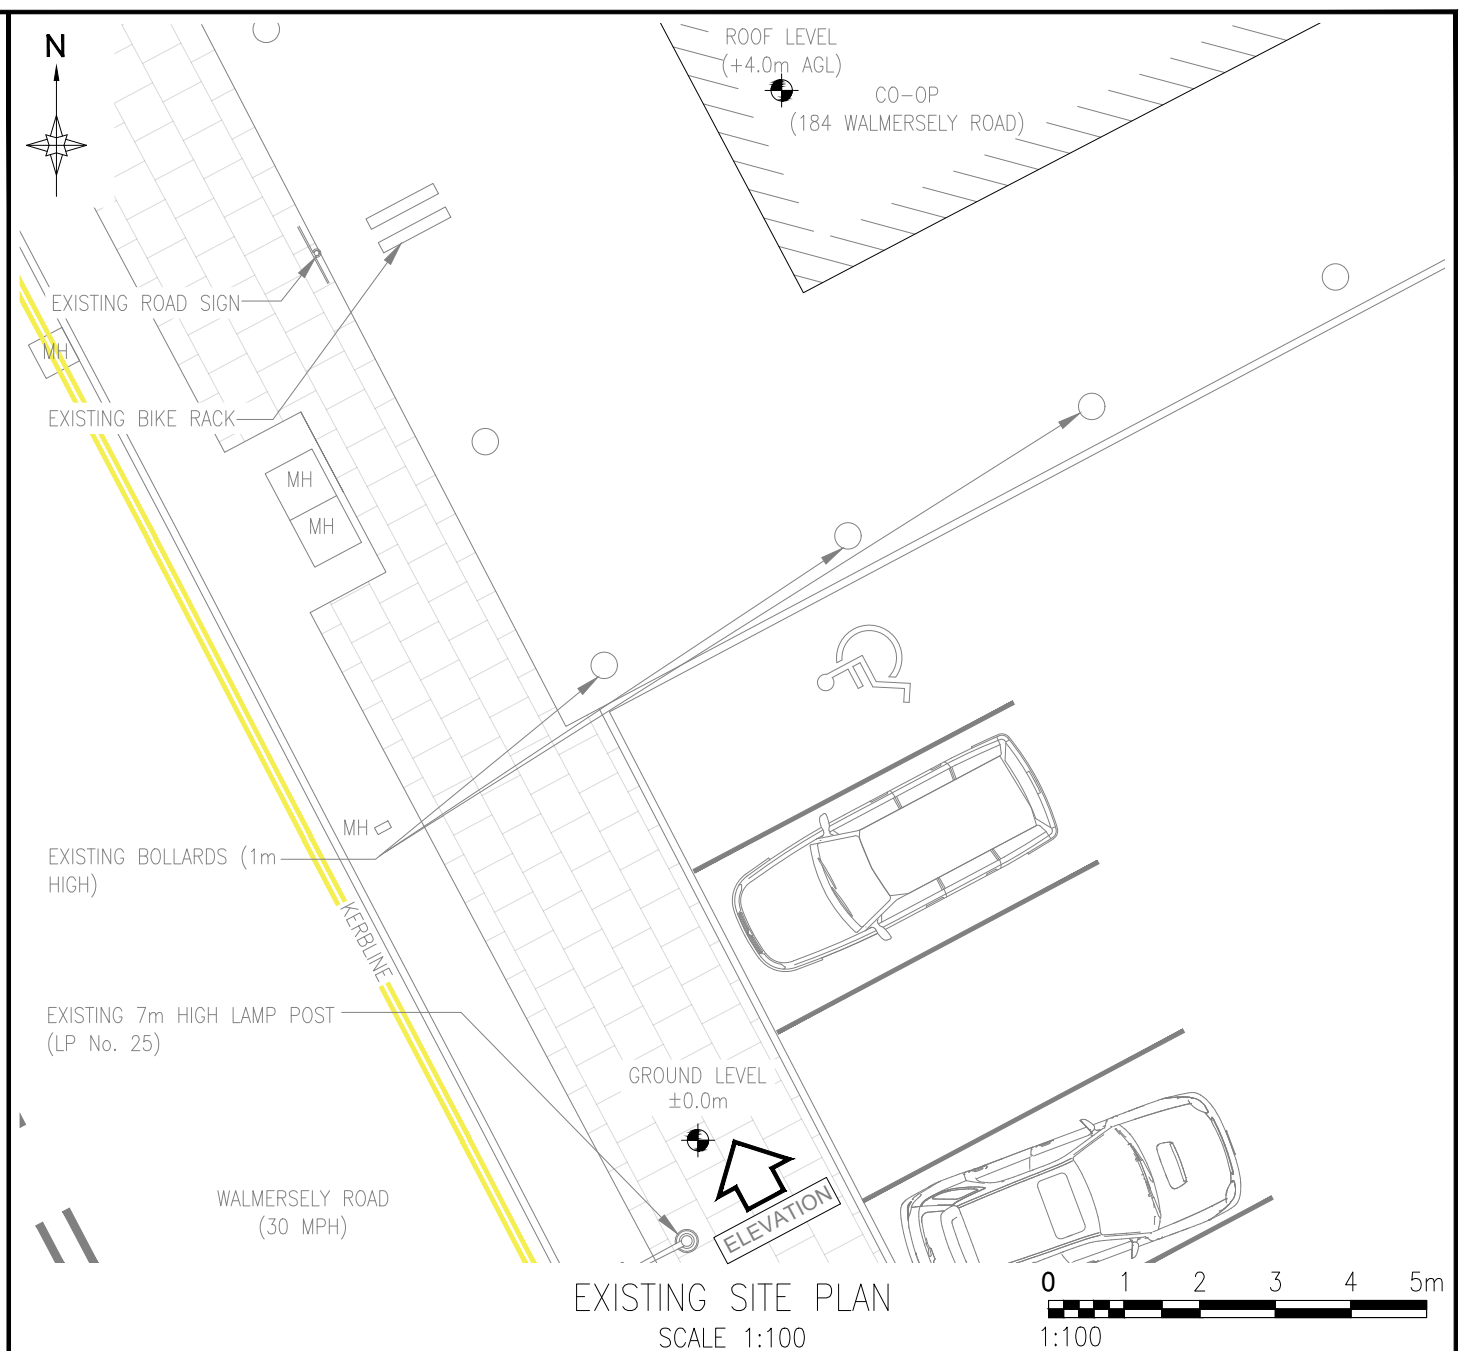
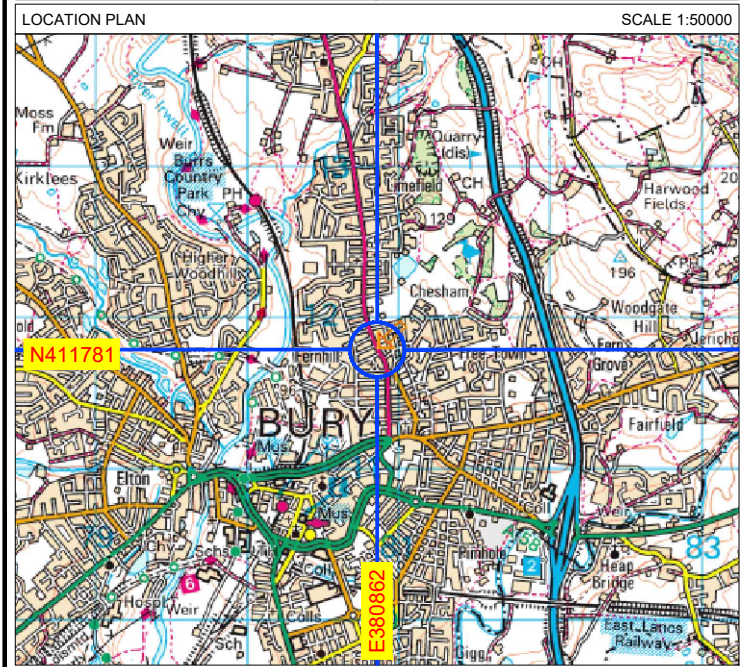




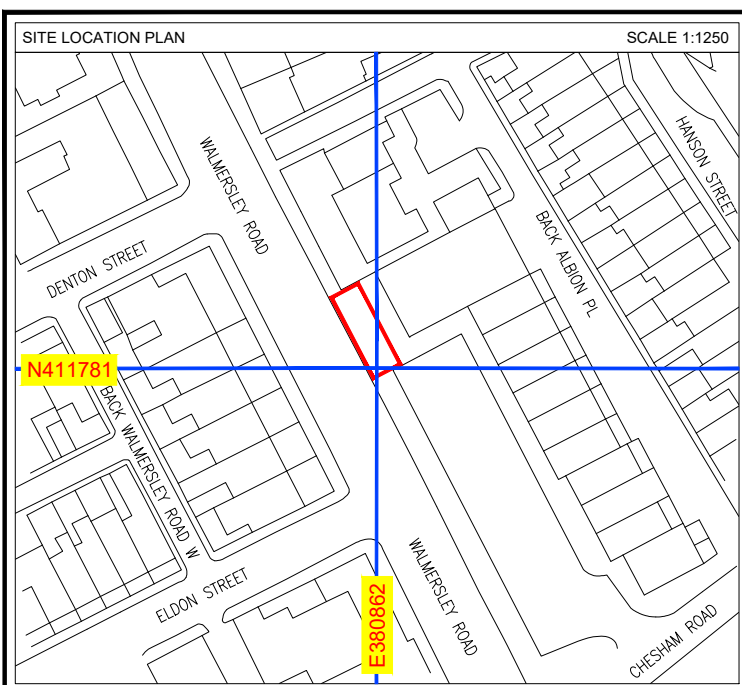


A		ISSUED FOR APPROVAL				SM	12.11.24
REV		DESCRIPTION				BY	DATE
SCALE AS SHOW WHEN PRINTED AT A4		DRAWN	SM	CHECKED	BP	ALL DIMENSIONS IN METRES U.N.O	
		DATE	12.11.24	DATE	12.11.24		
LOCATION PLAN - Digital Mapping Solutions from Dotted Eyes.							
SITE BLOCK PLAN - Digital Mapping Solutions from Promap							

DRAWING TITLE
STREET HUB
BRY-105
EXISTING SITE PLAN

SITE ADDRESS
WALMERSLEY ROAD
BURY
BL9 6LL

REV	A
-----	---

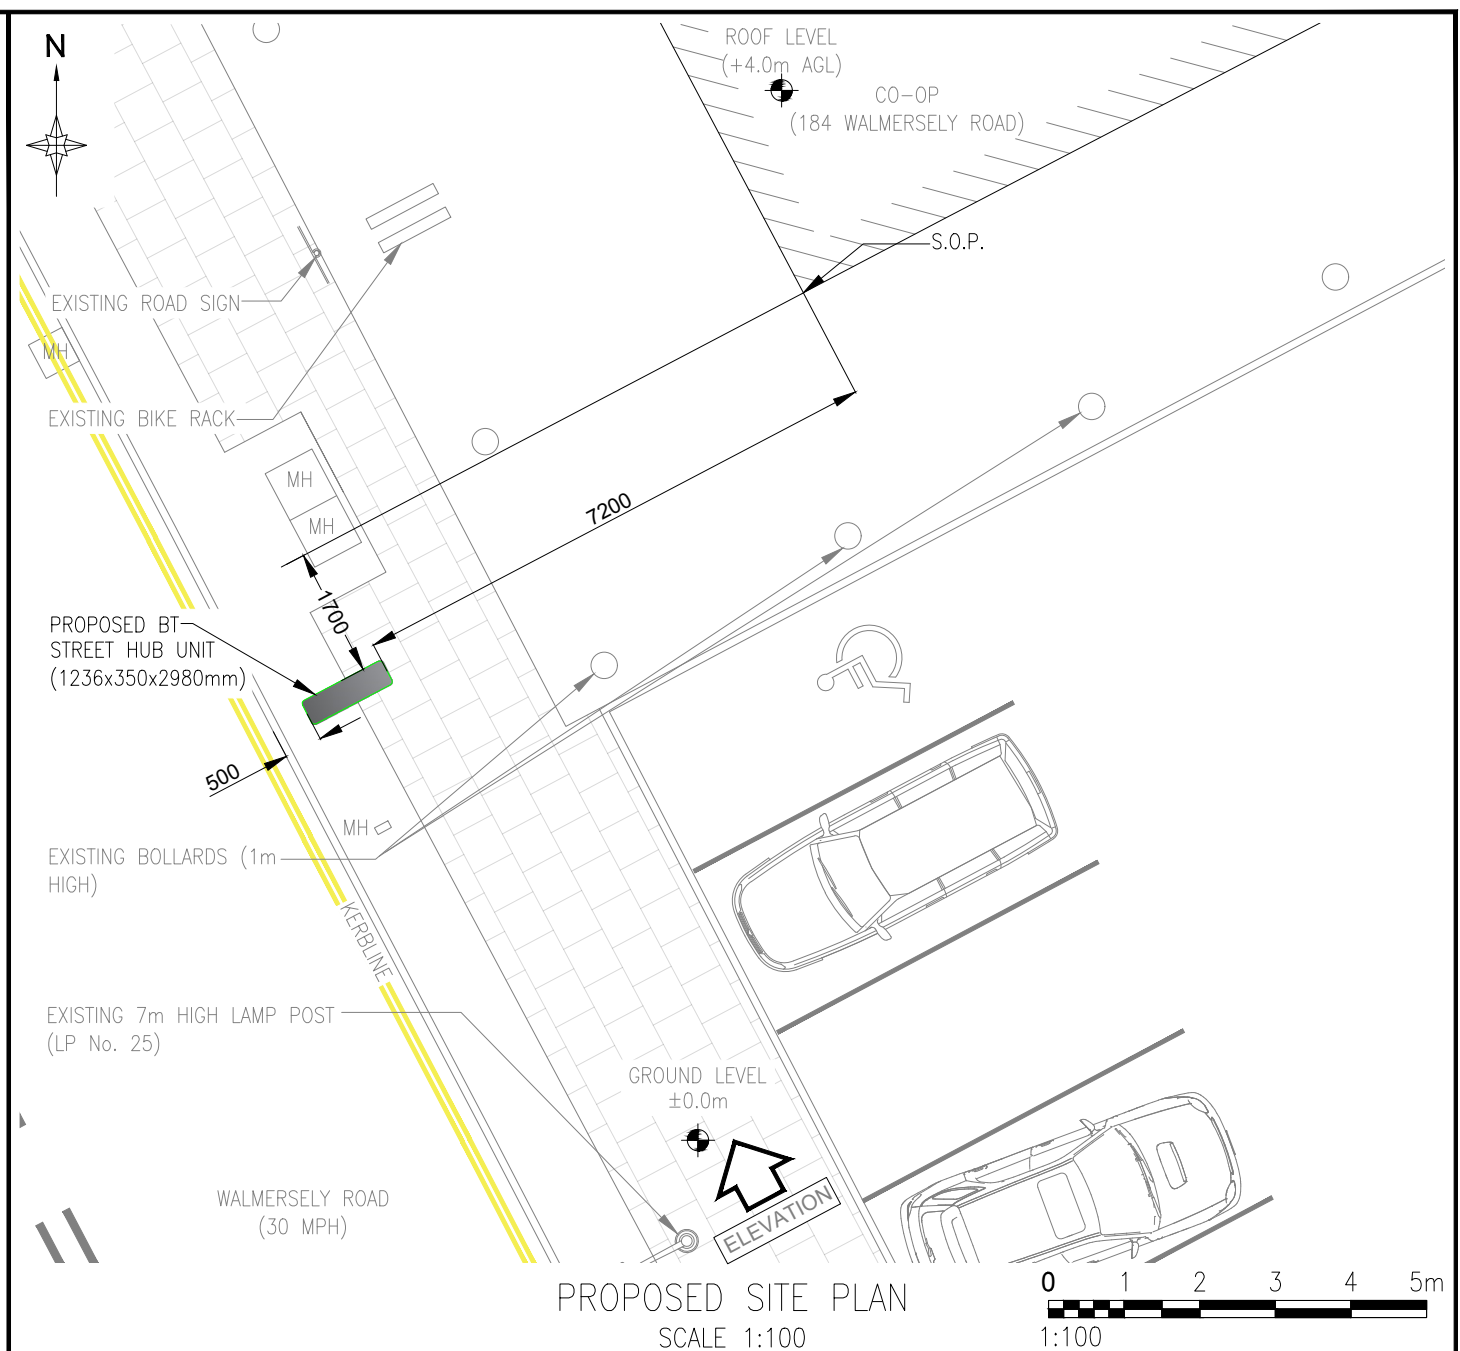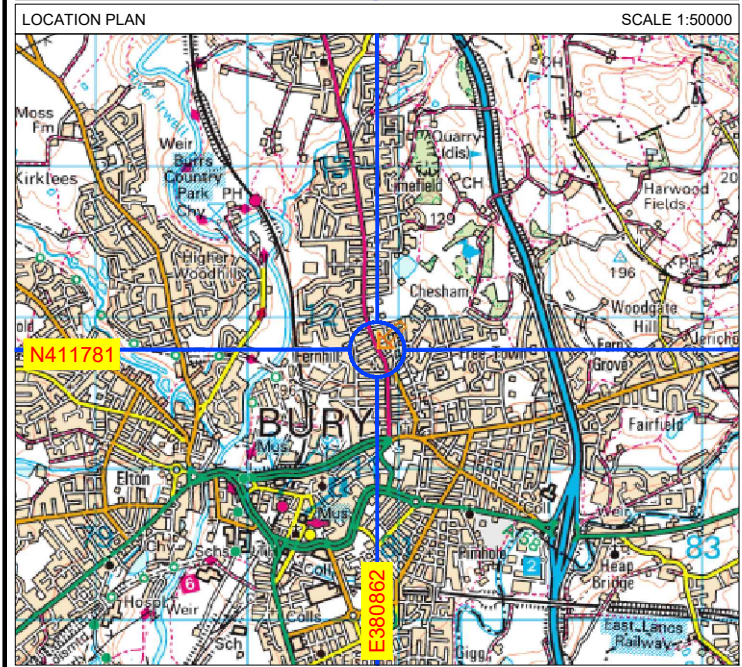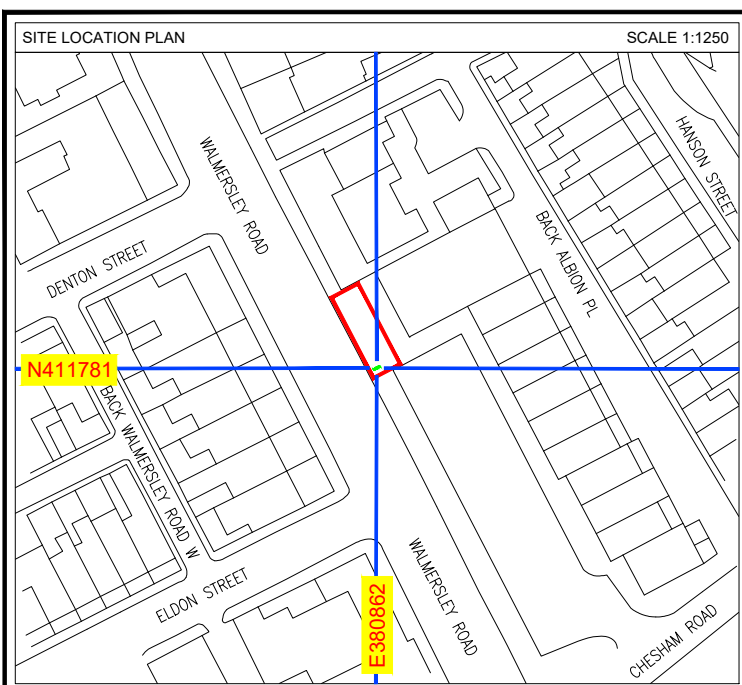


A		ISSUED FOR APPROVAL				SM	12.11.24
REV		DESCRIPTION				BY	DATE
SCALE AS SHOW WHEN PRINTED AT A4		DRAWN	SM	CHECKED	BP	ALL DIMENSIONS IN METRES U.N.O	
		DATE	12.11.24	DATE	12.11.24		
LOCATION PLAN - Digital Mapping Solutions from Dotted Eyes.							
SITE BLOCK PLAN - Digital Mapping Solutions from Promap							


DRAWING TITLE
STREET HUB
BRY-105
PROPOSED SITE PLAN

SITE ADDRESS
WALMERSELY ROAD
BURY
BL9 6LL

REV	A
-----	---

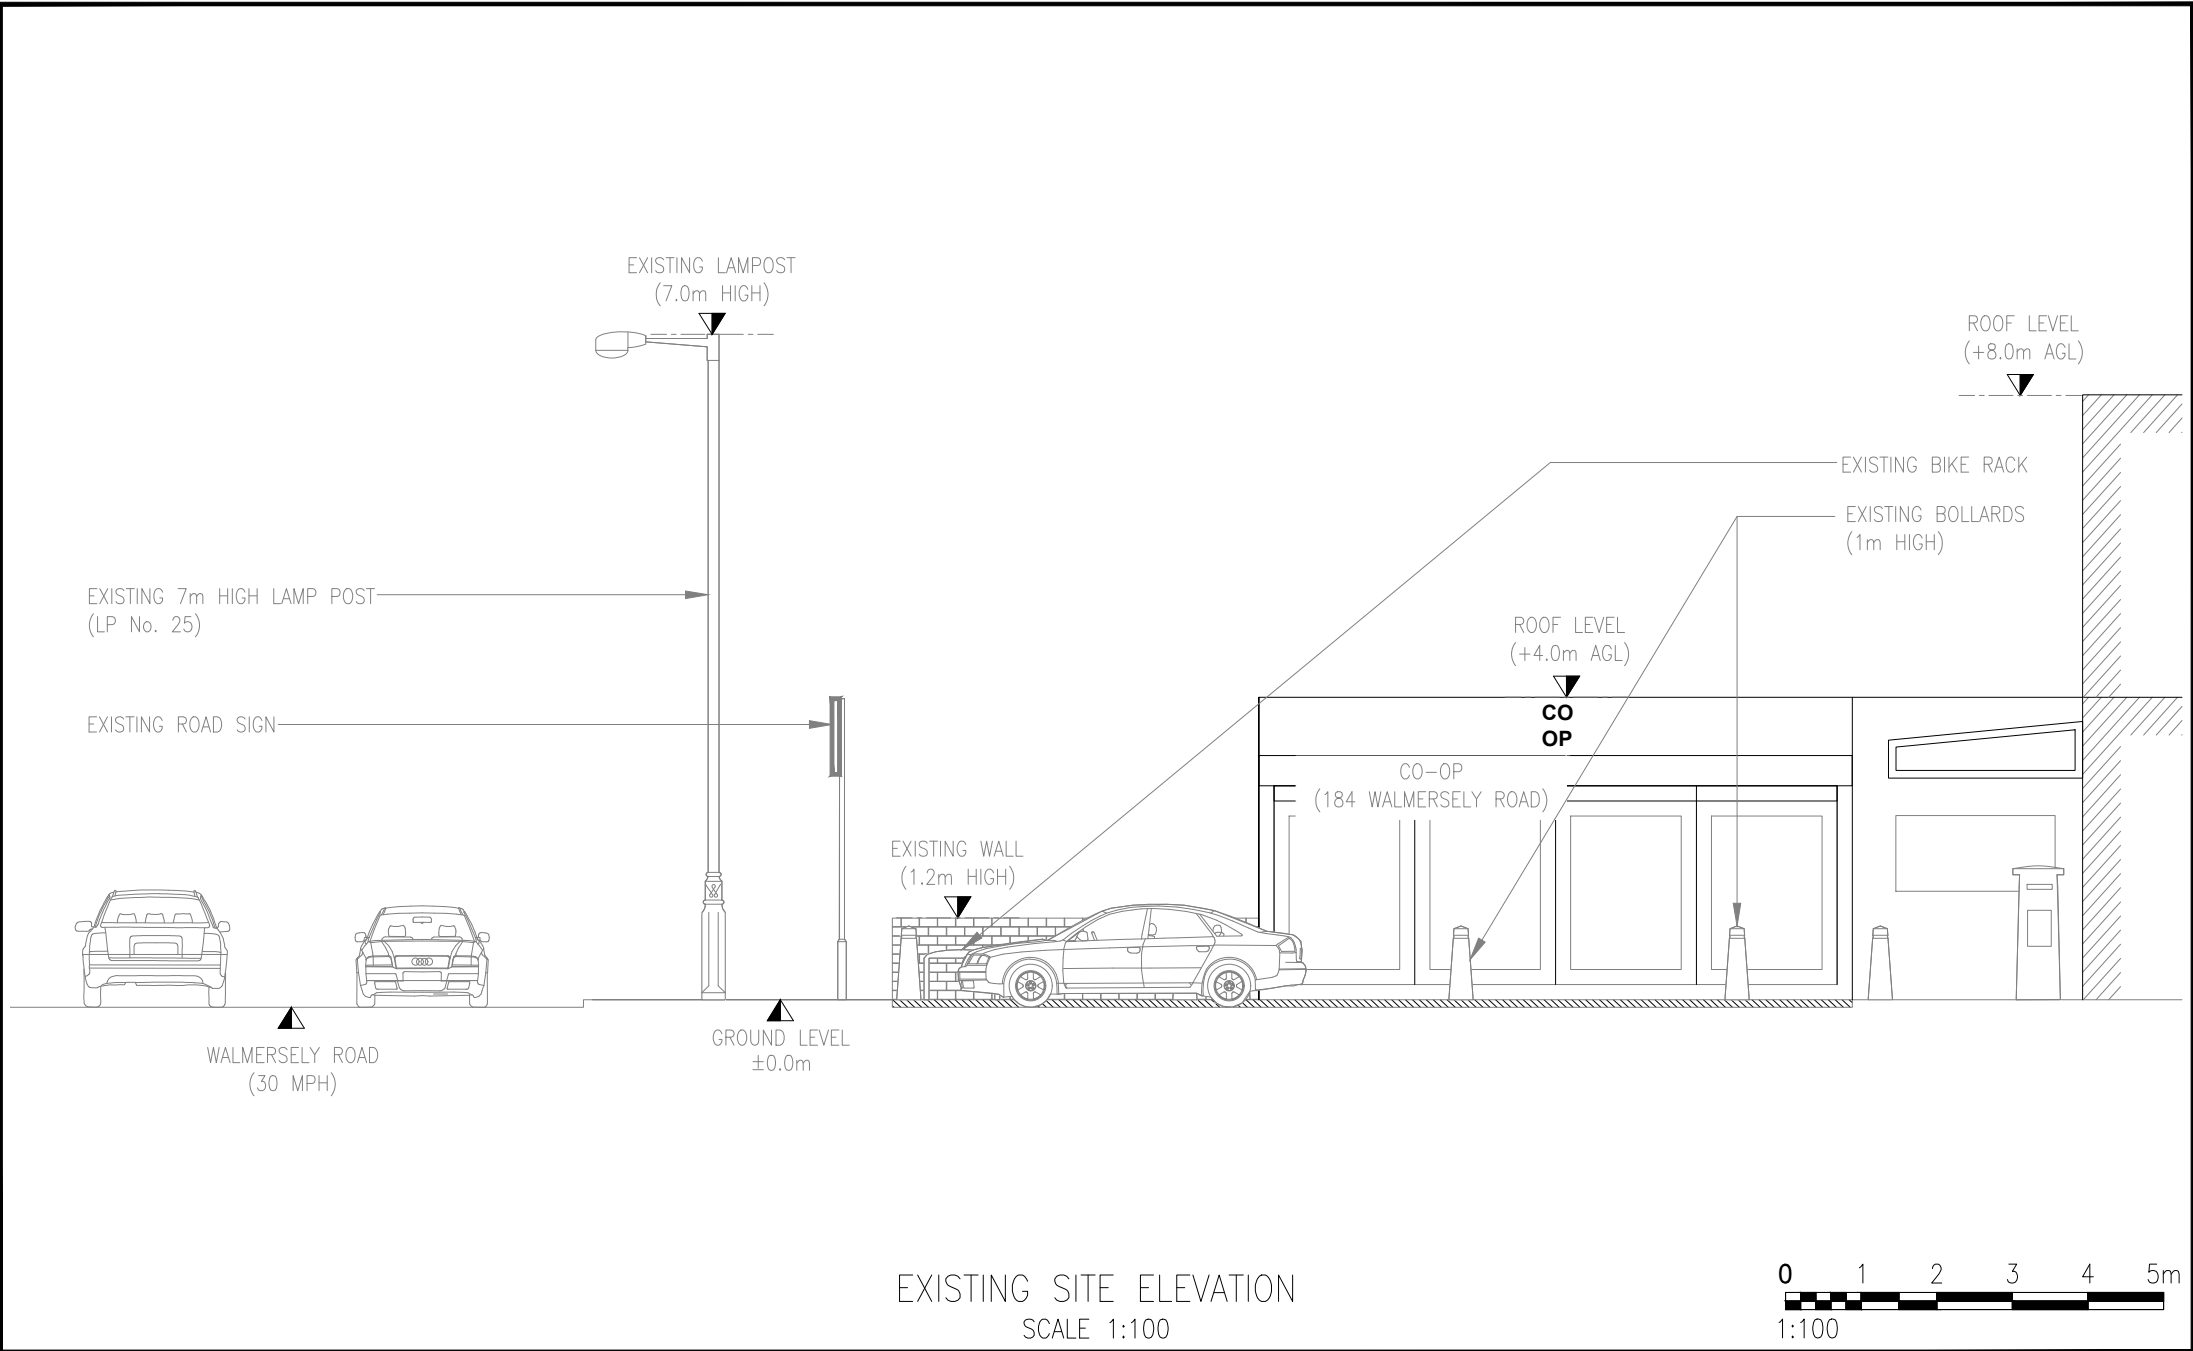


EXISTING SITE ELEVATION
SCALE 1:100

 


						SM	12.11.24
A	ISSUED FOR APPROVAL					SM	12.11.24
REV	DESCRIPTION					BY	DATE
SCALE AS SHOW WHEN PRINTED AT A4		DRAWN	SM	CHECKED	BP	ALL DIMENSIONS IN METRES U.N.O	
DATE		12.11.24		DATE	12.11.24		
LOCATION PLAN - Digital Mapping Solutions from Dotted Eyes.							
SITE BLOCK PLAN - Digital Mapping Solutions from Promap							

DRAWING TITLE
STREET HUB
BRY-105
EXISTING SITE ELEVATION

SITE ADDRESS
WALMERSELEY ROAD
BURY
BL9 6LL

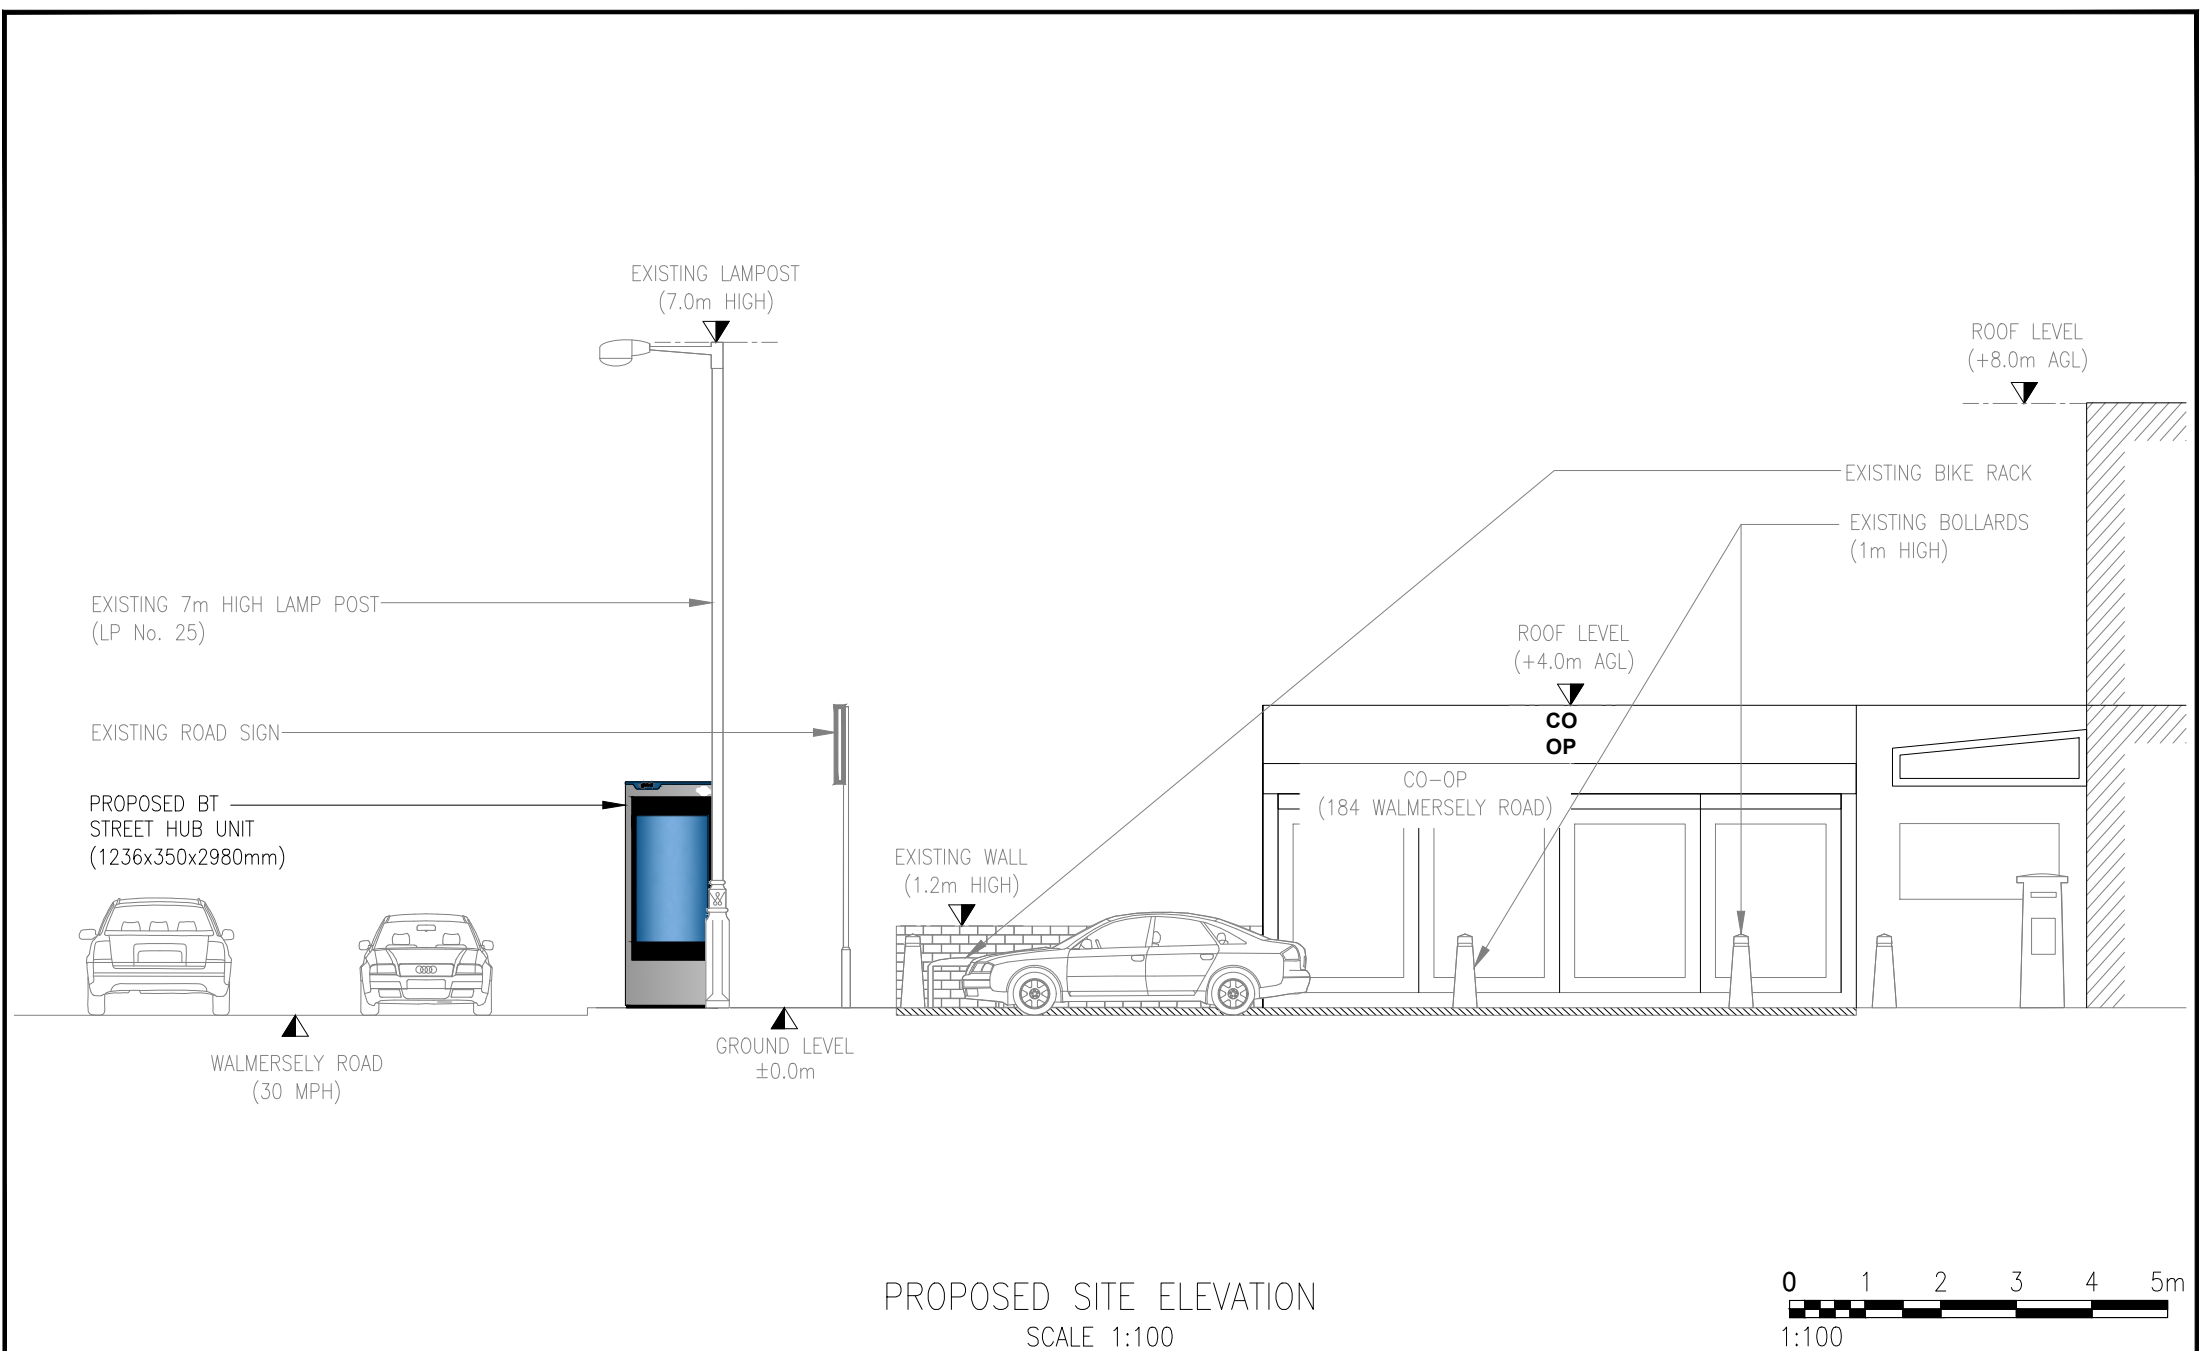

PROPOSED SITE ELEVATION
SCALE 1:100

 

A		ISSUED FOR APPROVAL				SM	12.11.24
REV	DESCRIPTION					BY	DATE
SCALE AS SHOW WHEN PRINTED AT A4		DRAWN	SM	CHECKED	BP	ALL DIMENSIONS IN METRES U.N.O	
		DATE	12.11.24	DATE	12.11.24		
LOCATION PLAN - Digital Mapping Solutions from Dotted Eyes.							
SITE BLOCK PLAN - Digital Mapping Solutions from Promap							

DRAWING TITLE
STREET HUB
BRY-105
PROPOSED SITE ELEVATION

SITE ADDRESS
WALTERSELY ROAD
BURY
BL9 6LL

REV	A
-----	---