

Clough Homes, Residential Development, Whittaker House, Radcliffe

Location Plan

NOTES



All building work is to conform with full planning approval ref:11/0284C planning application drawings and stipulated planning conditions approved by Cheshire East Council.

All building work is to conform with 1991 Building Regulations and all Subsequent revised documents and to the satisfaction of the building control officer or equally approved.

The contractor is to check all dimensions and conditions on site before commencing. Figured dimensions shall be preferred to scaled dimension. All adjoining properties are Indicative layouts and are not to be scaled.

Drawing to be read in conjunction with the Employers Requirements and relevant specification documents.

It is intended that this drawing had been produced and issued for sole purpose noted within the title block. It is not intended that this drawing be used by any other person or for any other purpose.

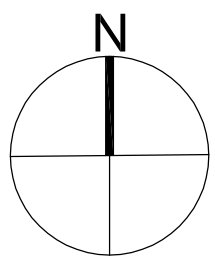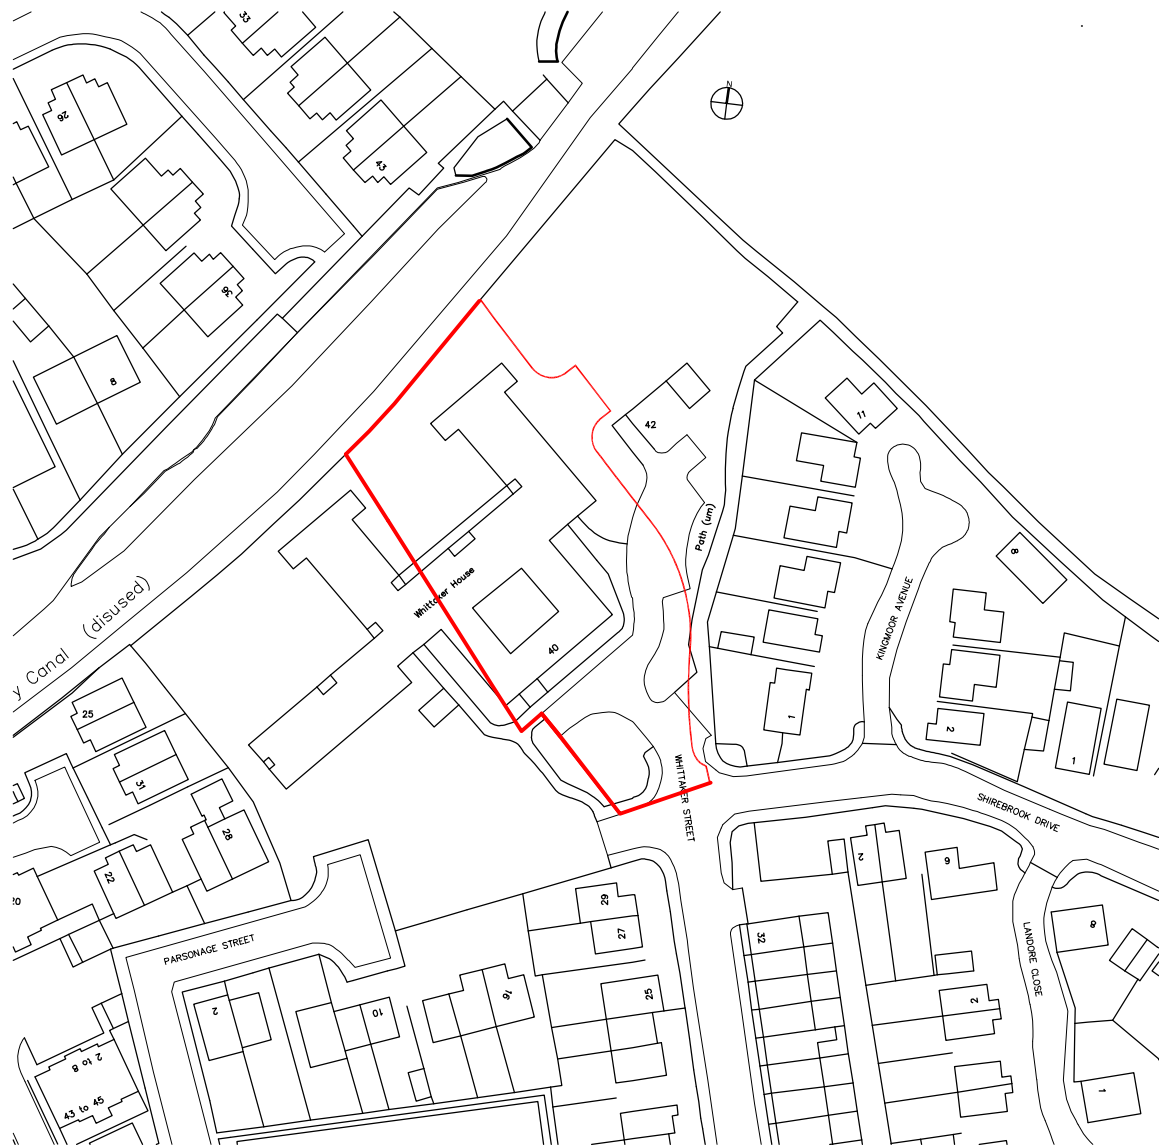

Rev P1	Planning Issue	18.02.19
Rev P0	Planning Issue	10.03.14
Whittaker House		
DRAWING : Location Site Plan		
DRAWING NO : 930 LO1		Rev
		P1
SCALE 1 :1250 @ A4		DATE : 10.03.14