



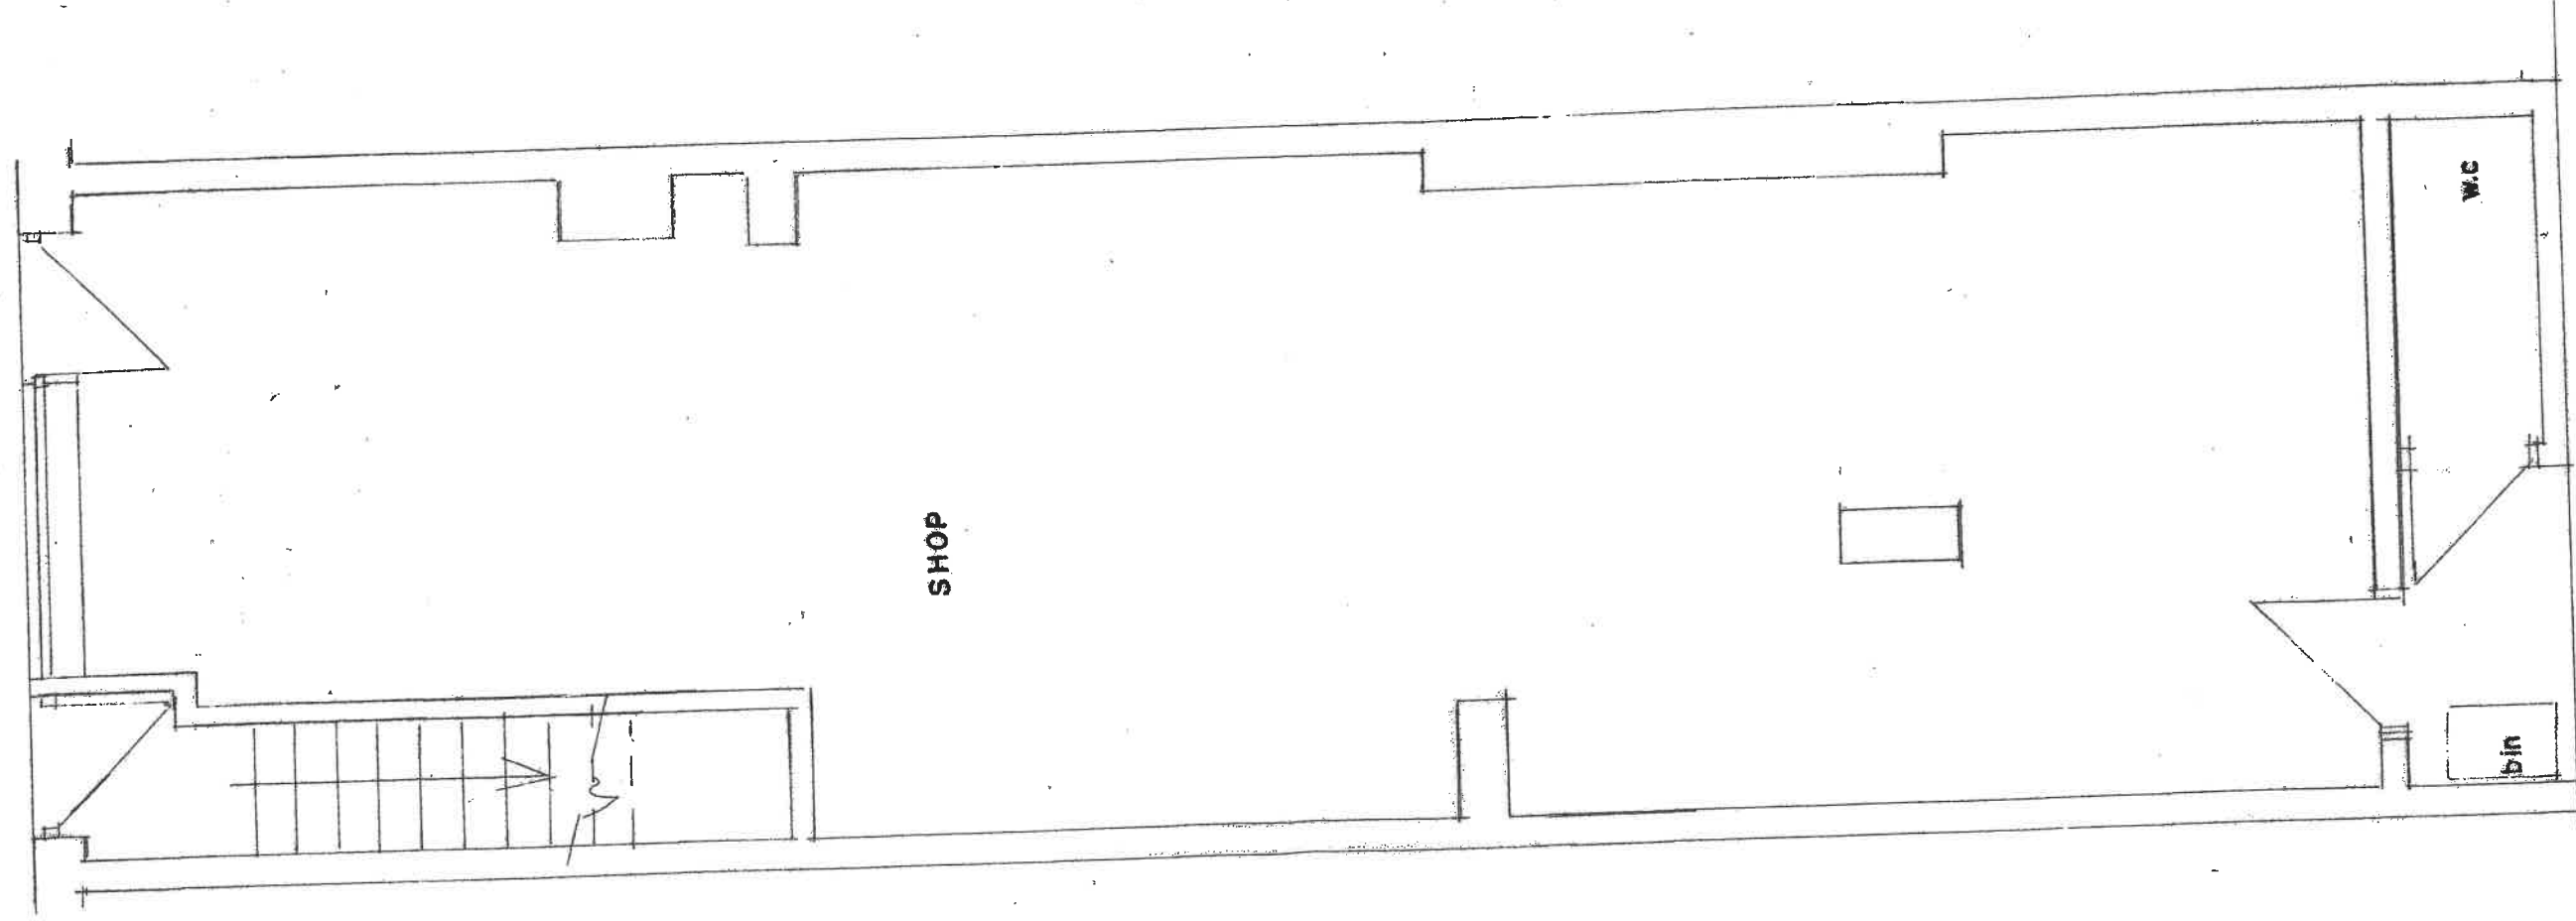


GROUND FLOOR PLAN
(EXISTING)

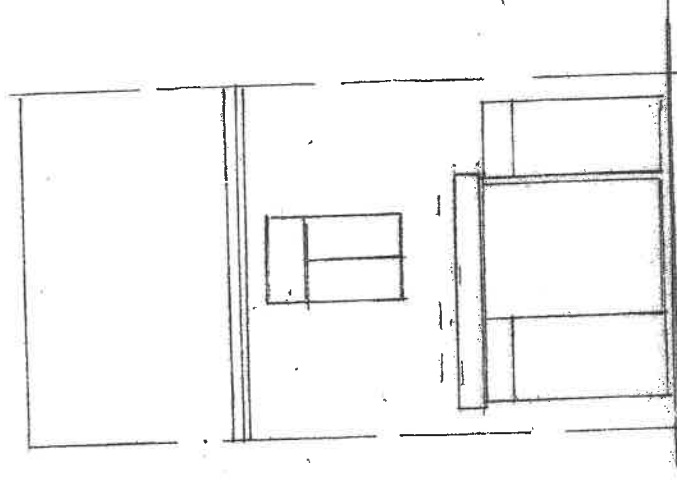

FRONT ELEVATION
(EXISTING)

ROCHDALE ROAD

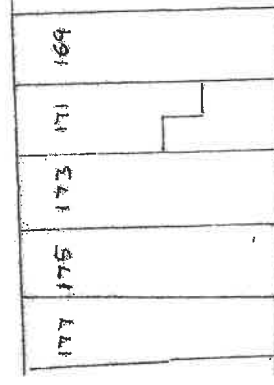

BACK ROCHDALE ROAD

SITE PLAN SCALE 1:500
(EXISTING)

BUILDING DESIGN SERVICES

M. FAROOQ

6 Stock Close, Shawclough, Rochdale OL12 6BB

Tel: 01706 712231 Mob: 07967605763

PROPOSED LAYOUT PLAN FOR MEAT SHOP AT
173 ROCHDALE ROAD BURY BL9 7BB.

For: Mr SYED MASOOD H SHAH

Plan

Scale 1:50

Elevation

1982/1