



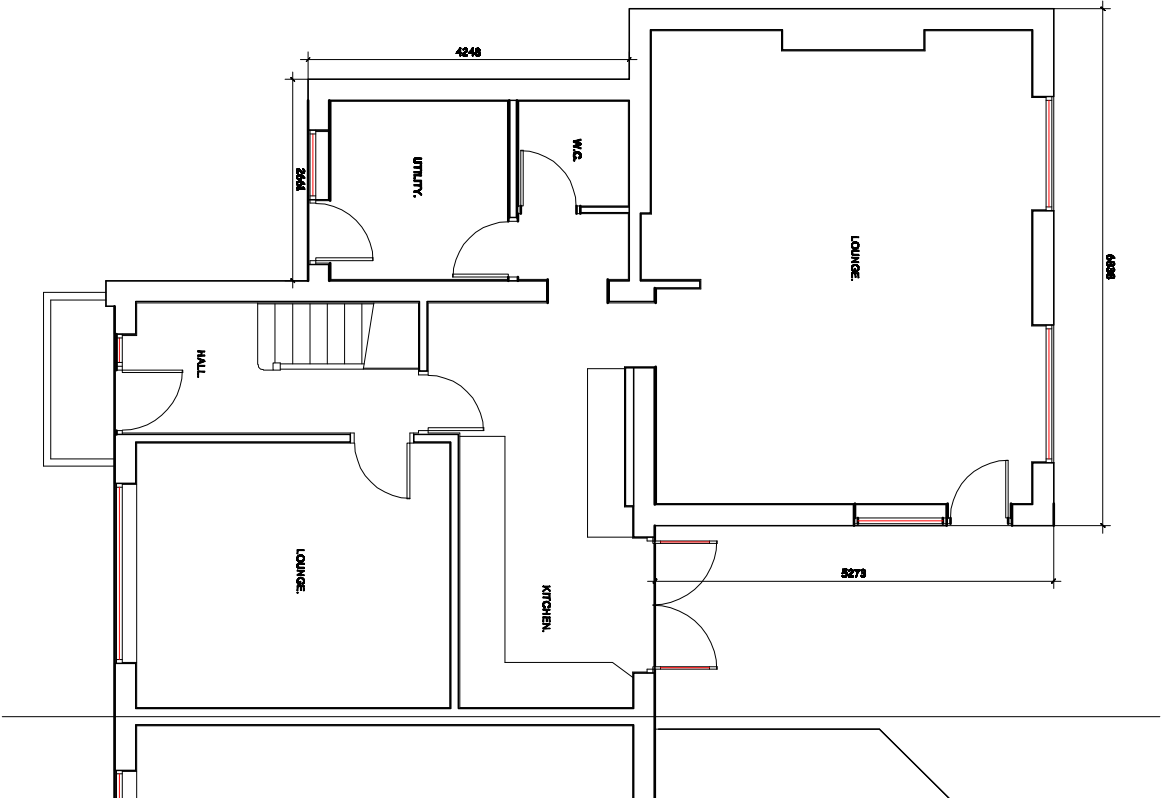

PROPOSED GROUND FLOOR PLAN.

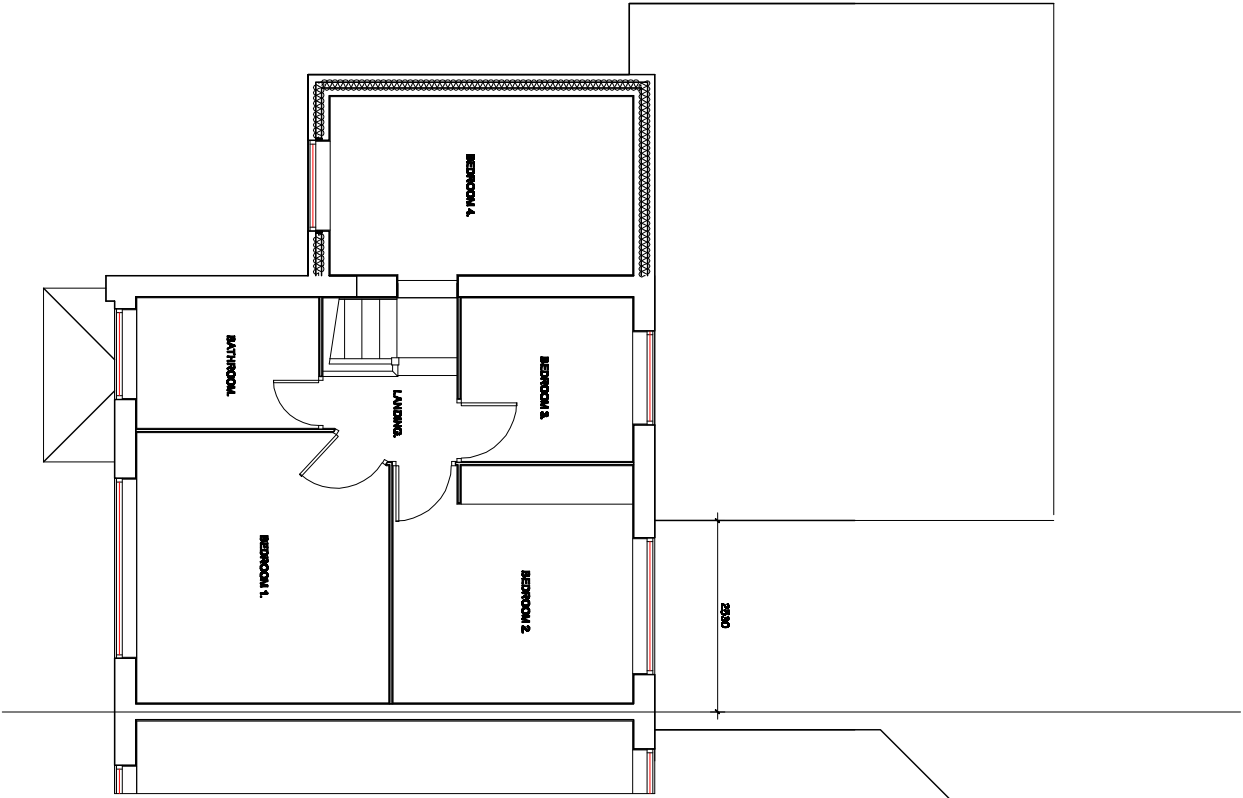

PROPOSED FIRST FLOOR PLAN.

RevisionA - First Floor Plan Amended. - 22nd April 2024.	Title : PROPOSED FIRST FLOOR SIDE EXTENSION.	Project : 104, FIELDHEAD AVENUE, BURY, BL9 2VA	MTC Designs Scale 1:100 @ A3 Date: September 2022 21 Eddard Drive Bolton BL2 6TB T: 01204 458714, M: 07706285914 Email: info@mctdesigns.co.uk Drawing No: P04A
---	---	---	---