
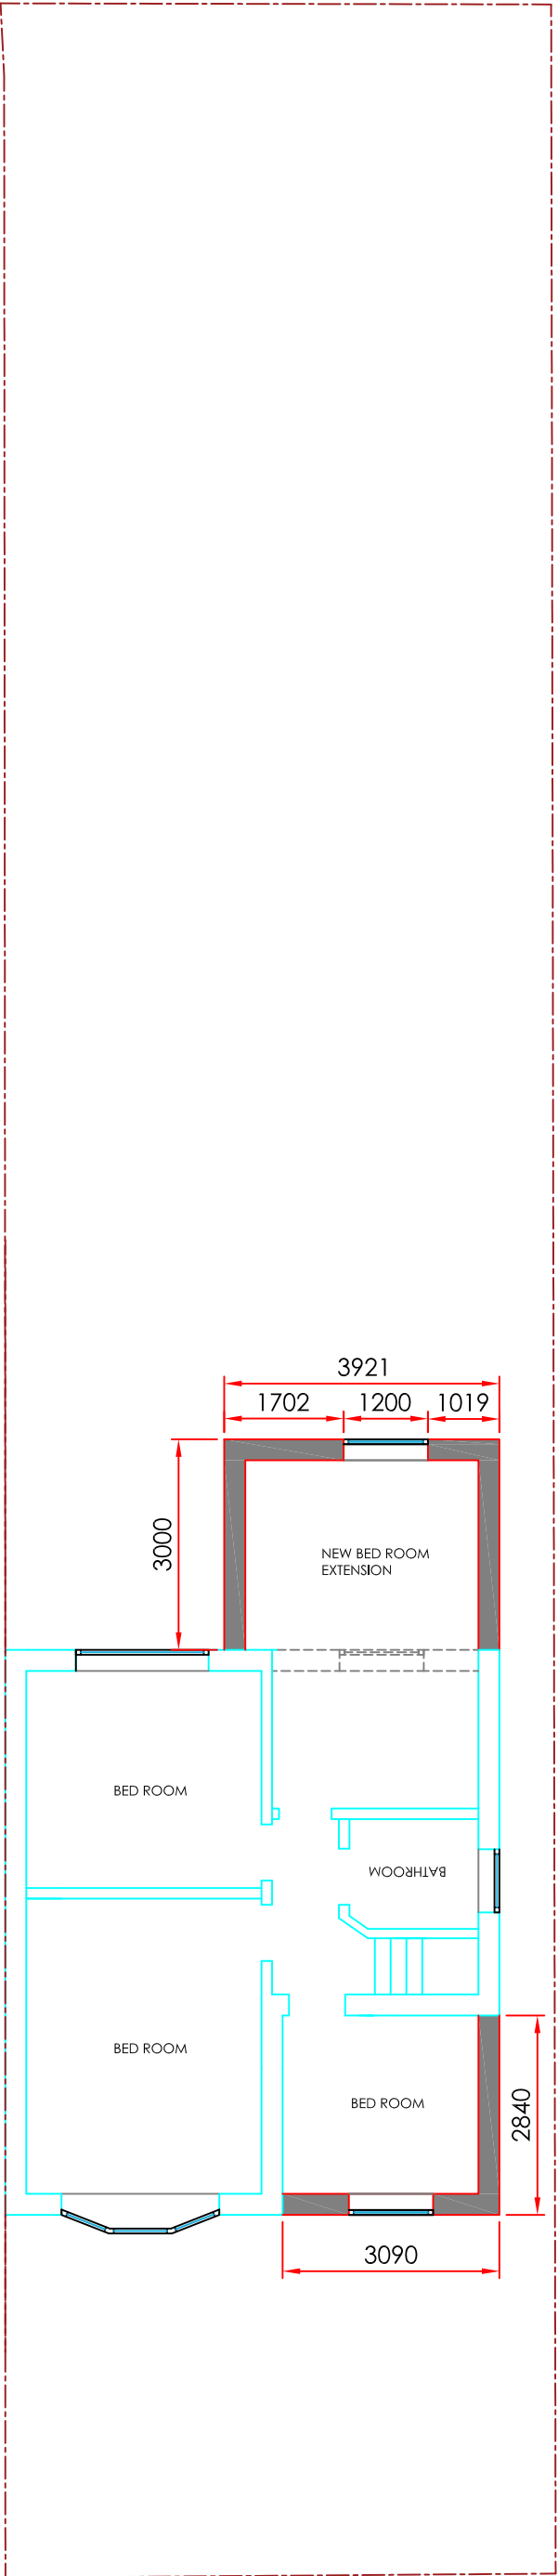


 

PROPOSED FIRST FLOOR PLAN

25 Bury New Road, Whitefield
Proposed First Floor Plan
Scale: 1:100 @ A3