


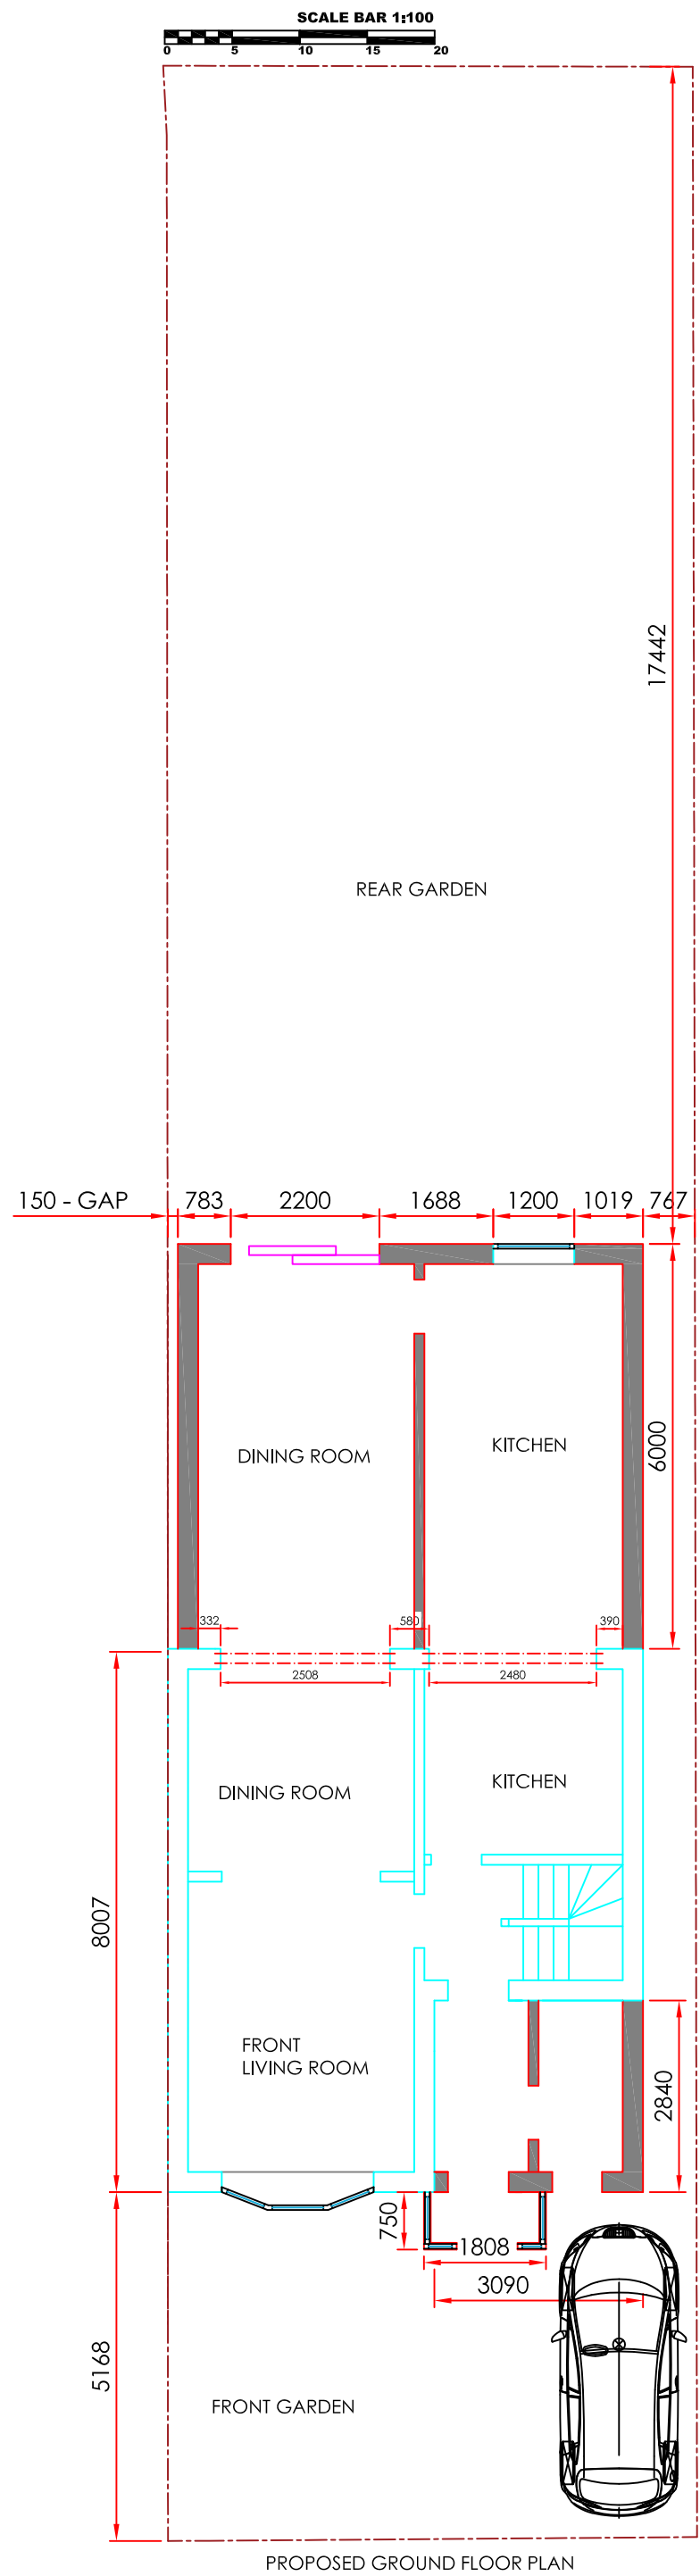

25 Bury New Road, Whitefield
Proposed Ground Floor Plan
Scale: 1:100 @ A3