



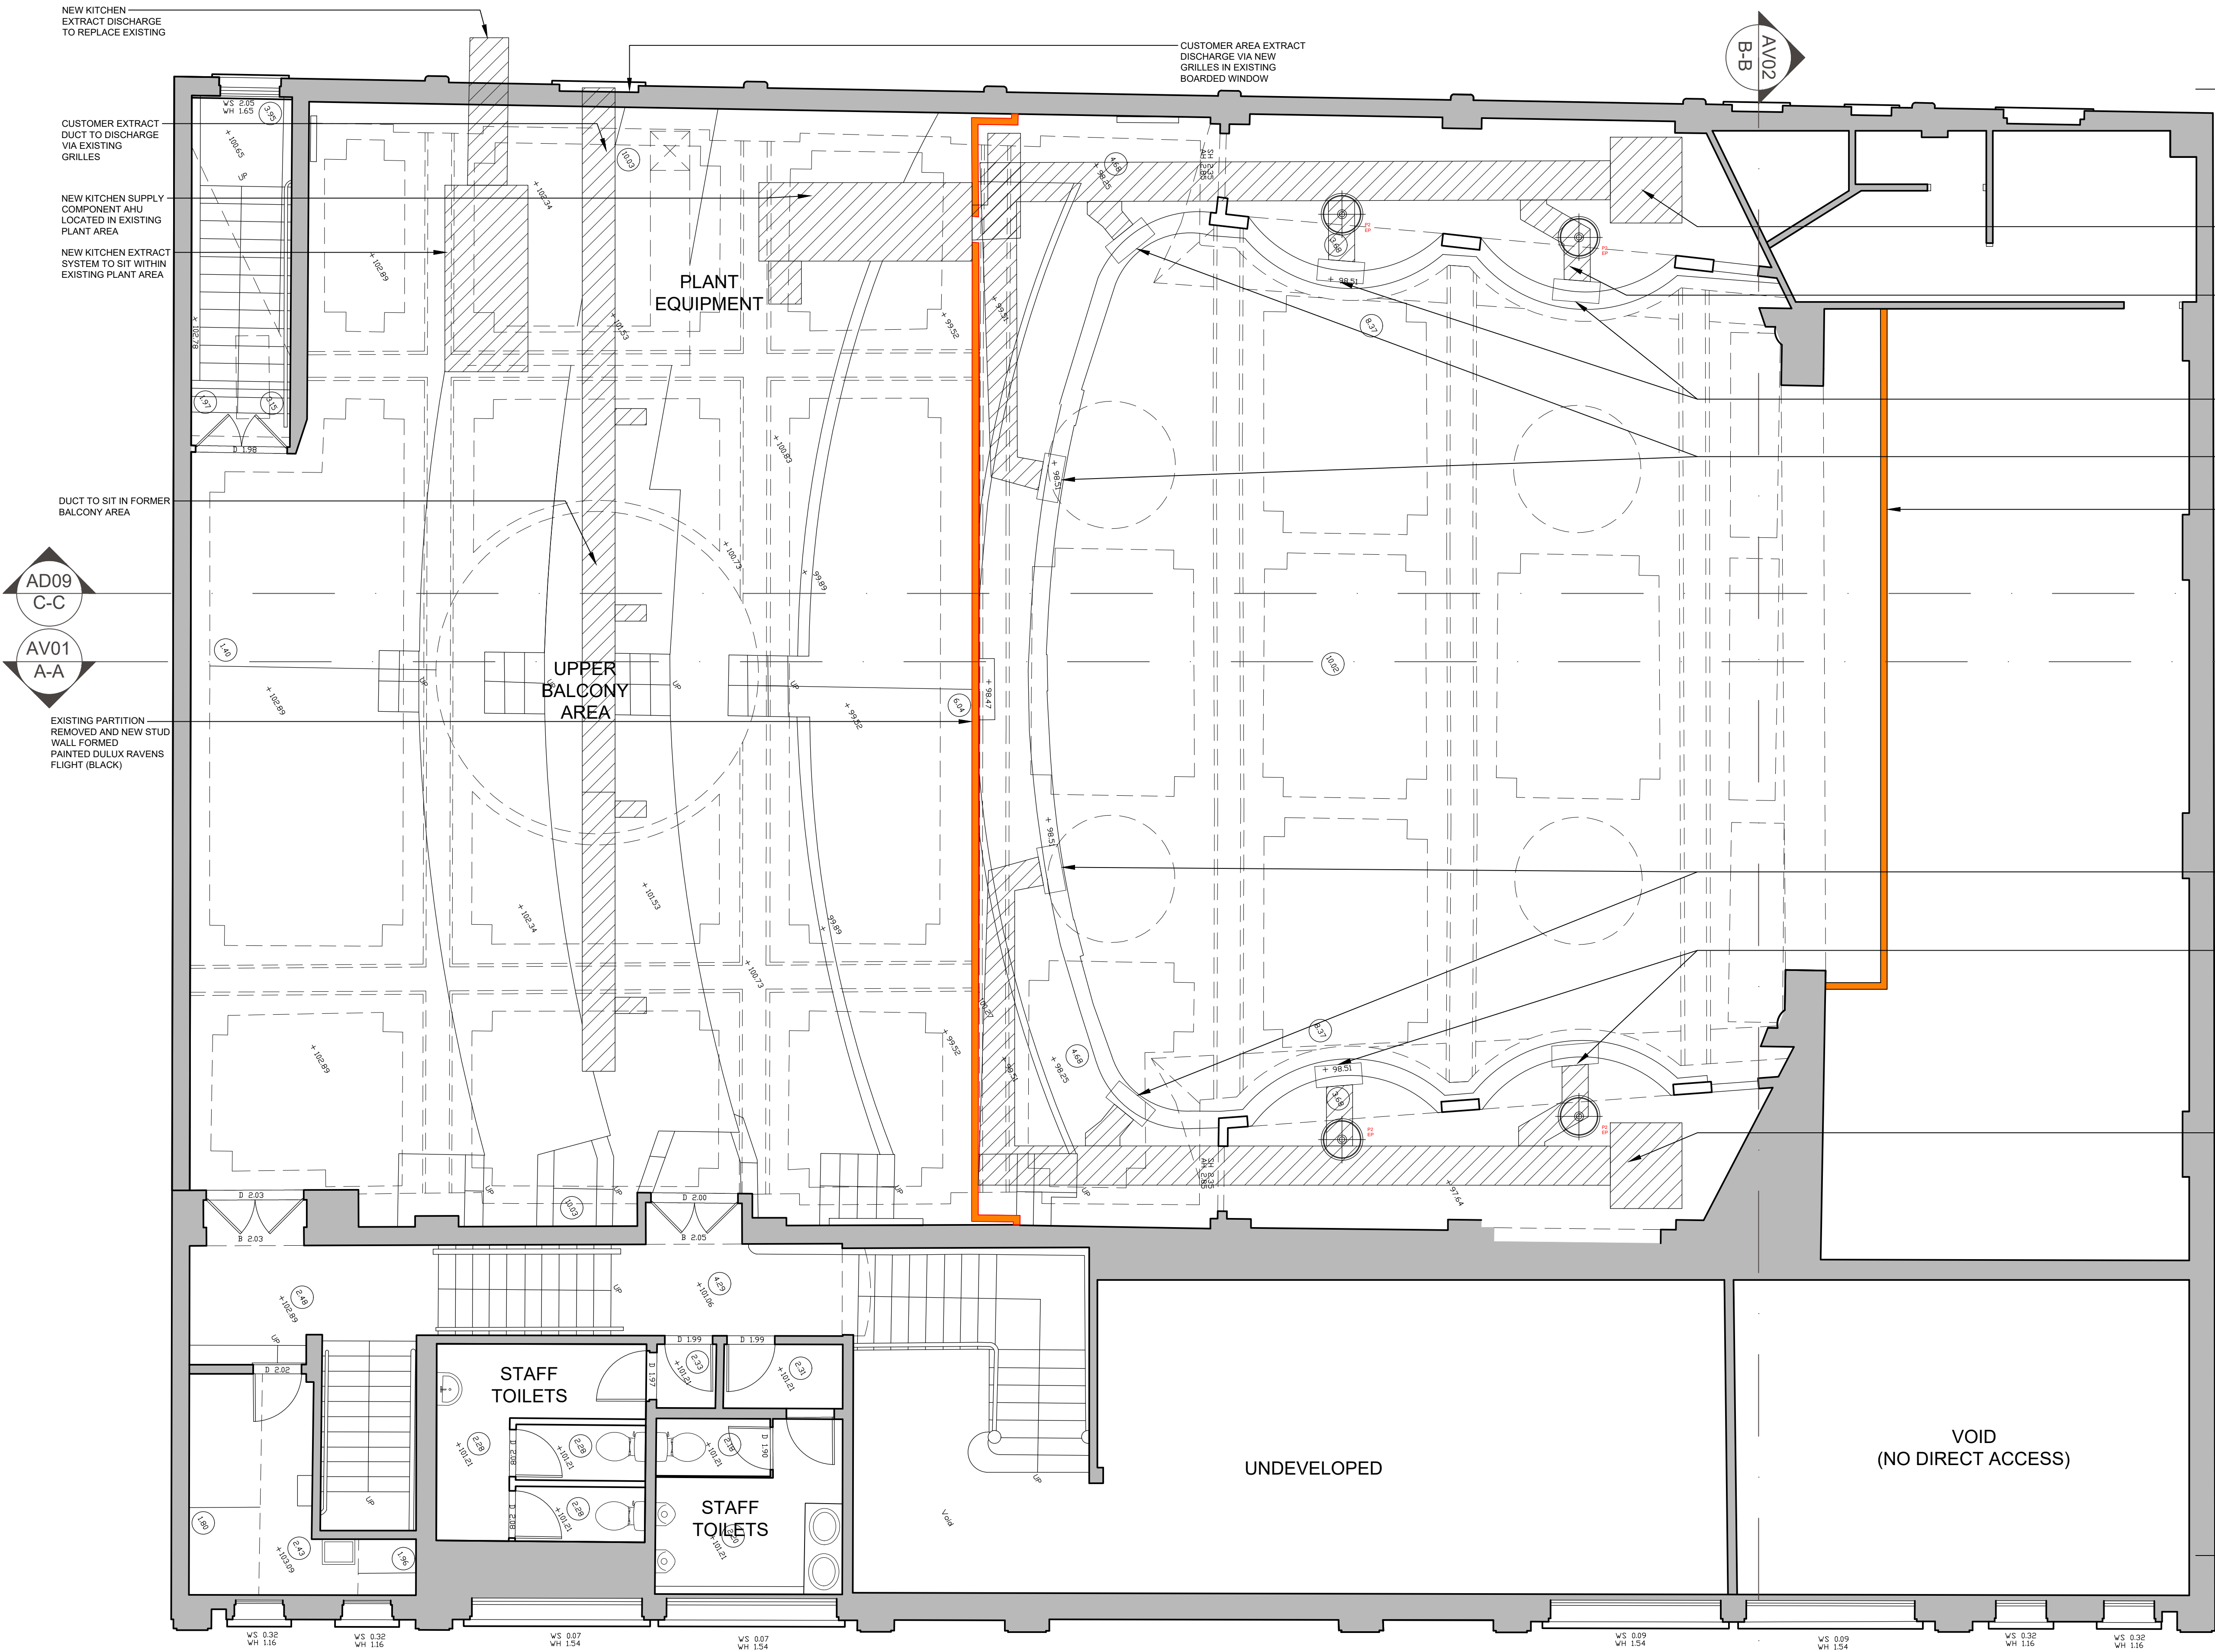


Do not scale from this drawing. All dimensions to be checked on site prior to manufacture and construction. This drawing is the property of Harrison Ince Holdings Limited and should not be reproduced without permission. All discrepancies to be brought to the attention of the architect immediately. This drawing is to be read in conjunction with the specification / bill of quantities and related drawings.

REVISIONS			
-	FIRST ISSUE	29.09.25	GW
A	PLANNING ISSUE	19.11.25	SF
B	REVISED PLANNING ISSUE	05.12.25	GW
C	SILHOUETTE DETAIL REMOVED	03.02.26	GW
D	PLANNING REVISION	06.02.26	EW

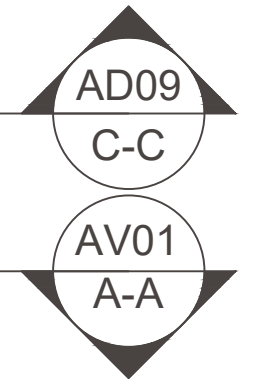

FOR PLANNING

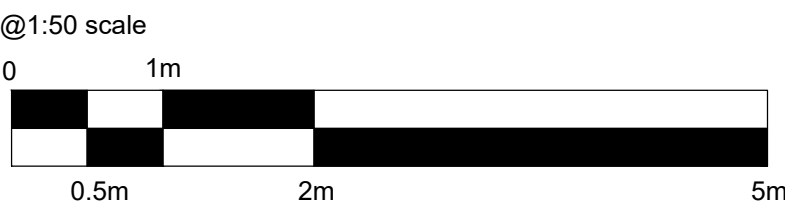

HARRISON INCE
ARCHITECTS INTERIOR DESIGNERS

JD WETHERSPOON PLC

THE ART PICTURE HOUSE,
36 HAYMARKET STREET, BURY BL9 0AY

SECOND FLOOR PLAN
PROPOSED

DATE	JAN 2026	SCALE	1:50 @ A1
JOB NO.	PN6264-08	DWG. NO.	AL03 D
DRAWN	CAD/LEB/GW	CHECKED	

PROPOSED SECOND FLOOR PLAN

Scale 1:50

SUN HOUSE
2-4 LITTLE PETER STREET
KNIT MILL
MANCHESTER
M15 4PS
TEL: 0161 236 3600
EMAIL: enquiries@harrison-ince.co.uk