
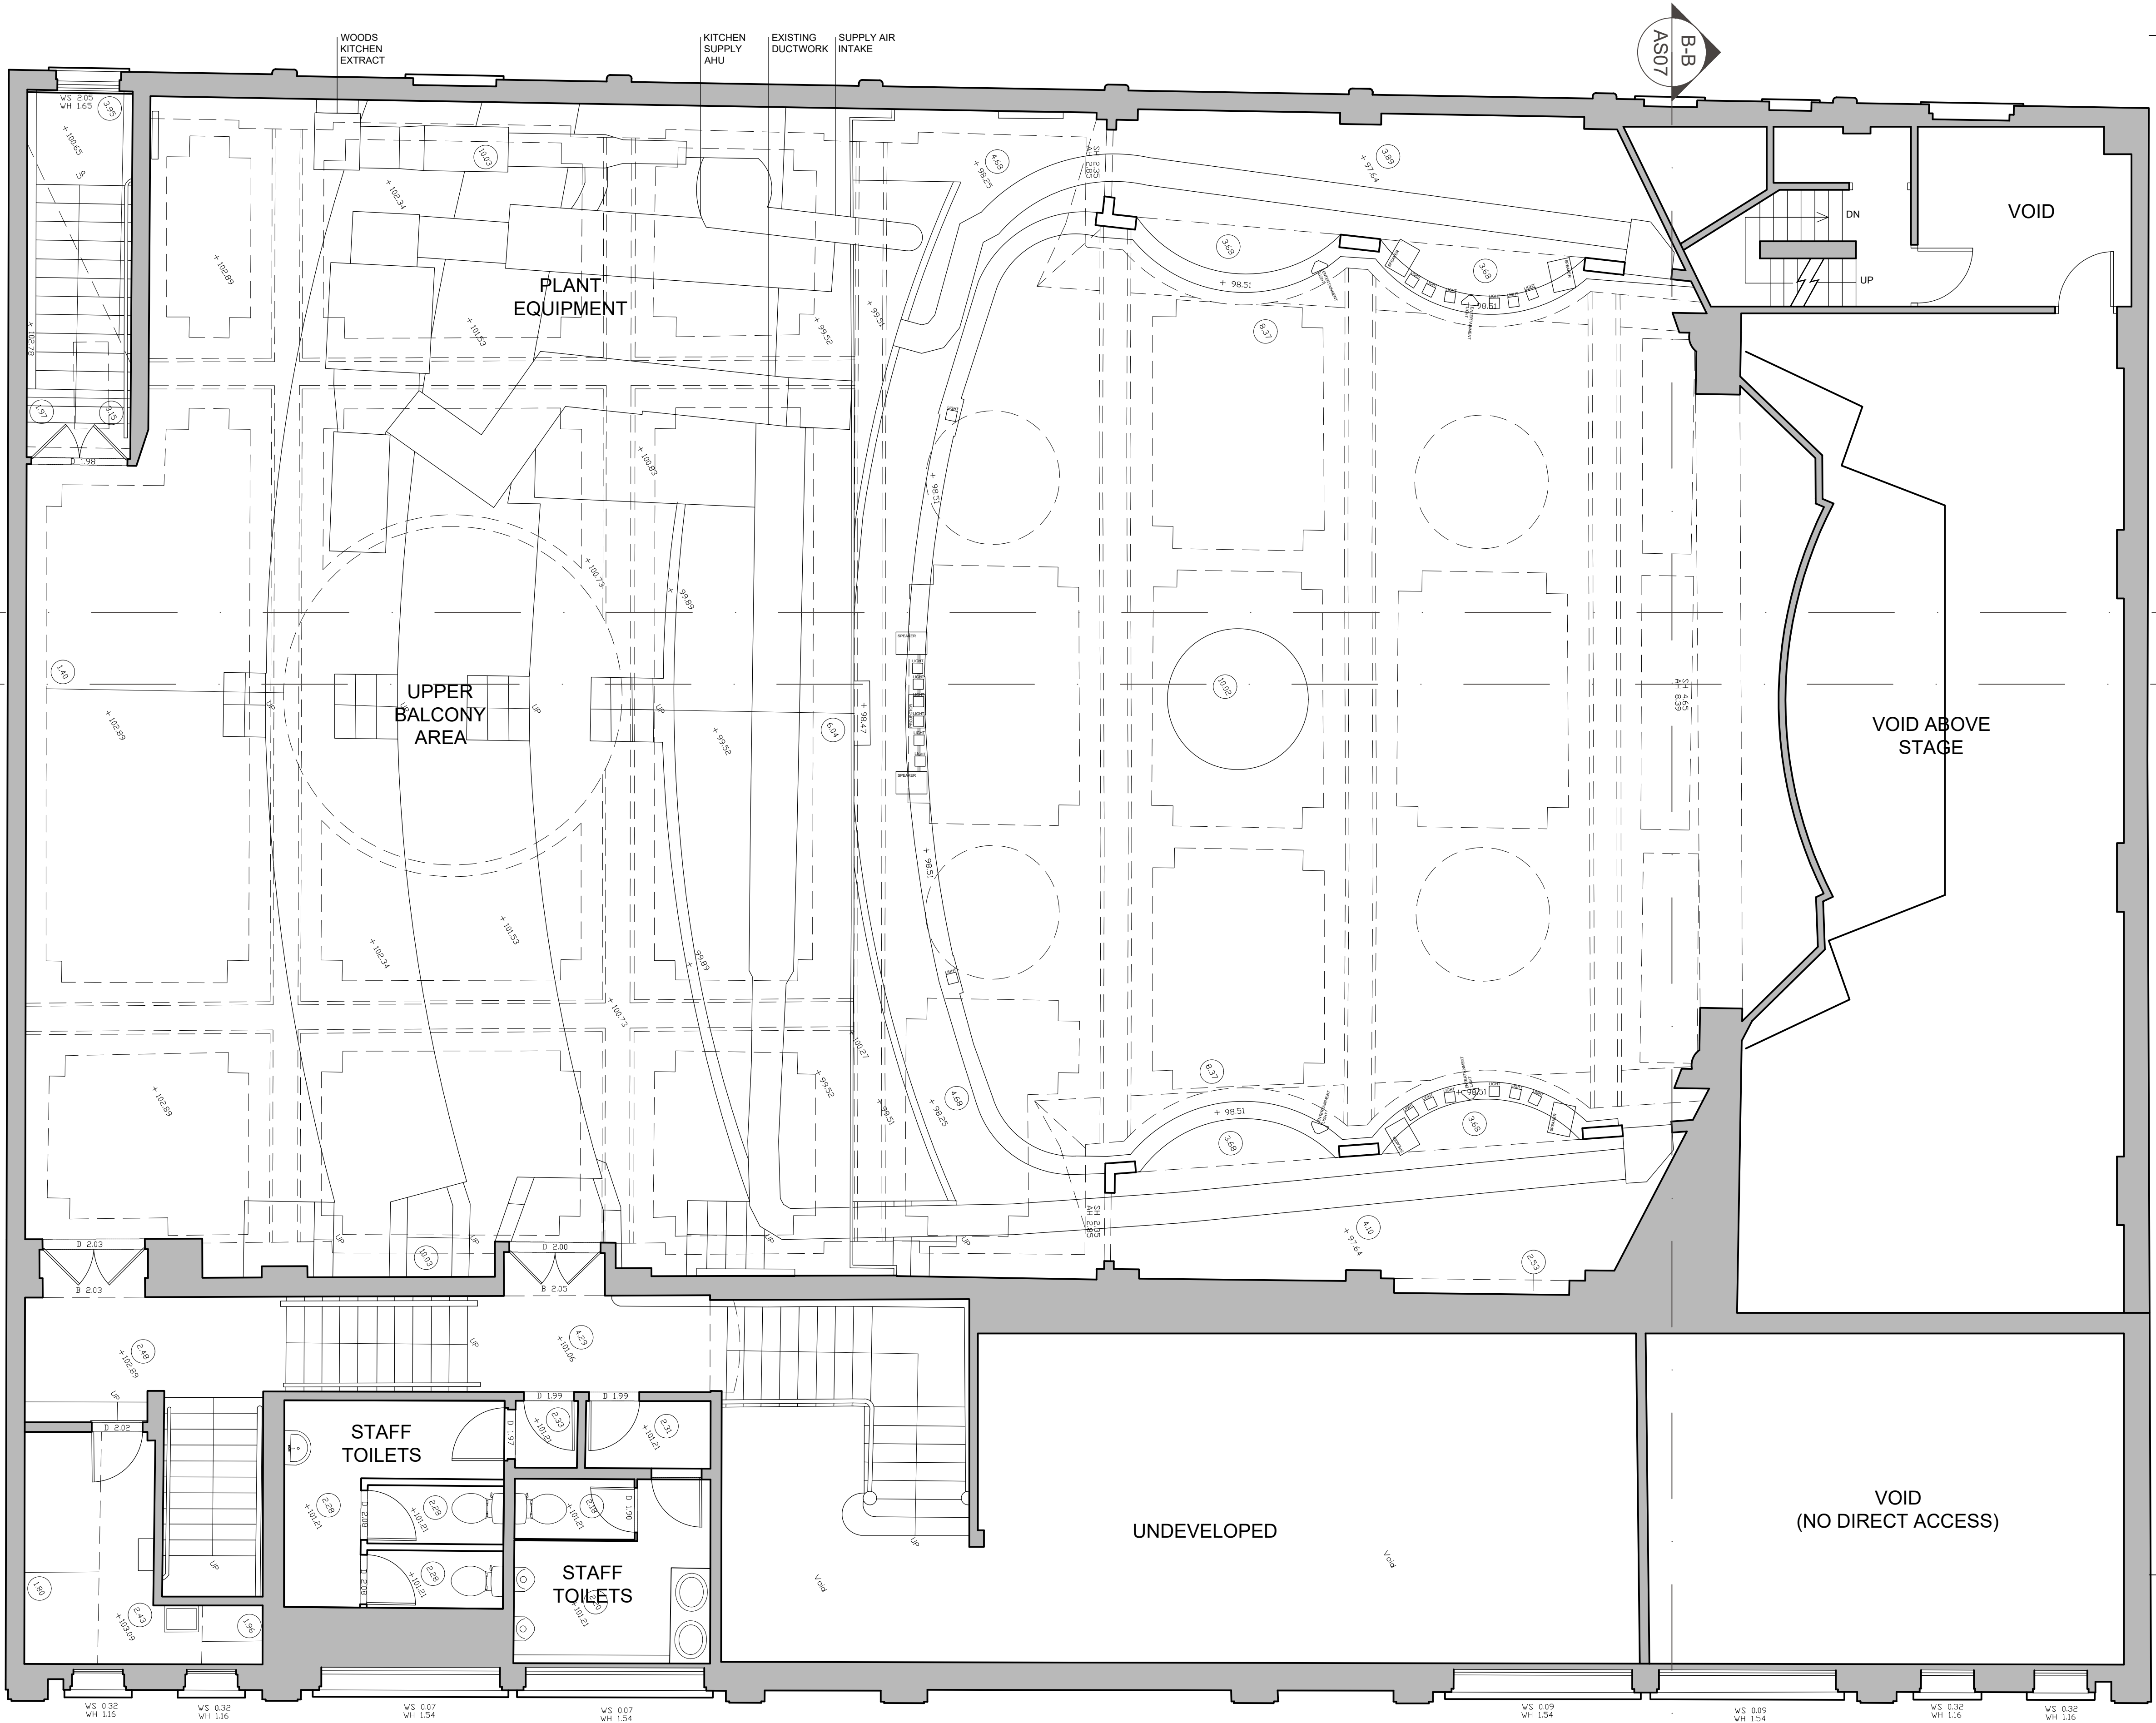
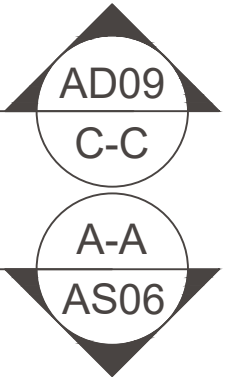



Do not scale from this drawing. All dimensions to be checked on site prior to manufacture and construction. This drawing is the property of Harrison Ince Holdings Limited and should not be reproduced without permission. All discrepancies to be brought to the attention of the architect immediately. This drawing is to be read in conjunction with the specification / bill of quantities and related drawings.

REVISIONS

-	FIRST ISSUE	24.05.2024	CG
A	REVISED FOLLOWING SURVEY	08.05.2025	LEB
B	PLANNING ISSUE	19.11.25	SF
C	PLANNING ISSUE	05.12.25	GW

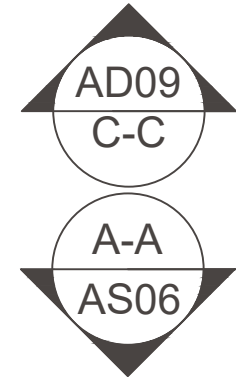

FOR PLANNING

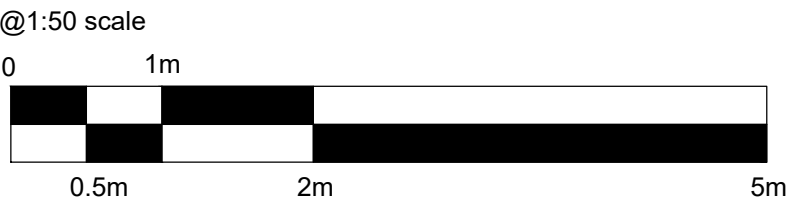

HARRISON INCE
ARCHITECTS INTERIOR DESIGNERS

JD WETHERSPOON PLC
CLIENT

THE ART PICTURE HOUSE,
36 HAYMARKET STREET, BURY BL9 0AY
PROJECT

EXISTING SECOND FLOOR PLAN
TITLE

DATE	DECEMBER 2025	SCALE	1:50 @ A1
JOB NO.	PN6264-08	DWG. NO.	AS03 C
DRAWN	CAD/LEB	CHECKED	

SUN HOUSE
2-4 LITTLE PETER STREET
KNOTT MALL
MANCHESTER
M15 4PS
TEL: 0161 236 3600
EMAIL: enquiries@harrison-ince.co.uk

EXISTING SECOND FLOOR PLAN
Scale 1:50