



Do not scale from this drawing. All dimensions to be checked on site prior to manufacture and construction. This drawing is the property of Harrison Ince Holdings Limited and should not be reproduced without permission.
All discrepancies to be brought to the attention of the architect immediately.
This drawing is to be read in conjunction with the specification / bill of quantities and related drawings.

REVISIONS			
-	FIRST ISSUE	08.08.25	GW
A	PLANNING ISSUE	09.09.25	LEB
B	PLANNING ISSUE	29.09.25	GW
C	PLANNING ISSUE	21.11.25	GW
D	REVISED PLANNING ISSUE	5.12.25	GW
E	SILHOUETTE DETAIL REMOVED	03.02.26	GW
F	PLANNING REVISION	06.02.26	EW

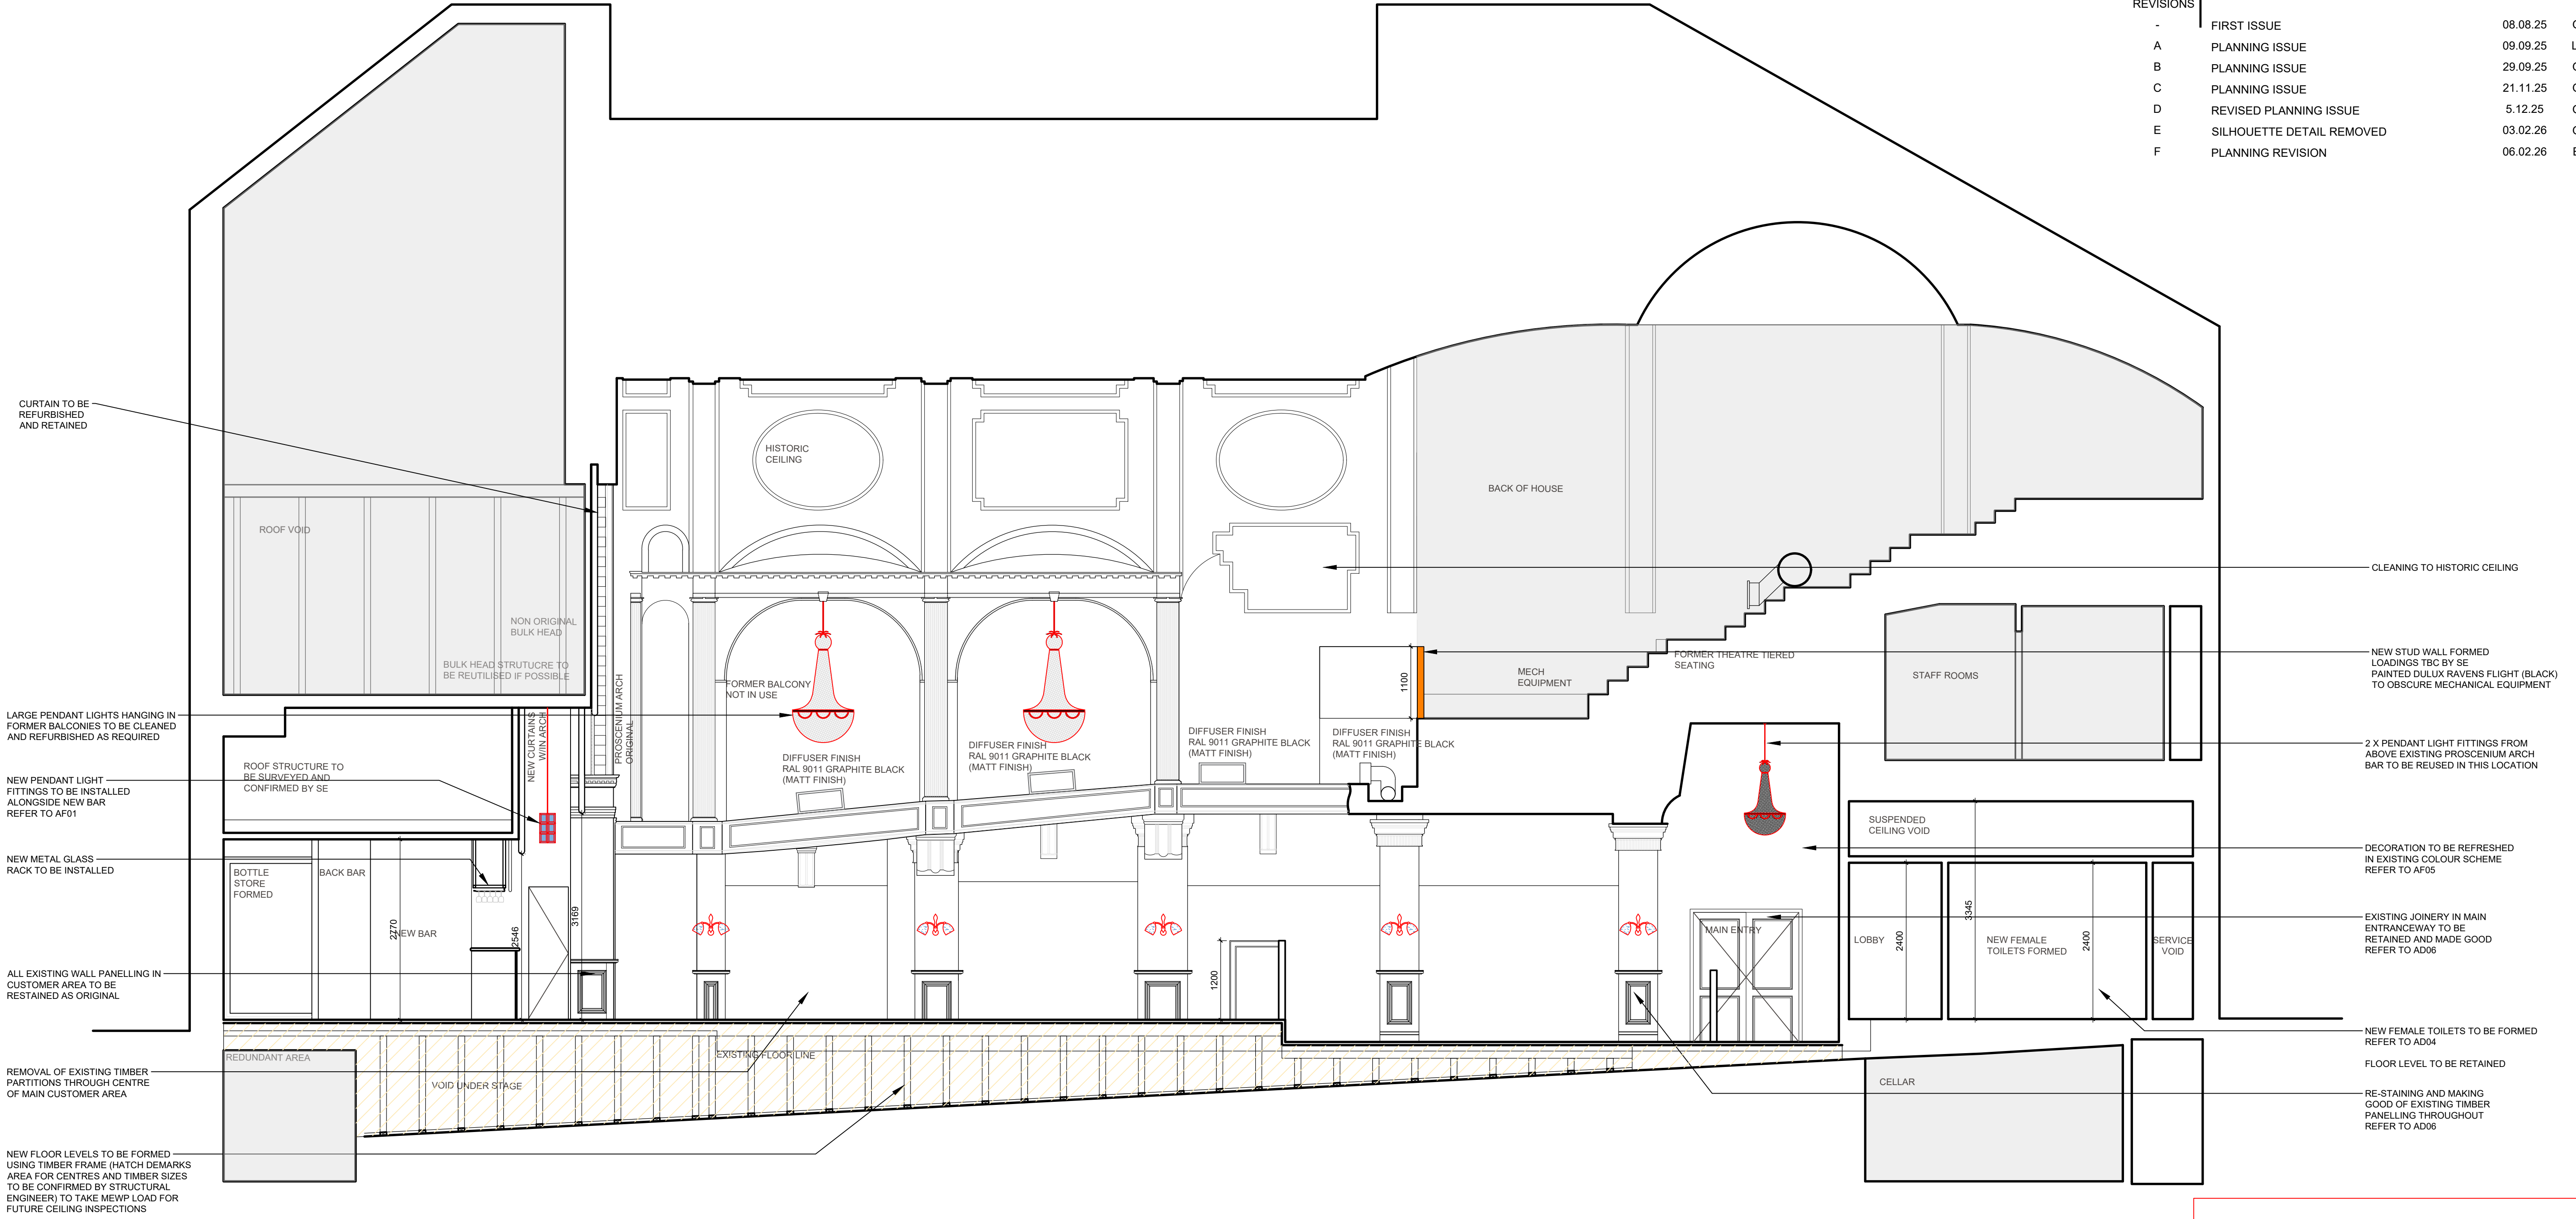

FOR PLANNING

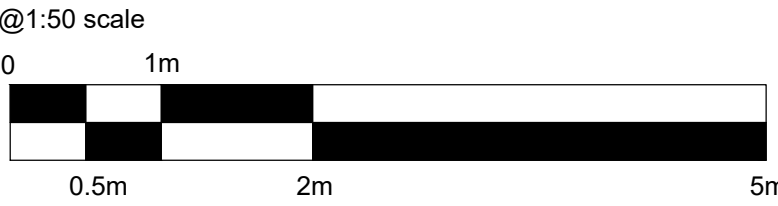

HARRISON INCE

ARCHITECTS INTERIOR DESIGNERS

JD WETHERSPOON PLC

CLIENT

THE ART PICTURE HOUSE,
36 HAYMARKET STREET, BURY BL9 0AY

PROJECT

SECTION A-A
PROPOSED

TITLE

DATE JAN 2026

JOB NO. PN6264-08

DRAWN CAD/GW

CHECKED

SCALE 1:50 @ A1

DWG. NO. AV01 F

PROPOSED GROUND FLOOR PLAN

Scale 1:50

SUN HOUSE
2-4 LITTLE PETER STREET
KNOTT MALL
MANCHESTER
M15 4PS
TEL: 0161 236 3650
EMAIL: enquiries@harrison-ince.co.uk