




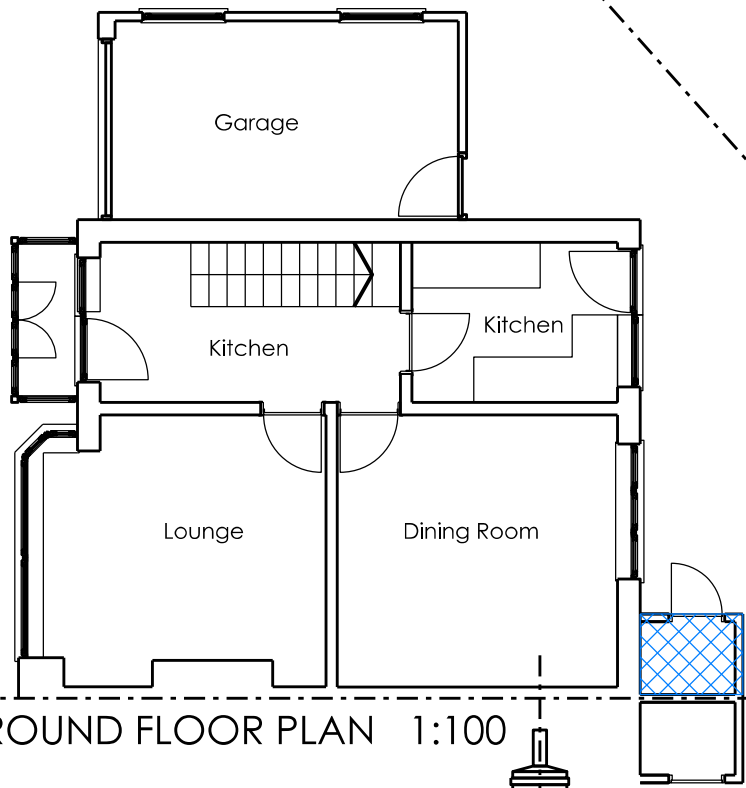


SITE LOCATION 1:1250

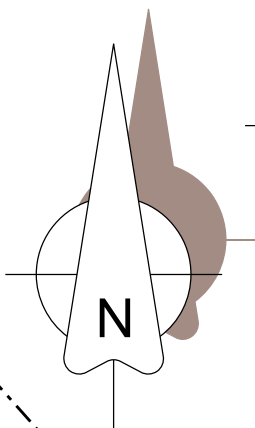


EXISTING GROUND FLOOR PLAN 1:100

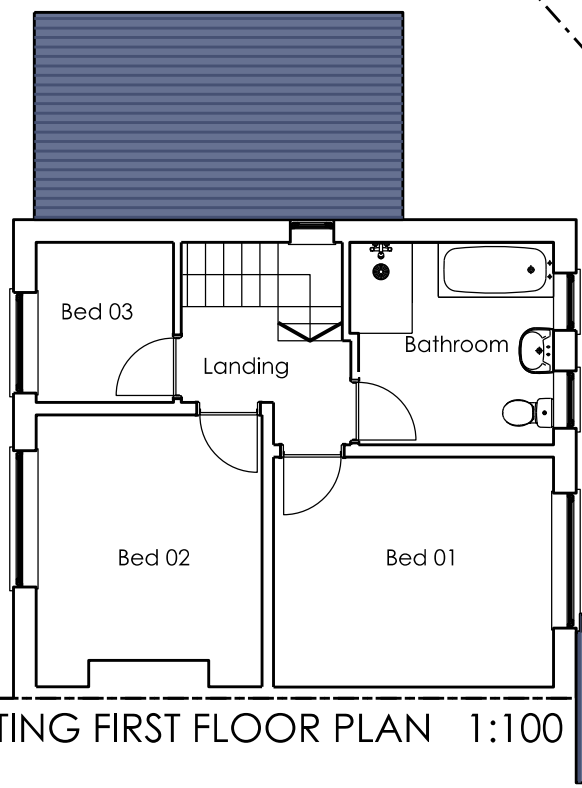

EXISTING FIRST FLOOR PLAN 1:100

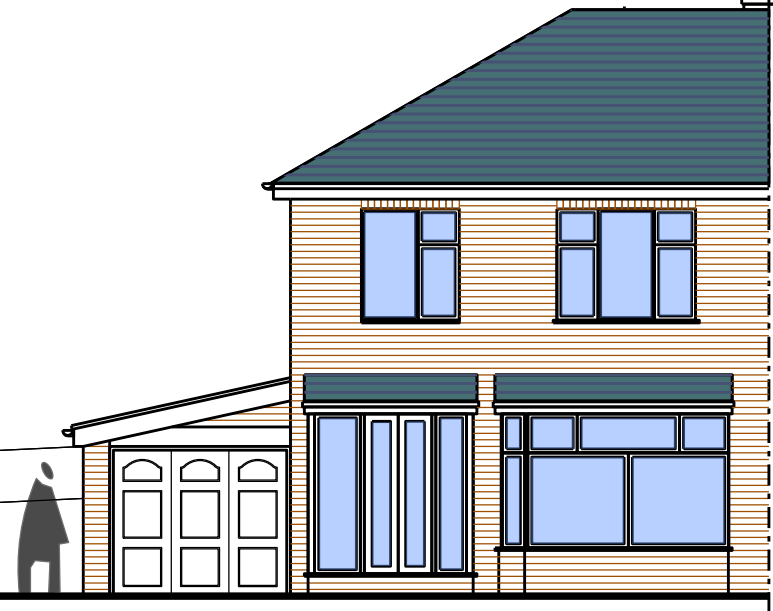

EXISTING SOUTH ELEVATION 1:100

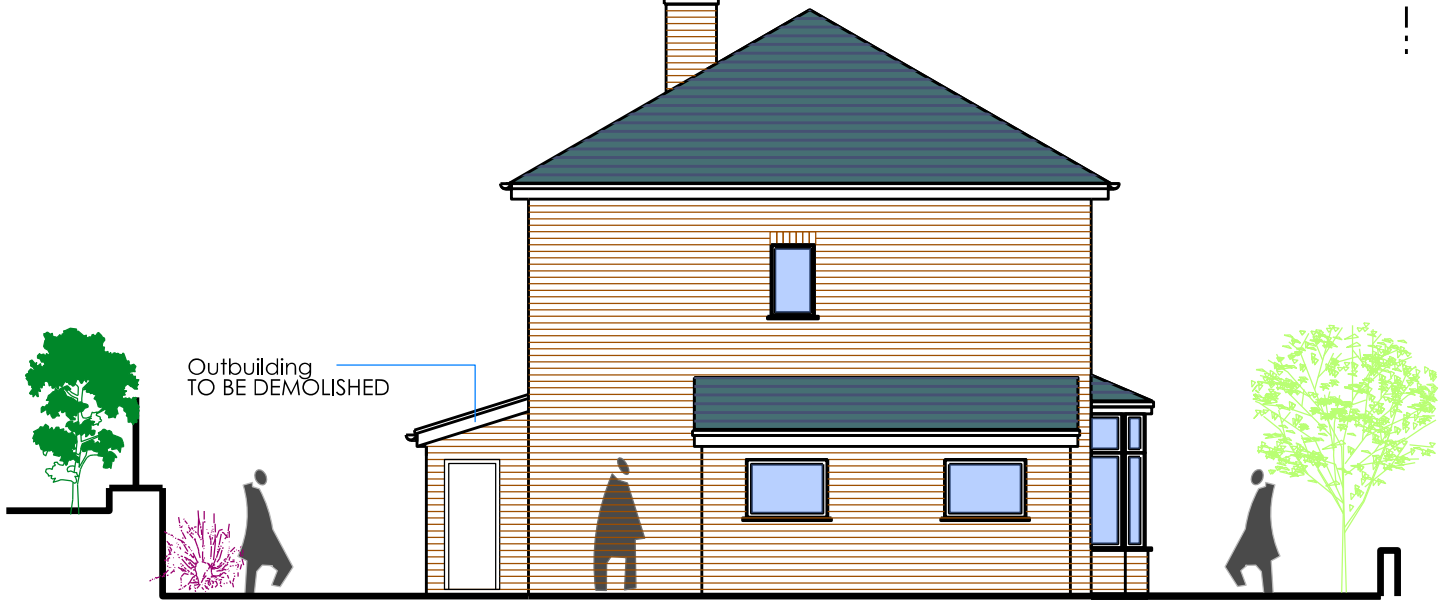

EXISTING WEST ELEVATION 1:100




EXISTING NORTH ELEVATION 1:100

Revision	Description	By	Date
B	Addition of Outbuilding to rear elevation	SC	18.08.2022

Revision	Description	By	Date

Notes:
DO NOT SCALE. Use figured dimensions only. The contractor is requested to check all dimensions before the work is out in hand. Copyright of this drawing belongs solely to SCA Ltd. This drawing must only be used for the purpose for which it is supplied and its contents must not be reproduced for any purpose without written permission. Areas indicated, or areas calculated from this drawing should be used for valuation purposes or as the basis for development contracts. SCA is a limited company registered in England and Wales. Number: 7428841

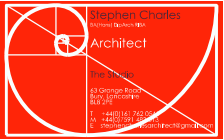

Drawn	SC
Date	June 2021
Checked	SC
Date	June 2021
Scale	1:1250 & 1:100 @ A3
Status	Planning

Project	Alterations and Extension to 94 Castle Hill Road, Bury, BL9 7RW
	Darren Fitzsimon
Drg Title	Site Location, Existing Plans and Elevations
Drg No	SC2021-250-L(-O)002 Rev B