



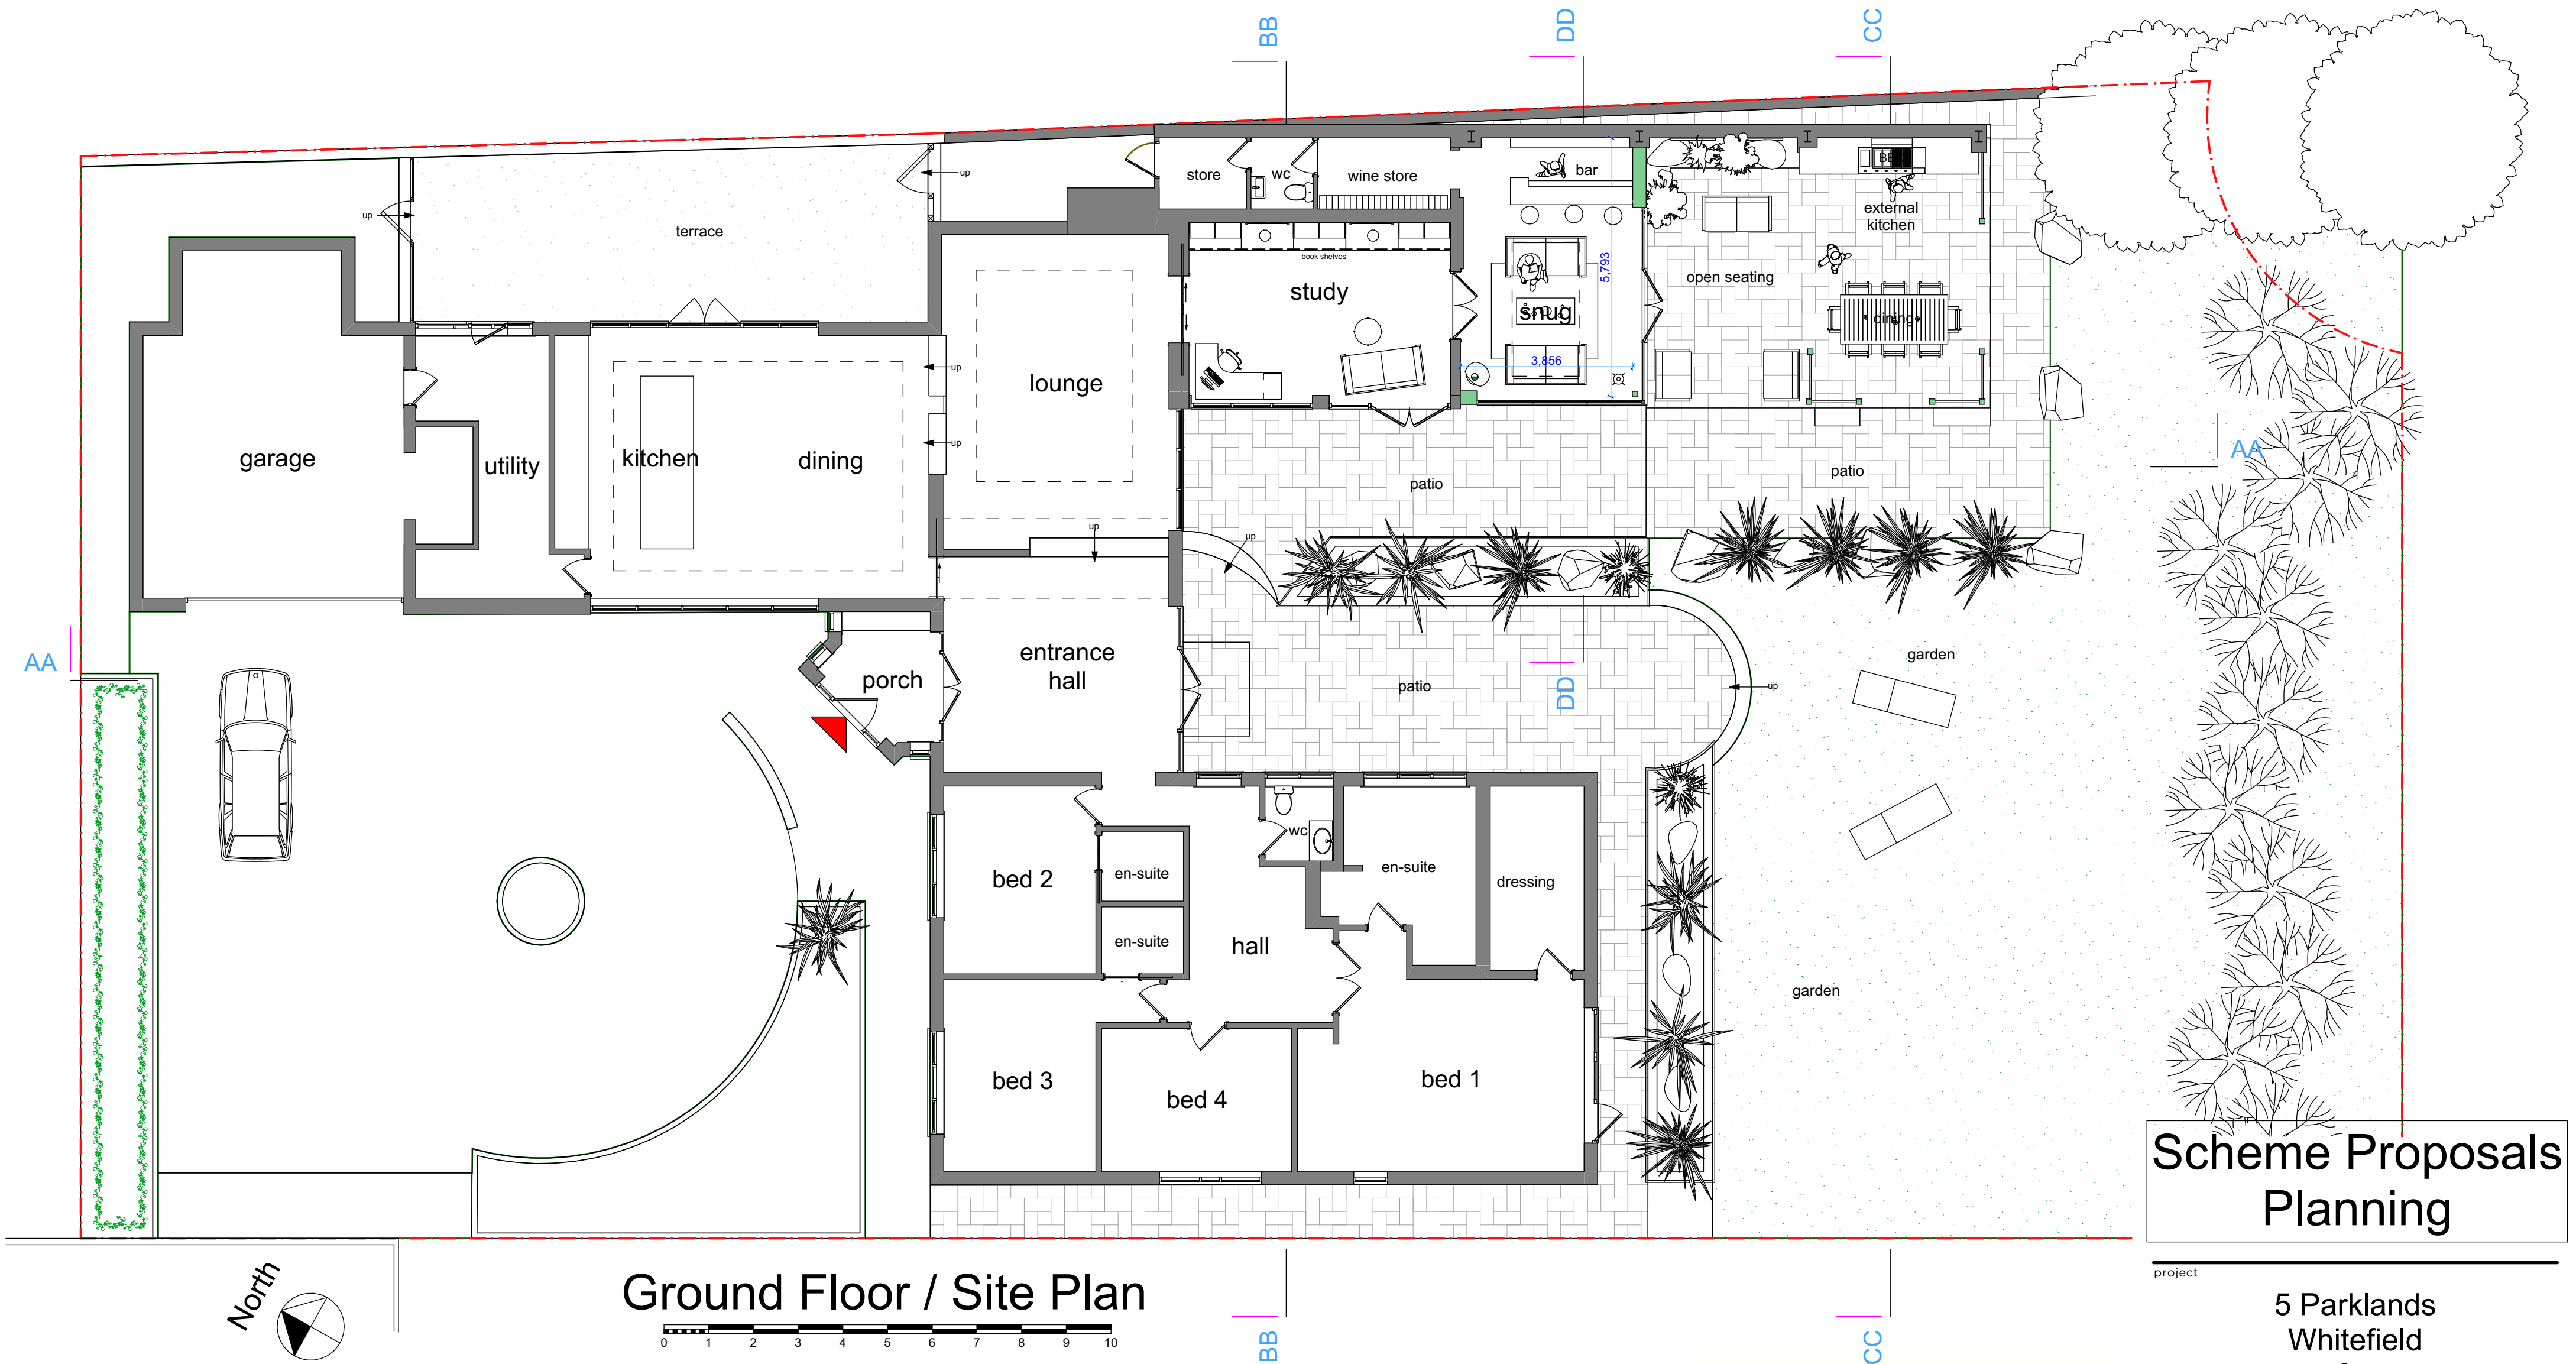

Scheme Proposals Planning

project	5 Parklands Whitefield for Mr & Mrs David Travis		
drawing title	Scheme Proposals Floor / Site Plan		
drawing no.	202516 / SkD1	revision.	
drawn by.	PD	scale.	1:100 (when printed at A2)
		date.	2.26

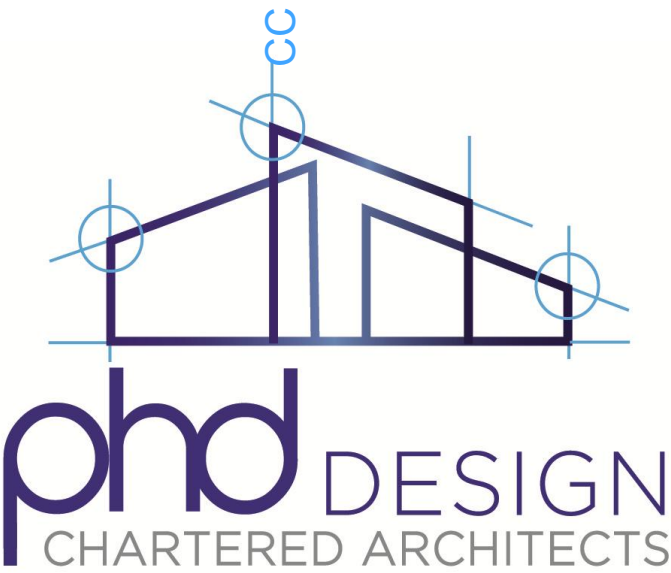

9 Mersey Road, Sale, Cheshire. M33 6HL
tel : 0161 973 9391 mobile : 07801 474646
e-mail : paul@phddesigns.co.uk
www.phddesigns.co.uk



RIBA

1. All dimensions to be checked on site prior to fabrication.
2. All figured dimensions to be followed.
3. This drawing remains the copyright of the Architect and copies are only available with their consent.



ARB
Architects
Registration
Board