





Front Elevation (south-west)




Left Side Elevation (north-west) unchanged

 

Front Elevation / Cross Section A-A

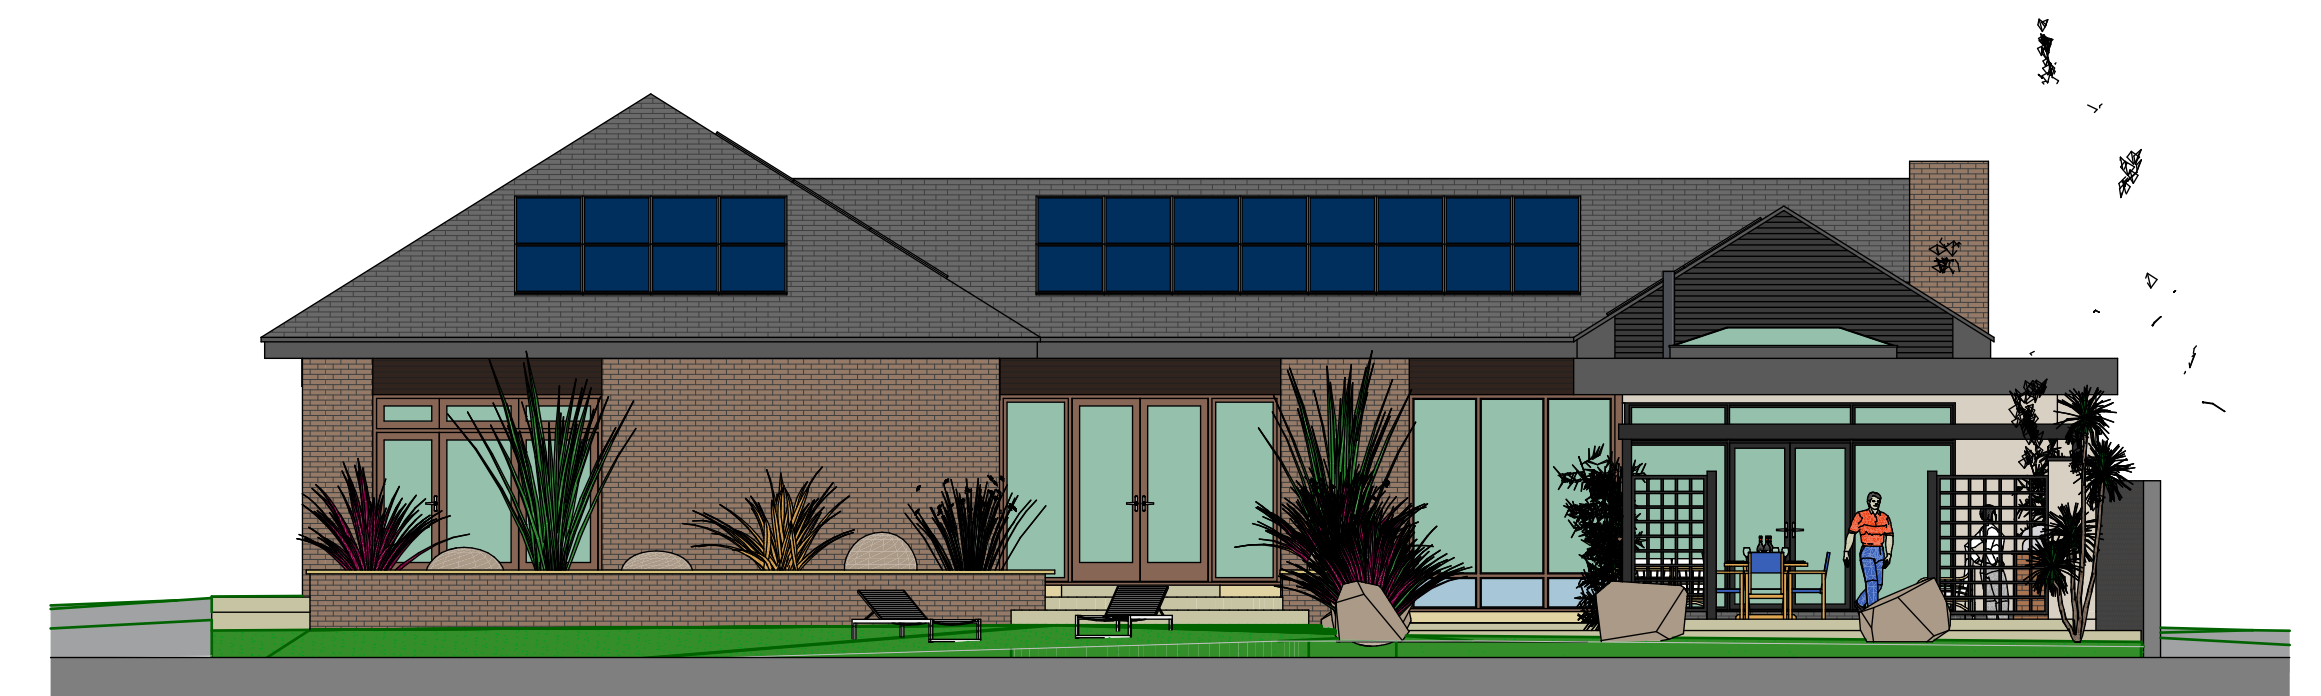


Right Side Elevation (south-east)

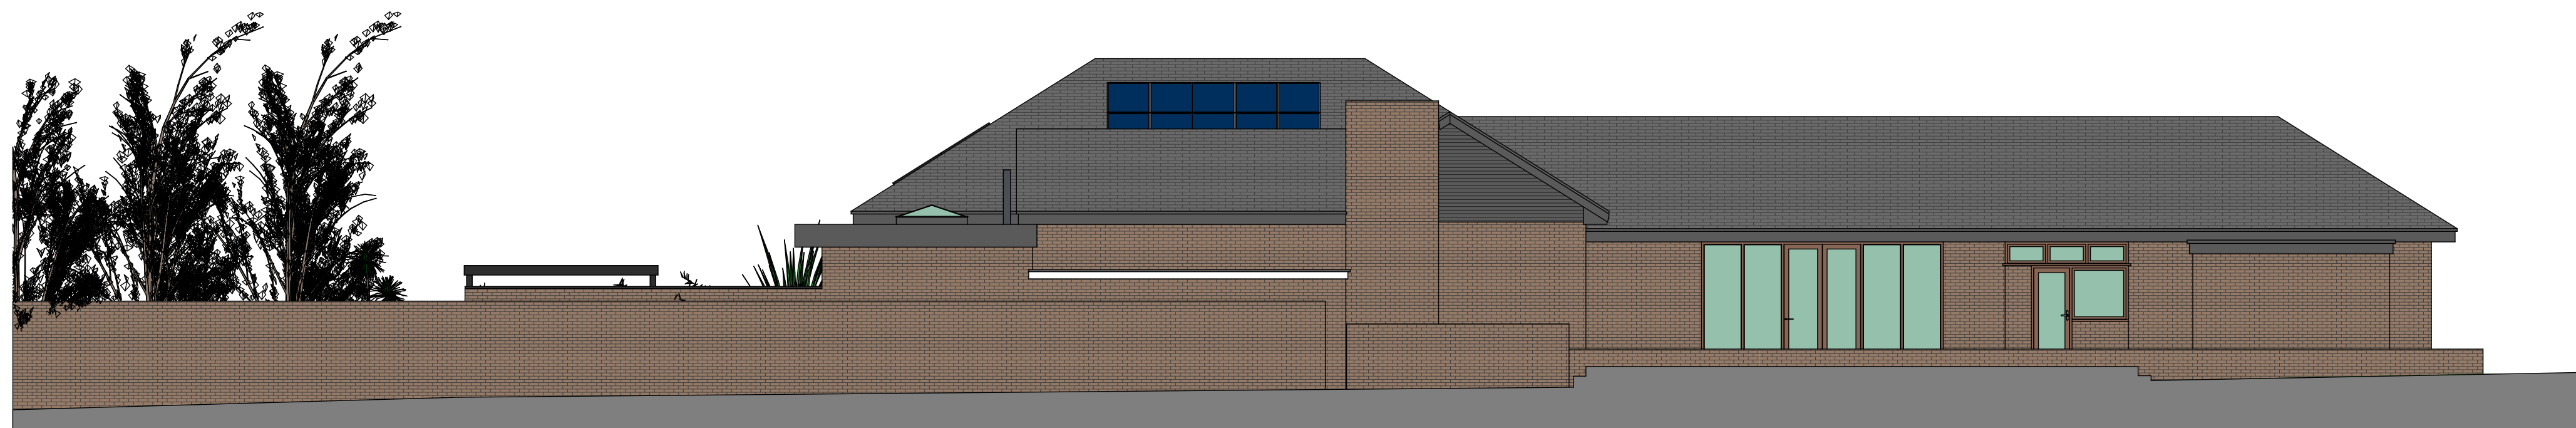

Rear Elevation (north-east)



Cross Section B-B

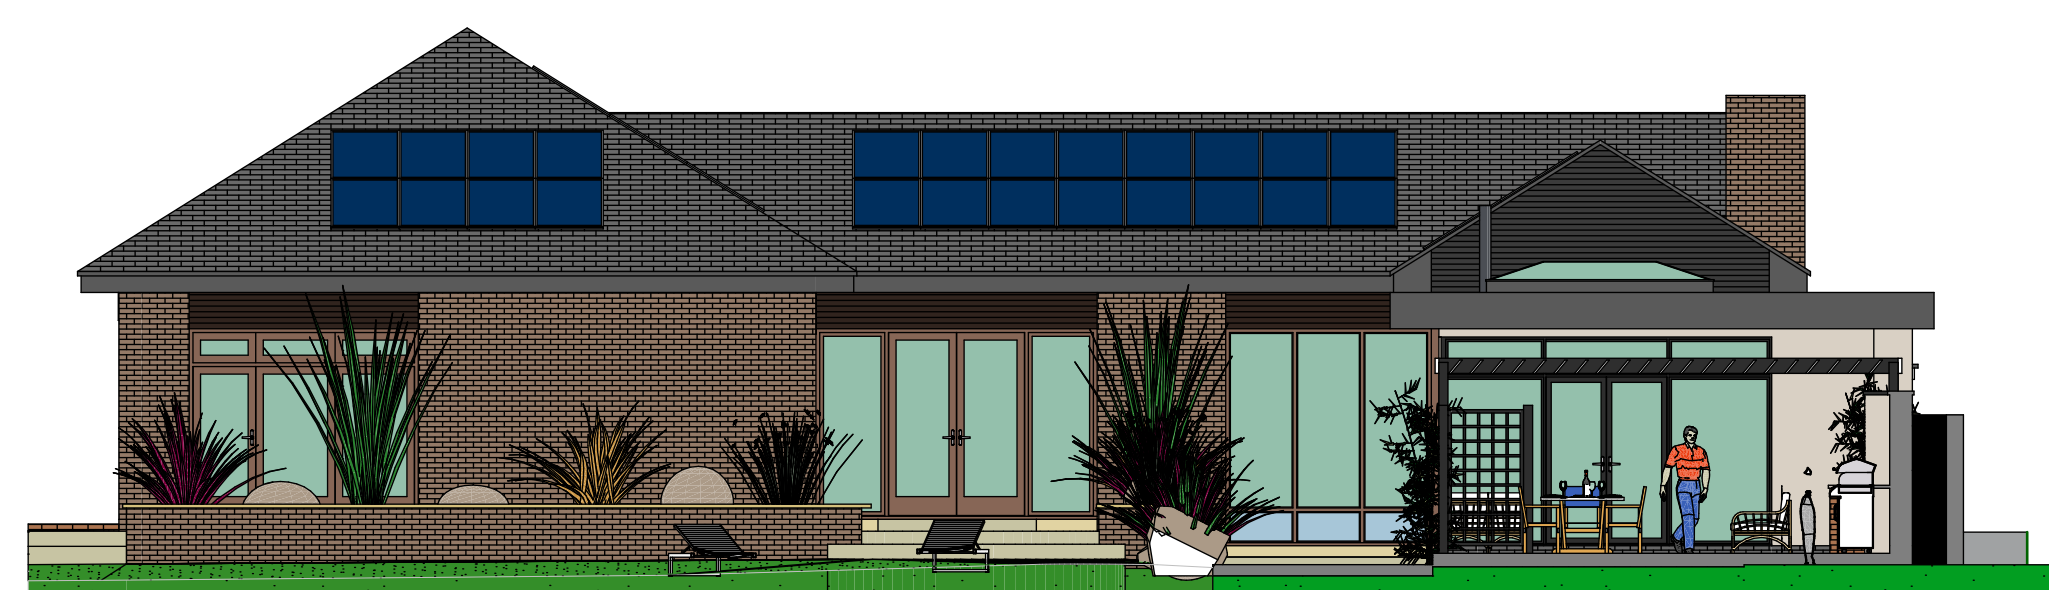

Cross Section C-C



Cross Section D-D

Scheme Proposals Planning



9 Mersey Road, Sale, Cheshire, M33 6HL
tel : 0161 973 9391 mobile : 07801 474646
e-mail : paul@phddesigns.co.uk
www.phddesigns.co.uk

project

5 Parklands
Whitefield
for
Mr & Mrs David Travis

drawing title

Scheme Proposals
Elevations / Sections

drawing no. 202516 / SkD3 revision.

drawn by.	scale.	date.
PD	1:100 (when printed at A1)	2.26

