



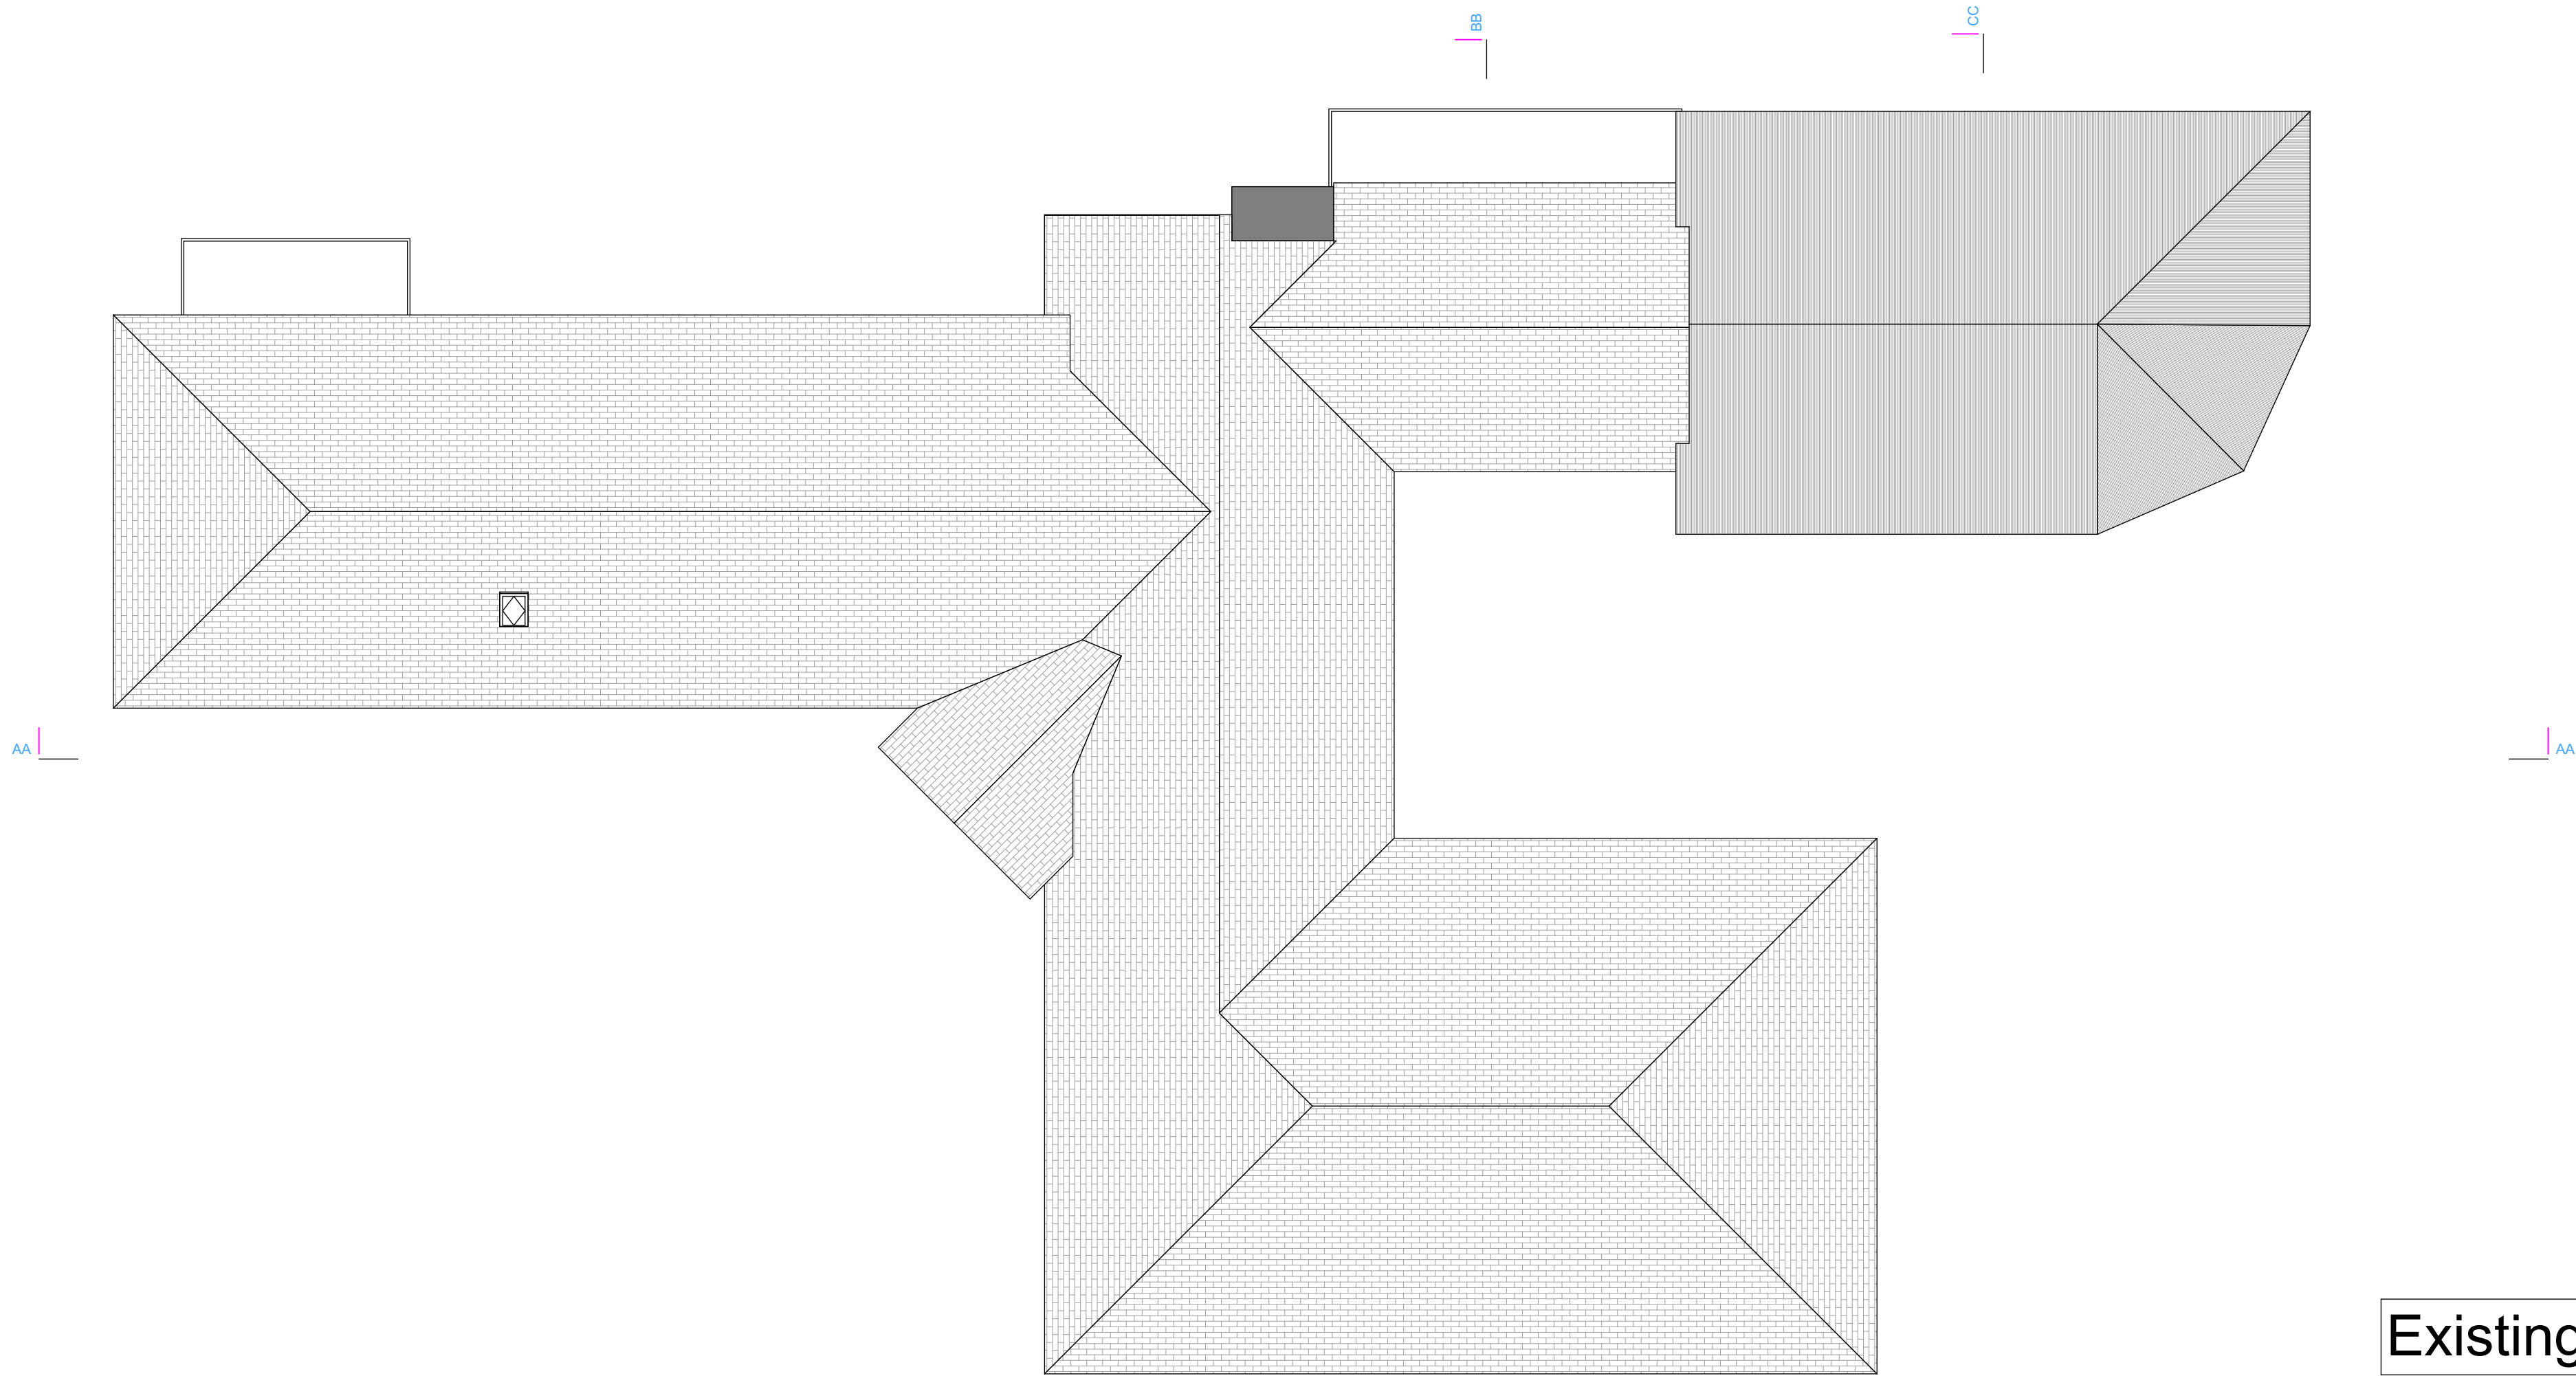

Roof Plan

0 1 2 3 4 5 6 7 8 9 10

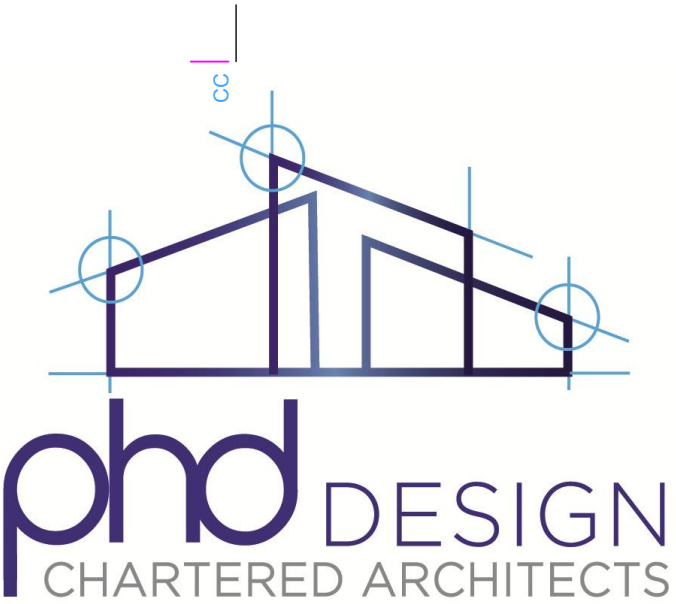

9 Mersey Road, Sale, Cheshire. M33 6HL
tel : 0161 973 9391 mobile : 07801 474646
e-mail : paul@phddesigns.co.uk
www.phddesigns.co.uk

Existing Survey

project

5 Parklands
Whitefield
for
Mr & Mrs David Travis

drawing title

Existing Roof Plan

drawing no. 202516 / Es2

drawn by. PD scale. 1:100 date. 11.25
(when printed at A2)

1. All dimensions to be checked on site prior to fabrication.
2. All figured dimensions to be followed.
3. This drawing remains the copyright of the Architect and copies are only available with their consent.

