





Front Elevation (south-west)

 


Left Side Elevation (north-west)

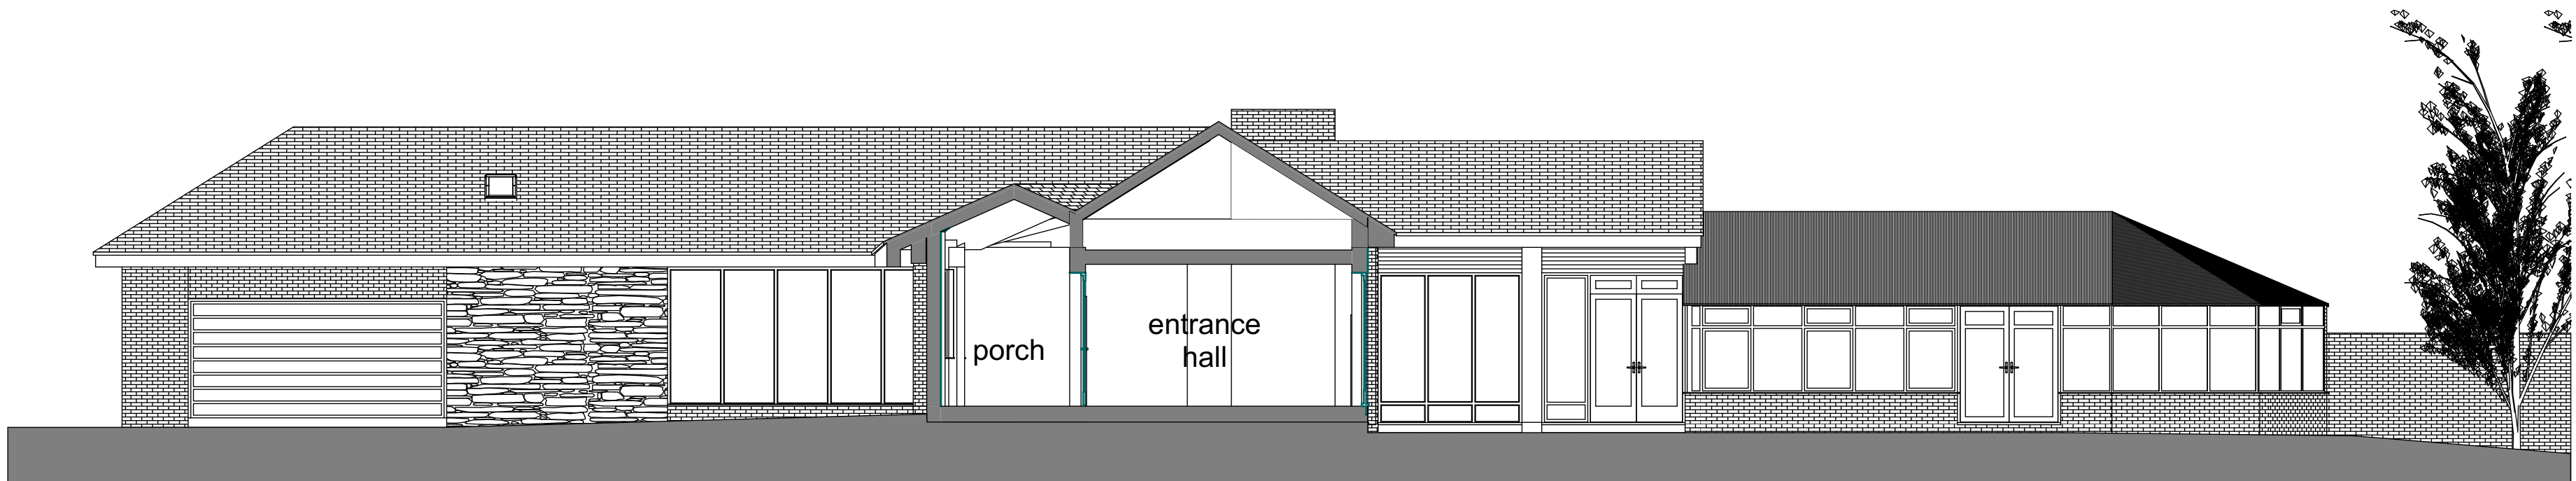

Front Elevation / Cross Section A-A



Right Side Elevation (south-east)

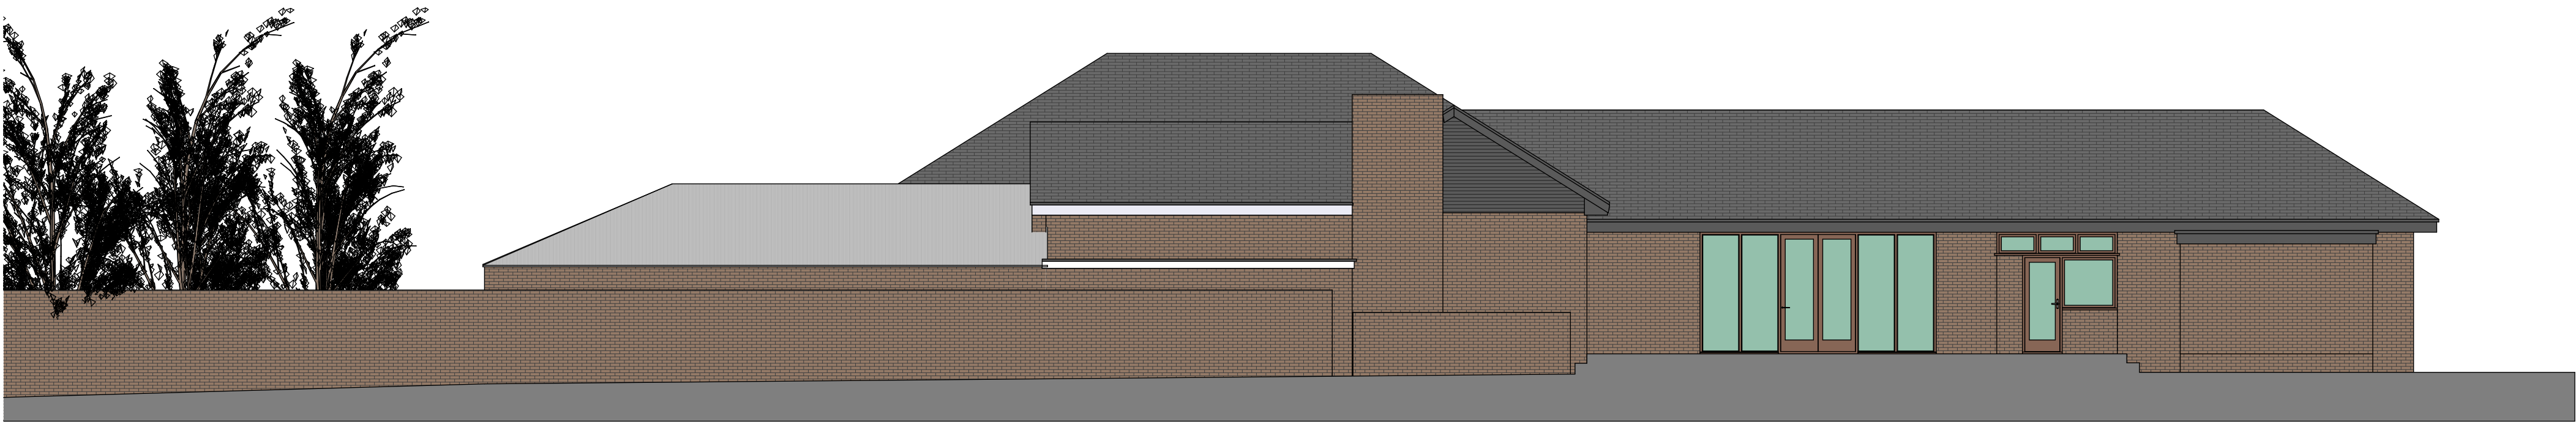

Rear Elevation (north-east)



Cross Section B-B



Cross Section C-C

Existing Survey



phd DESIGN
CHARTERED ARCHITECTS

9 Mersey Road, Sale, Cheshire, M33 6HL
tel : 0161 973 9391 mobile : 07801 474646

e-mail : paul@phddesigns.co.uk
www.phddesigns.co.uk

project

5 Parklands
Whitefield
for
Mr & Mrs David Travis

drawing title

Existing Elevations
& Cross Sections

drawing no.

202516 / Es3

revision

drawn by:

PD

scale:

1:100

(when printed at A1)

date:

11.25



1. All dimensions to be checked on site prior to
fabrication.
2. All figured dimensions to be followed.
Contractors DO NOT scale this drawing.
3. This drawing remains the copyright of the Architect
and copies are only available with their consent.

