




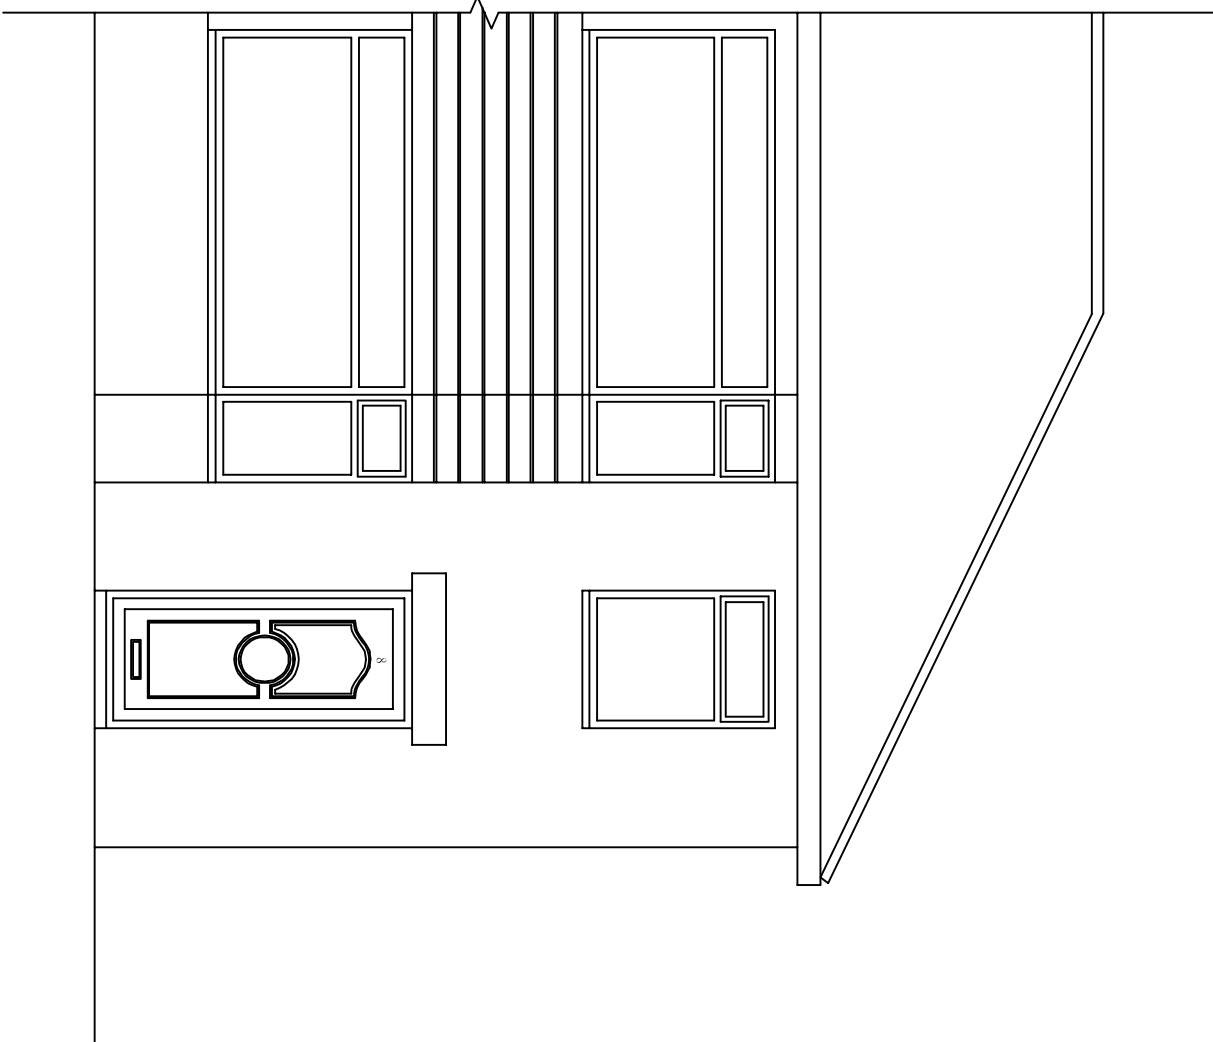


Existing Front Elevation

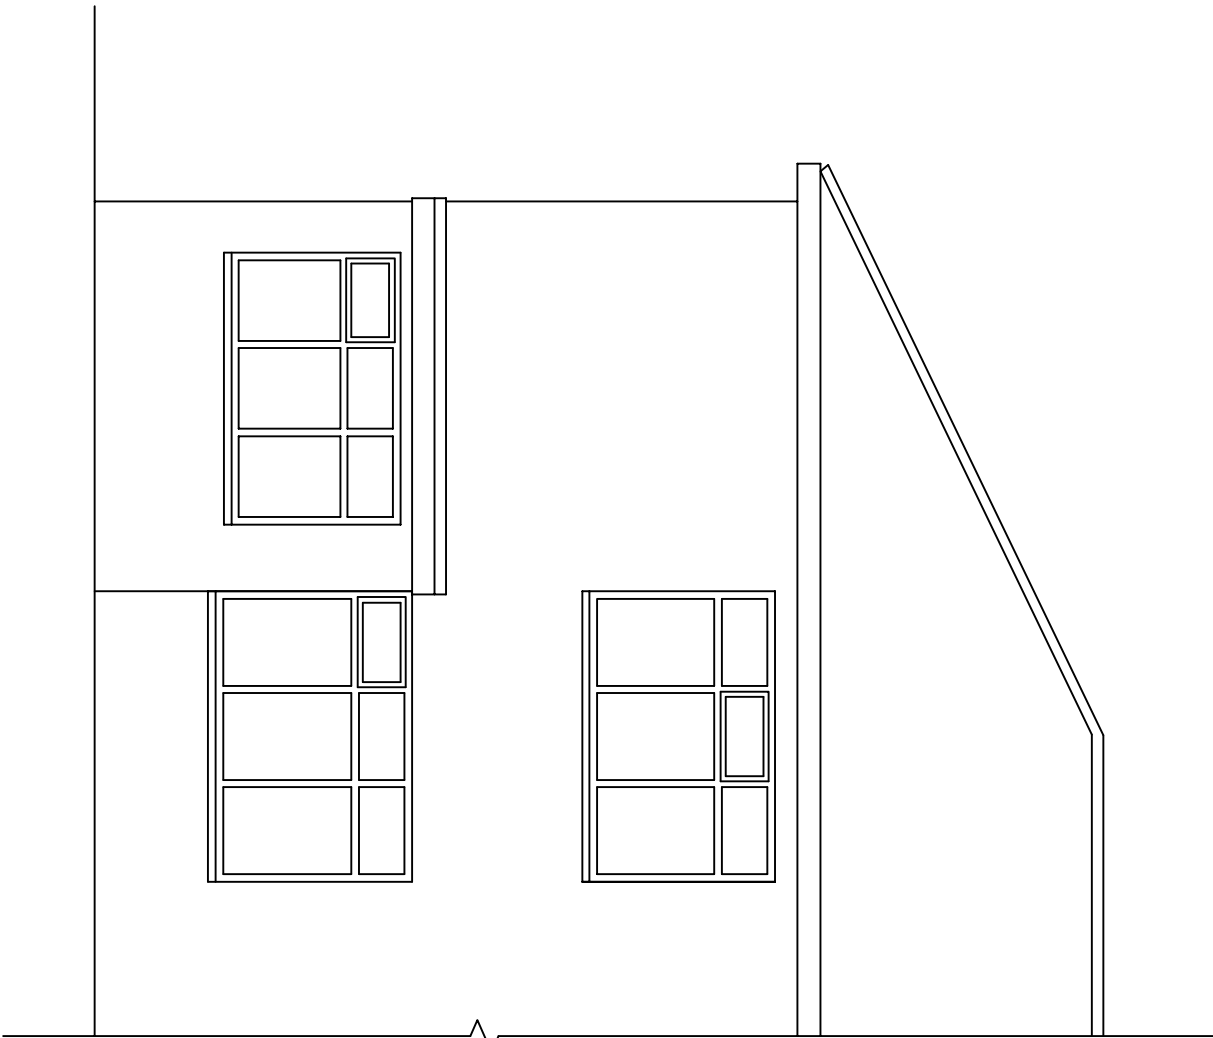


Existing Rear Elevation

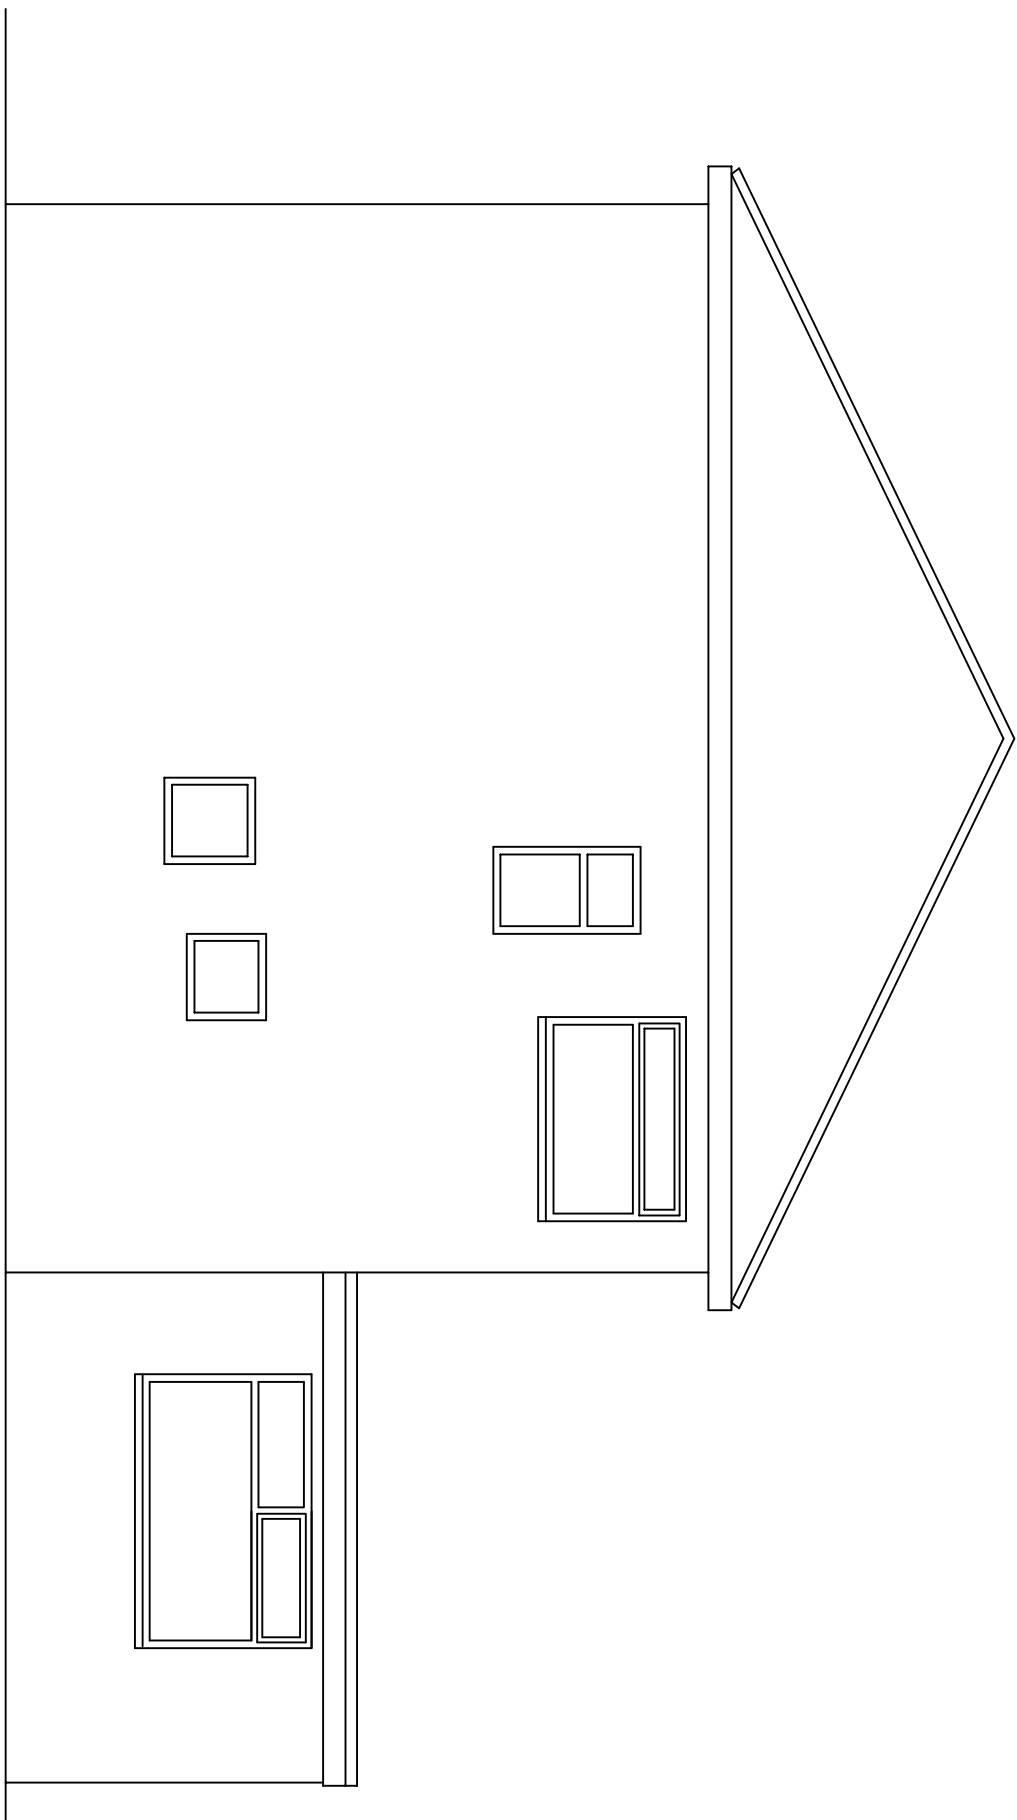

Existing Side Elevation

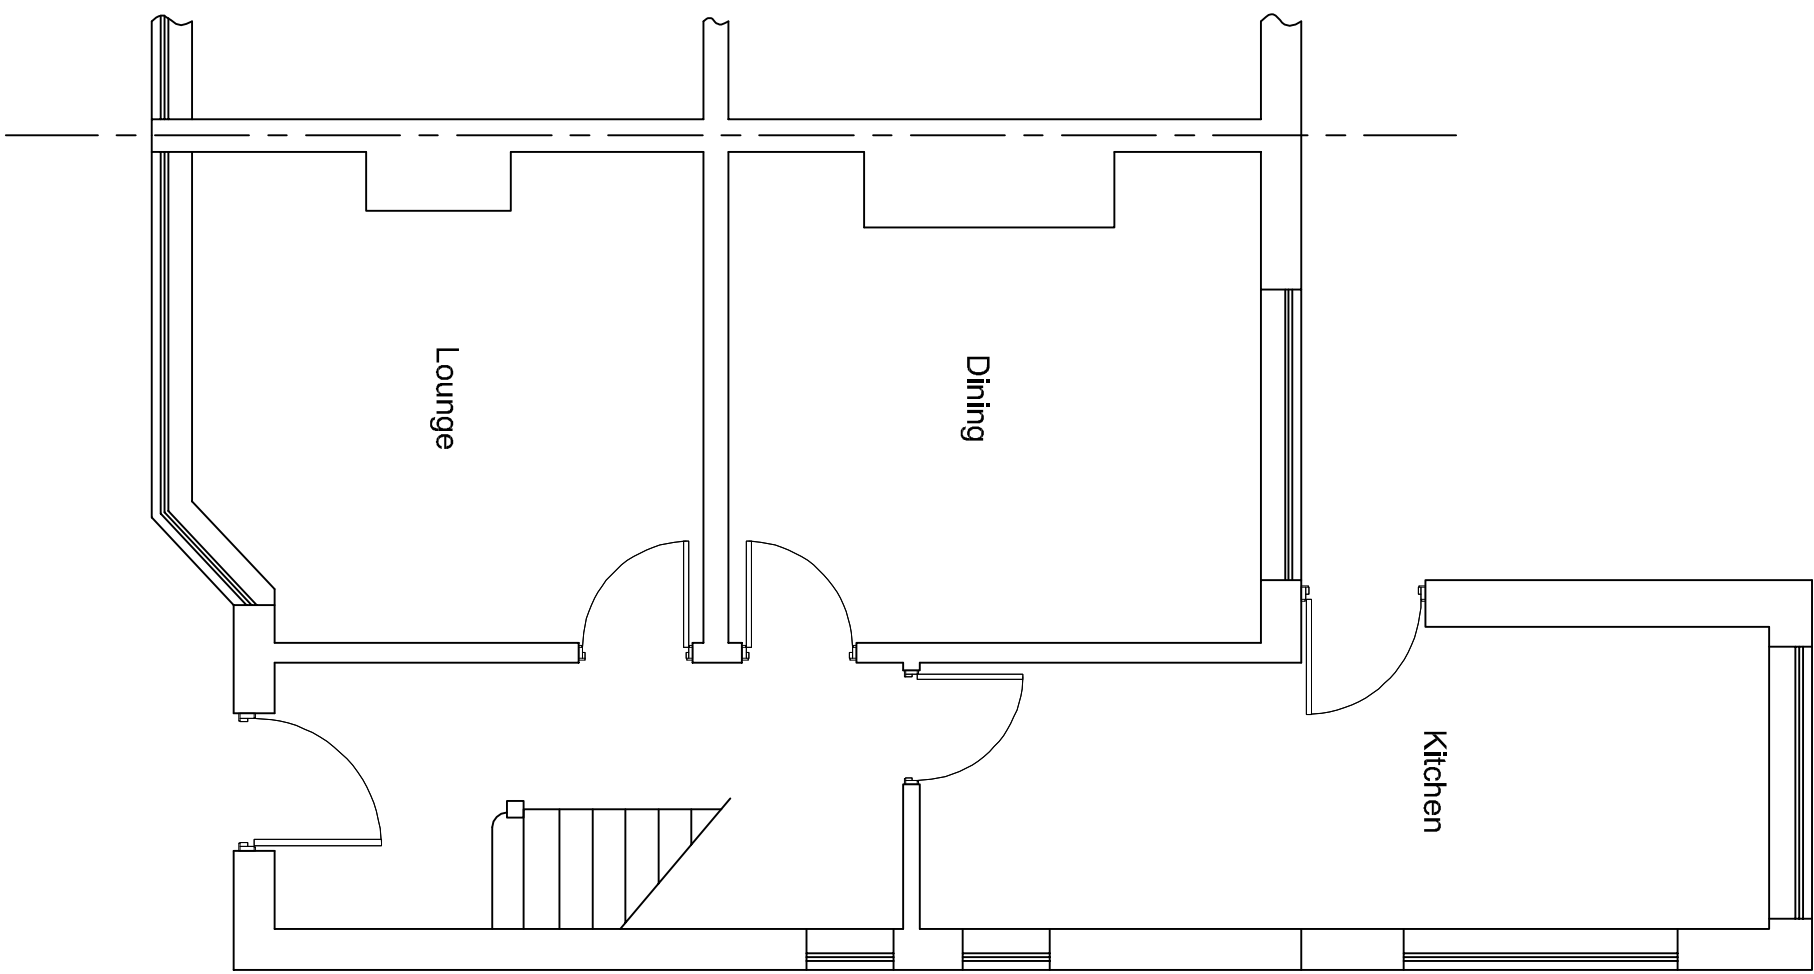

Existing Ground Floor Plan

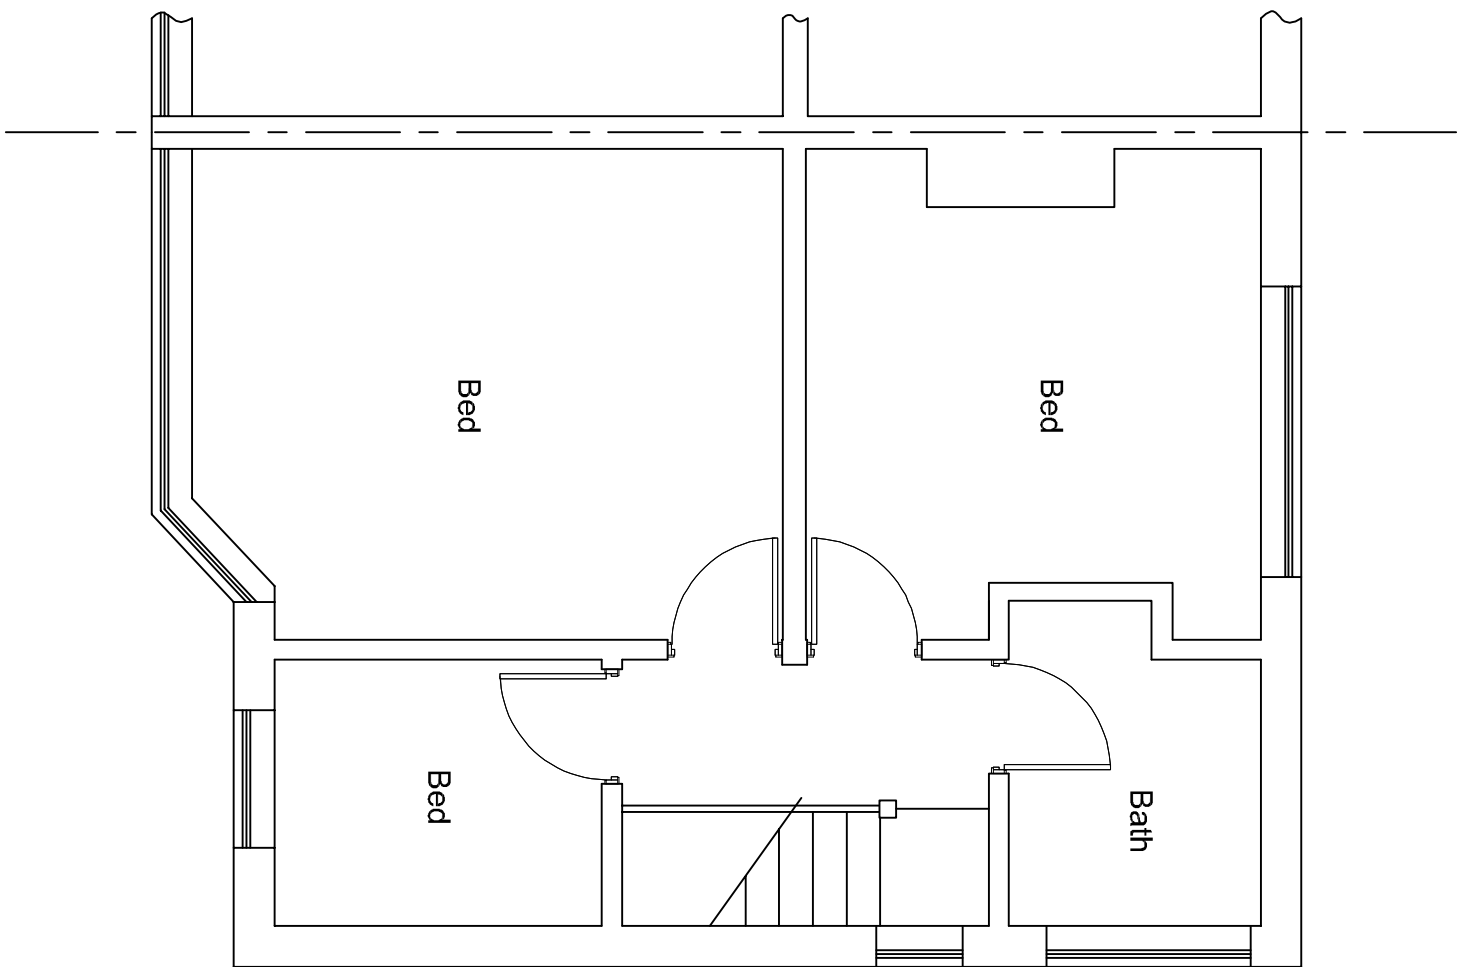

Existing First Floor Plan

● status

Planning

● project

8 Lime Avenue
Whitefield
Manchester
M45 7FW

● client

Mr. N. Southern
8 Lime Avenue
Whitefield
Manchester
M45 7FW

- drawing title
 - drawing no
 - revisions
 - scale
 - date
- Existing Plans & Elevations
- 1:156 DWG1
- A
- 1:50 @ A1
- Jun23