


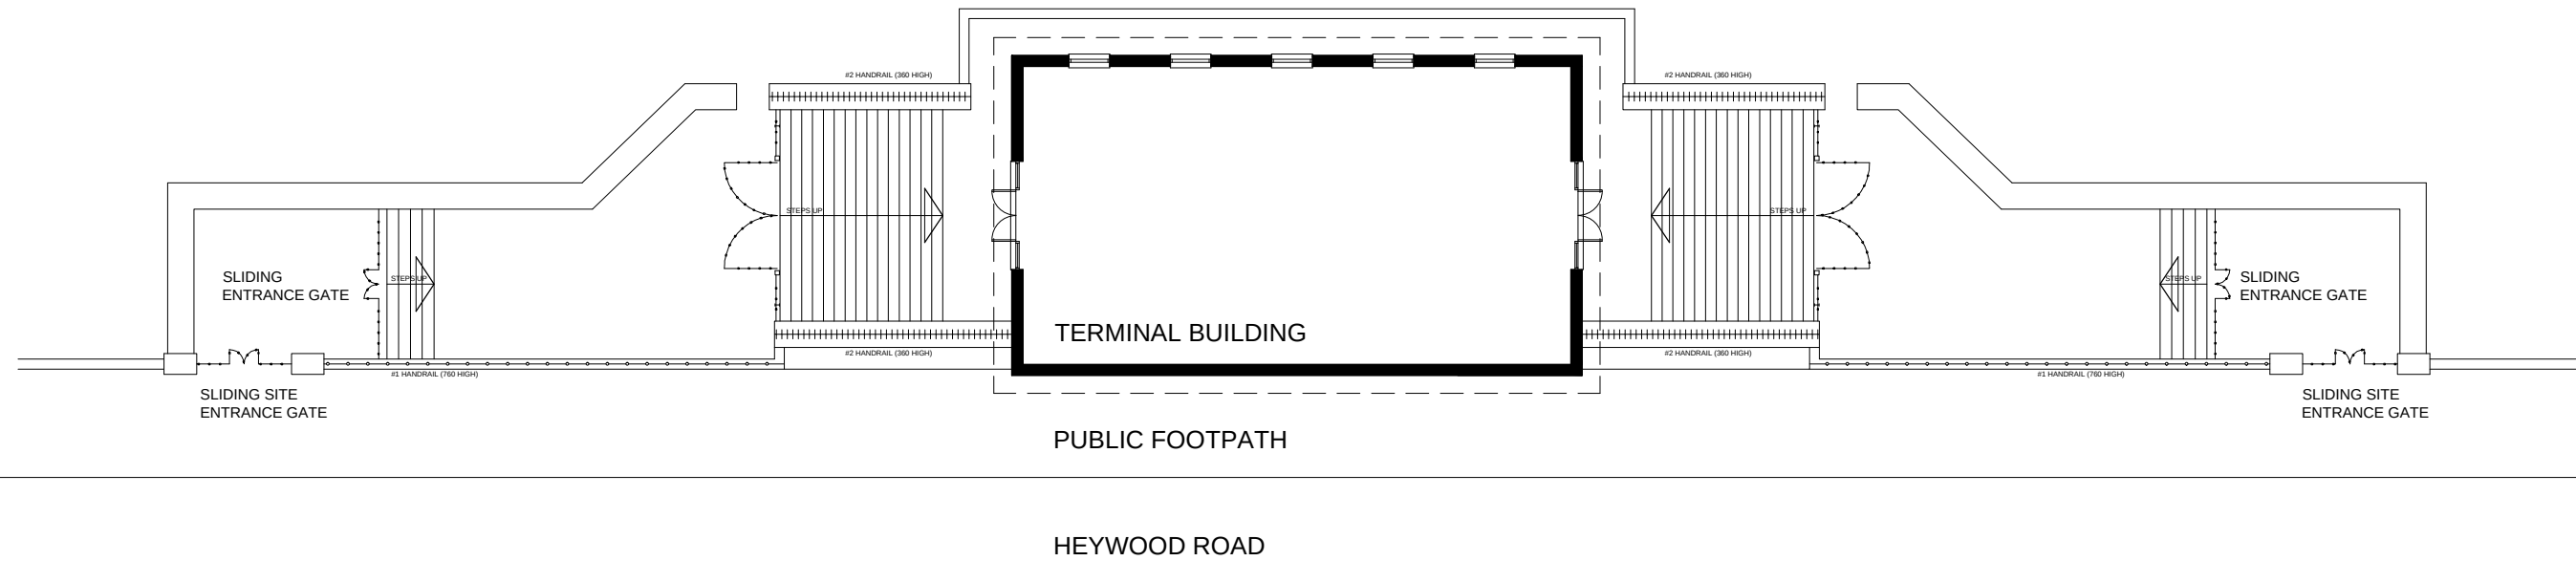

OUTLINE SITE PLAN 1:200

PROJECT: BMAC PLANNED WORKS HEATON PARK TERMINAL		
TITLE: SITE PLAN LAYOUT		
SCALE: 1:200@A3 DATE: MARCH 2022		United Utilities PLC BMAC Property Services Clearwater 2 Lingley Mere Business Park Warrington
DRAWN BY: N460254		
DRAWING No: 01		