




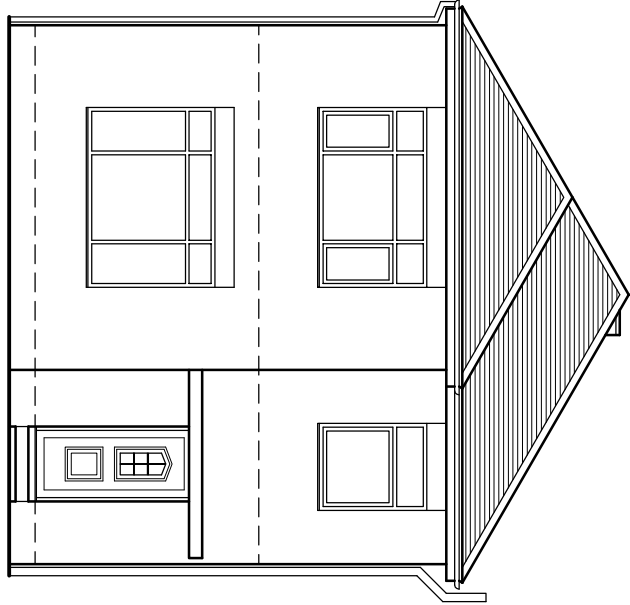


Existing Front Elevation

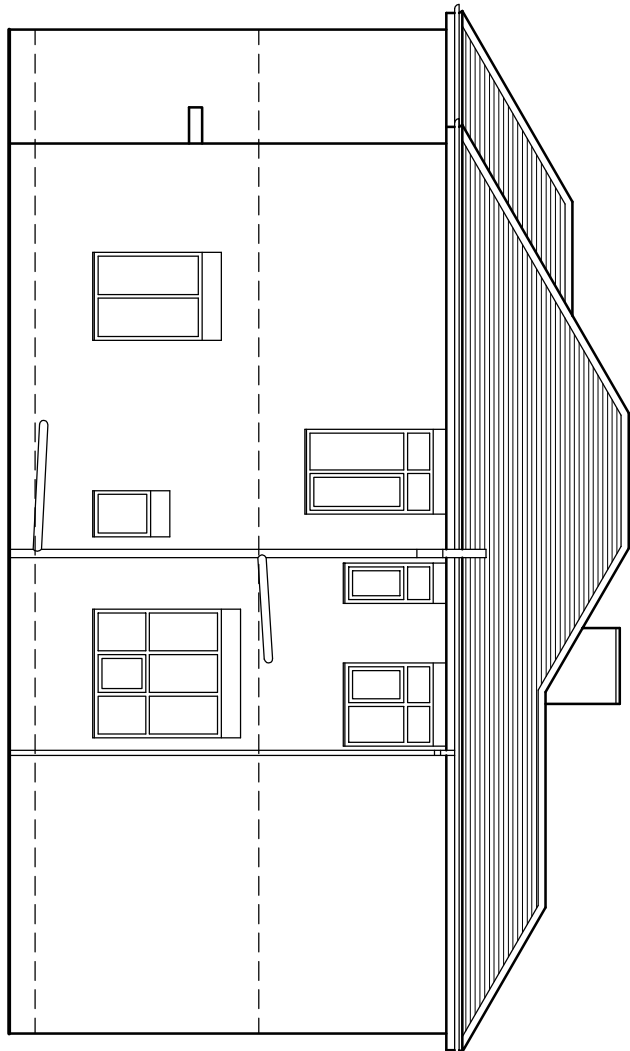


Existing Side Elevation

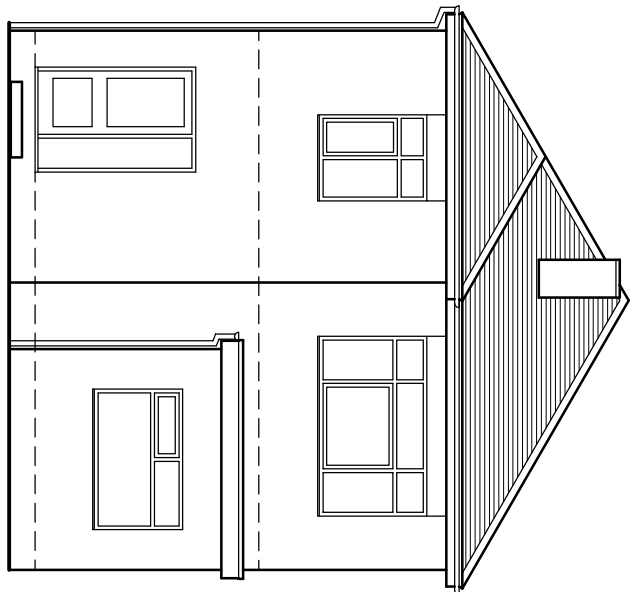


Existing Rear Elevation

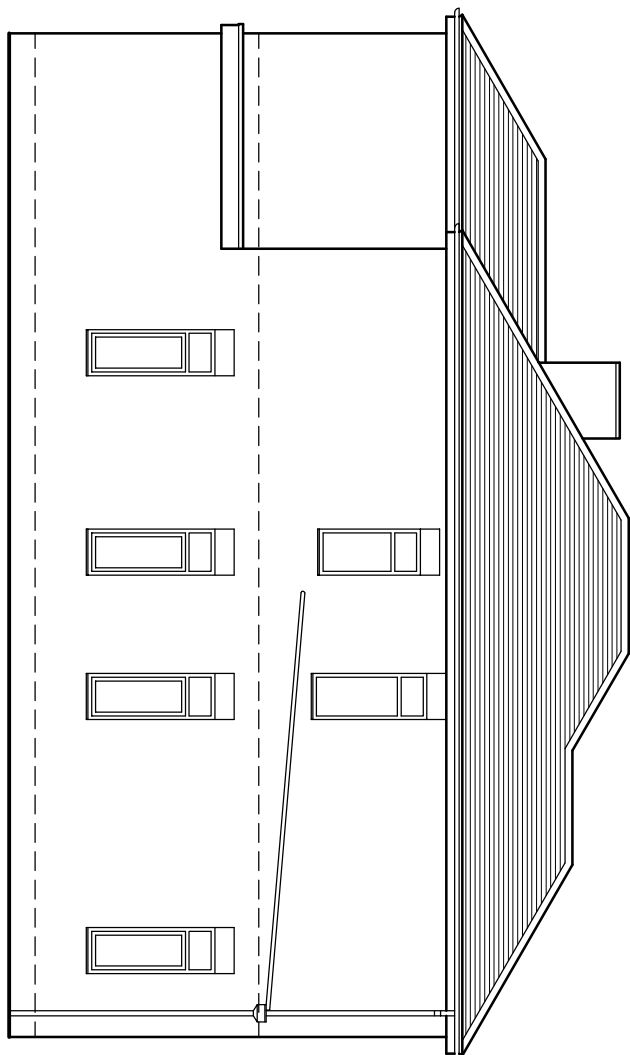


Existing Side Elevation

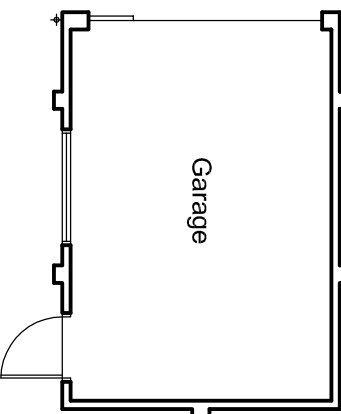


Existing Garage Plan

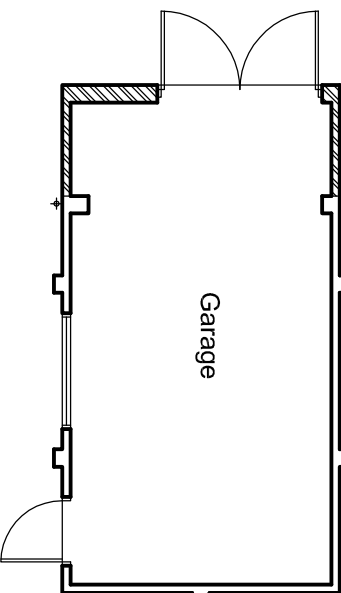


Proposed Garage Plan

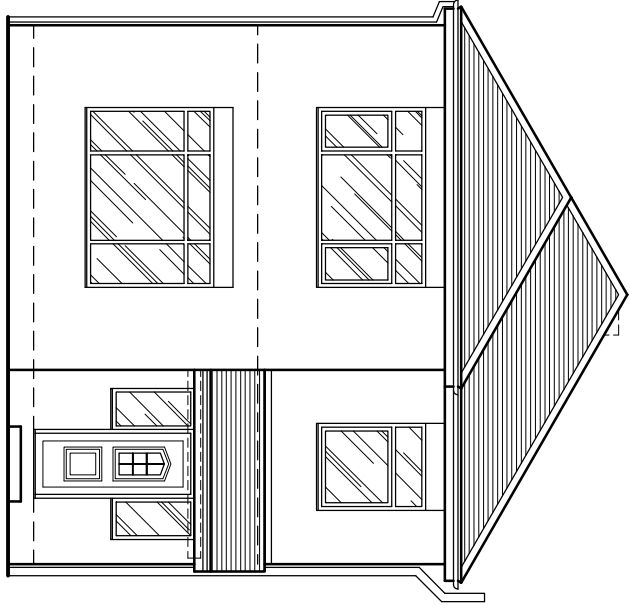


Proposed Front Elevation

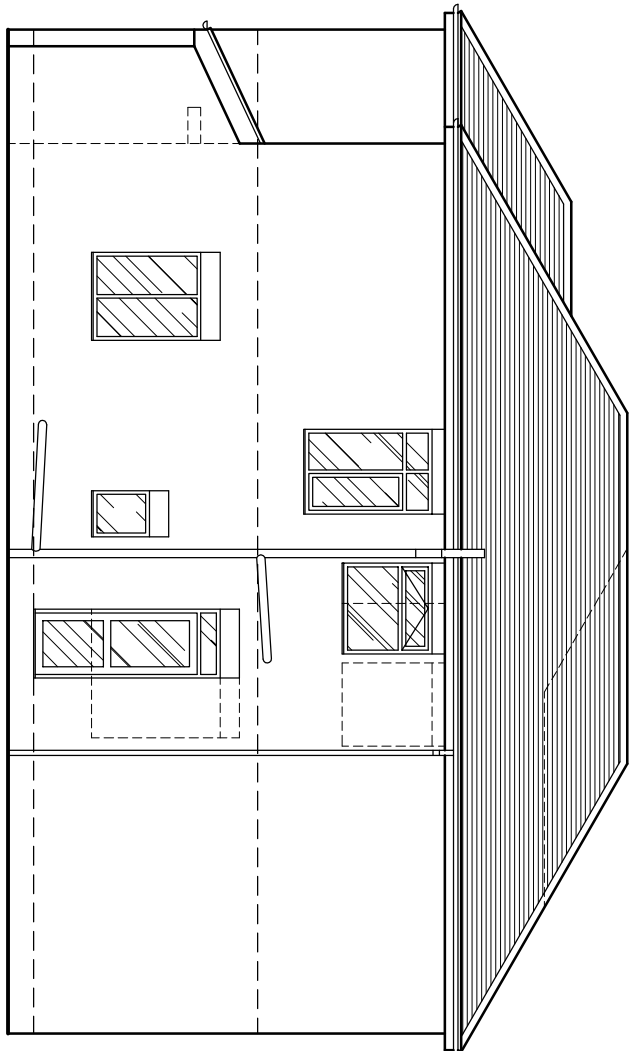


Proposed Side Elevation

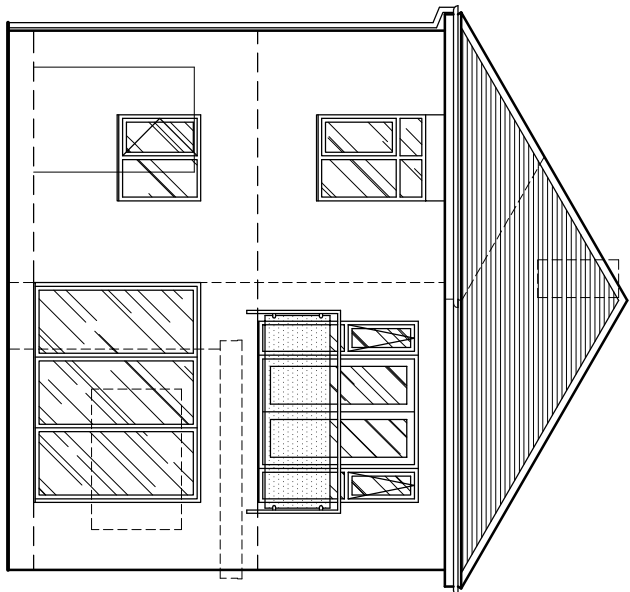


Proposed Rear Elevation

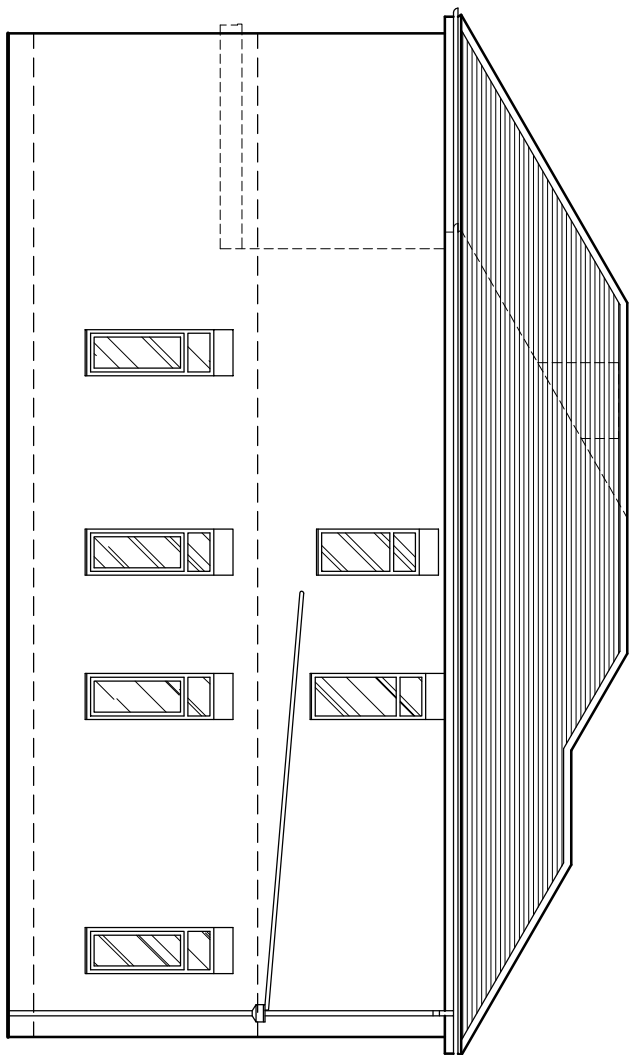


Proposed Side Elevation

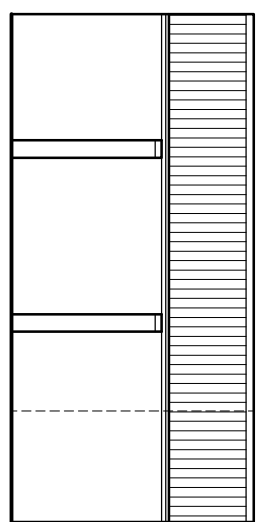


Proposed Side Elevation

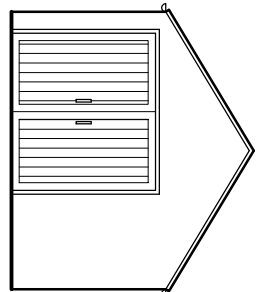



Proposed Front Elevation

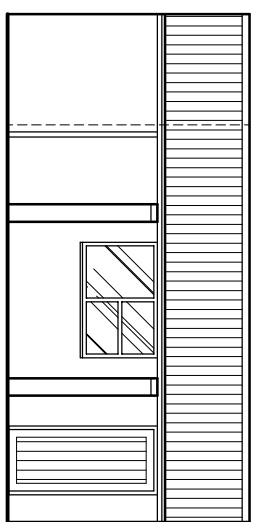


Proposed Side Elevation

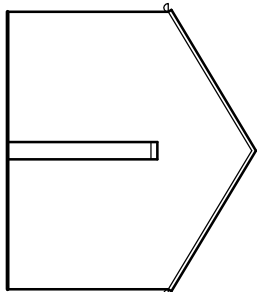


Proposed Rear Elevation

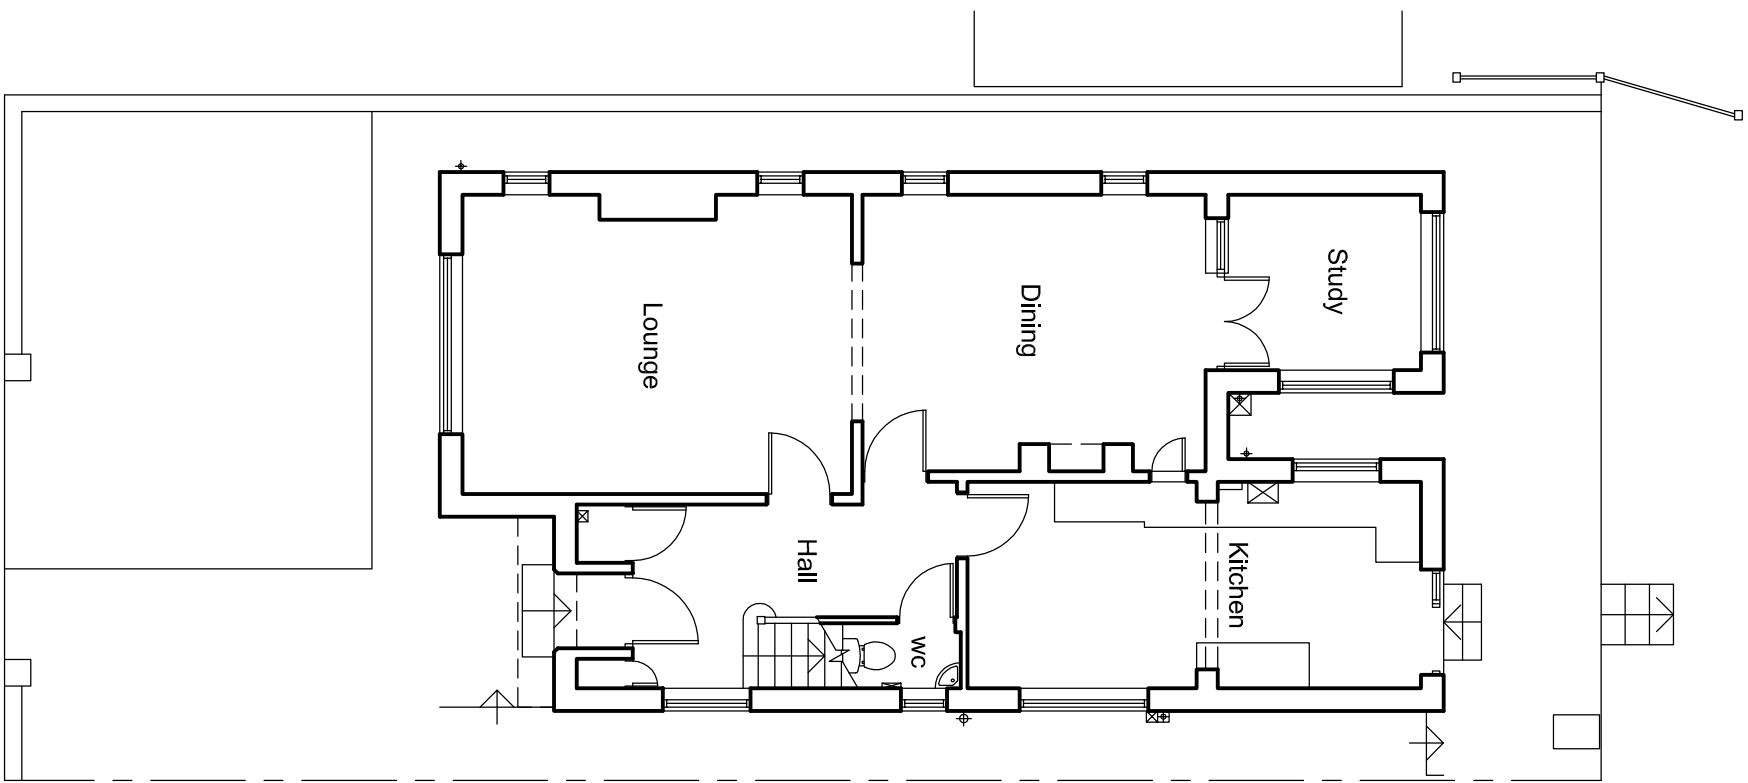 


Existing Ground Floor Plan

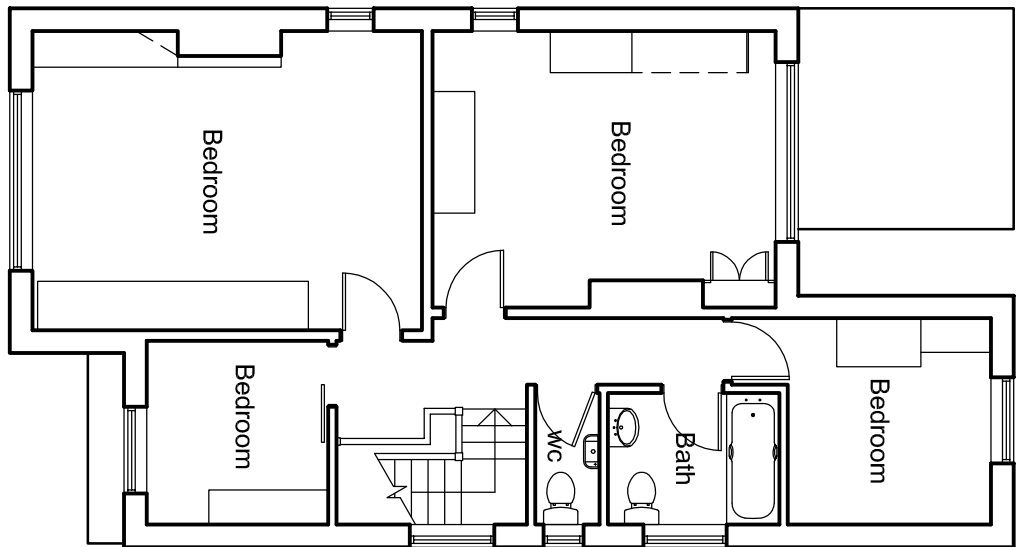


Existing First Floor Plan

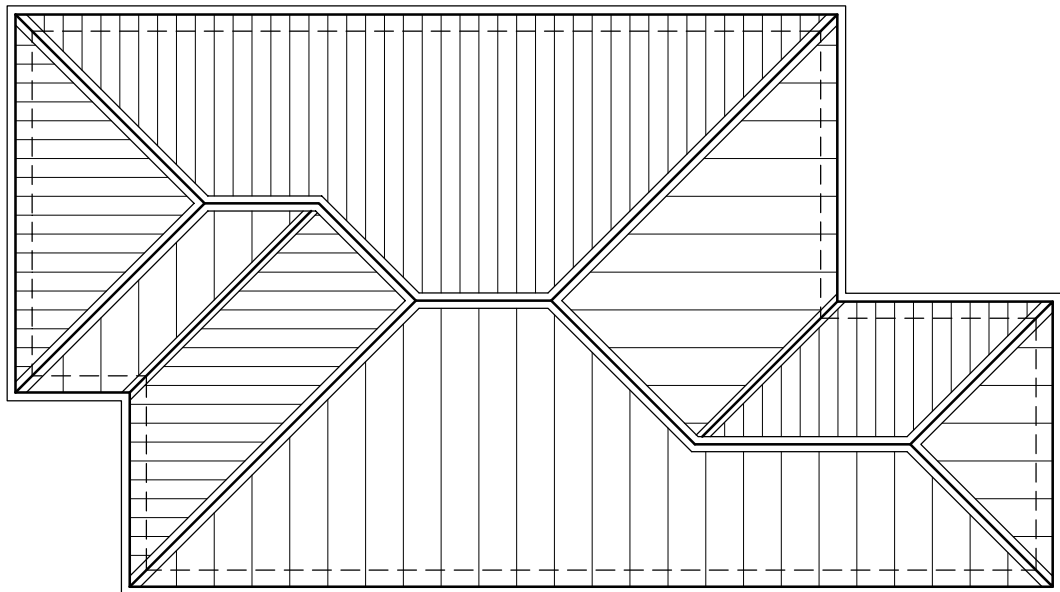


Existing Roof Plan

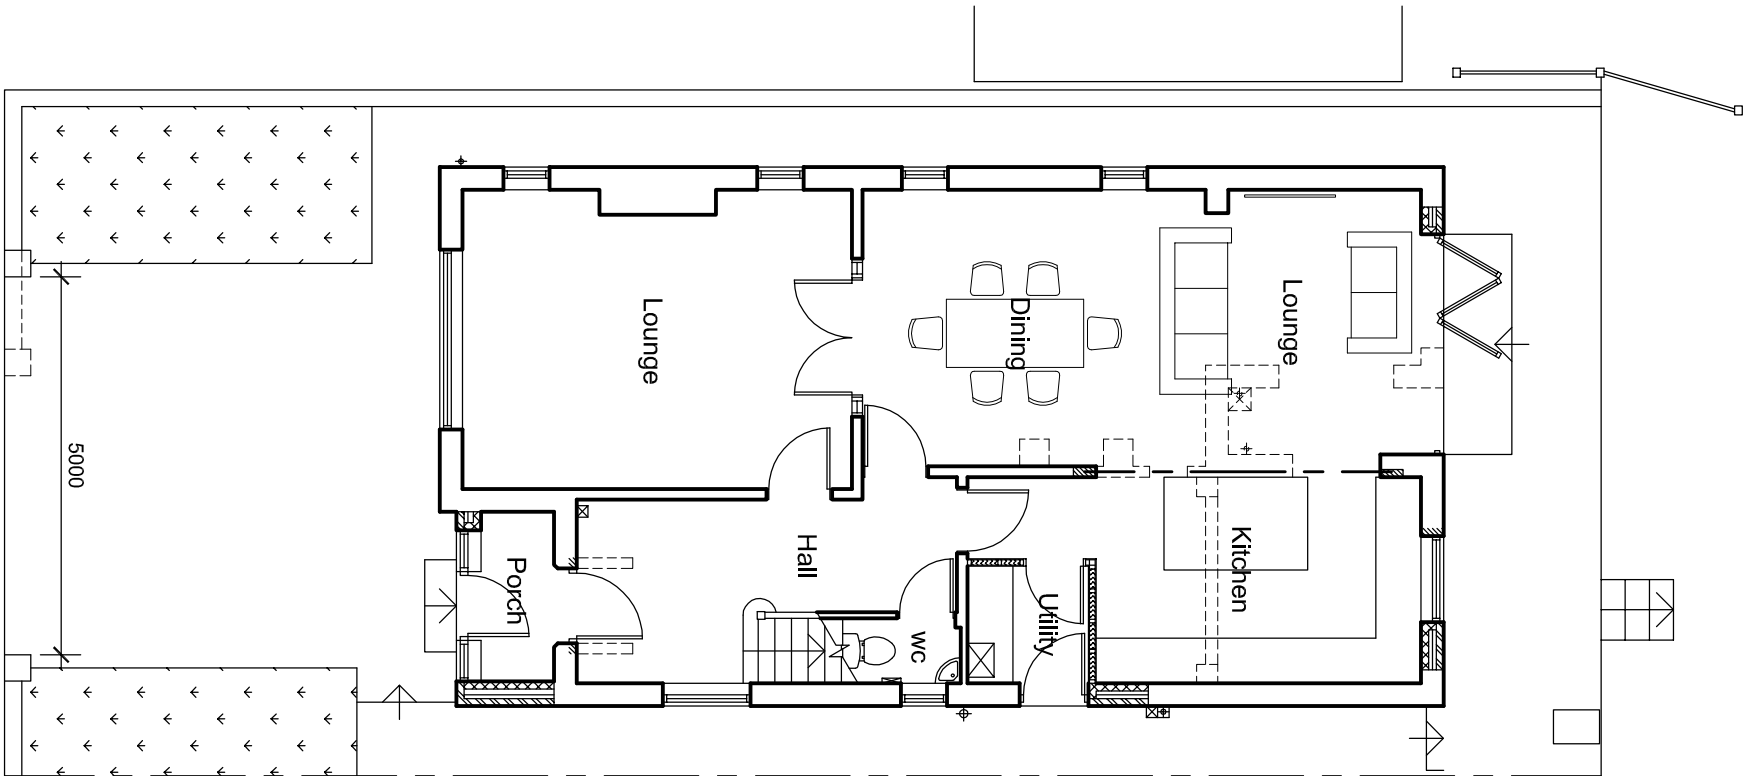

Proposed Ground Floor Plan

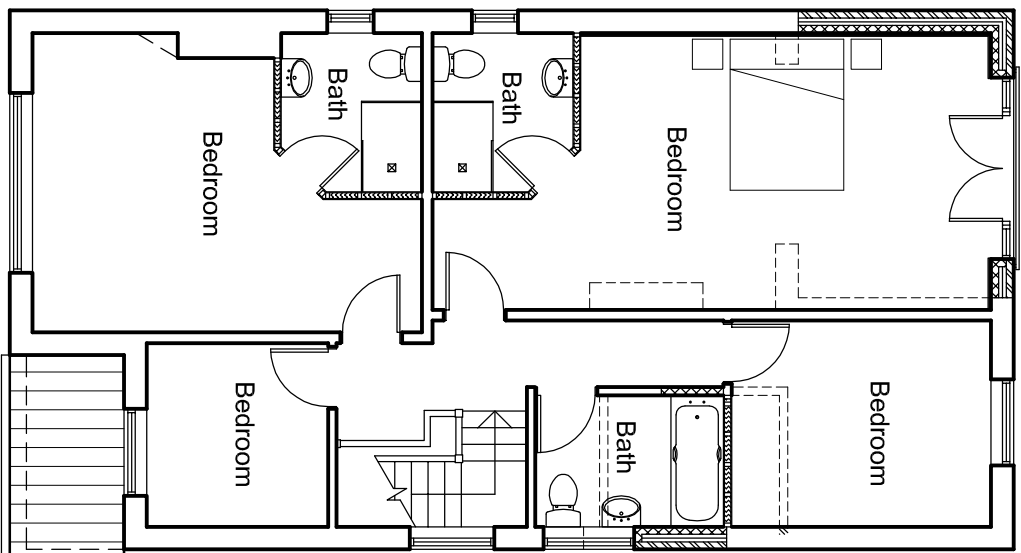

Proposed First Floor Plan

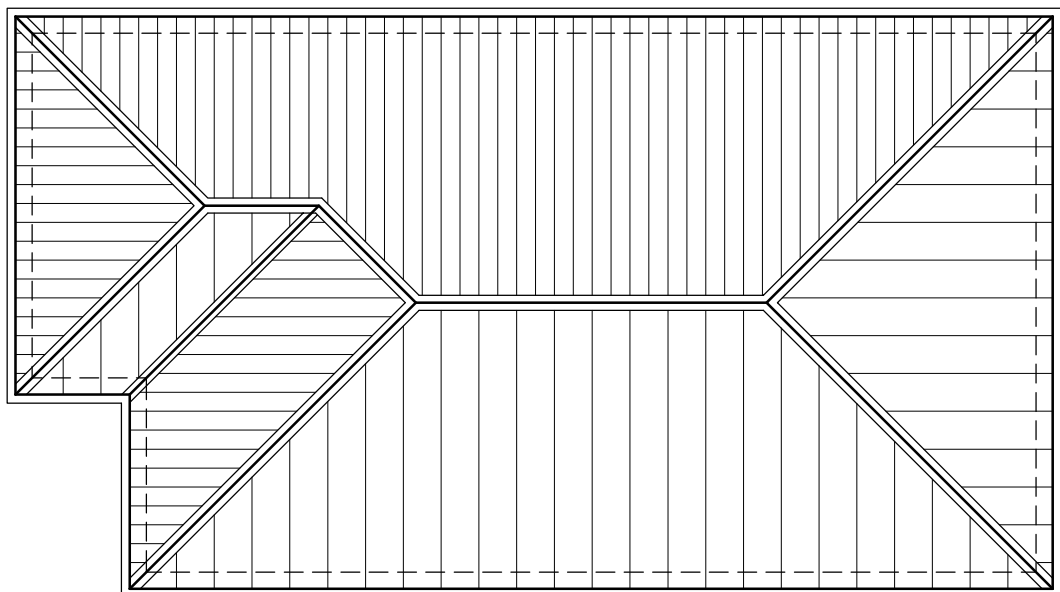

Proposed Roof Plan

DAVID HAWORTH
ARCHITECTURAL DESIGN

www.davidhaworthdesign.co.uk
tel. 07976 206533 email: info@davidhaworthdesign.co.uk

client
Mr & Mrs A.Jackson

project
6 Butt Hill Drive
Prestwich

drawing
Proposed Extensions

drawn	date	scale
e.h.	11/22	1:100
dwg no.	revision	
1520/01	A	