





FRONT ELEVATION

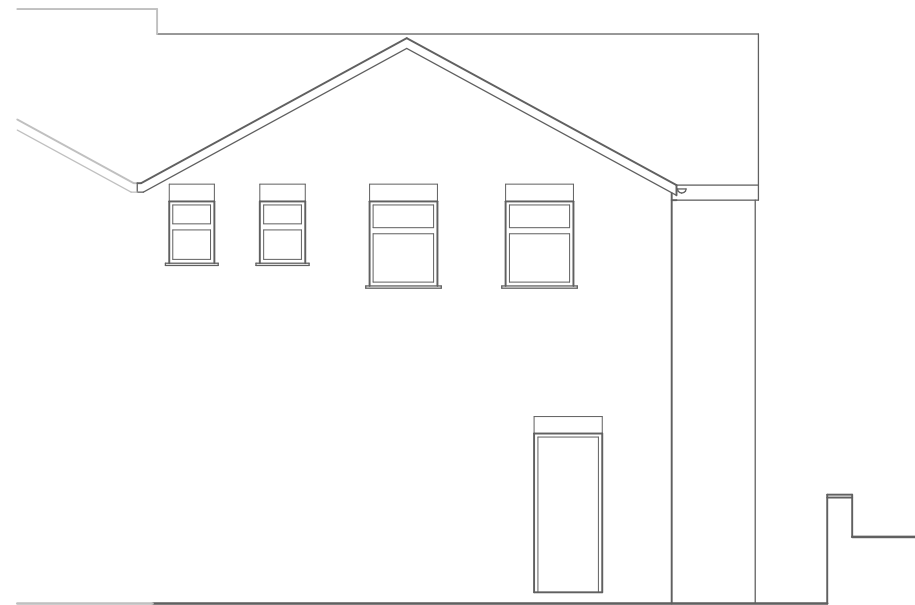


L H SIDE ELEVATION



REAR ELEVATION

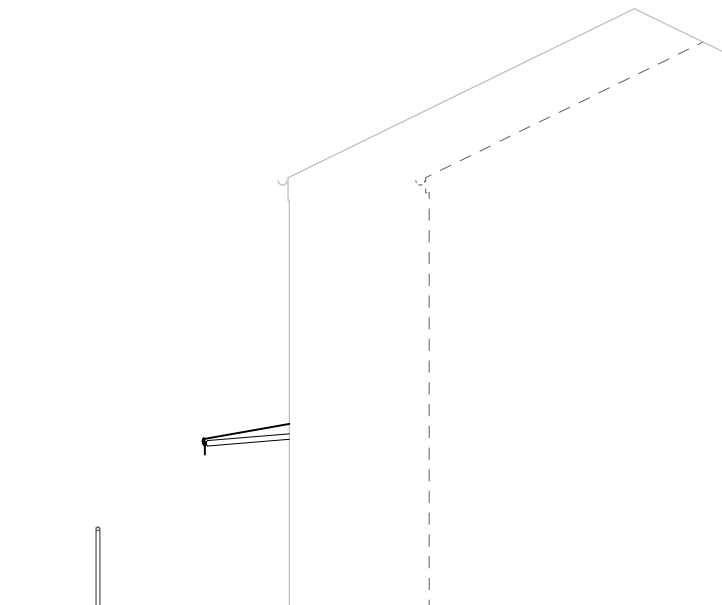

R H SIDE ELEVATION

 

Project: ONE EIGHTY EIGHT BURY NEW ROAD, WHITEFIELD M45 6QF		
Title: EXISTING ELEVATIONS		
Date: 23-06-22	Scale: 1:100 @ A3	Drg No: 30900
ALL DIMENSIONS ARE IN MILLIMETRES UNLESS OTHERWISE STATED peterleetechnicalservices@yahoo.com		Projection: