


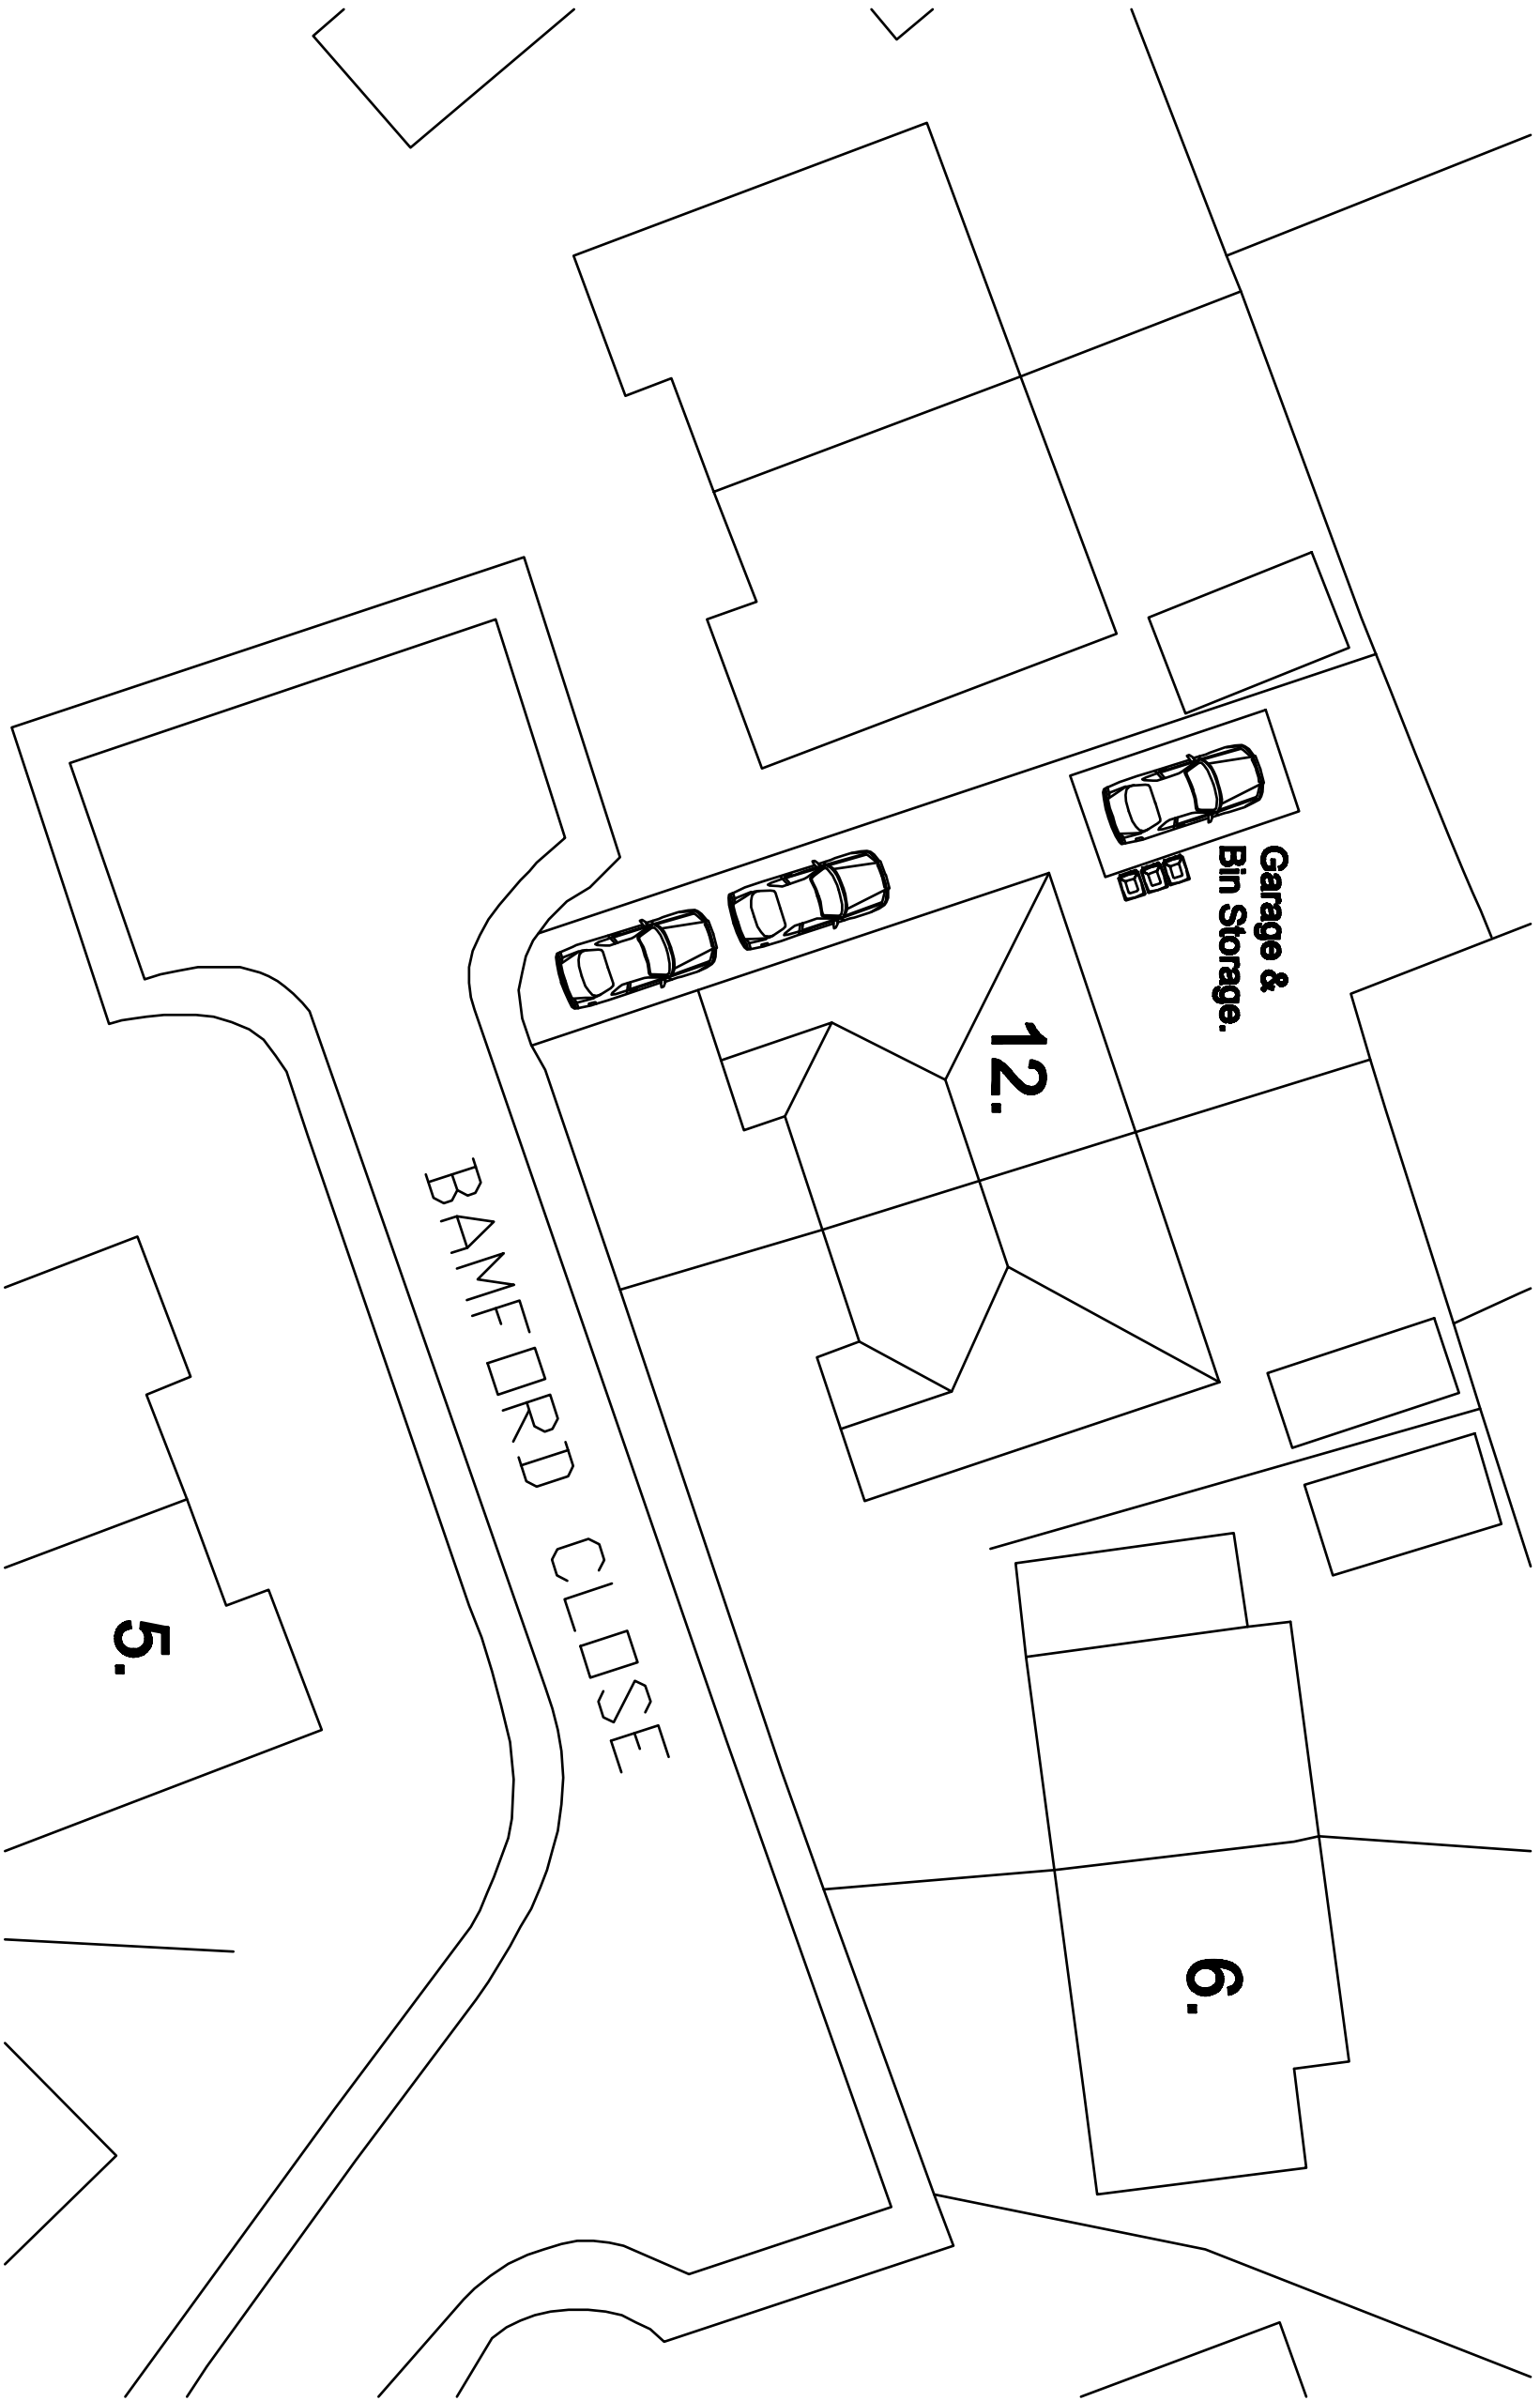

PROPOSED SITE PLAN.

Revision.	Title : PROPOSED FRONT DORMER AND INTERNAL ALTERATIONS.	Project : 12, BAMFORD CLOSE, BLURY, BL9 7TR	MTC Designs Scale: 1:250 @ A3 Date: April 2022	31 Eddard Drive Boston BL2 6TB T: 01204 416714 M: 0770028914 Email: mitchell@mtcdesigns.co.uk
			Drawing No: P06	