




0m 10m 20m 30m

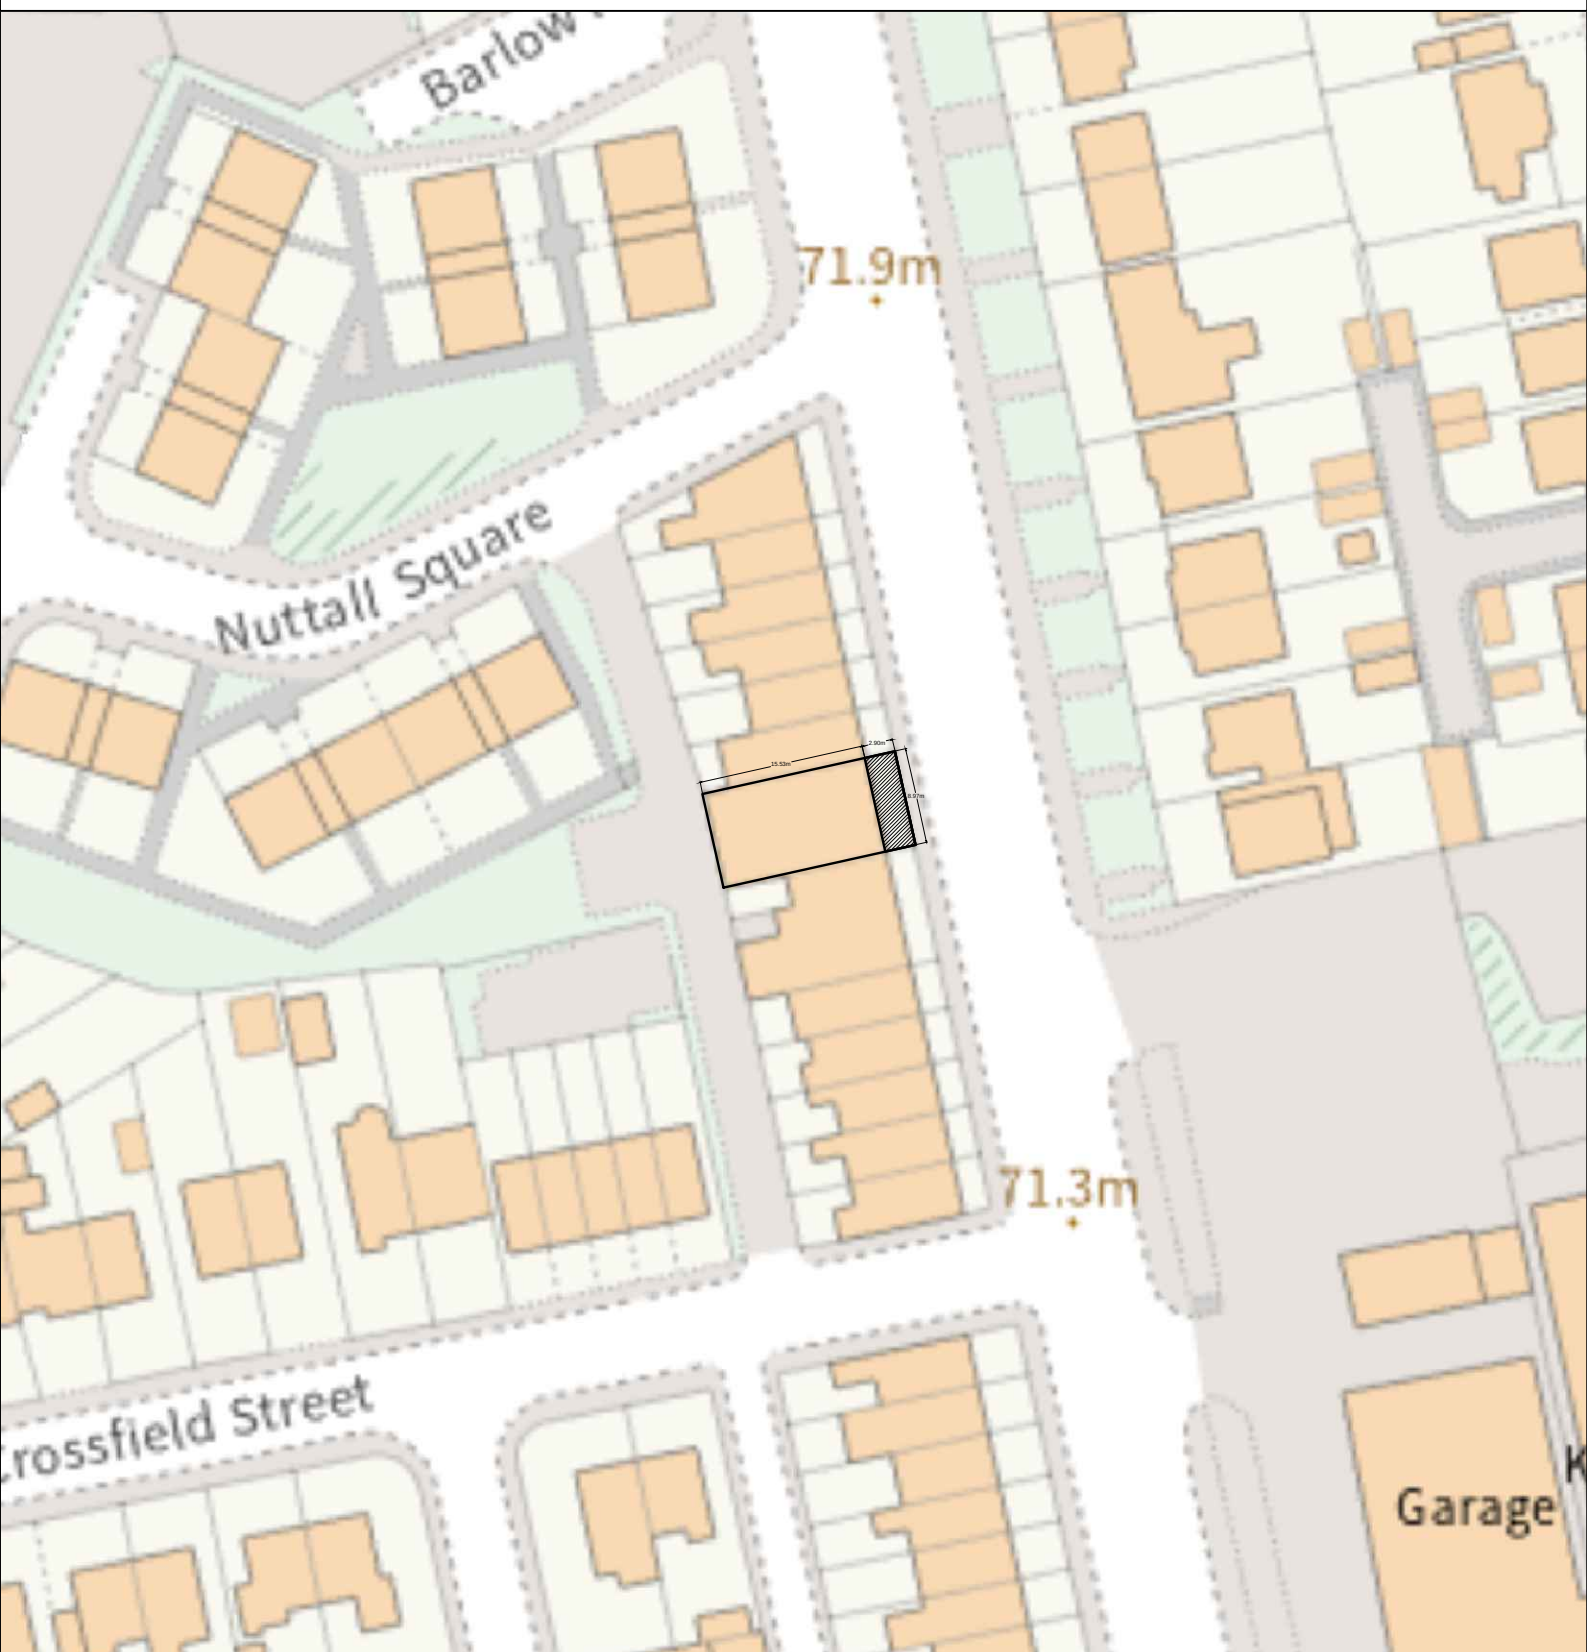

Crown copyright and database rights OS100019613

Proposed Site Plan

Site Address: Vino Cicchetti, 626, Manchester Rd, Bury BL9 9SU

Scale: 1:500 @ A4

Date: 15/05/2026