



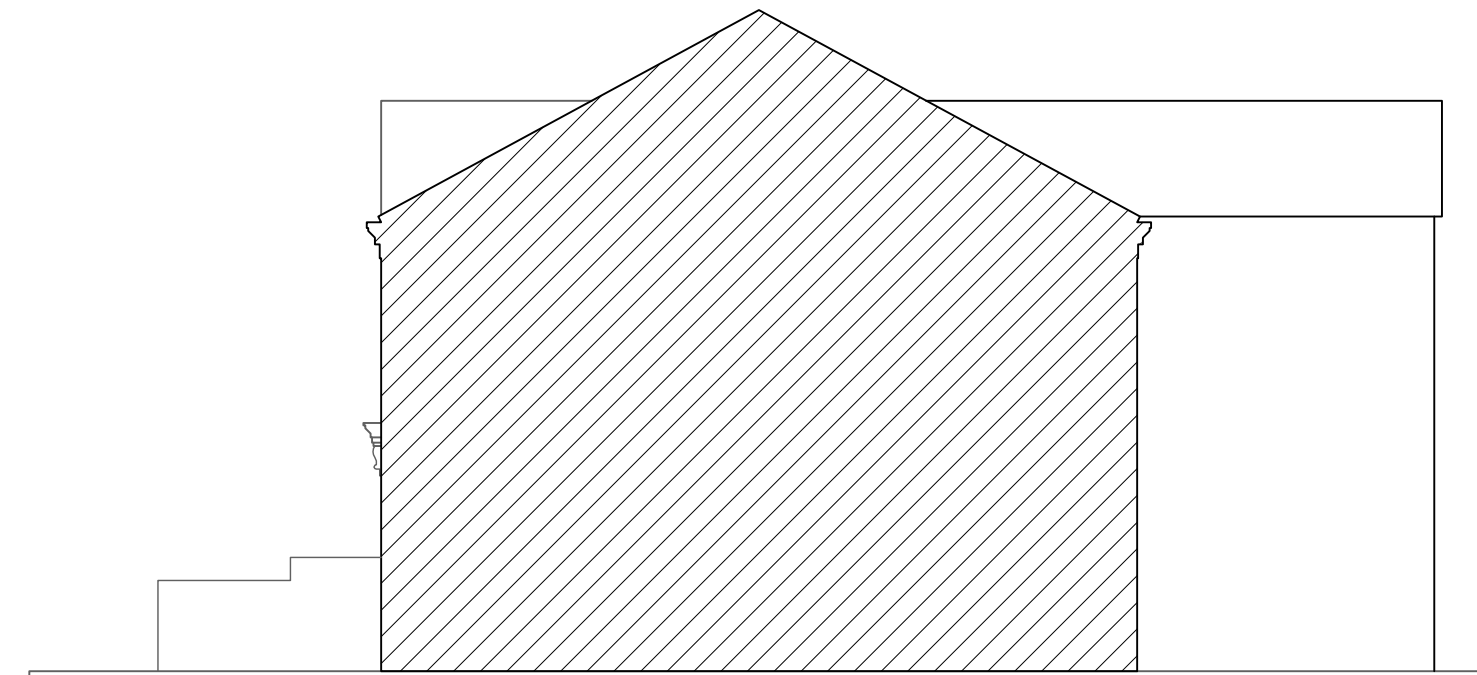


NORTH ELEVATION

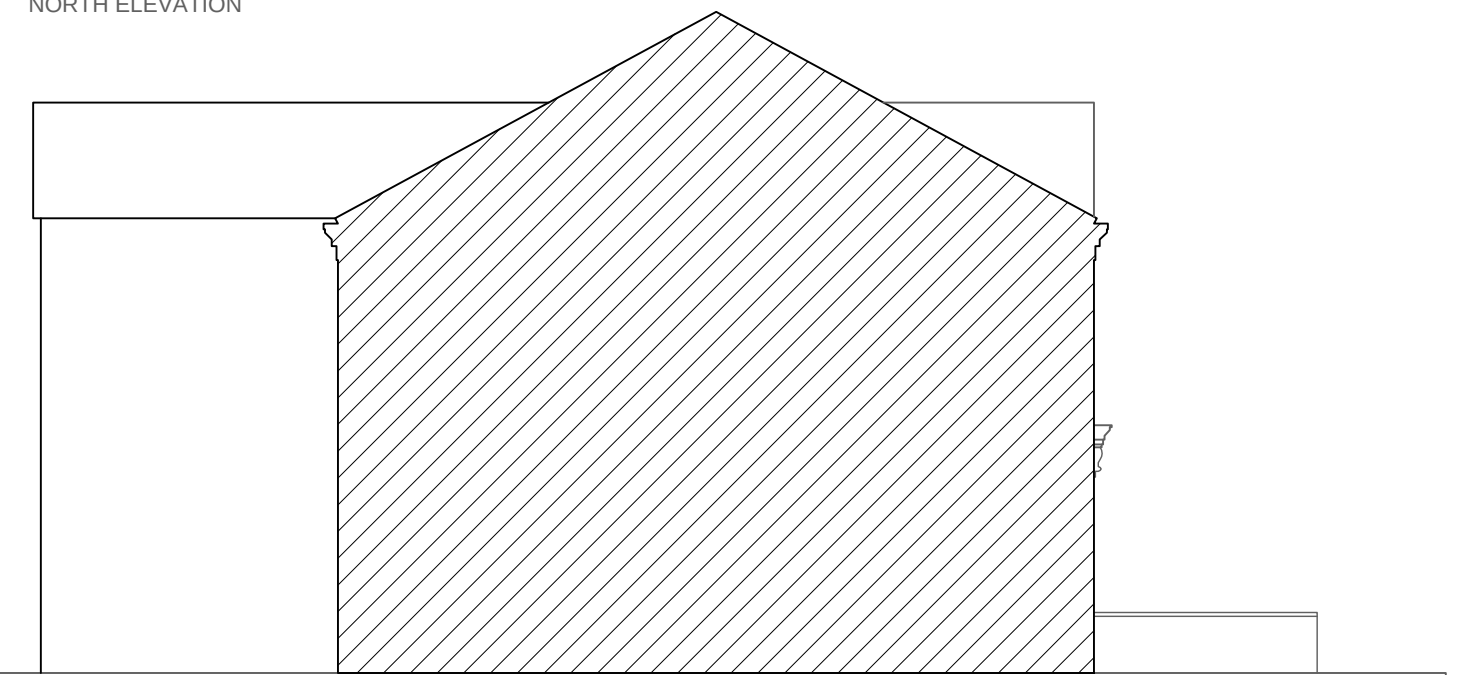


SOUTH ELEVATION



EAST ELEVATION

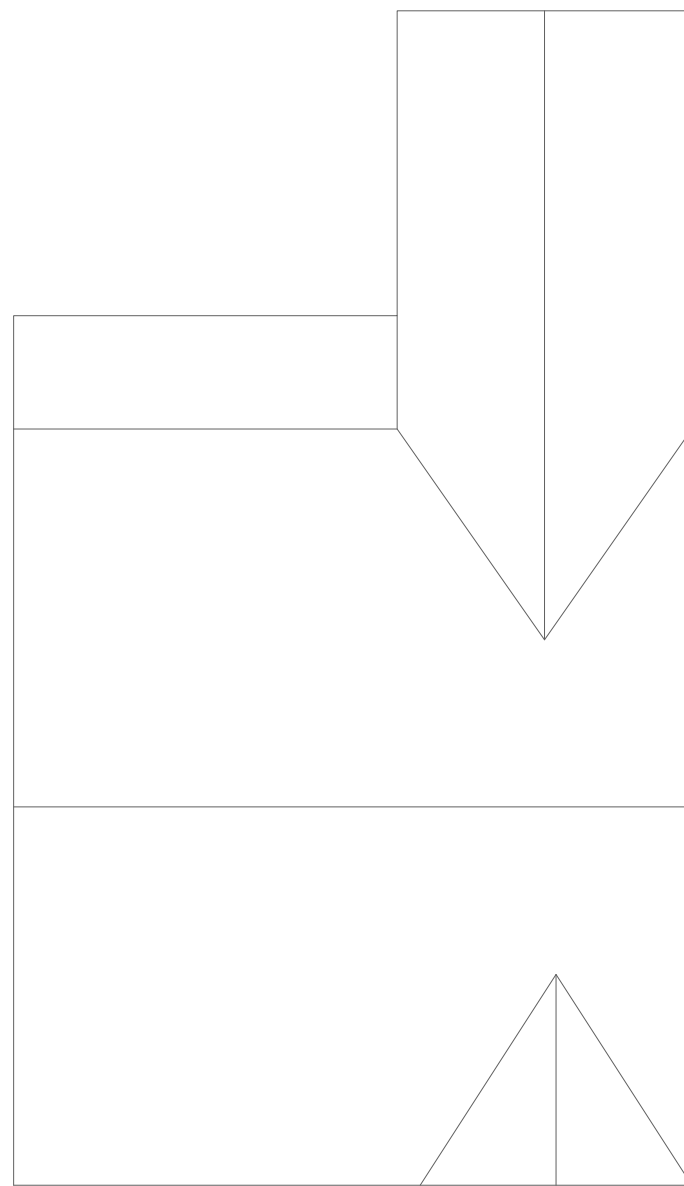

ROOF PLAN

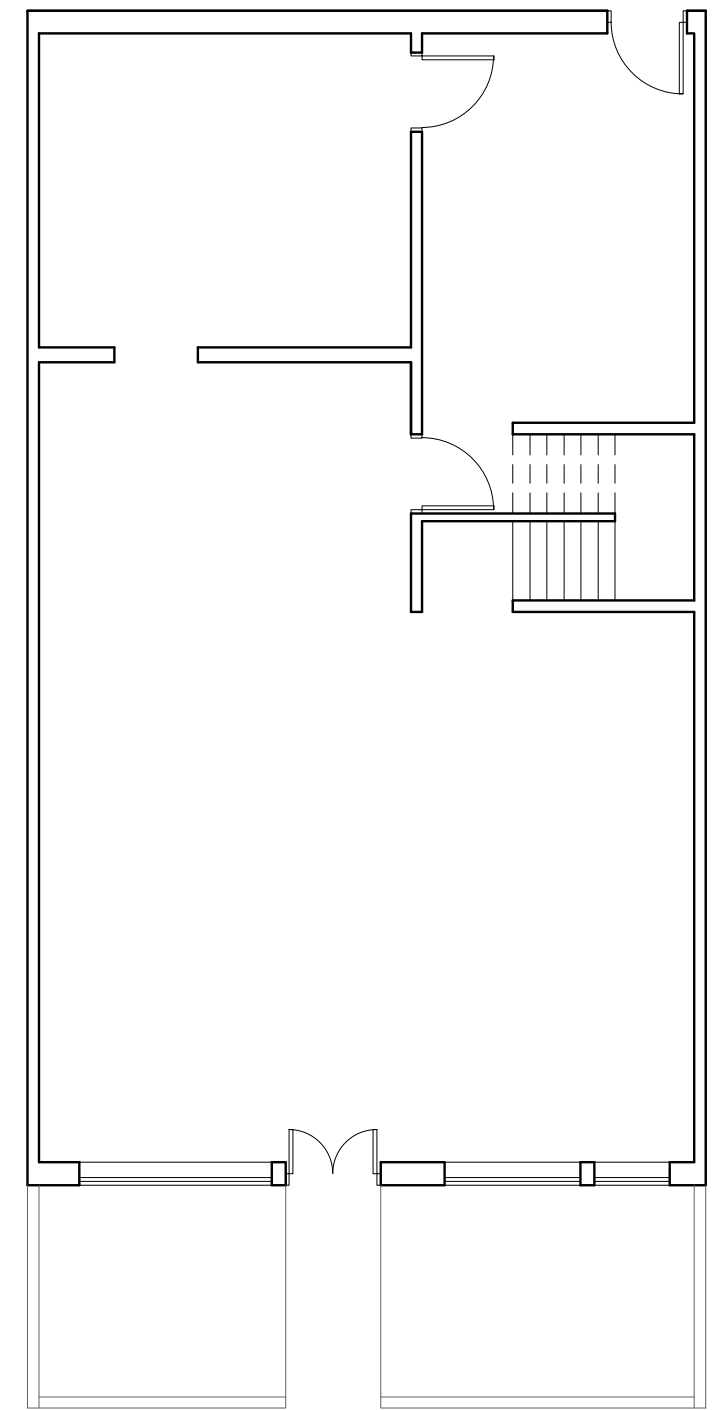

GROUND FLOOR PLAN



Title: EXISTING FLOOR PLAN AND ELEVATIONS
Scale: 1:100 @ A3
Date: 15/05/2026
Drawing no: VC-01