



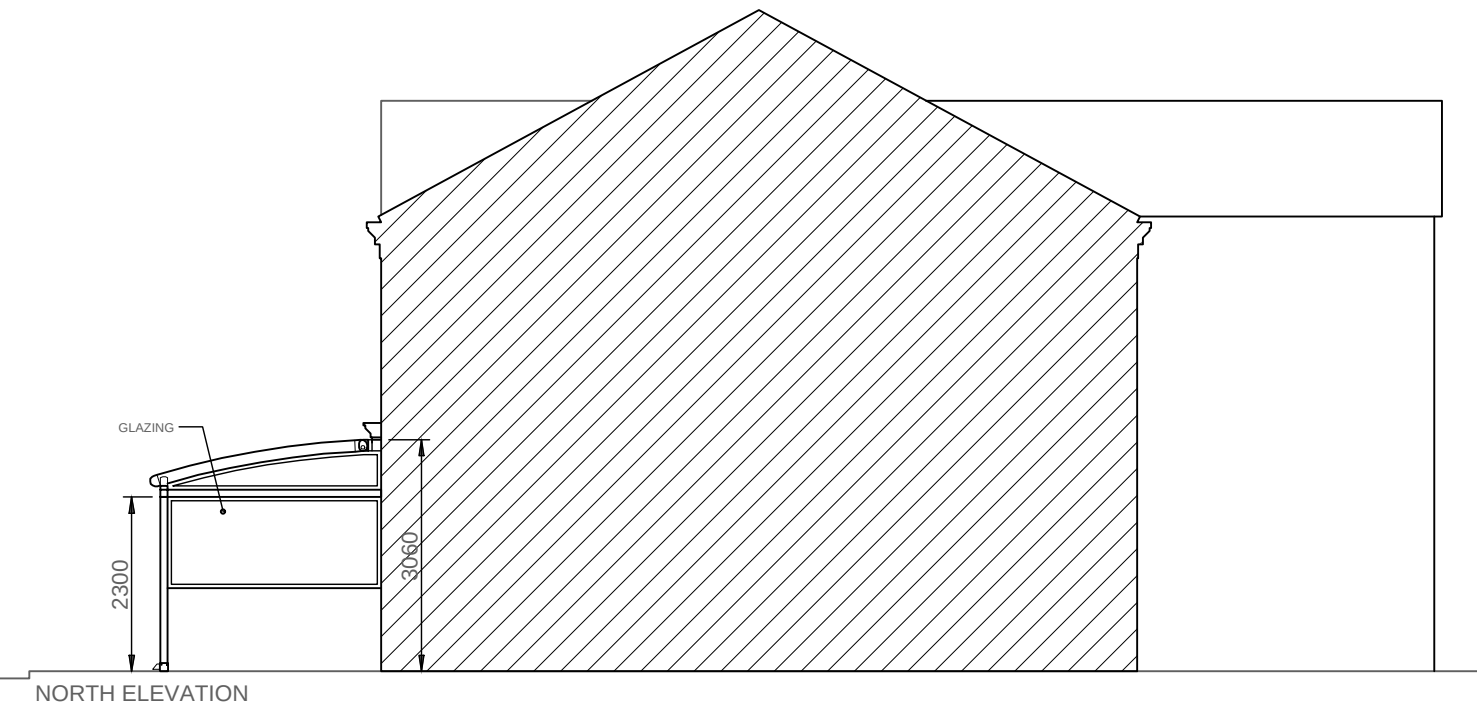


NORTH ELEVATION

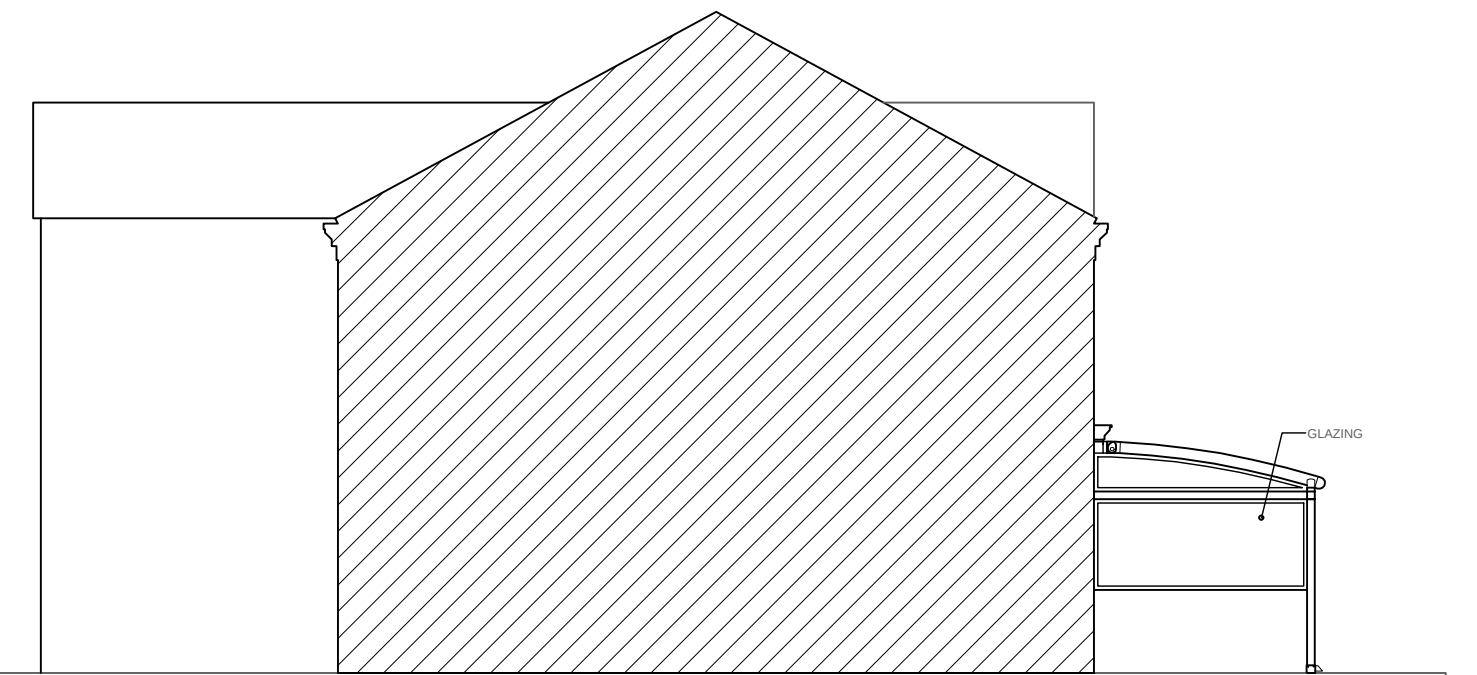


SOUTH ELEVATION



EAST ELEVATION

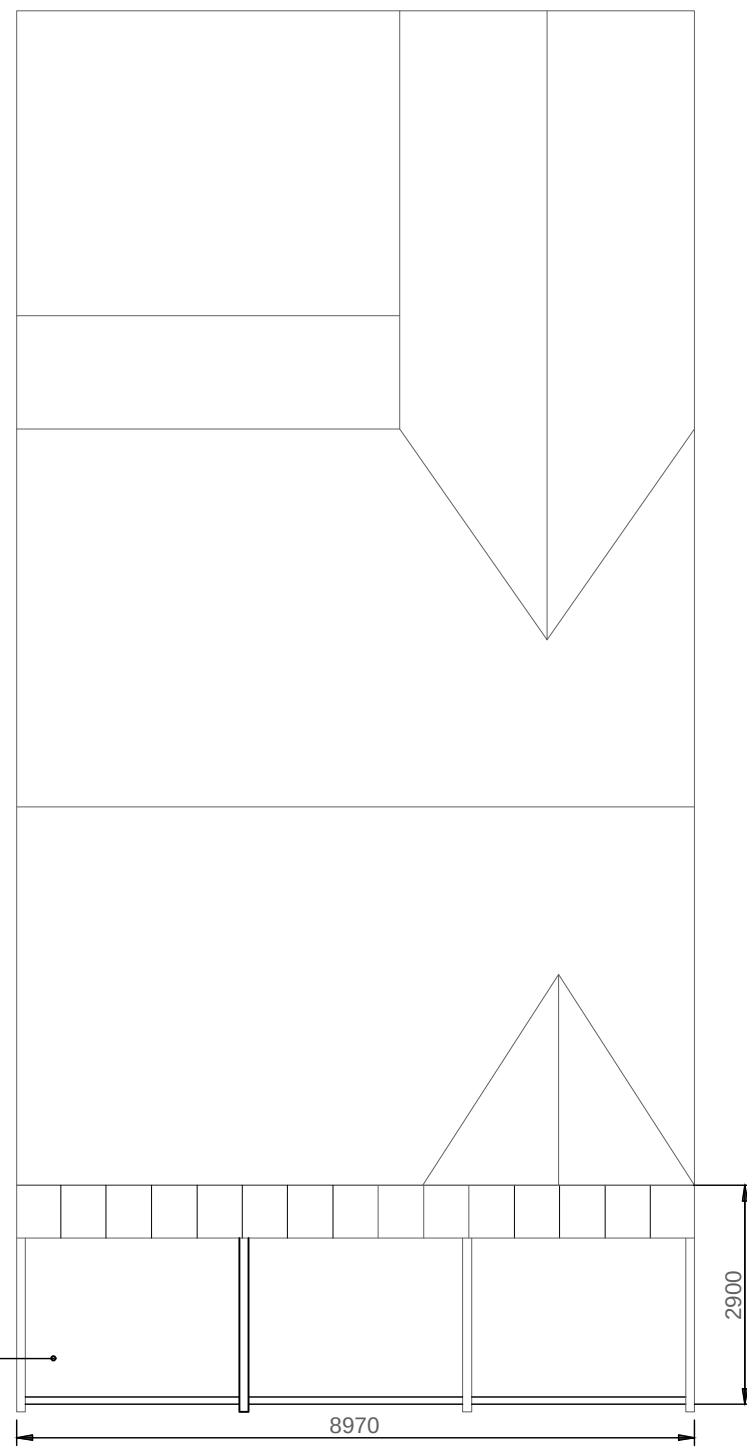

ROOF PLAN

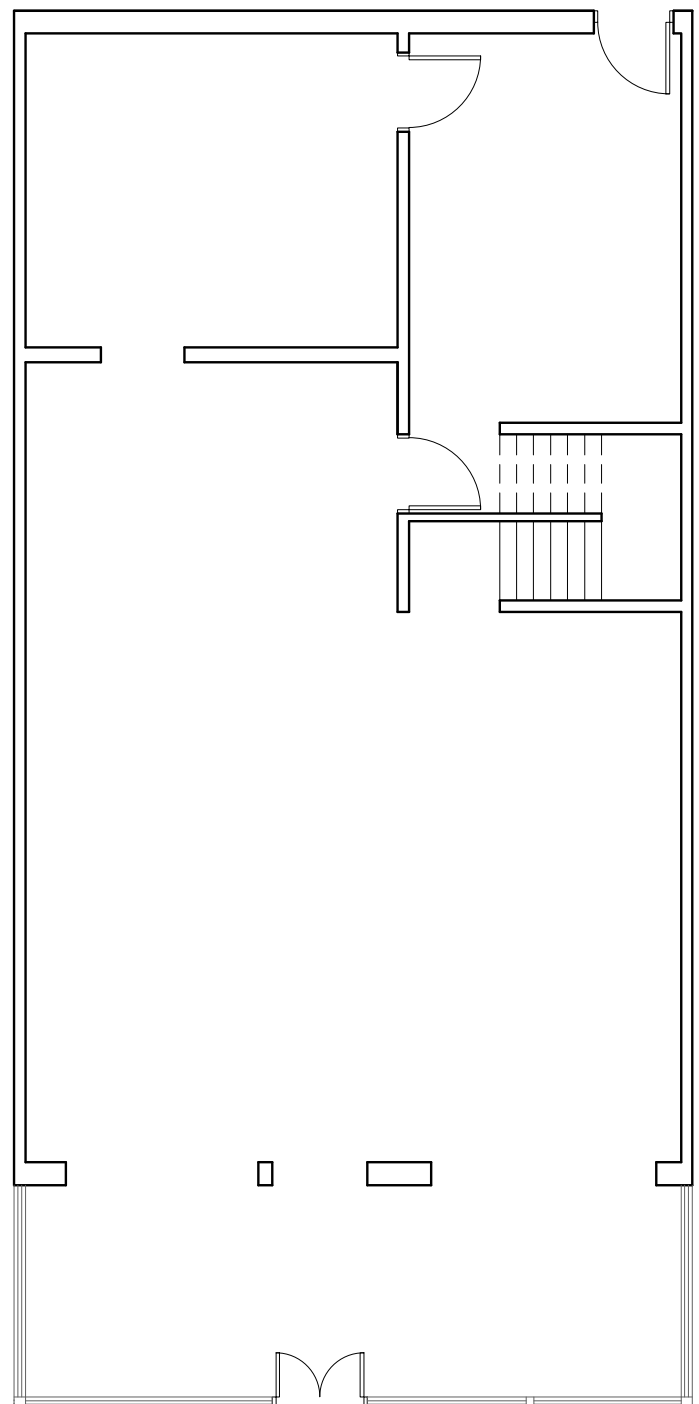

GROUND FLOOR PLAN



0 1 2 3 4 5 Metres

1:100

Title: PROPOSED FLOOR PLAN AND ELEVATIONS

Scale: 1:100 @ A3

Date: 15/05/2026

Drawing no: VC-02