



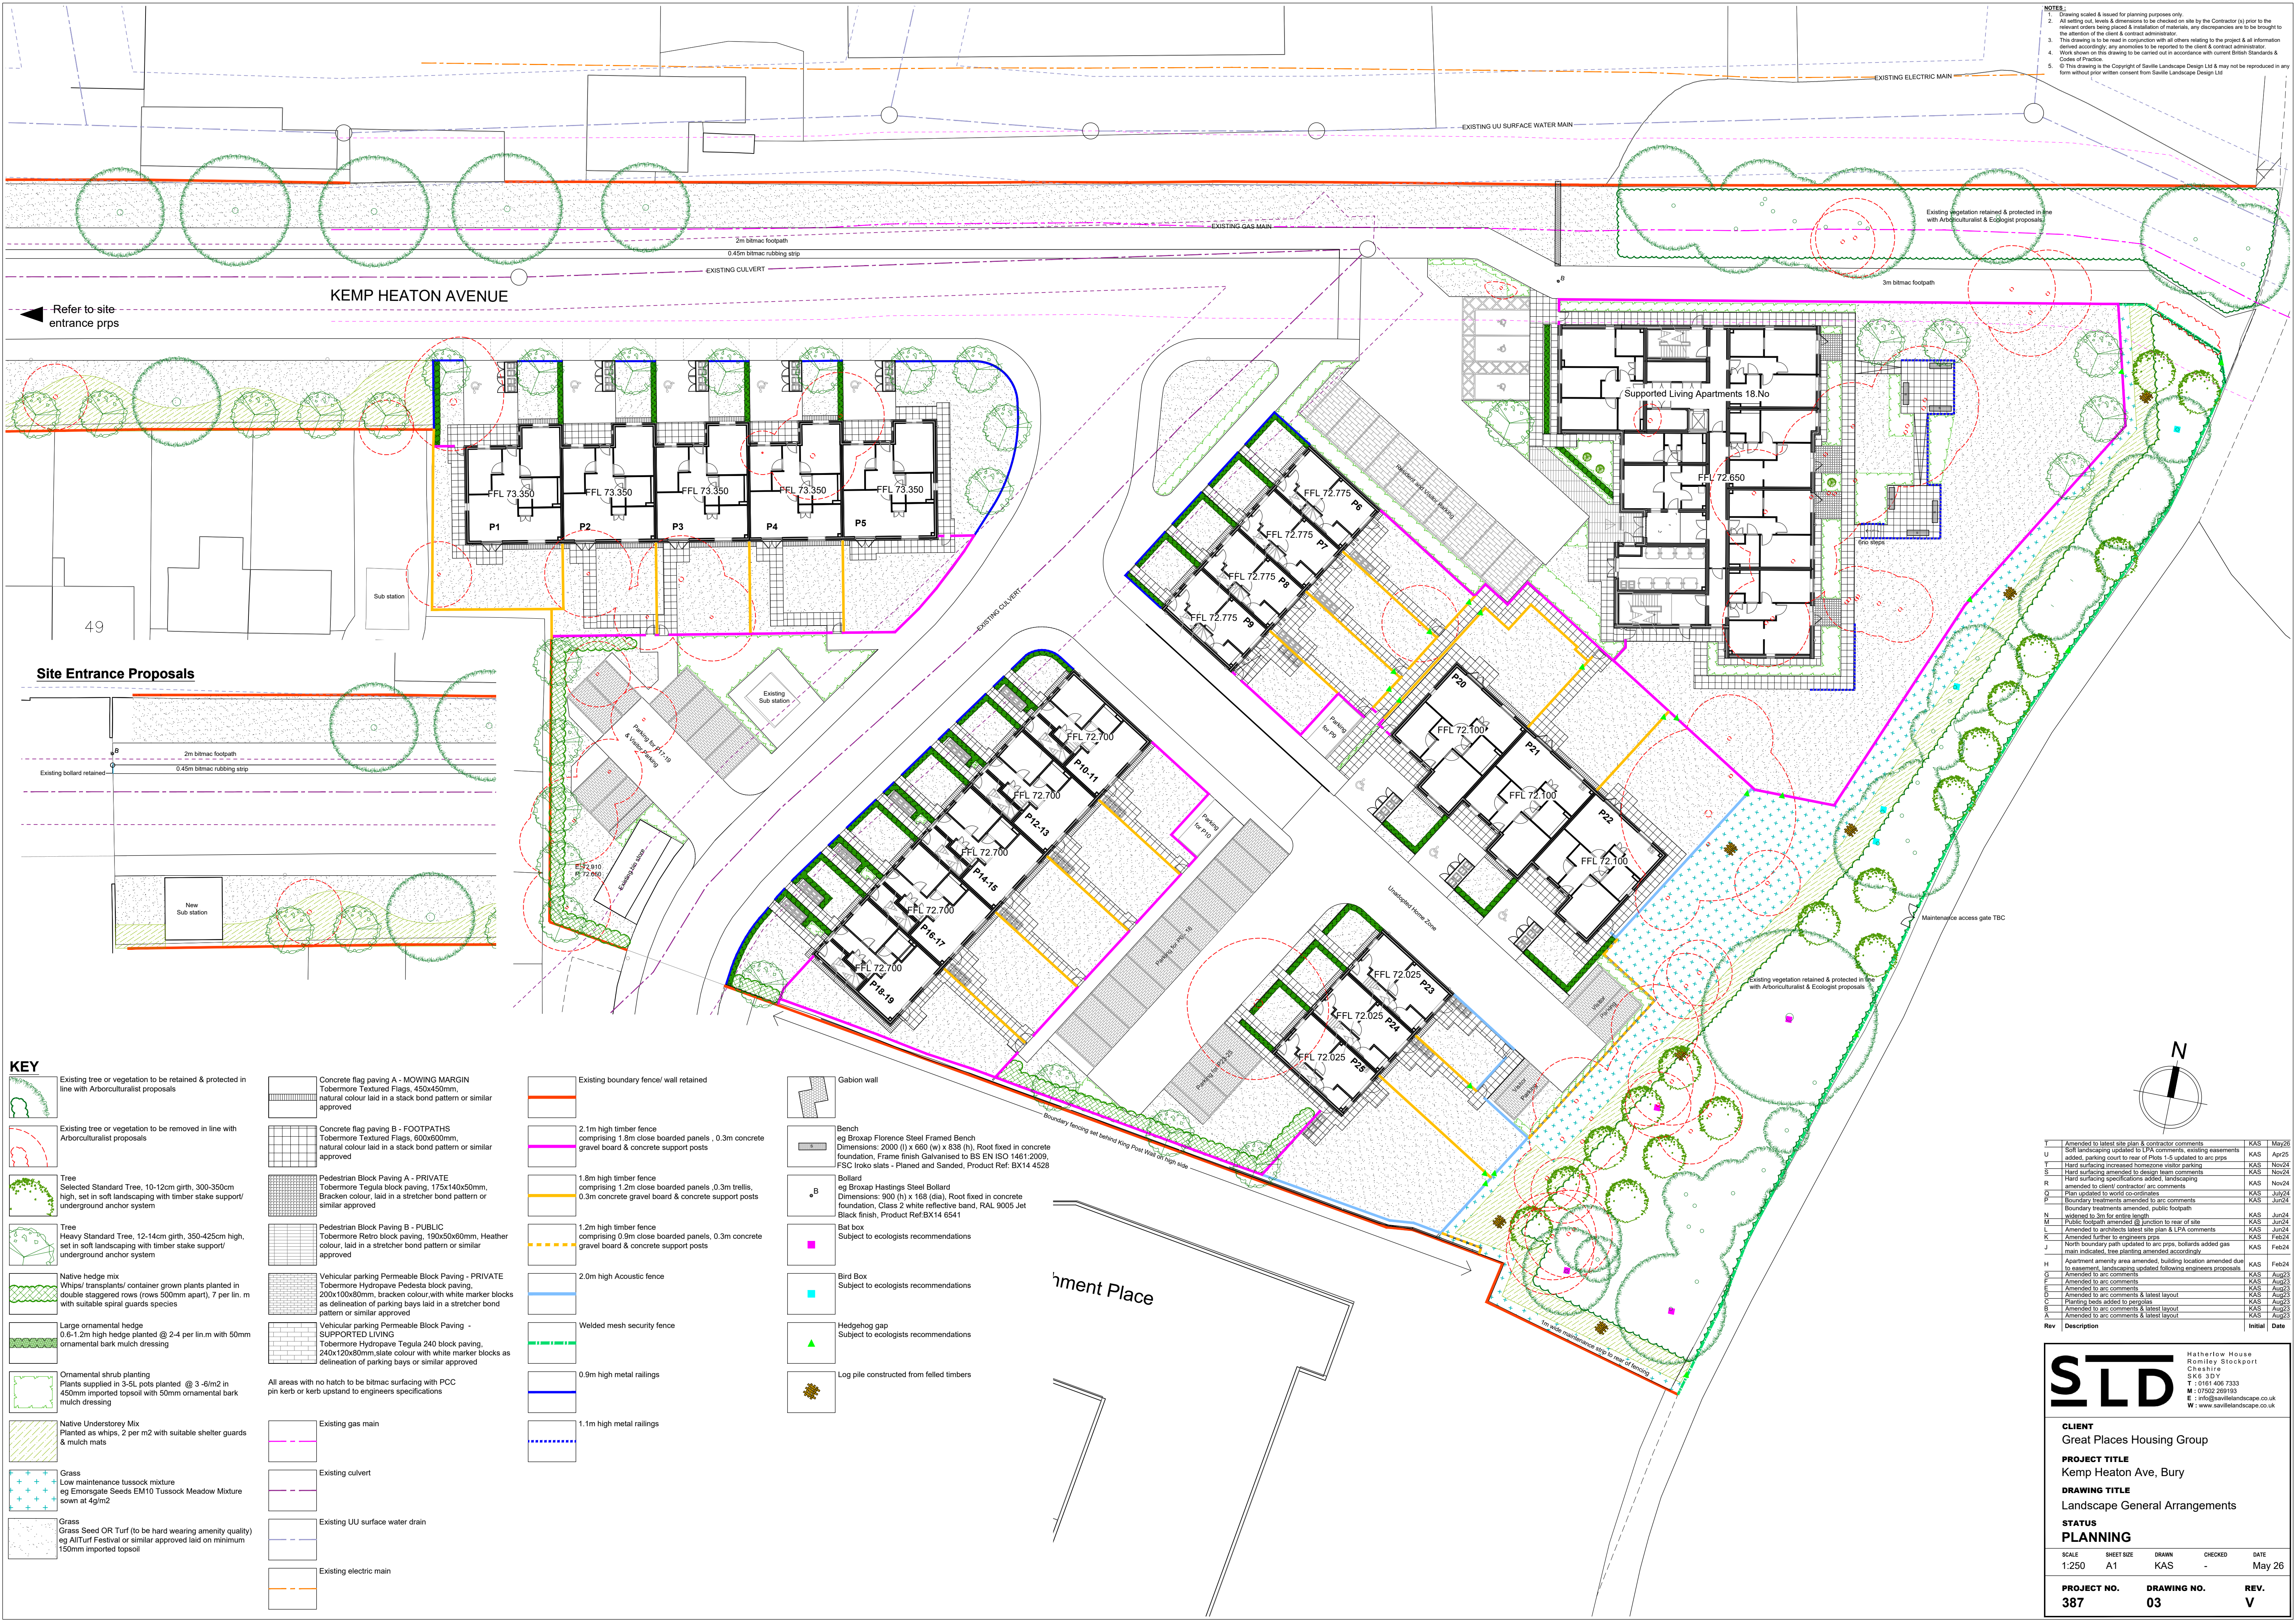

Refer to site entrance prps

Site Entrance Proposals

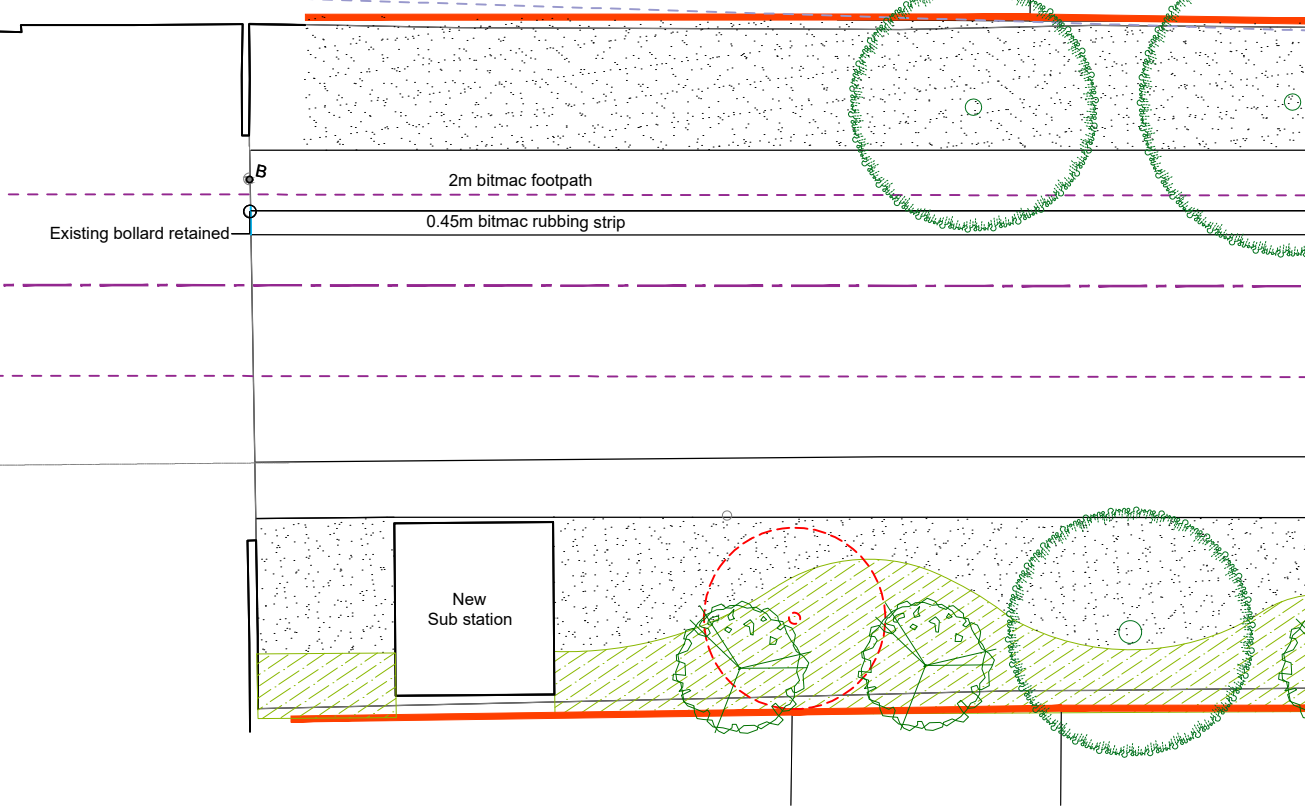

KEY

- NOTES:
1. Drawing scaled & issued for planning purposes only
 2. All setting out, levels & dimensions to be checked on site by the Contractor (s) prior to the relevant orders being placed & installation of materials, any discrepancies are to be brought to the attention of the client & contract administrator
 3. This drawing is to be read in conjunction with all others relating to the project & all information derived accordingly; any anomalies to be reported to the client & contract administrator
 4. Work shown on this drawing to be carried out in accordance with current British Standards & Codes of Practice
 5. © This drawing is the Copyright of Saville Landscape Design Ltd & may not be reproduced in any form without prior written consent from Saville Landscape Design Ltd

Y	Amended to latest site plan & contractor comments	KAS	May24
U	Soft landscaping updated to EPA comments, existing easements added, parking court to rear of Plots 1-5 updated to arc prps	KAS	Apr24
V	Hard surfacing increased homeowners visitor parking	KAS	Nov24
S	Hard surfacing amended to design team comments	KAS	Nov24
R	Hard surfacing specifications added, landscaping amended to client/ contractor/ arc comments	KAS	Nov24
Q	Plan updated to world co-ordinates	KAS	Jul24
P	Boundary treatments amended to arc comments	KAS	Jun24
N	Boundary treatments amended, public footpath updated to 3m for entire length	KAS	Jun24
M	Public footpath amended @ junction to rear of site	KAS	Jun24
L	Amended to architects latest site plan & LPA comments	KAS	Jun24
K	Amended further to engineers prps	KAS	Feb24
J	North boundary path updated to arc prps, bollards added gas main indicated, tree planting amended accordingly	KAS	Feb24
H	Apartment amenity area amended, building location amended due to easement, landscaping updated following engineers proposals	KAS	Feb24
G	Amended to arc comments	KAS	Aug23
F	Amended to arc comments	KAS	Aug23
E	Amended to arc comments	KAS	Aug23
D	Amended to arc comments & latest layout	KAS	Aug23
C	Planting beds added to perimeter	KAS	Aug23
B	Amended to arc comments & latest layout	KAS	Aug23
A	Amended to arc comments & latest layout	KAS	Aug23
Rev	Description	Initial	Date

Hatherlow House
Romiley Stockport
Cheshire
SK6 3DY
T : 0161 406 7333
M : 07502 266193
E : info@savillelandscape.co.uk
W : www.savillelandscape.co.uk

CLIENT
Great Places Housing Group

PROJECT TITLE
Kemp Heaton Ave, Bury

DRAWING TITLE
Landscape General Arrangements

STATUS
PLANNING

SCALE	SHEET SIZE	DRAWN	CHECKED	DATE
1:250	A1	KAS	-	May 26

PROJECT NO.	DRAWING NO.	REV.
387	03	V