


KEY




TYPICAL BOUNDARY DETAIL ELEVATIONS Scale 1:50


2.1m high timber fence

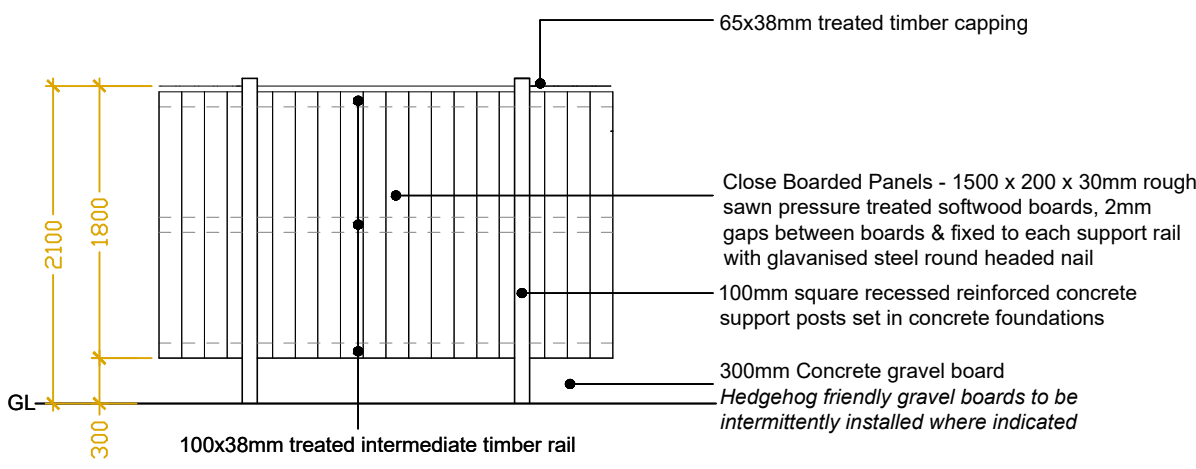


1.8m high timber fence

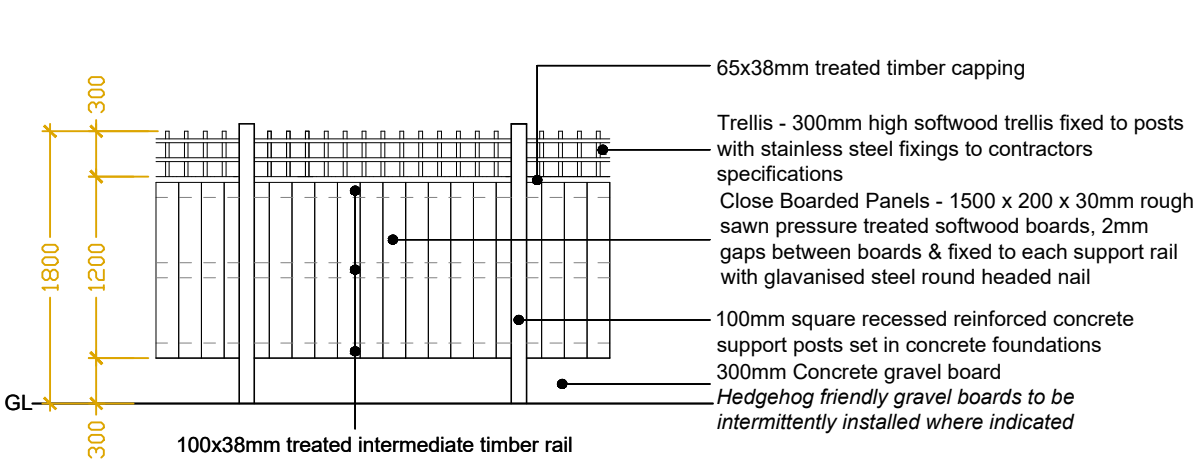


1.2m high timber fence

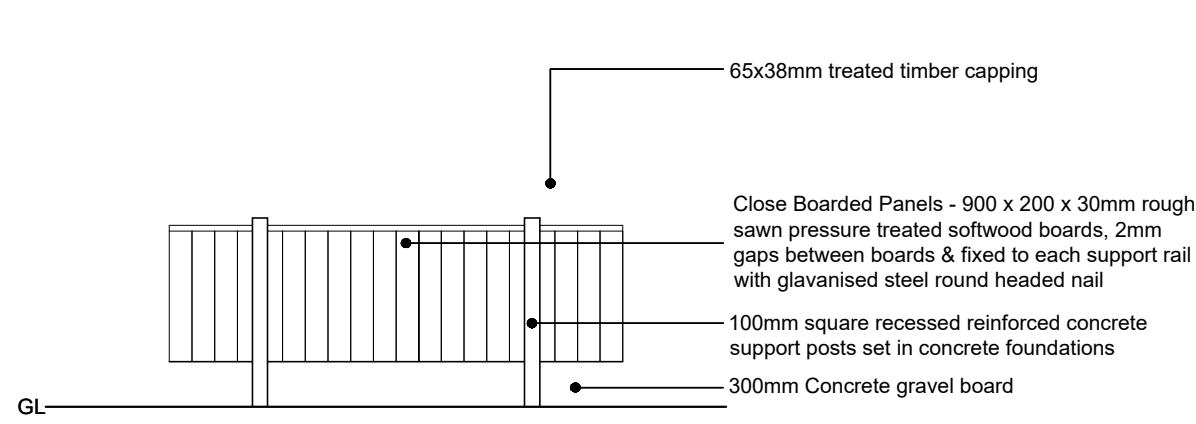

2.0m high acoustic fence


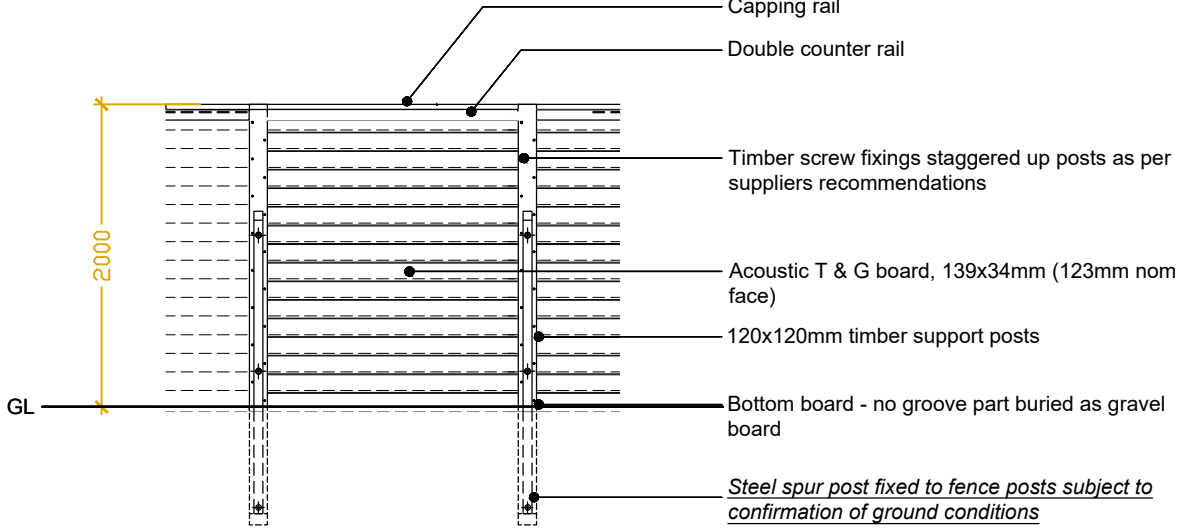


2.1m high security fence

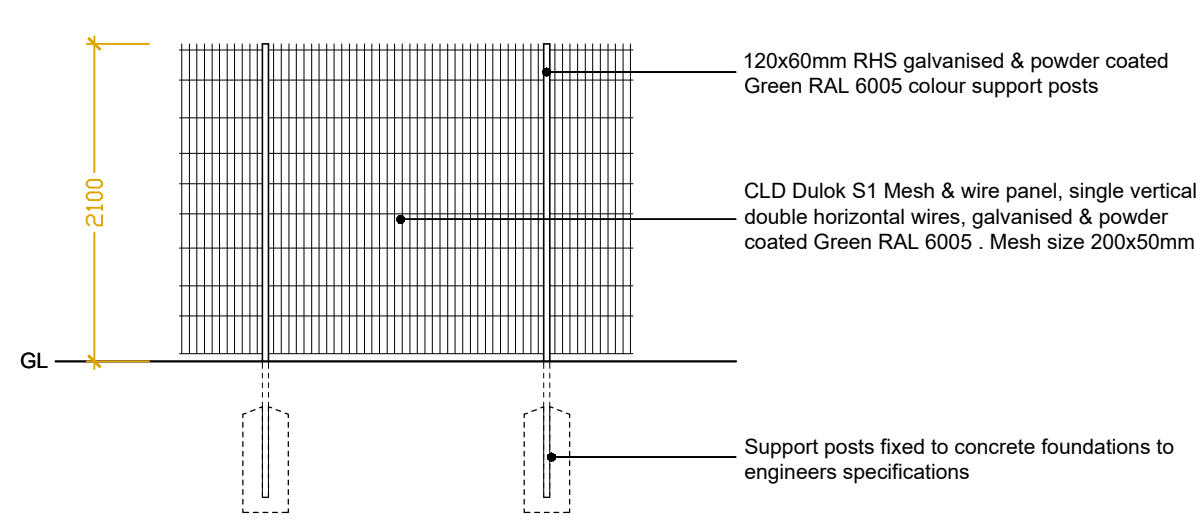


0.9m high metal railings

1.1m high metal railings

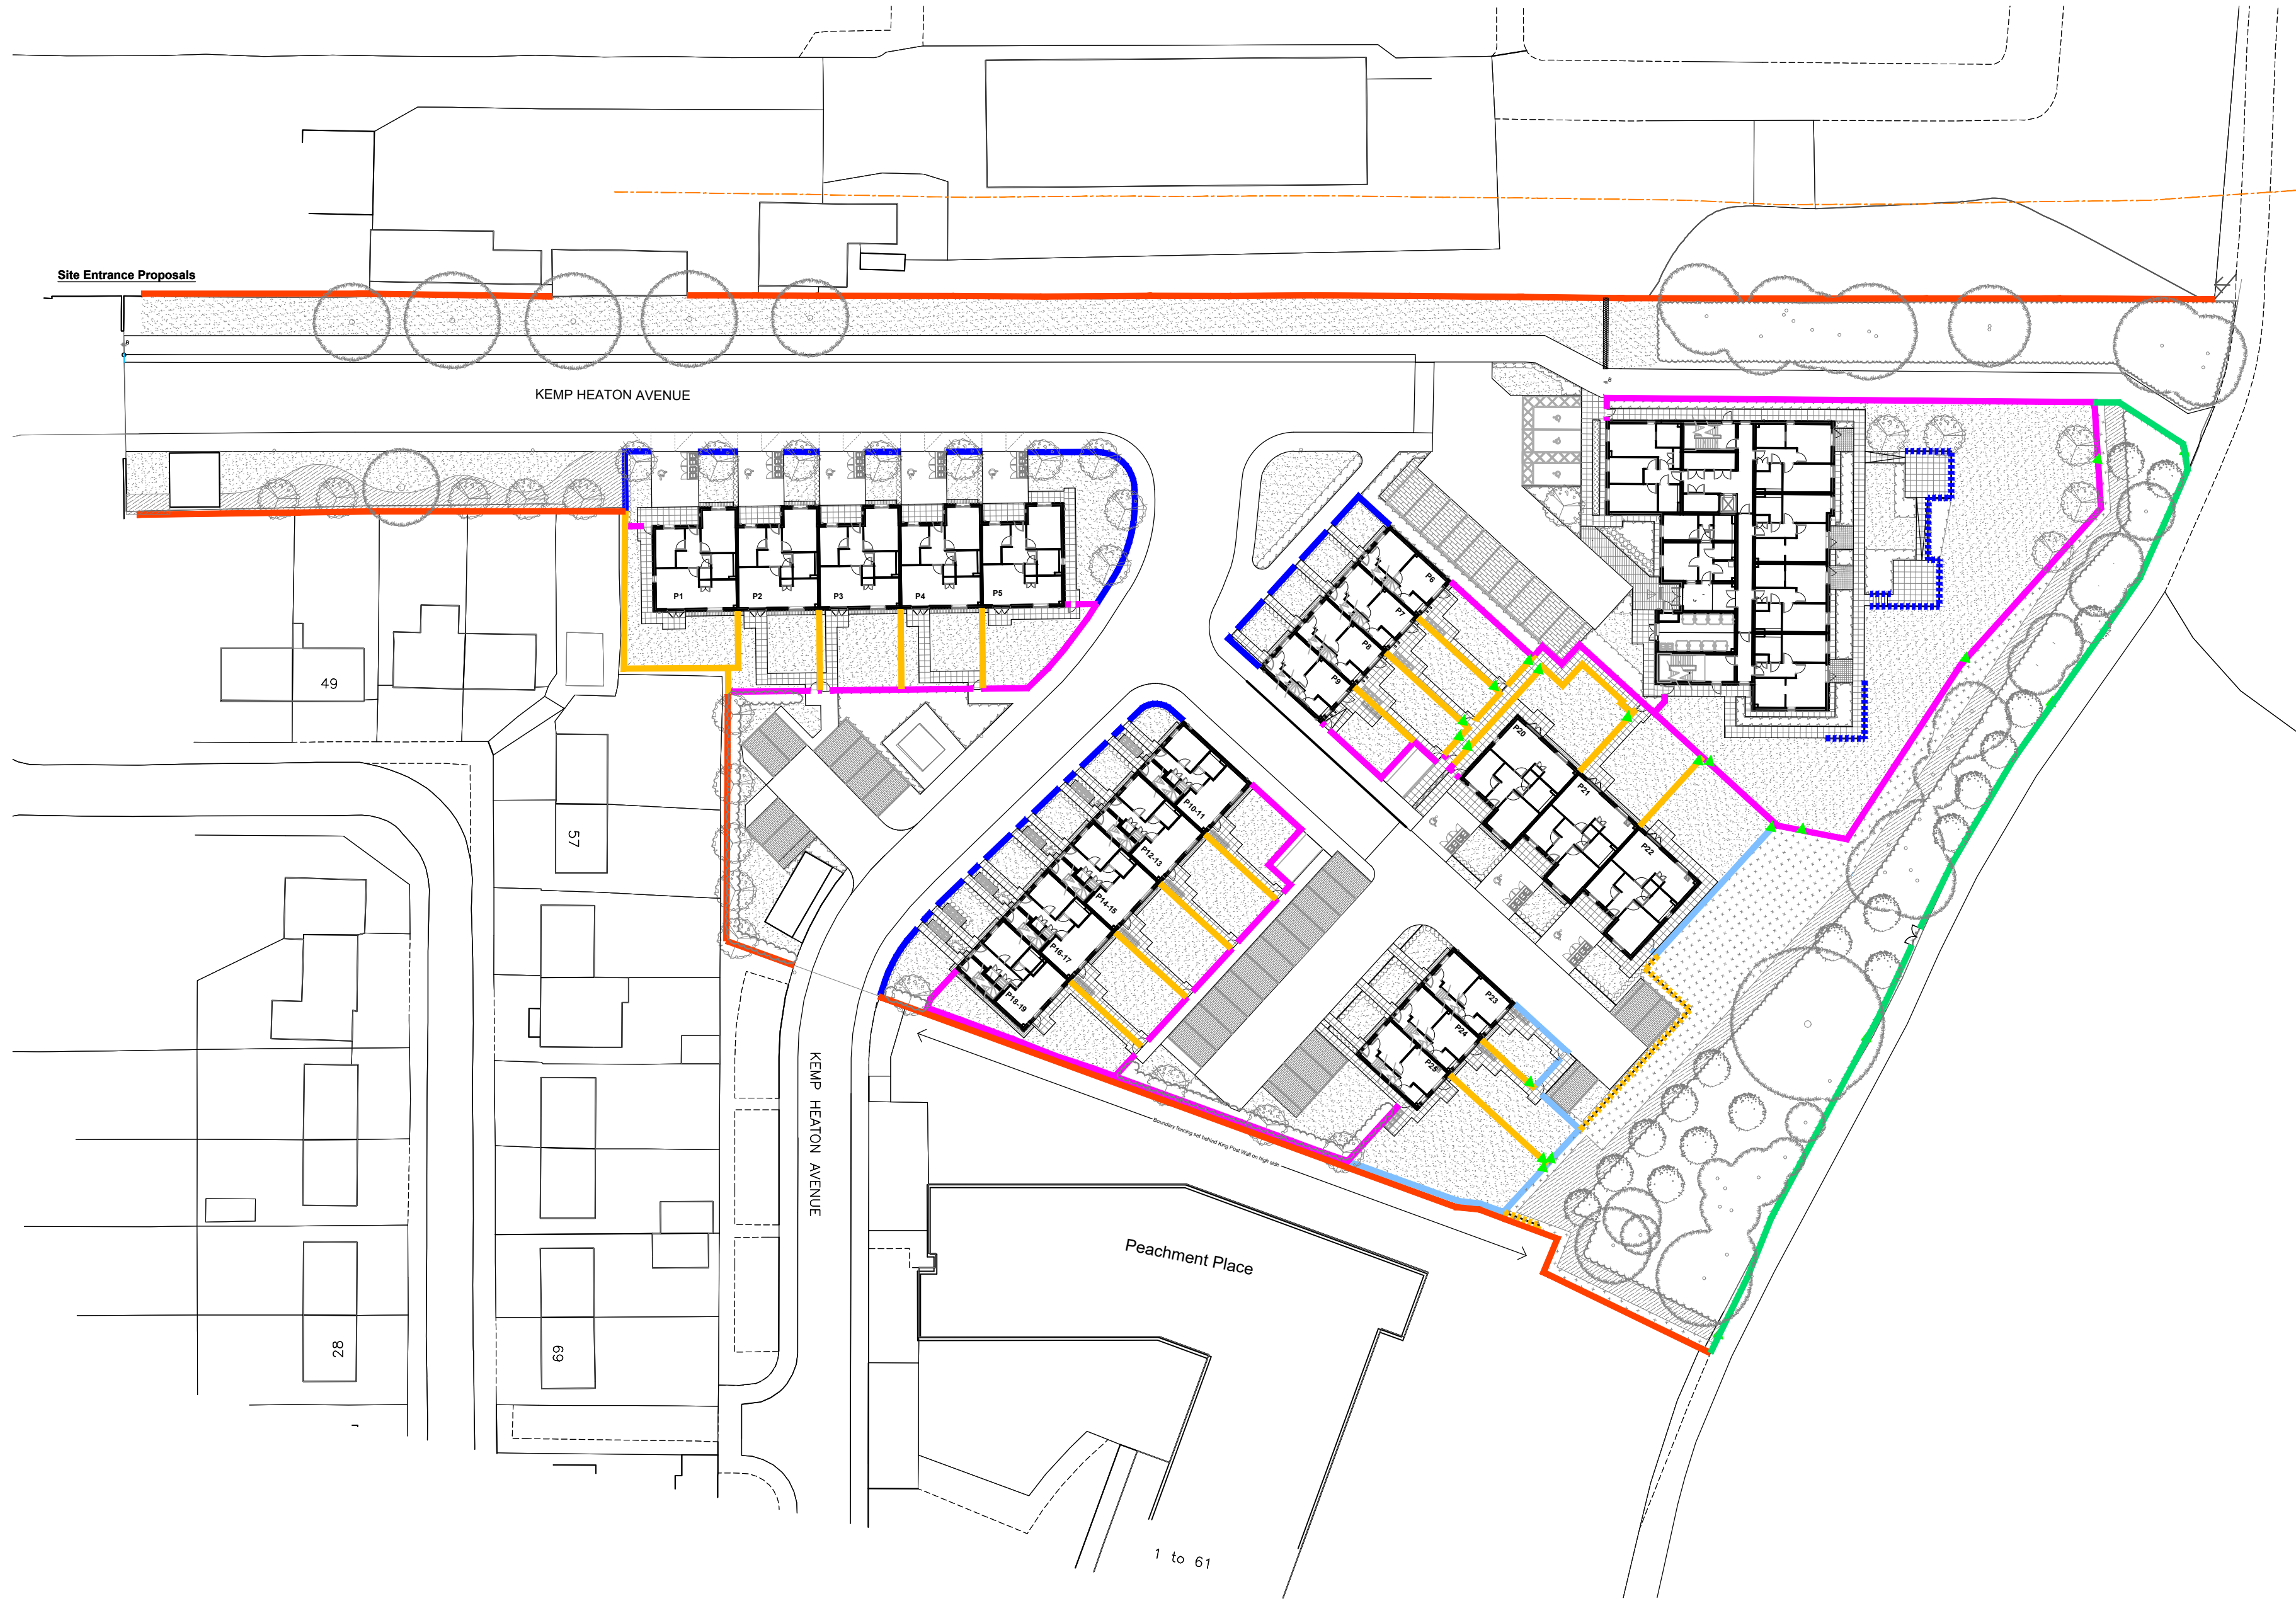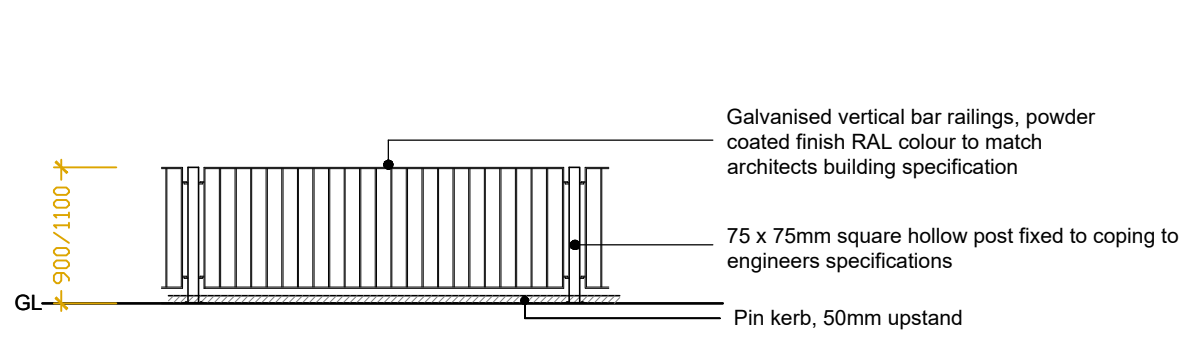

- NOTES
- Drawing scaled & issued for planning purposes only.
 - All setting out, levels & dimensions to be checked on site by the Contractor (s) prior to the relevant orders being placed & installation of materials. any discrepancies are to be brought to the attention of the client & contract administrator.
 - This drawing is to be used in conjunction with all others relating to the project & all information derived accordingly; any anomalies to be reported to the client & contract administrator.
 - Work shown on this drawing to be carried out in accordance with current British Standards & Codes of Practice.
 - © This drawing is the Copyright of Saville Landscape Design Ltd & may not be reproduced in any form without prior written consent from Saville Landscape Design Ltd

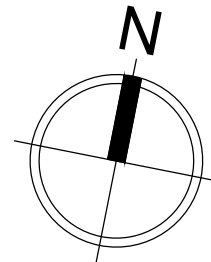

Q	Amended to latest site plan	KAS	May26
P	Amended to latest site plan	KAS	Apr25
N	Amended to latest site plan	KAS	Nov24
M	Amended to latest site plan	KAS	Nov24
L	Amended to latest site plan	KAS	Nov24
K	Plan updated to world co-ordinates	KAS	Jul24
J	Amended to latest site plan	KAS	Jun24
H	Amended to latest site plan	KAS	Jun24
G	Amended to latest site plan	KAS	Jun24
F	Amended to latest site plan & levels information	KAS	Feb24
E	Amended to latest site plan	KAS	Aug23
D	Amended to latest site plan	KAS	Aug23
C	Amended to latest site plan	KAS	Aug23
B	Amended to latest site plan	KAS	Aug23
A	Amended to latest site plan	KAS	Aug23

Rev	Description	Initial	Date
-----	-------------	---------	------

SLD Hatherlow House
Romiley Stockport
Cheshire
SK6 3DY
T : 0161 406 7333
M : 07502 266193
E : info@savillelandscape.co.uk
W : www.savillelandscape.co.uk

CLIENT Great Places Housing Group				
PROJECT TITLE Kemp Heaton Ave, Bury				
DRAWING TITLE Boundary Treatments				
STATUS PLANNING				
SCALE 1:500	SHEET SIZE A1	DRAWN KAS	CHECKED -	DATE May21
PROJECT NO. 387	DRAWING NO. 04		REV. Q	