




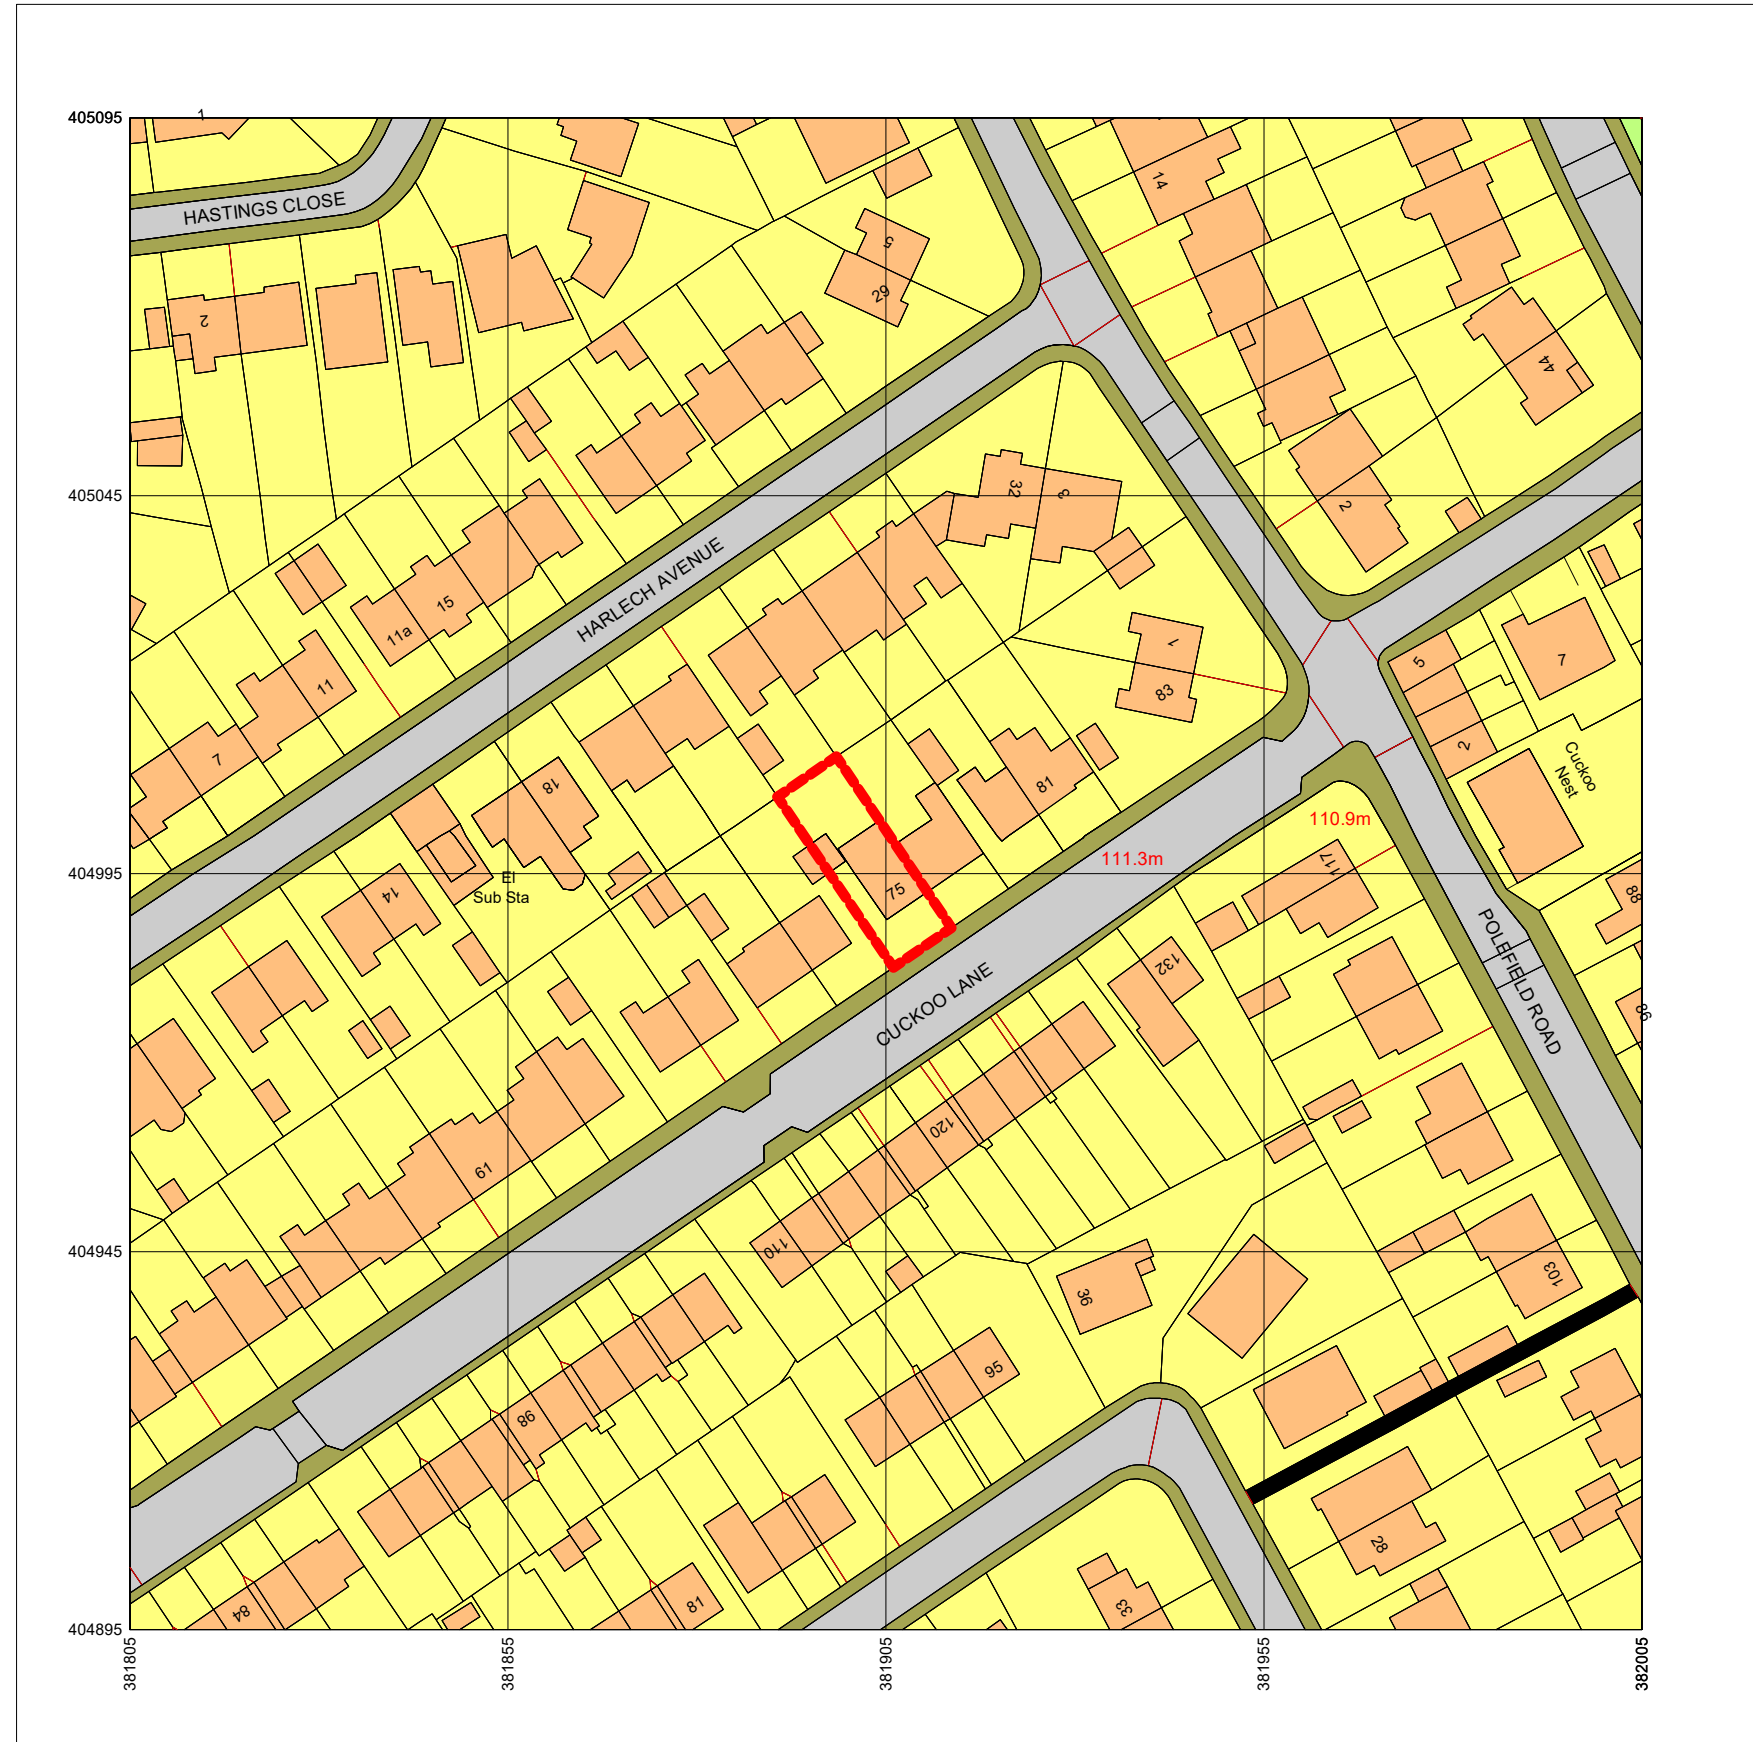

1 Location Plan
1 : 1000

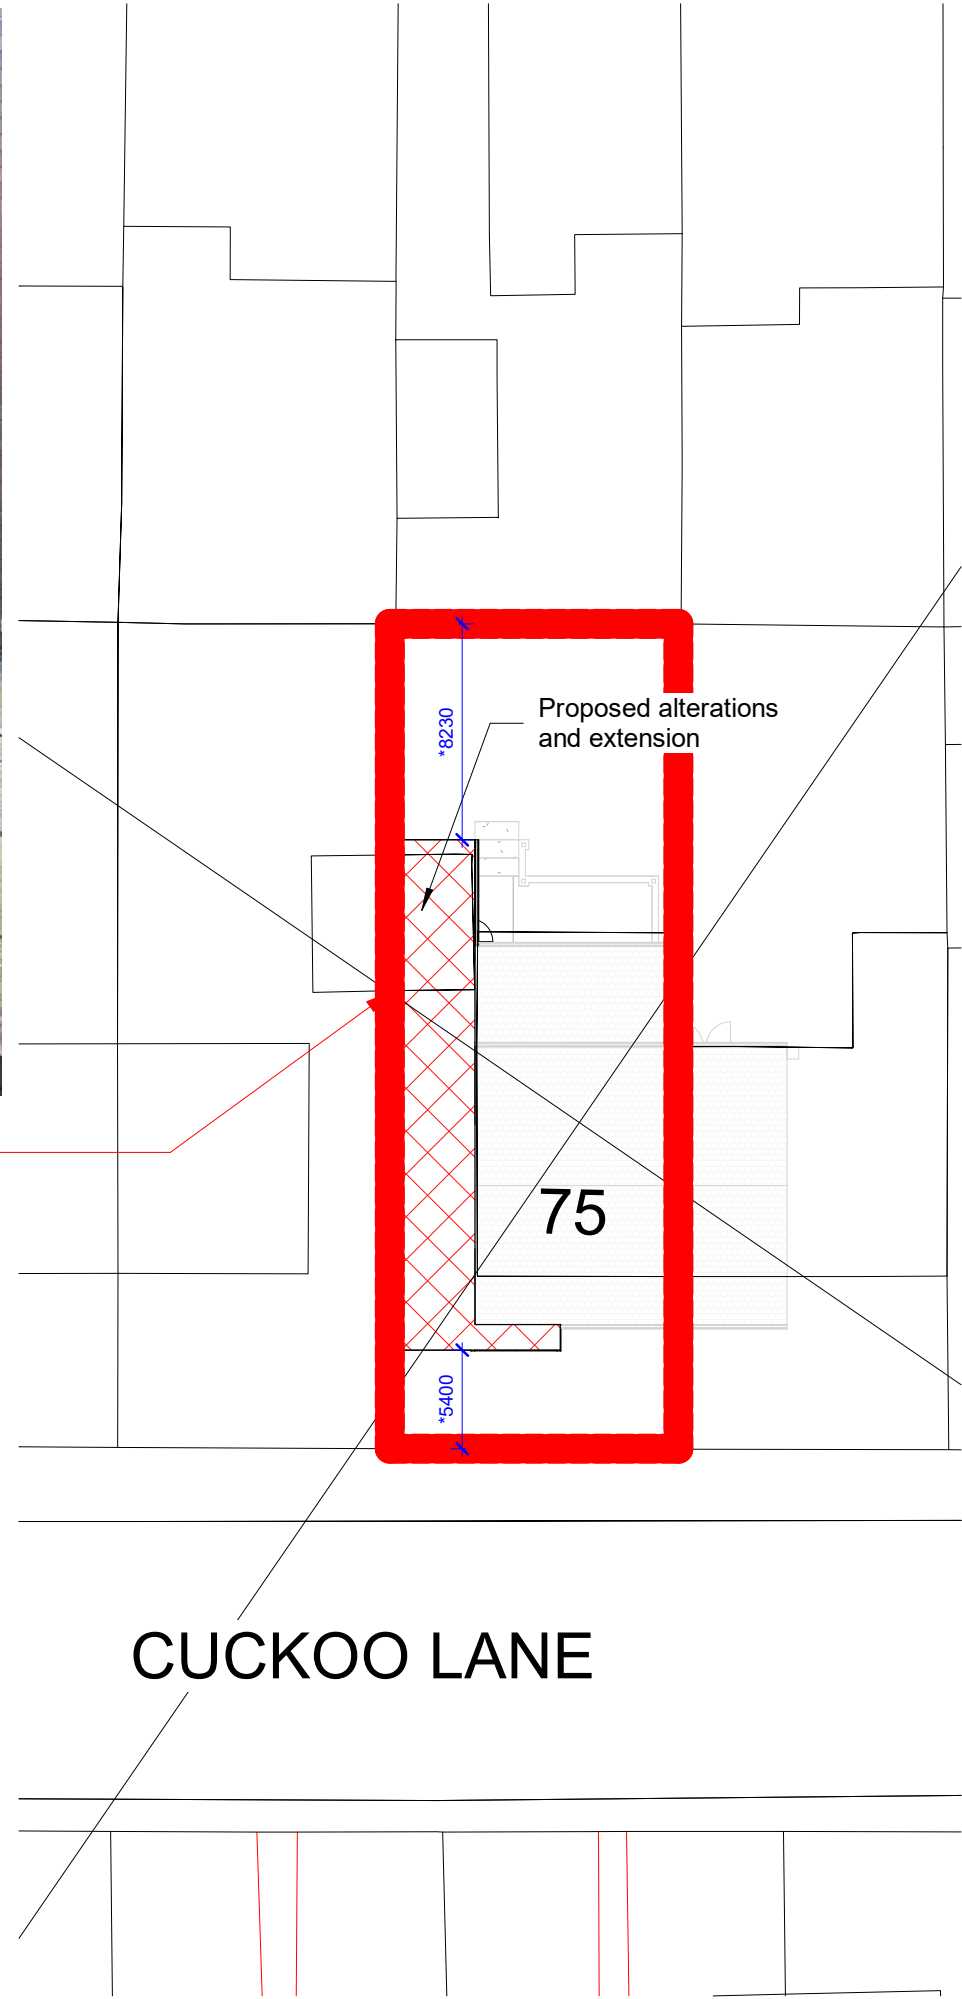

Garage Wall @ Boundary Line:
Existing wall only to be extended upwards and internally insulated to allow for new roof.

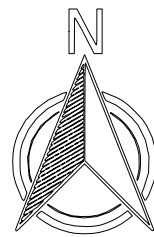

2 Proposed Site Plan
1 : 250

A & C CONSULTANTS SHALL HAVE NO RESPONSIBILITY FOR ANY USE MADE OF THIS DOCUMENT OTHER THAN FOR THAT WHICH IT WAS PREPARED AND ISSUED.

ALL DIMENSIONS SHOULD BE CHECKED ON SITE.
DO NOT SCALE FROM THIS DRAWING

ANY DRAWING ERRORS OR DIVERGENCIES SHOULD BE BROUGHT TO THE ATTENTION OF A & C CONSULTANTS AT THE ADDRESS SHOWN BELOW.

NOTES

A	Dimensions to Boundary added	AC	AC	06.07.2022
REVISION / DESCRIPTION		DRAWN	CHECKED	DATE

KEYPLAN

CLIENT

Architectural & Constructuin Consultants
33 Mere Drive
Clifton
Swinton
Manchester, M60 3JA
United Kingdom
M: +44 (0)746 264 4148
E: achiguma@cloud.com



PROJECT TITLE
75 Cuckoo Lane, Whitefield, Manchester,
M45 6WD

2022_06_T Majid

DRAWING TITLE
Location and Proposed Site
Plan

DRAWING NO.
(2-) A100

SCALE
@ A2
As
indicated

REVISION
A