


THE BUILDER MUST CHECK THE SITE
AND THE APPROVED DRAWINGS
BEFORE COMMENCING THE WORKS
AND MUST TAKE ANY WORKING
MEASUREMENTS AS NECESSARY.
ANY DISCREPANCY IN THE DRAWING
MUST BE REPORTED TO THE CLIENT .

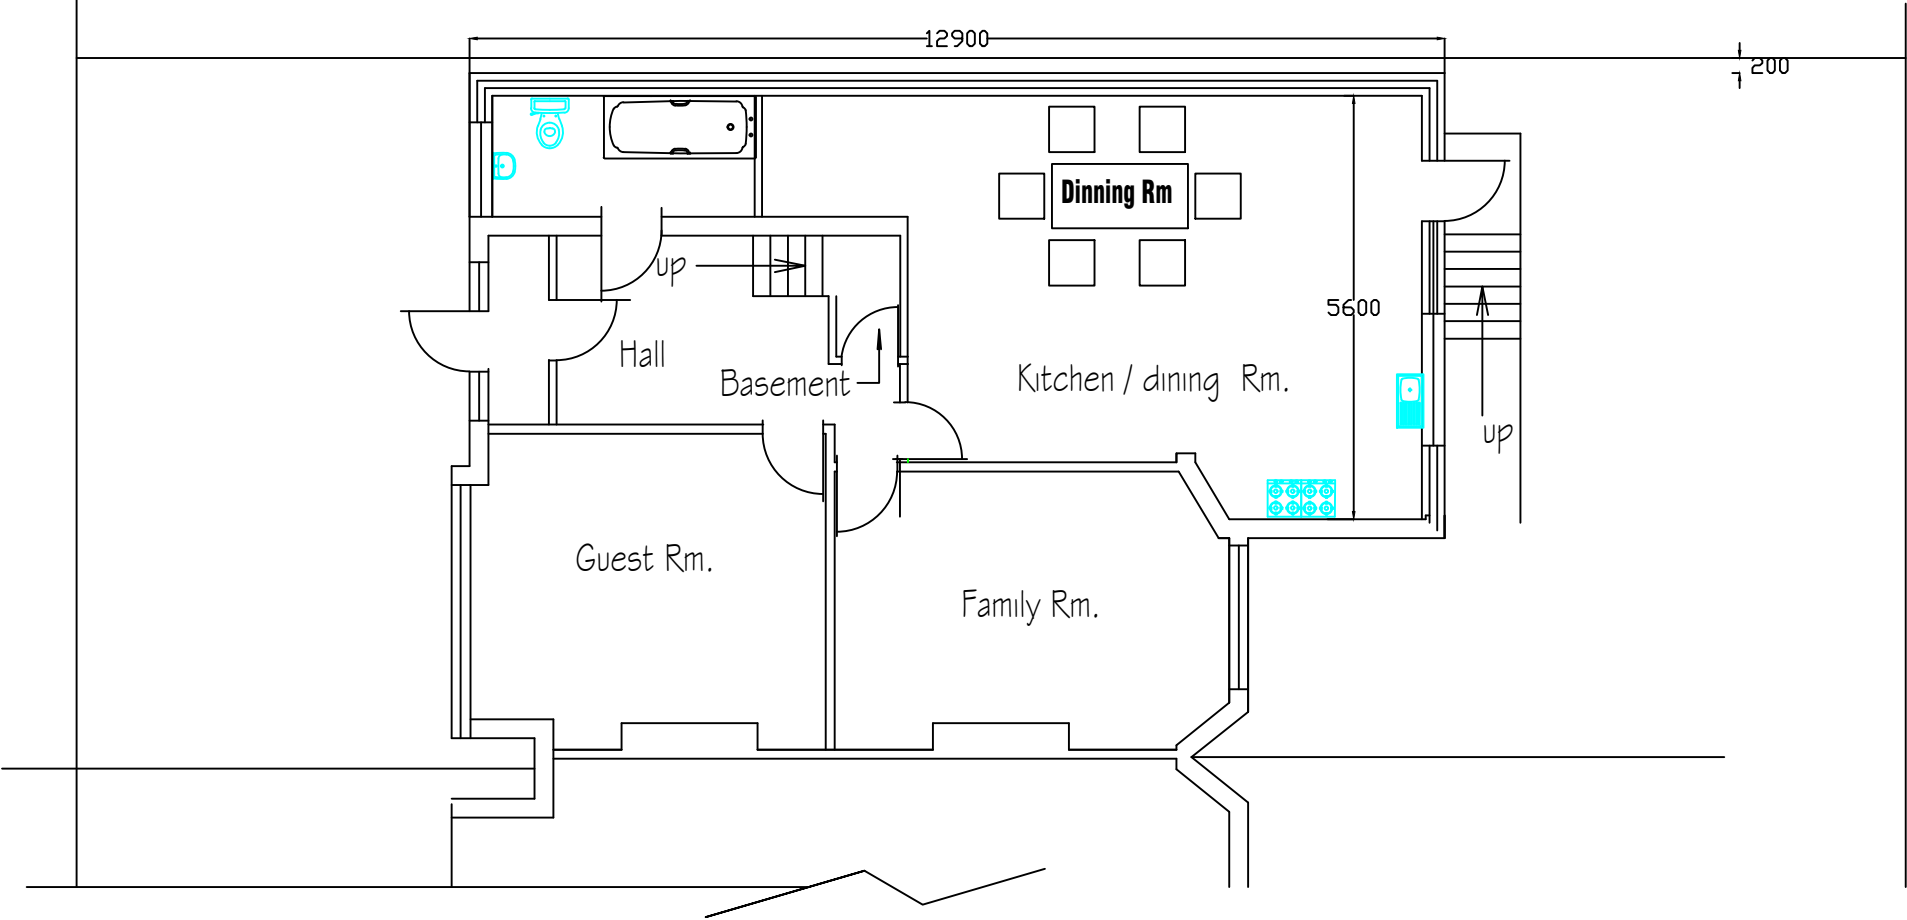

Proposed Ground Floor Plan

Date	Rev	Description	
27.06.22	B	Planning	
12.7.22	C	Planning	
04.8.22	C	Planning	

HSH

Engineering Design Services
428 Cheetham Hill Road Cheetham Manchester
M8 9LE. UK 01617956385,07940197 333

project title

Proposed ground floor extension to create an additional living accomodation.

client

Mr & Mrs Abdul Karim Zeria

dwg. title

Proposed Ground Floor Plan

dwg.no.

04C

sheet no.

scale.

1:100 @ A3

job no.

12 Queens Drive Prestwich M/c M25 0HQ

drawn by.

checked by.

approved by.

date

TZ

-

April 2022