



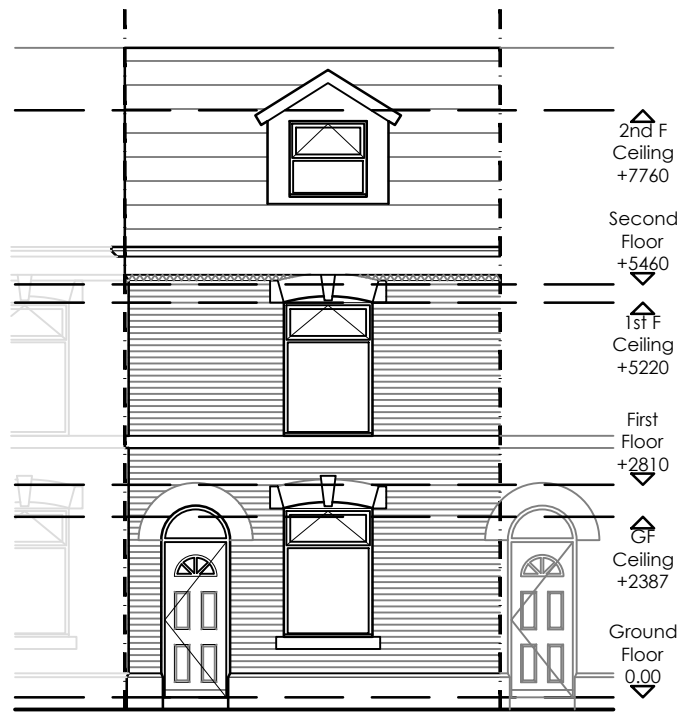


Proposed Front Elevation
Scale: 1:100

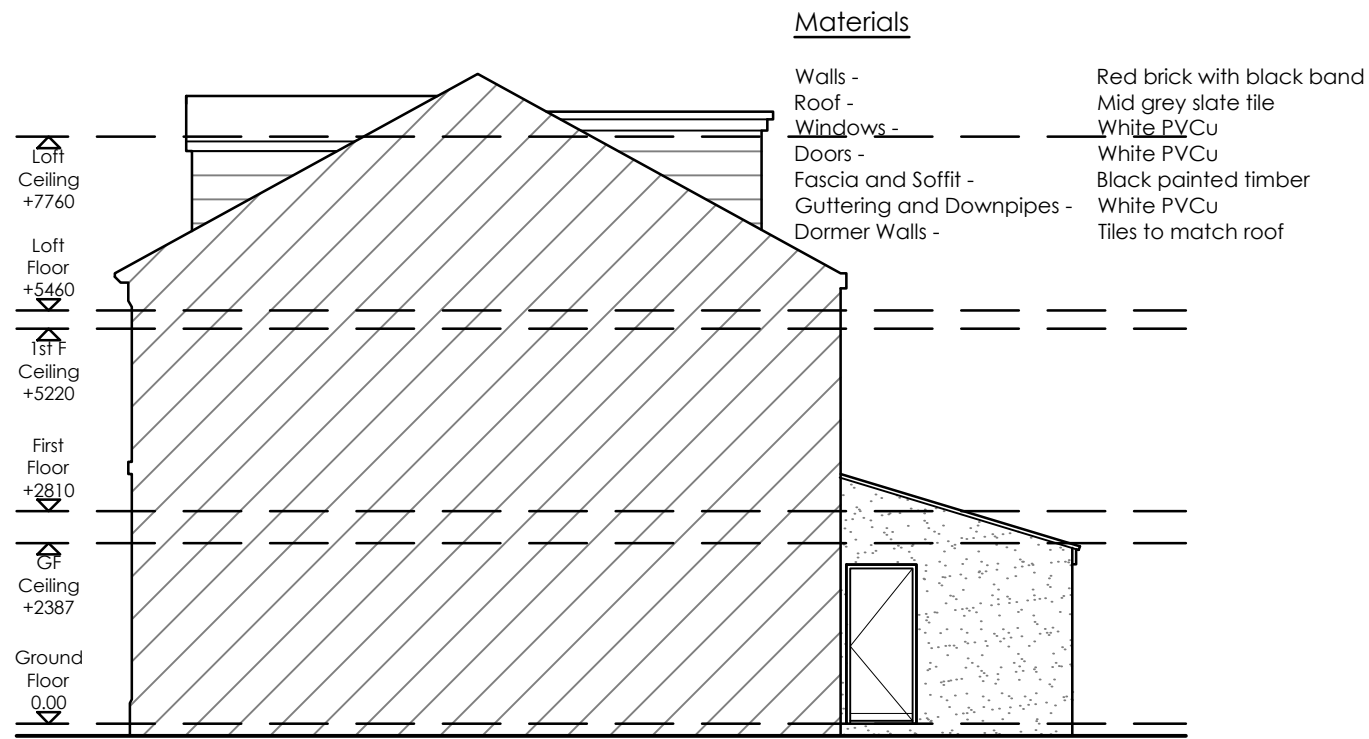

Proposed Side Elevation
Scale: 1:100

Materials

Walls -	Red brick with black band
Roof -	Mid grey slate tile
Windows -	White PVCu
Doors -	White PVCu
Fascia and Soffit -	Black painted timber
Guttering and Downpipes -	White PVCu
Dormer Walls -	Tiles to match roof

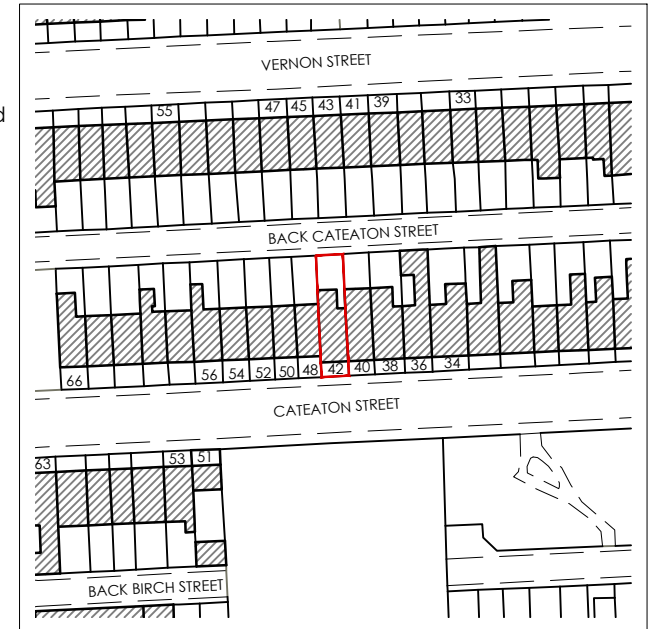


Site Location Plan
Scale: 1:1250

Key

Site Boundary



Proposed Rear Elevation
Scale: 1:100

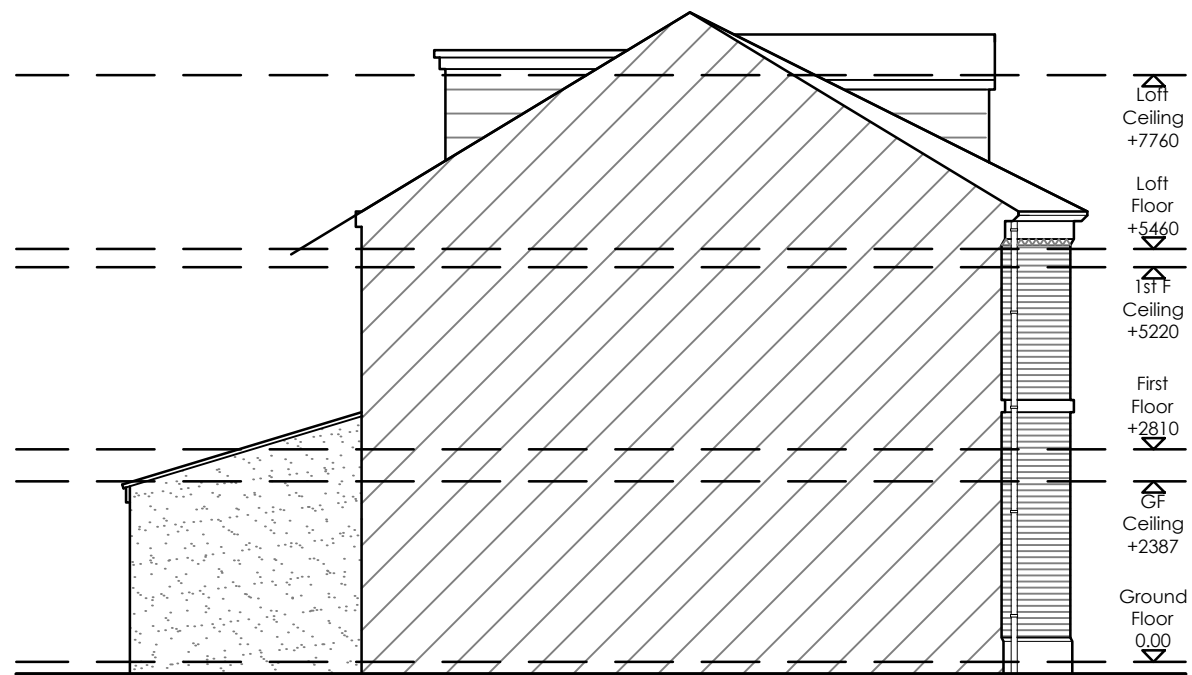

Proposed Side Elevation
Scale: 1:100

REV	Notes	Date	By
A	Front dormer changed	12.01.23	smh

CRISP
architecture
Email: studio@crisparchitecture.co.uk
Chartered Institute of
Architectural Technologists
Chartered Practice

Project:	42 Cateaton Street, Bury Greater Manchester, BL9 5AW
Drawing Title: Proposed Elevations	
Project No: 2237	File Identifier: 2237_72_09
Drawing No: 72_09	Revision: A
Drawn By: SMH	Checked By: SMH
Scale: 1:100 @ A3	Date: 30/09/2022
Purpose of Issue: FEASIBILITY	
Drawing Status: PLANNING	