




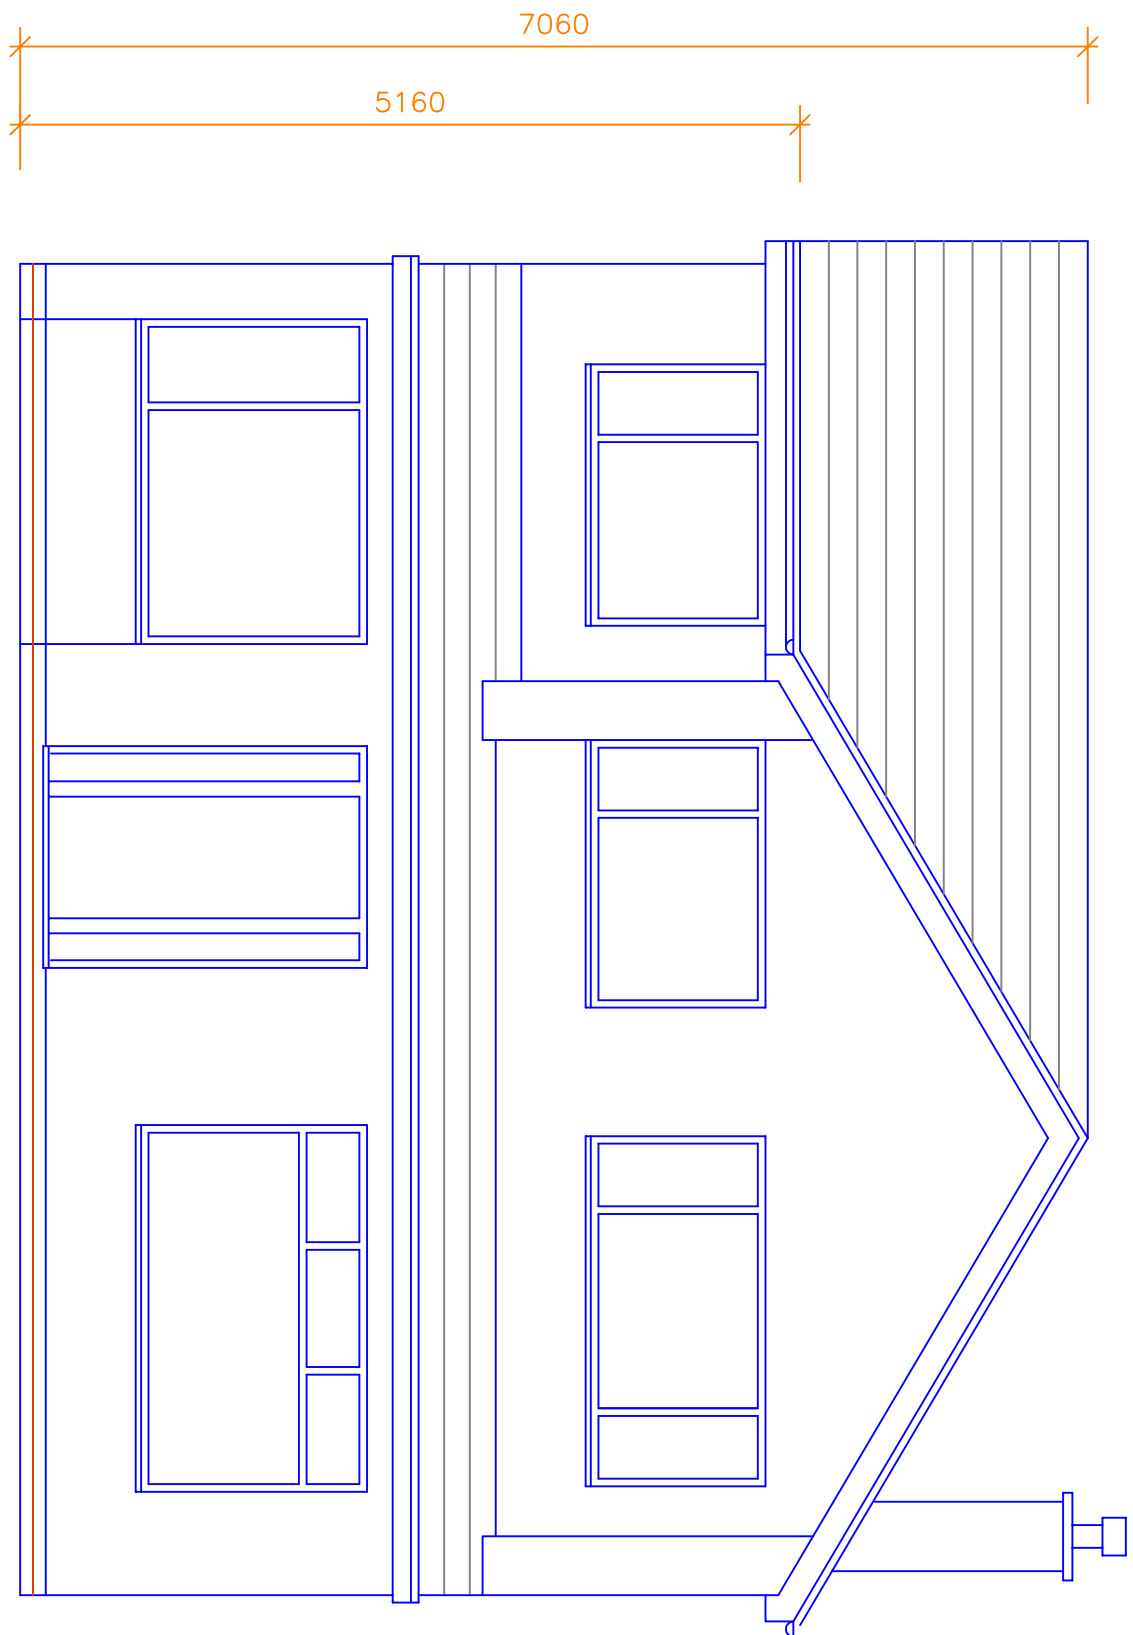


Proposed Front Elevation
facing Wilton Drive

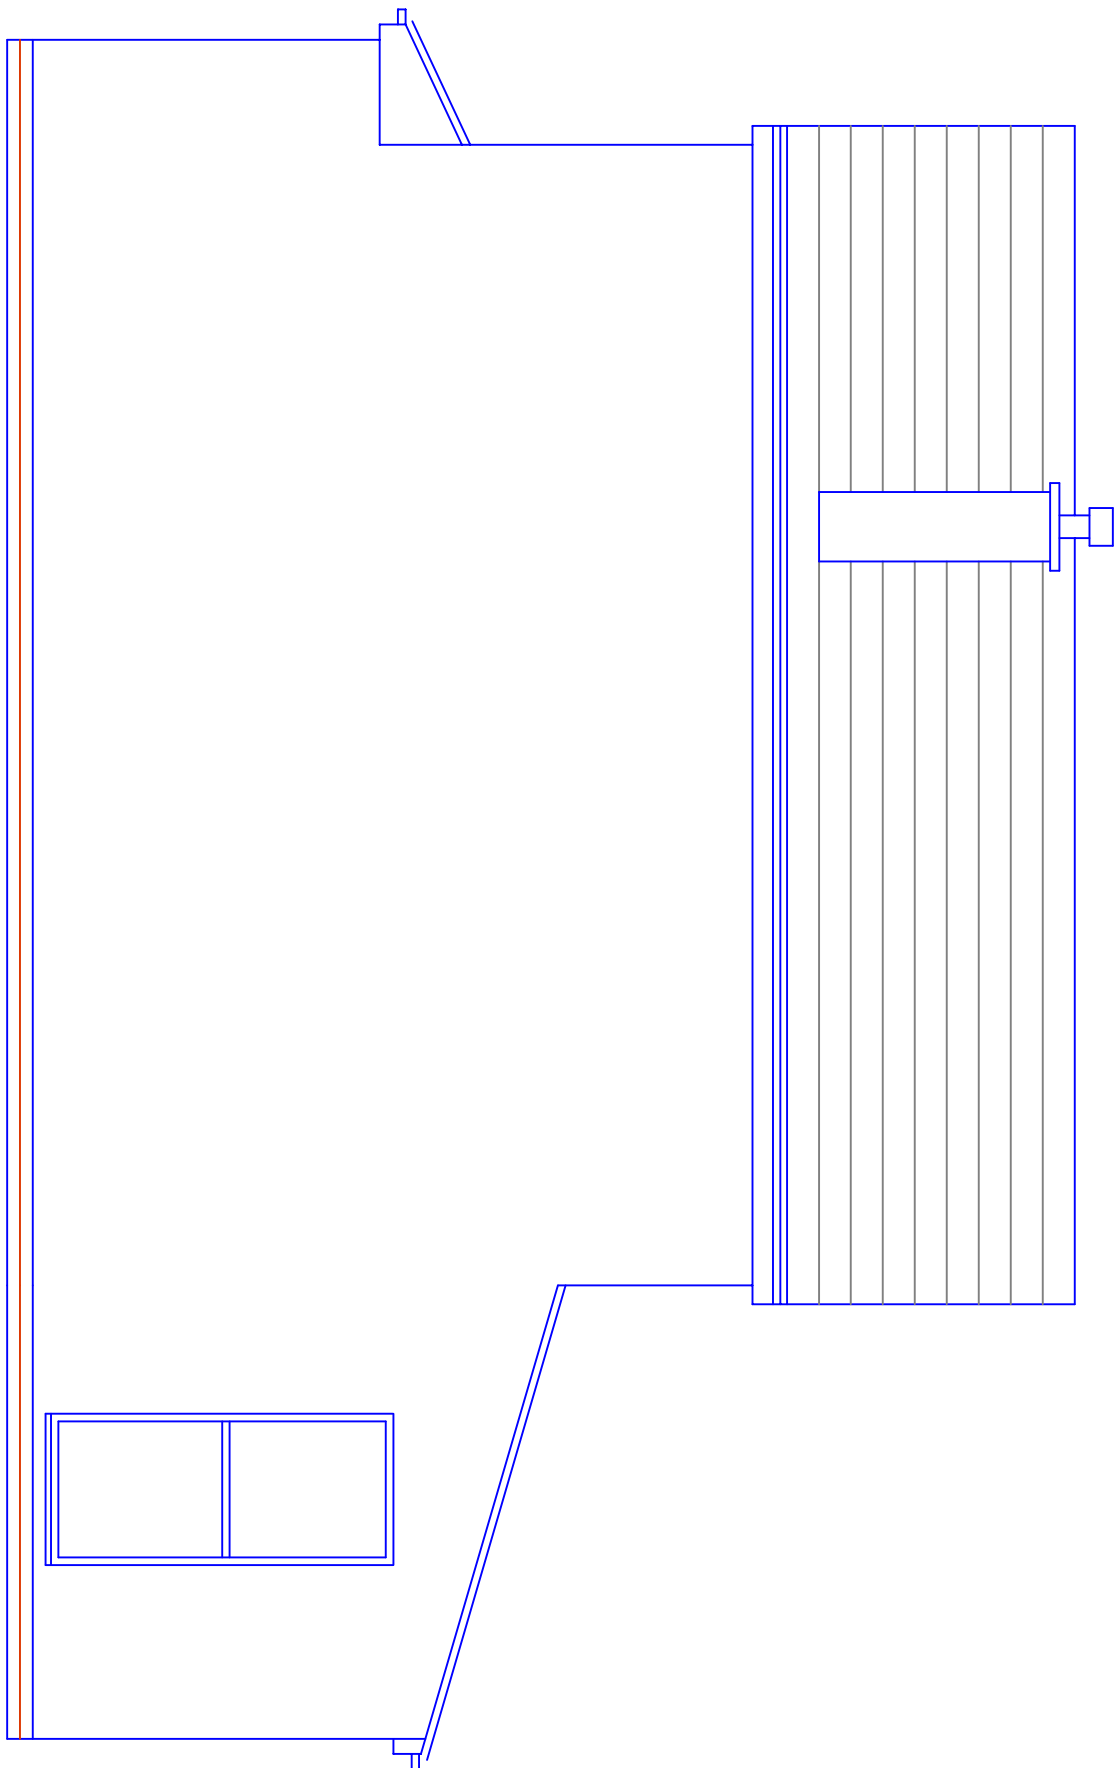


Proposed Side Elevation
facing Melton Drive

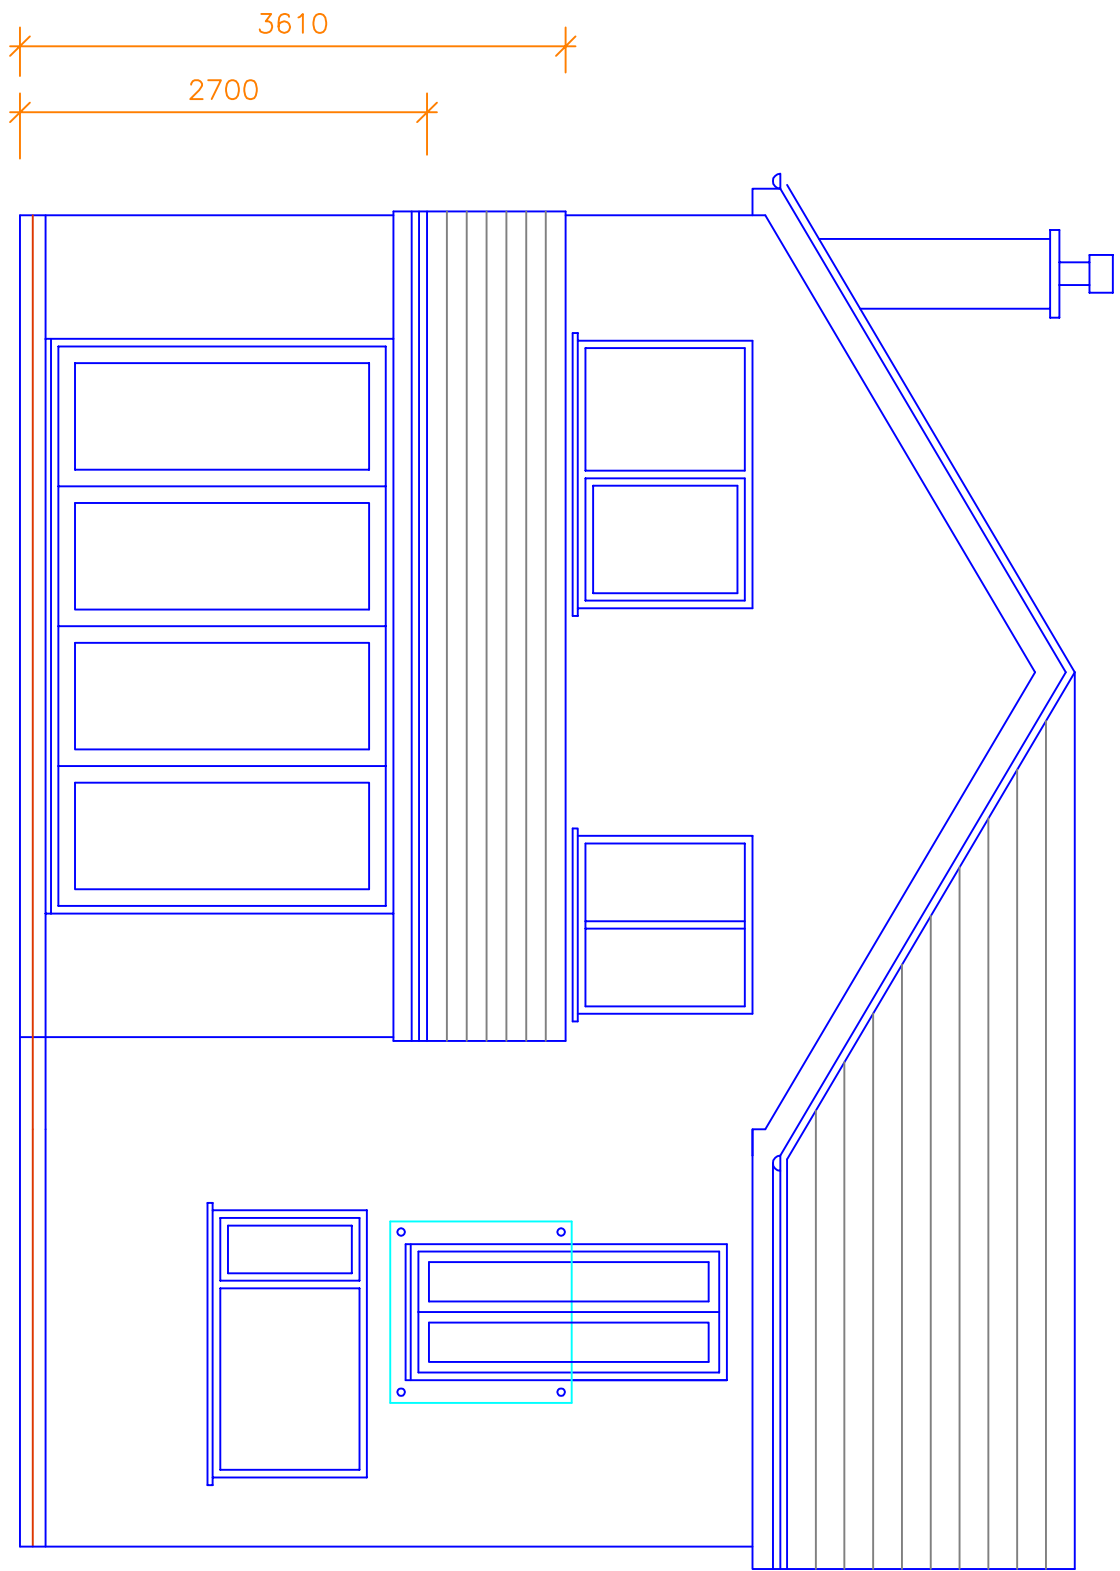


Proposed Rear Elevation

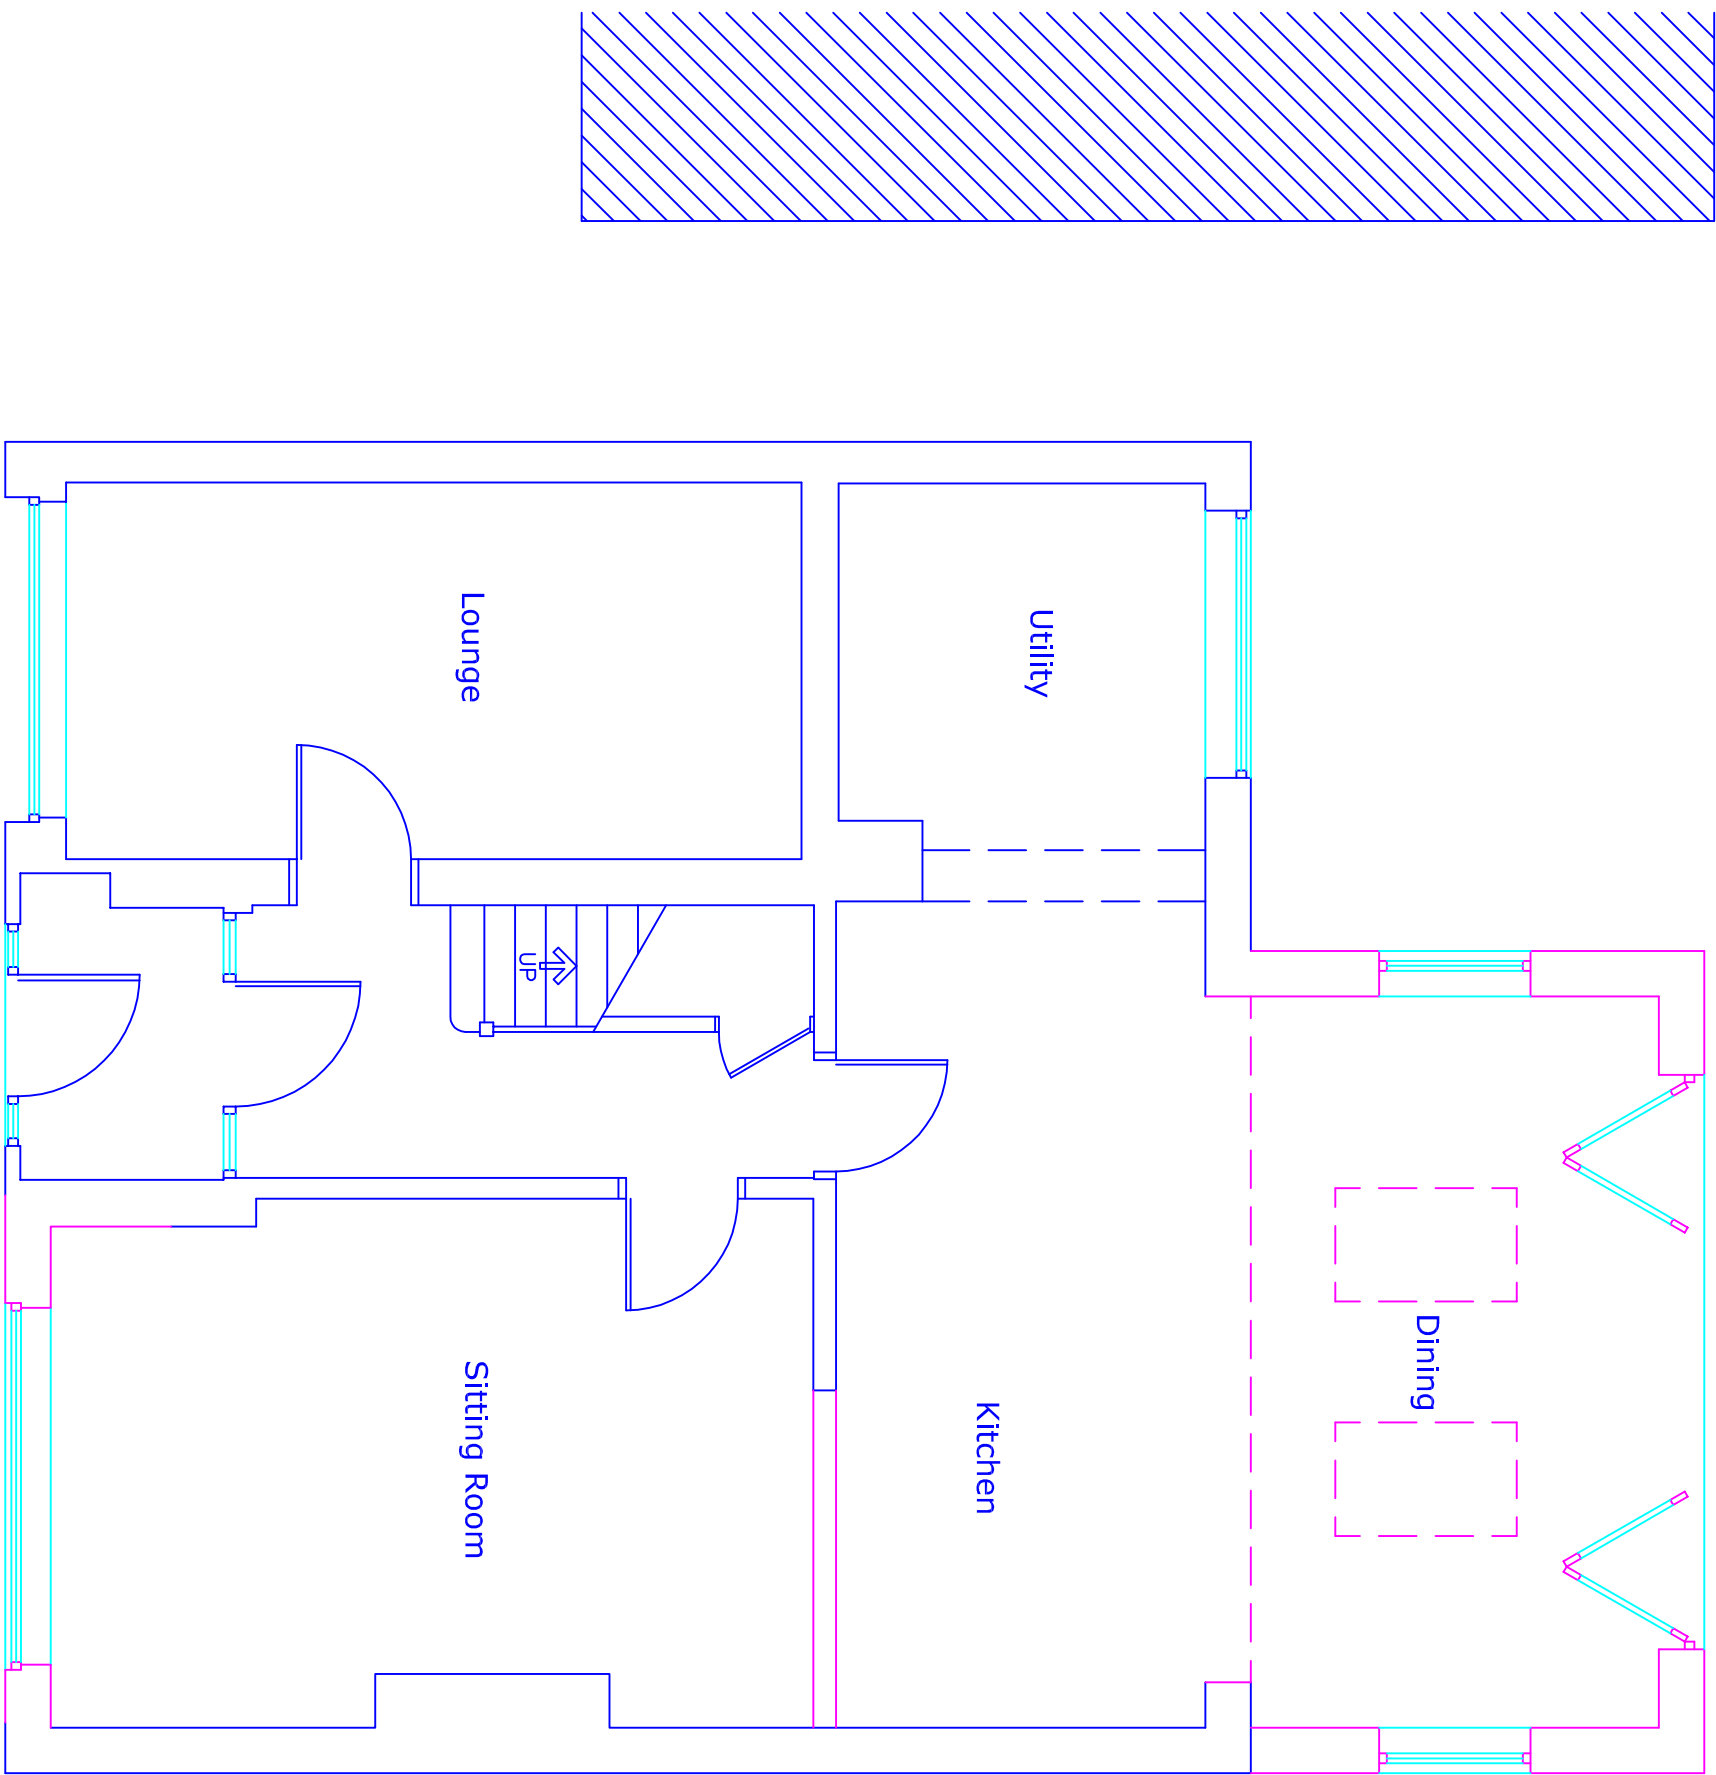

Proposed Plan
Ground Floor

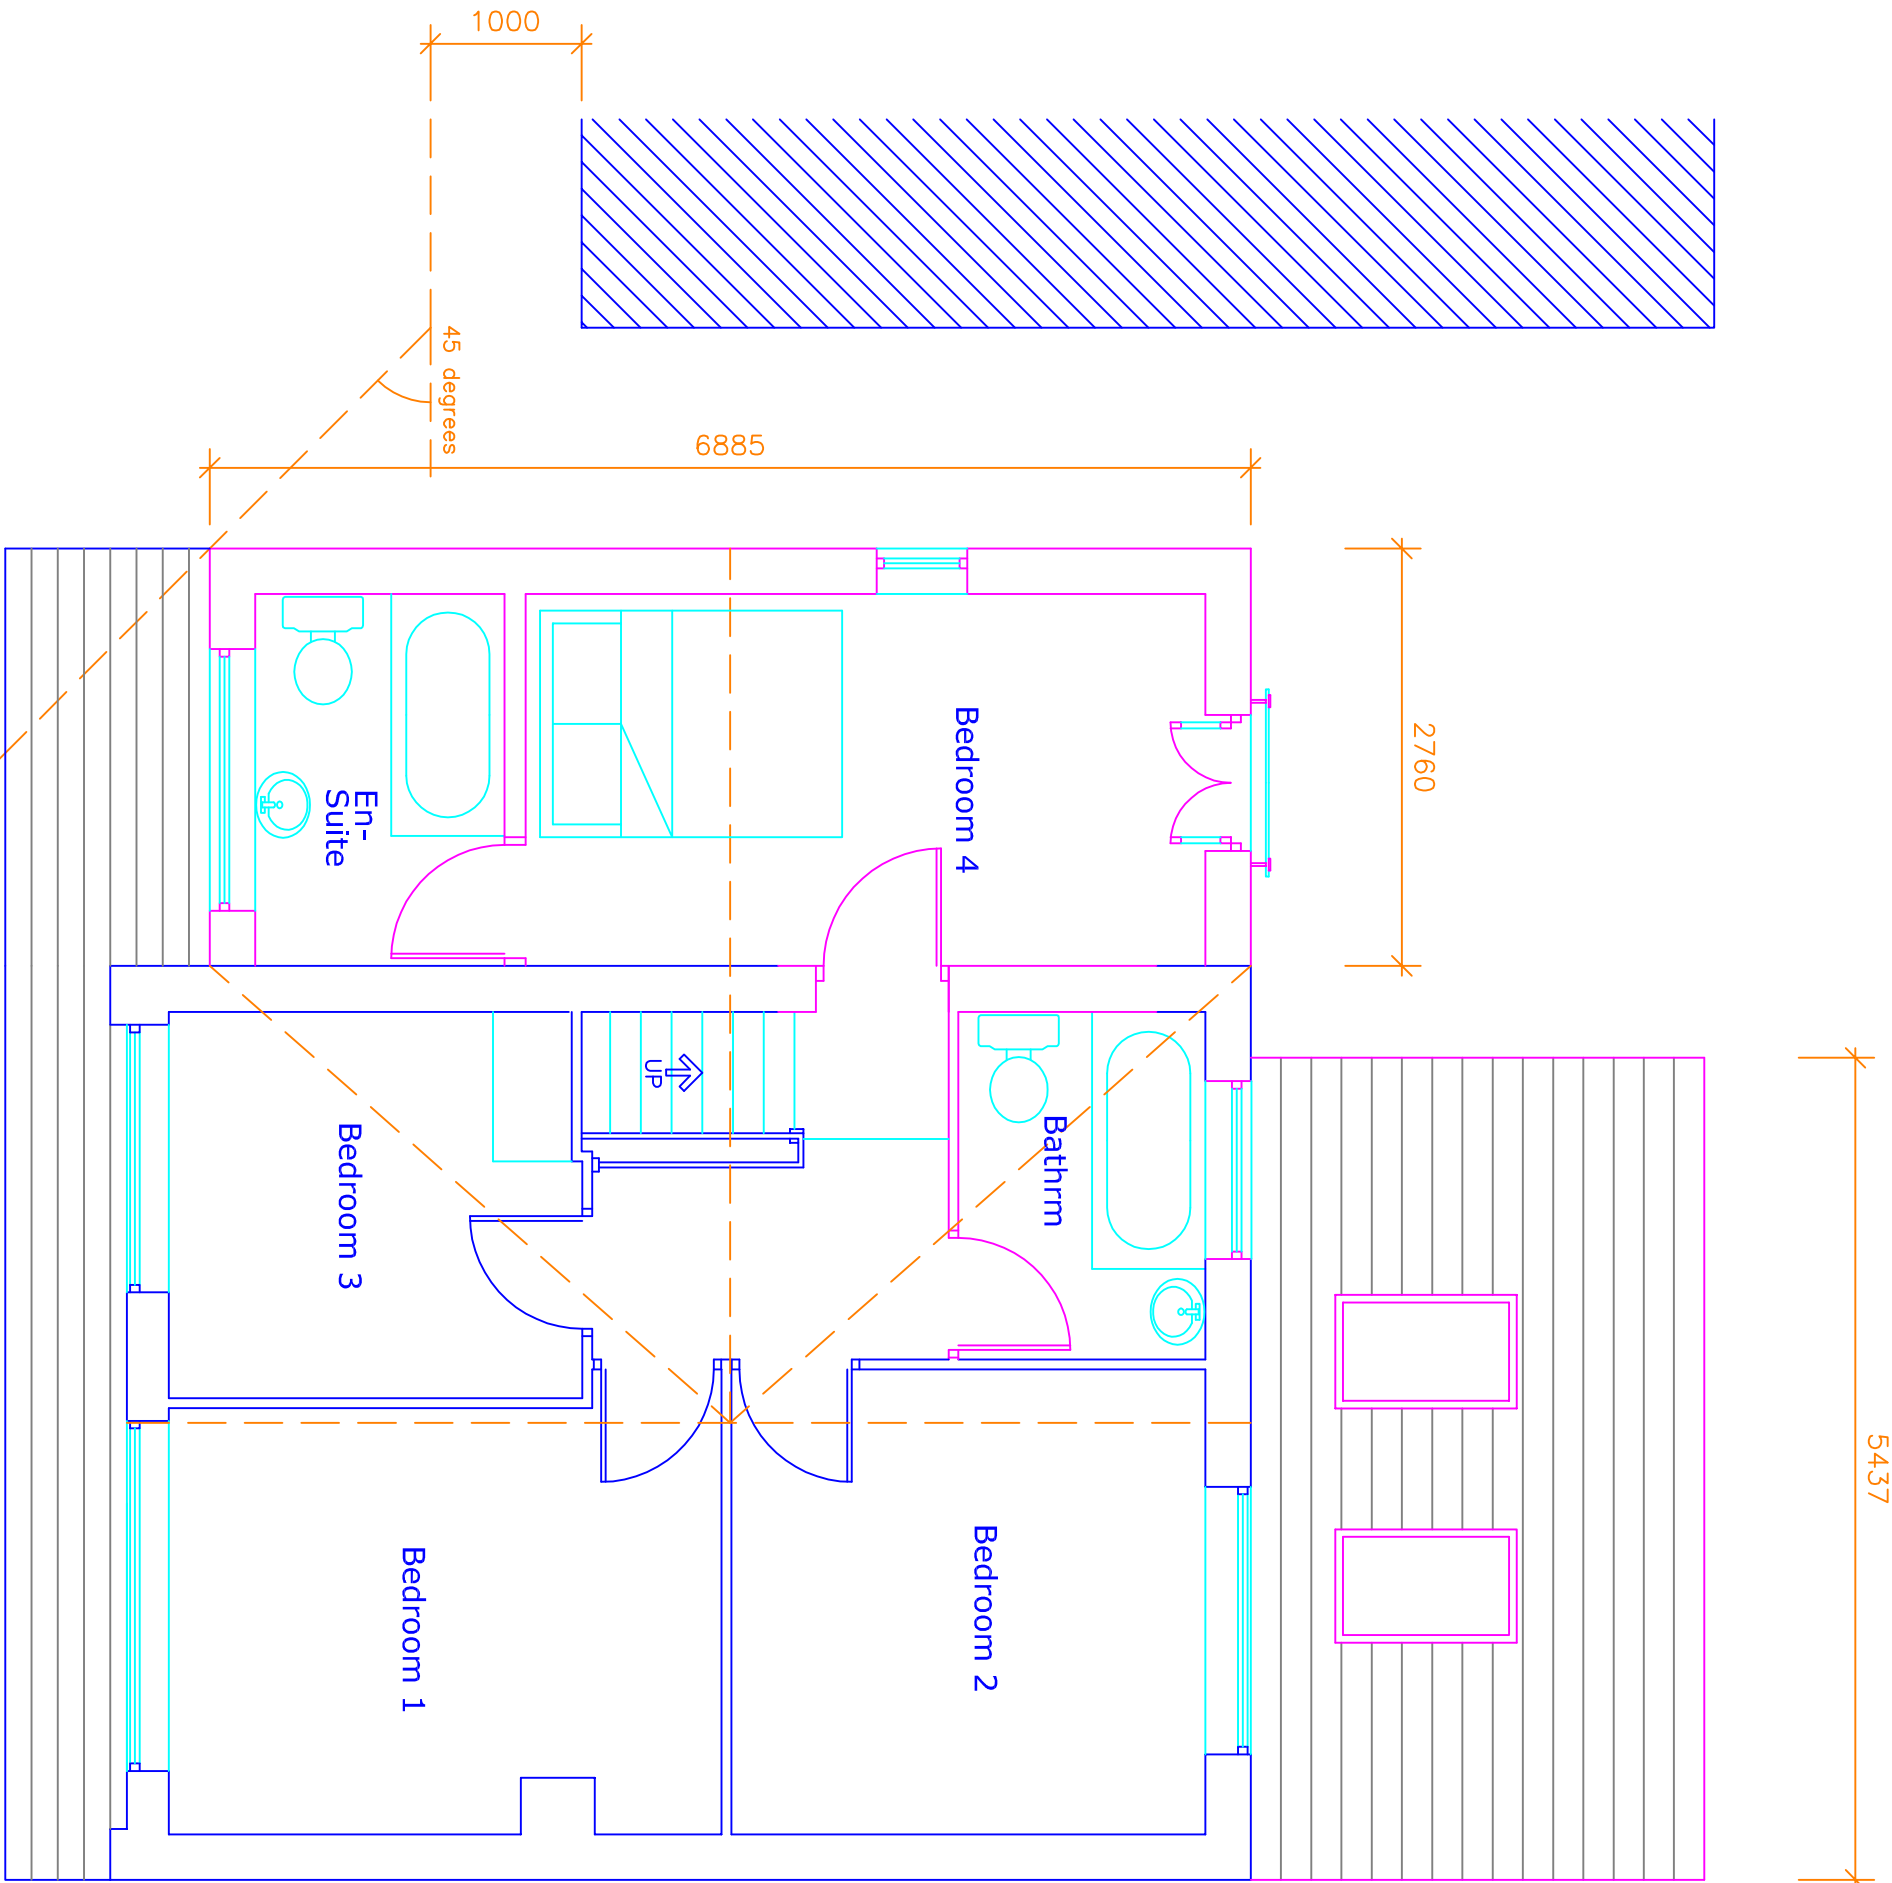

Proposed Plan
First Floor

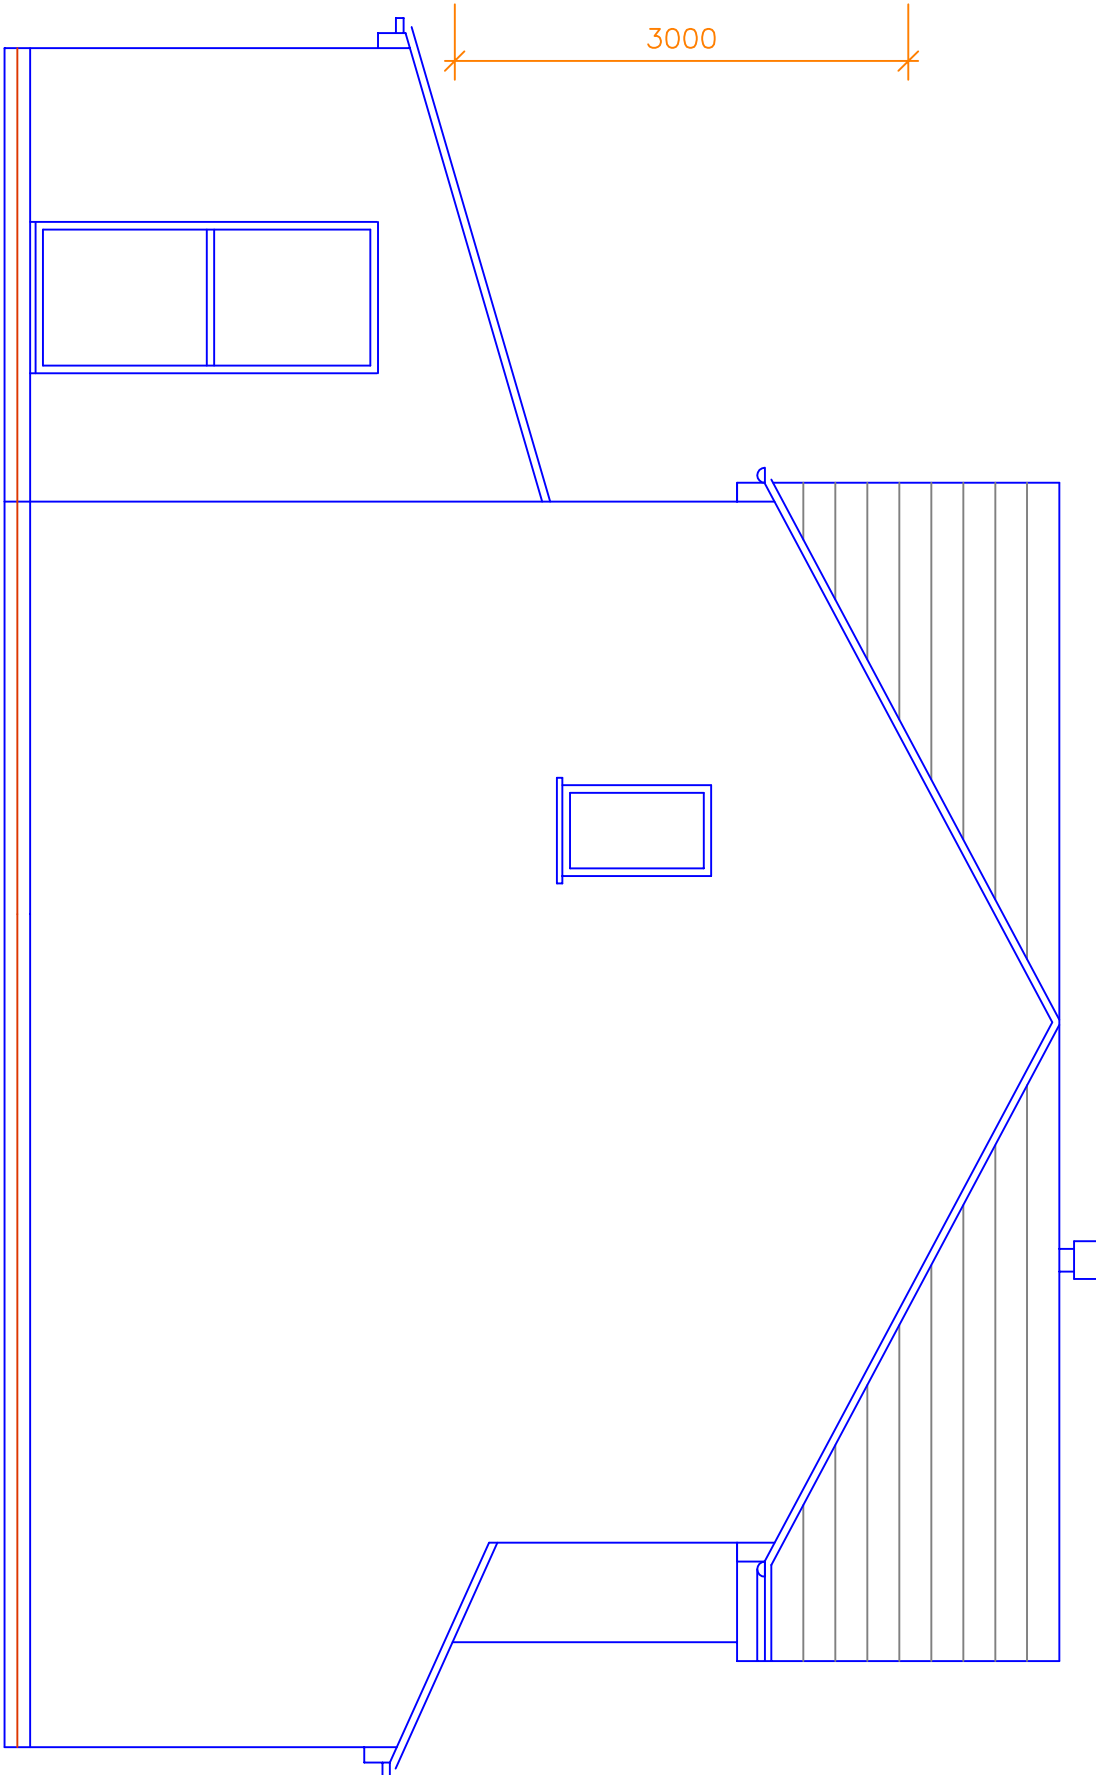

Proposed Side Elevation

Materials :

Grey interlocking roof tiles
Walls – off white through coloured render
Door and window frames anthracite grey upvc

This drawing and design concept is the property of PPV design. It should not be reproduced without written permission

2 Helmsford Road, Holcombe Village
Karnesbottom, Lancashire BL8 4PA

Gary Dearden (PPV homes) DipArch RIBA
gary@ppv-design.co.uk www.ppv-design.co.uk
T. 0706 6221731 M. 0712 669482

0 1 2 3 m

27 Wilton Drive
Bury
BL9 8BG

CK2-02

Proposed Plans
and Elevations

P P V design Ltd

scale 1:150 at A1
October 2020