


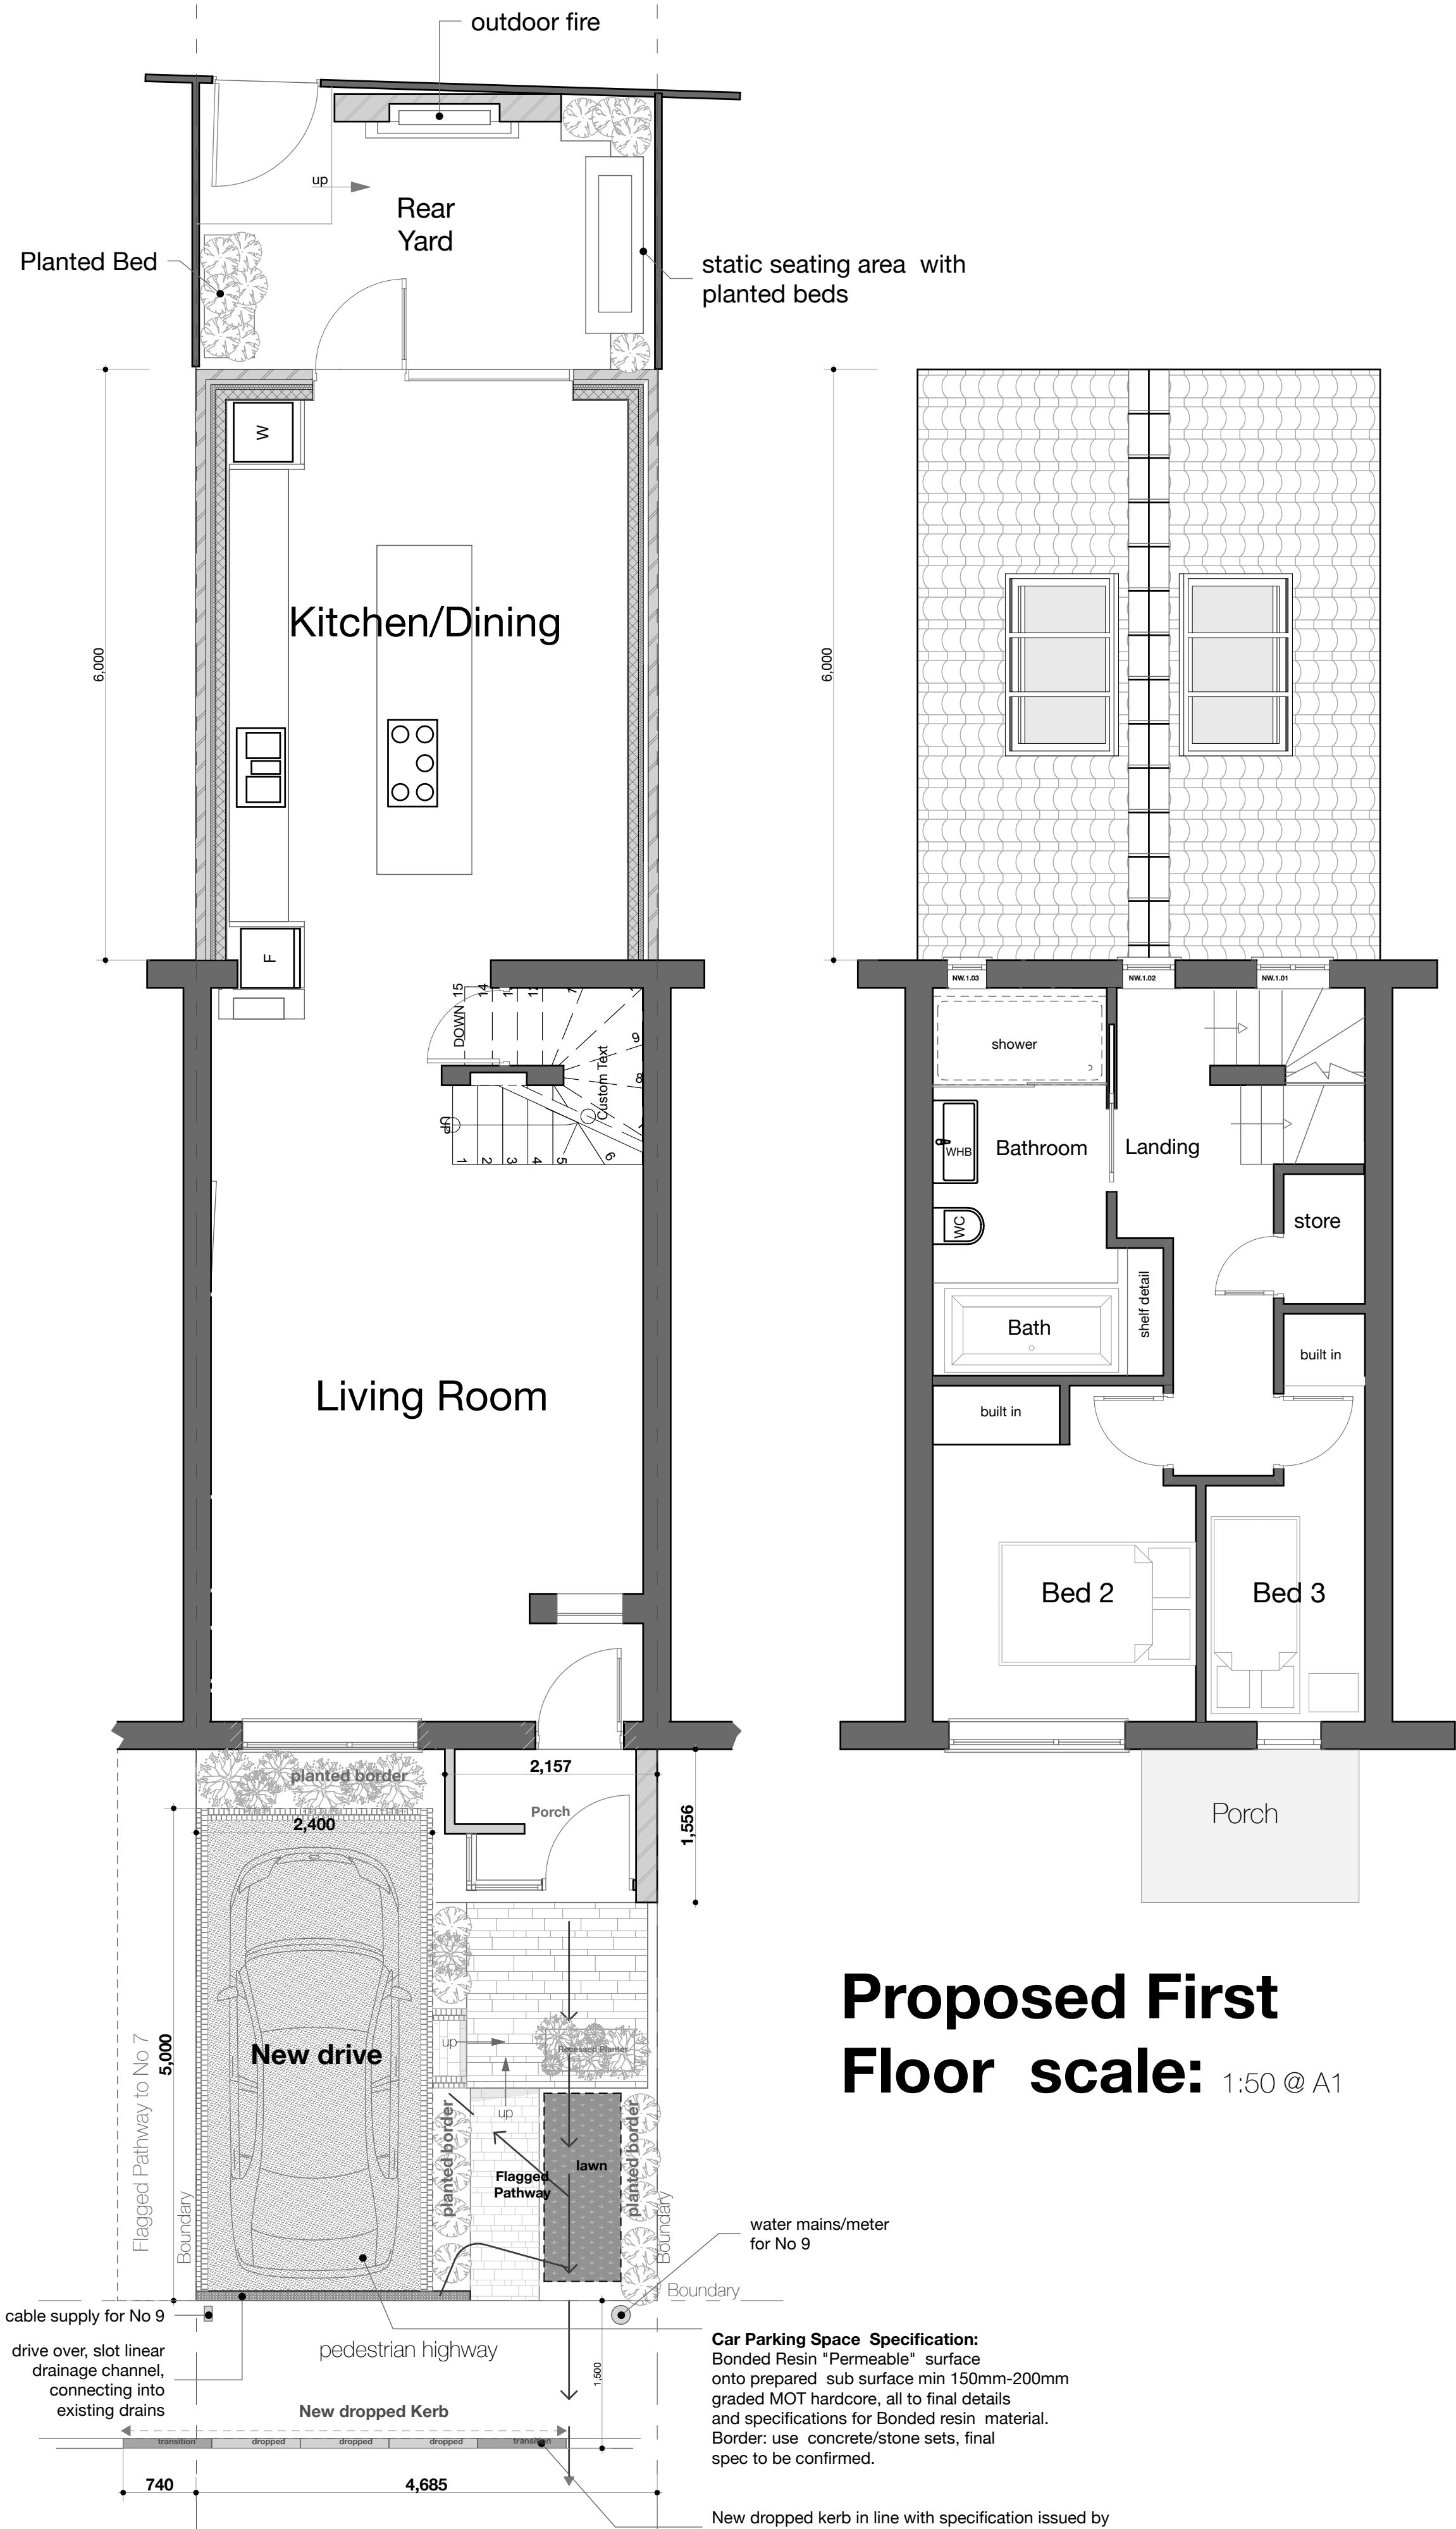


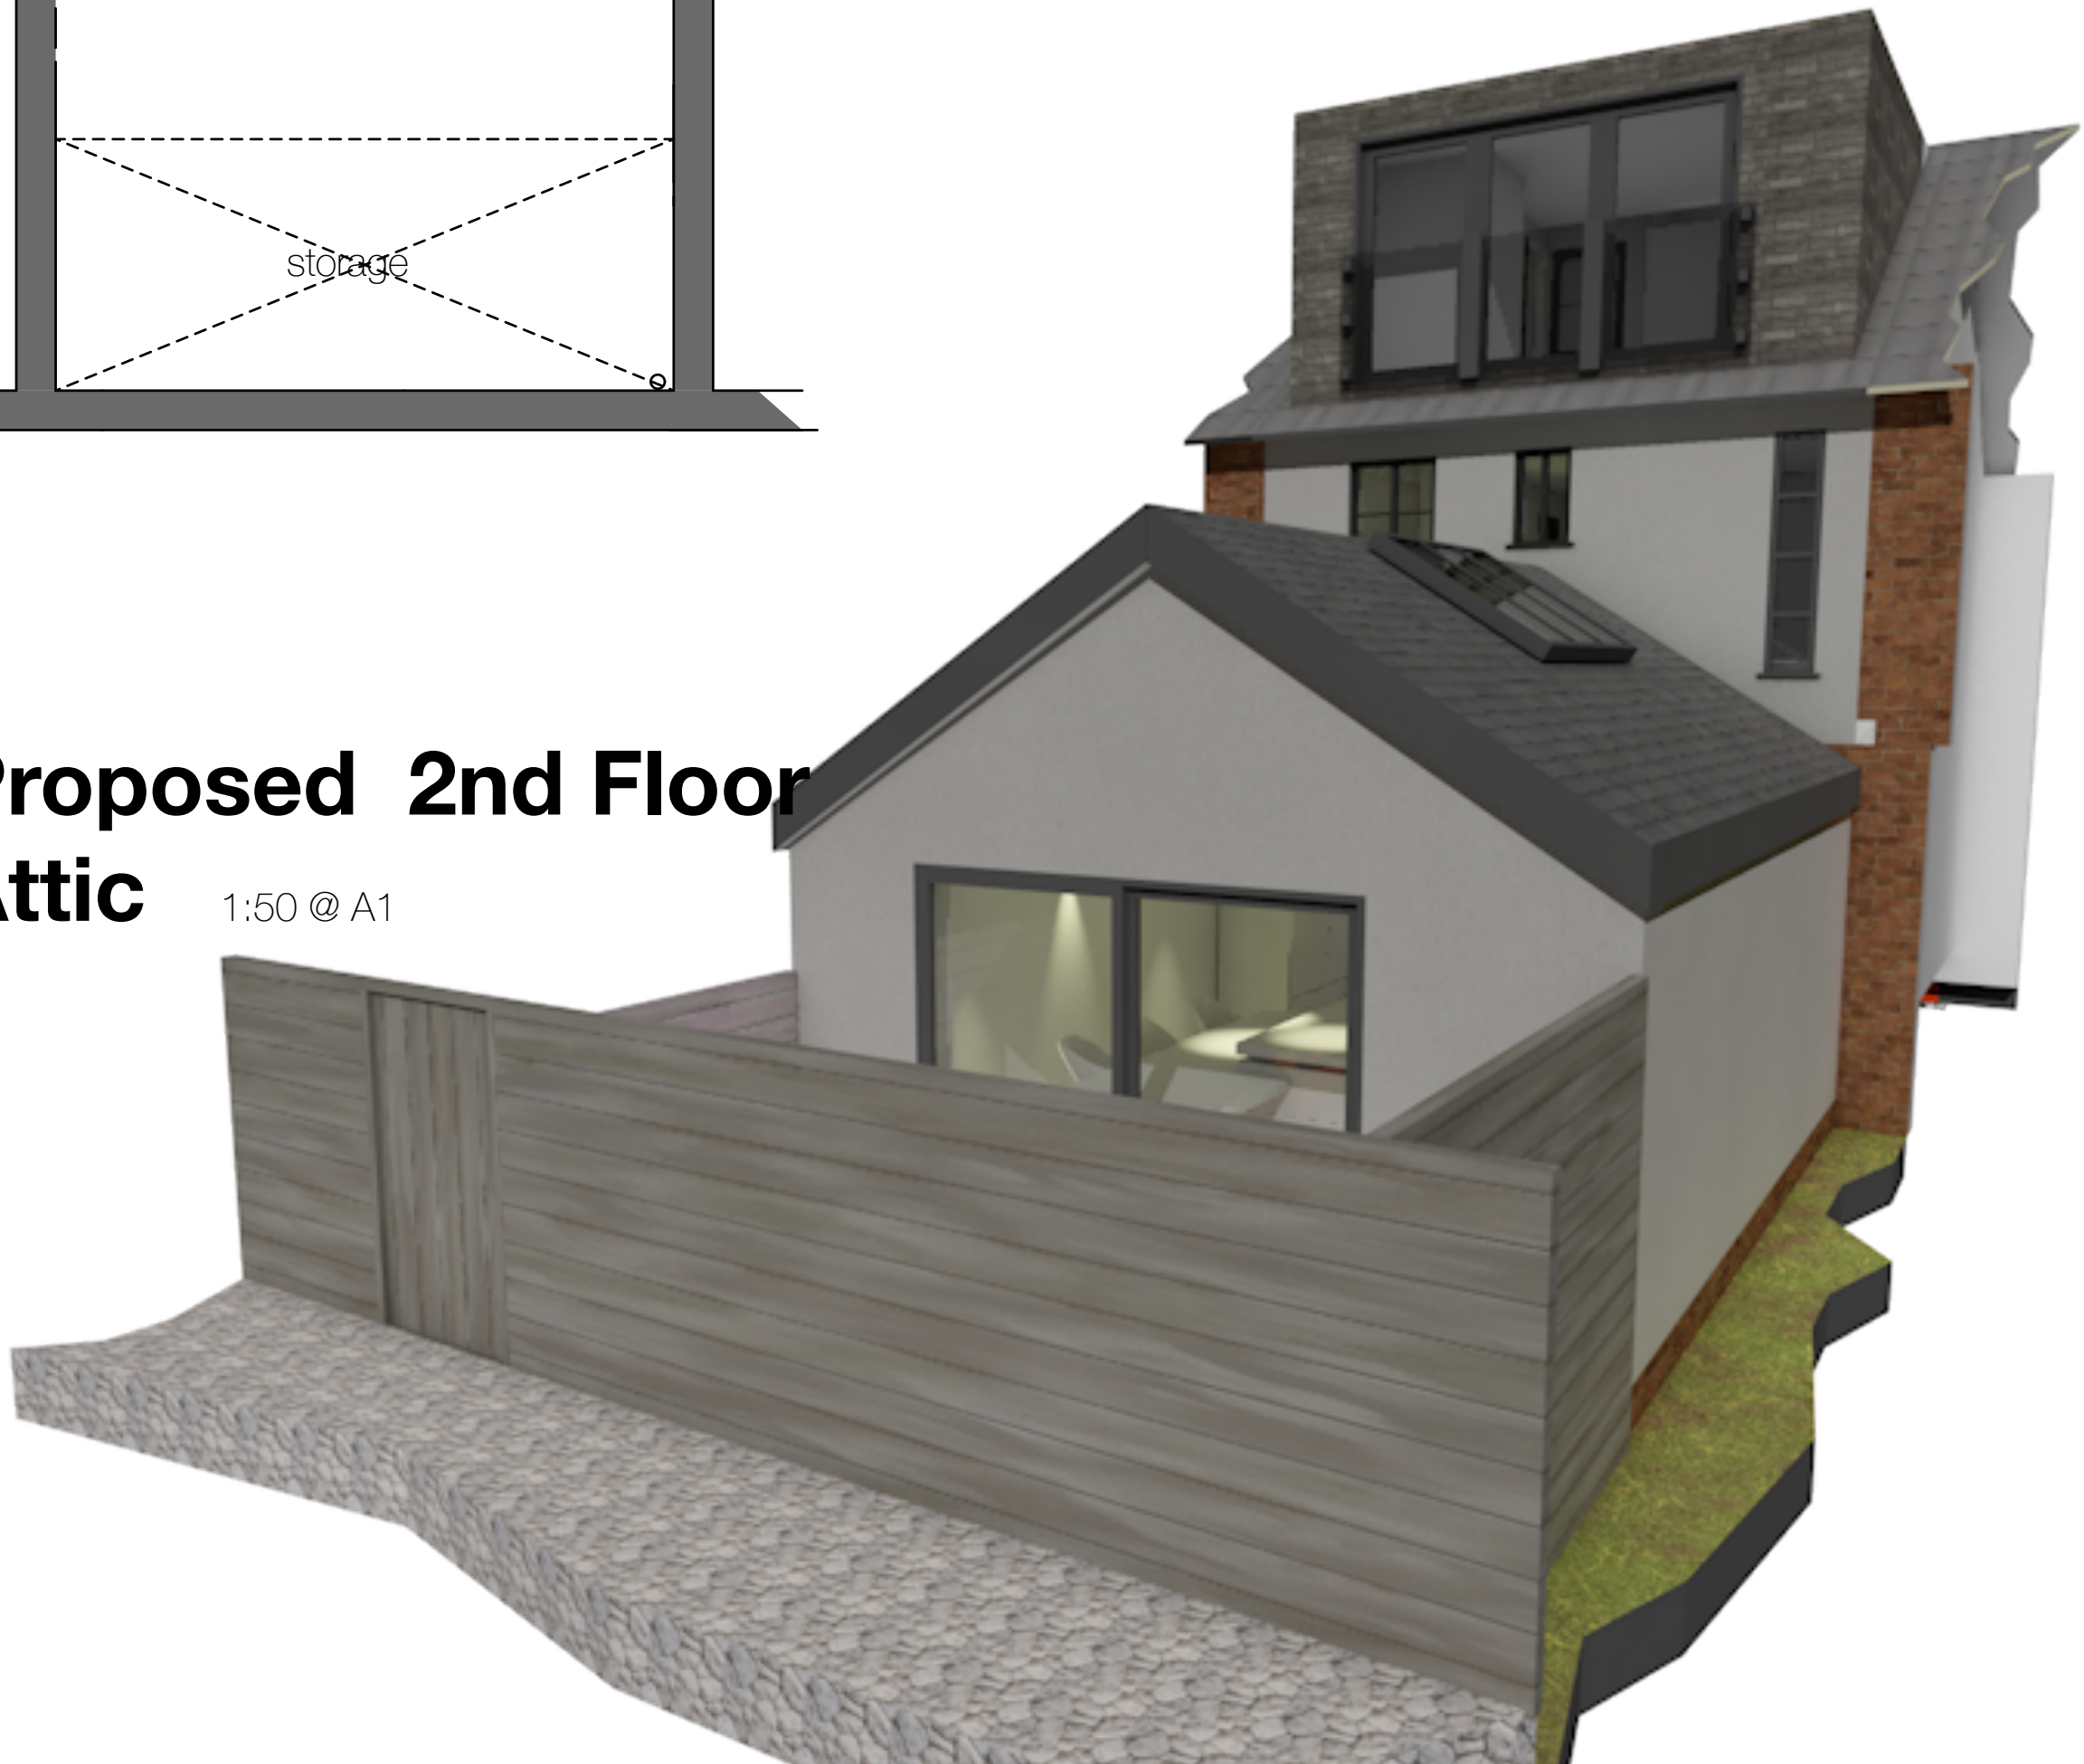

Proposed Ground Floor scale: 1:50 @ A1

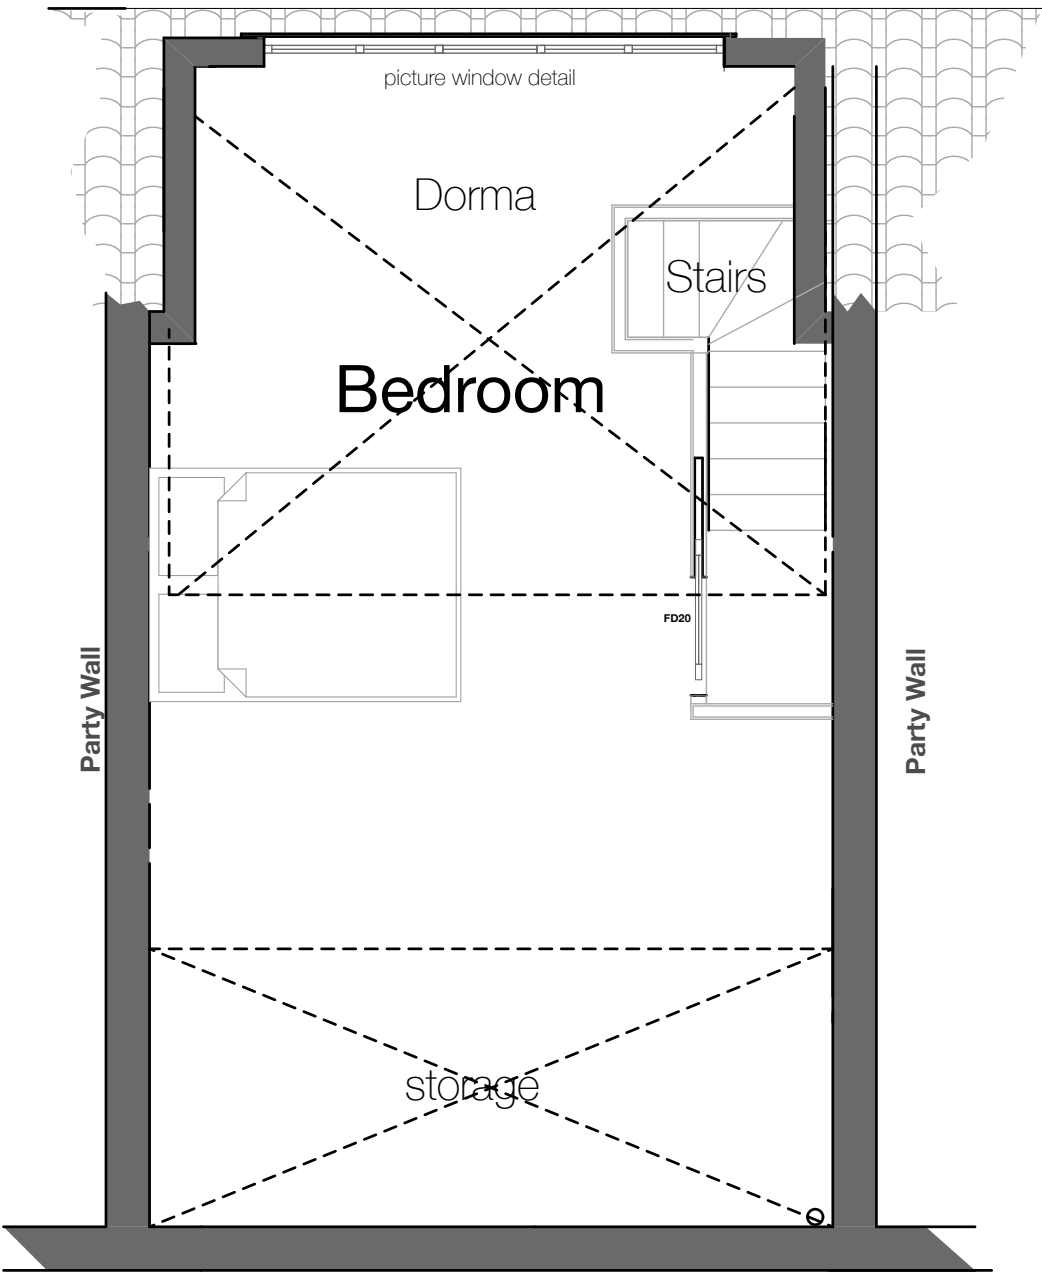

Visual showing rear extensions to Rear

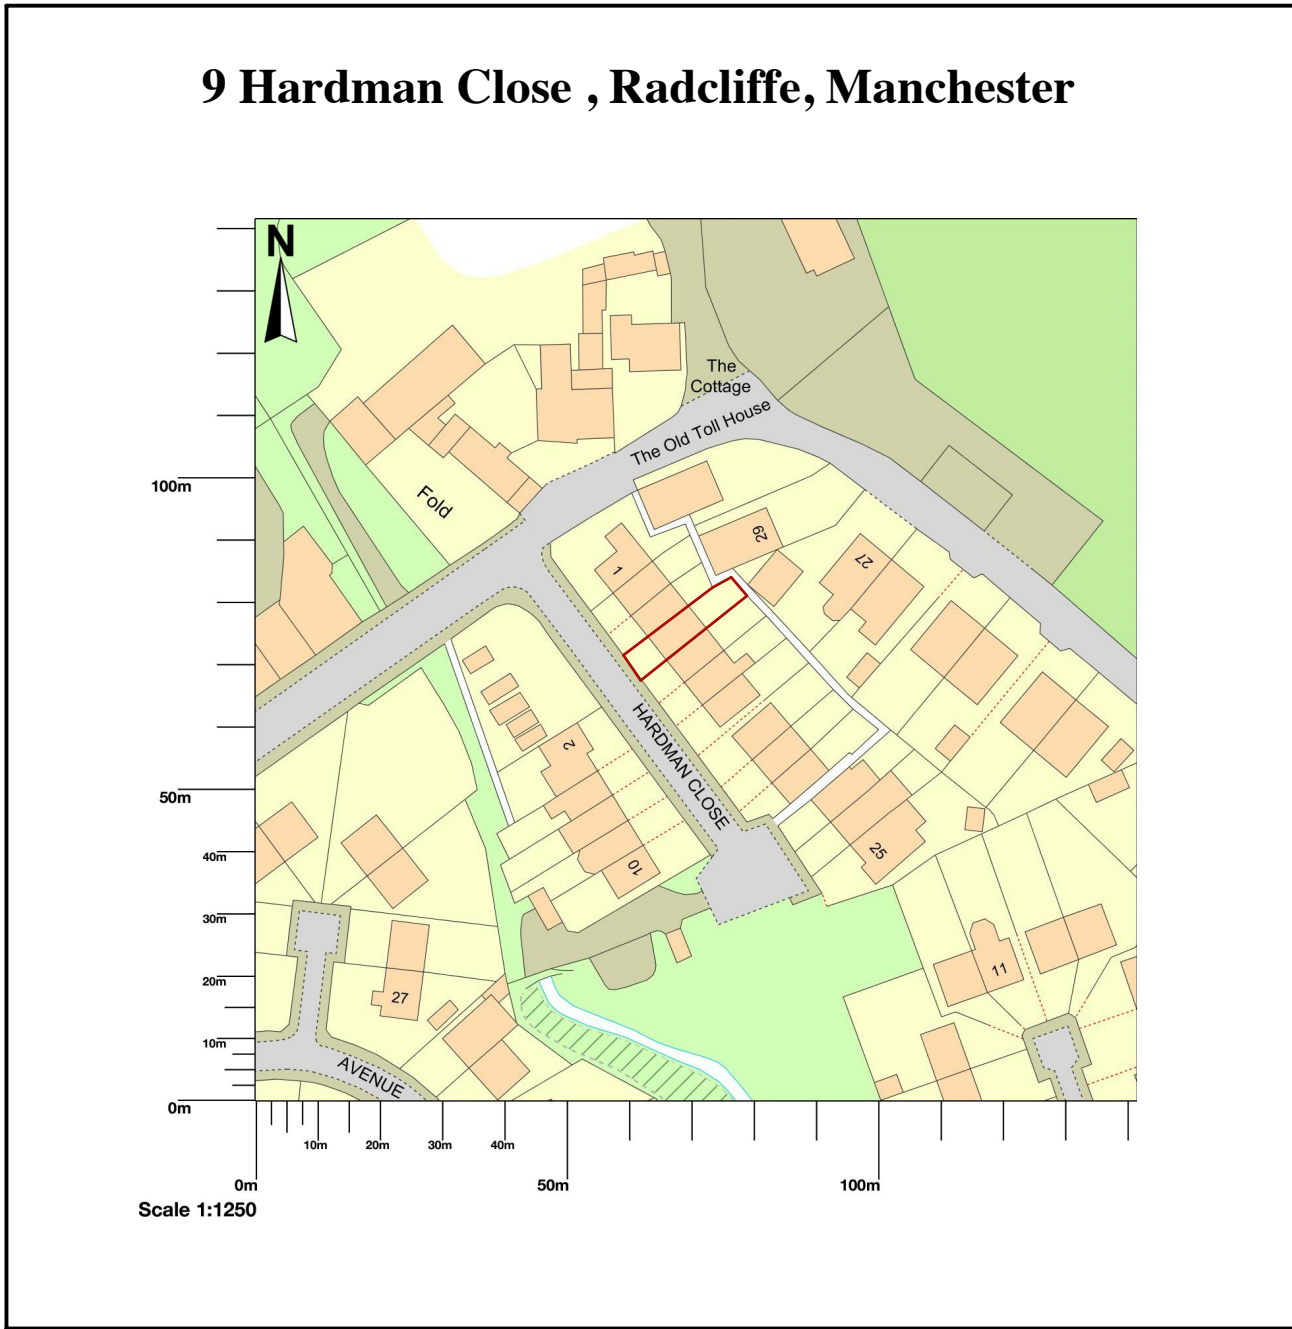

DESIGN

A1

09.12.21:Rev C: Revised Rear Extension, 1st floor extension omitted. Pitched Roof introduced to ground floor extension within PD Larger Homes Scheme. Revision to window in Dorma (omit 2 window, replace with single window detail)
09.12.21:Rev B: Revised Rear Extension, 1st floor extension omitted. Pitched Roof introduced to ground floor extension. Material Change :Brickwork to Render
30.09.21: Rev A: Revised Front and Rear Elevations - Re: agreed variations to extension etc.

Client
Mr R Crolla
Job Title
Rear Double Extension, Dorma & House Remodelling
Site Address
9 Hardman Close Radcliffe Manchester Lancs M26 4HY
Drawing Name
Proposed Planning Drwgs - Layouts
Drawing Status
Planning
Issue Date
31.04.21 by : D Hobson
Drawing Scale
1:50 @ A1
Layout ID
RC.H.Plan: 02
Status
Revision
C

greentop
old mount road
marsden
HD7 6NN
T: 07545 696911
E: design.email@mac.com
Architecture:Interiors:Project Management.

Construction Risks
Maintenance/Cleaning Risks
Demolition/Adaptation Risks
In addition to the hazards/risks normally associated with the types of work detailed on this drawing take note of the above. It is assumed that all works on this drawing will be carried out by a competent contractor working, where appropriate, to an appropriate method statement.
Safety Health and Environmental Information Box
Notes
####