


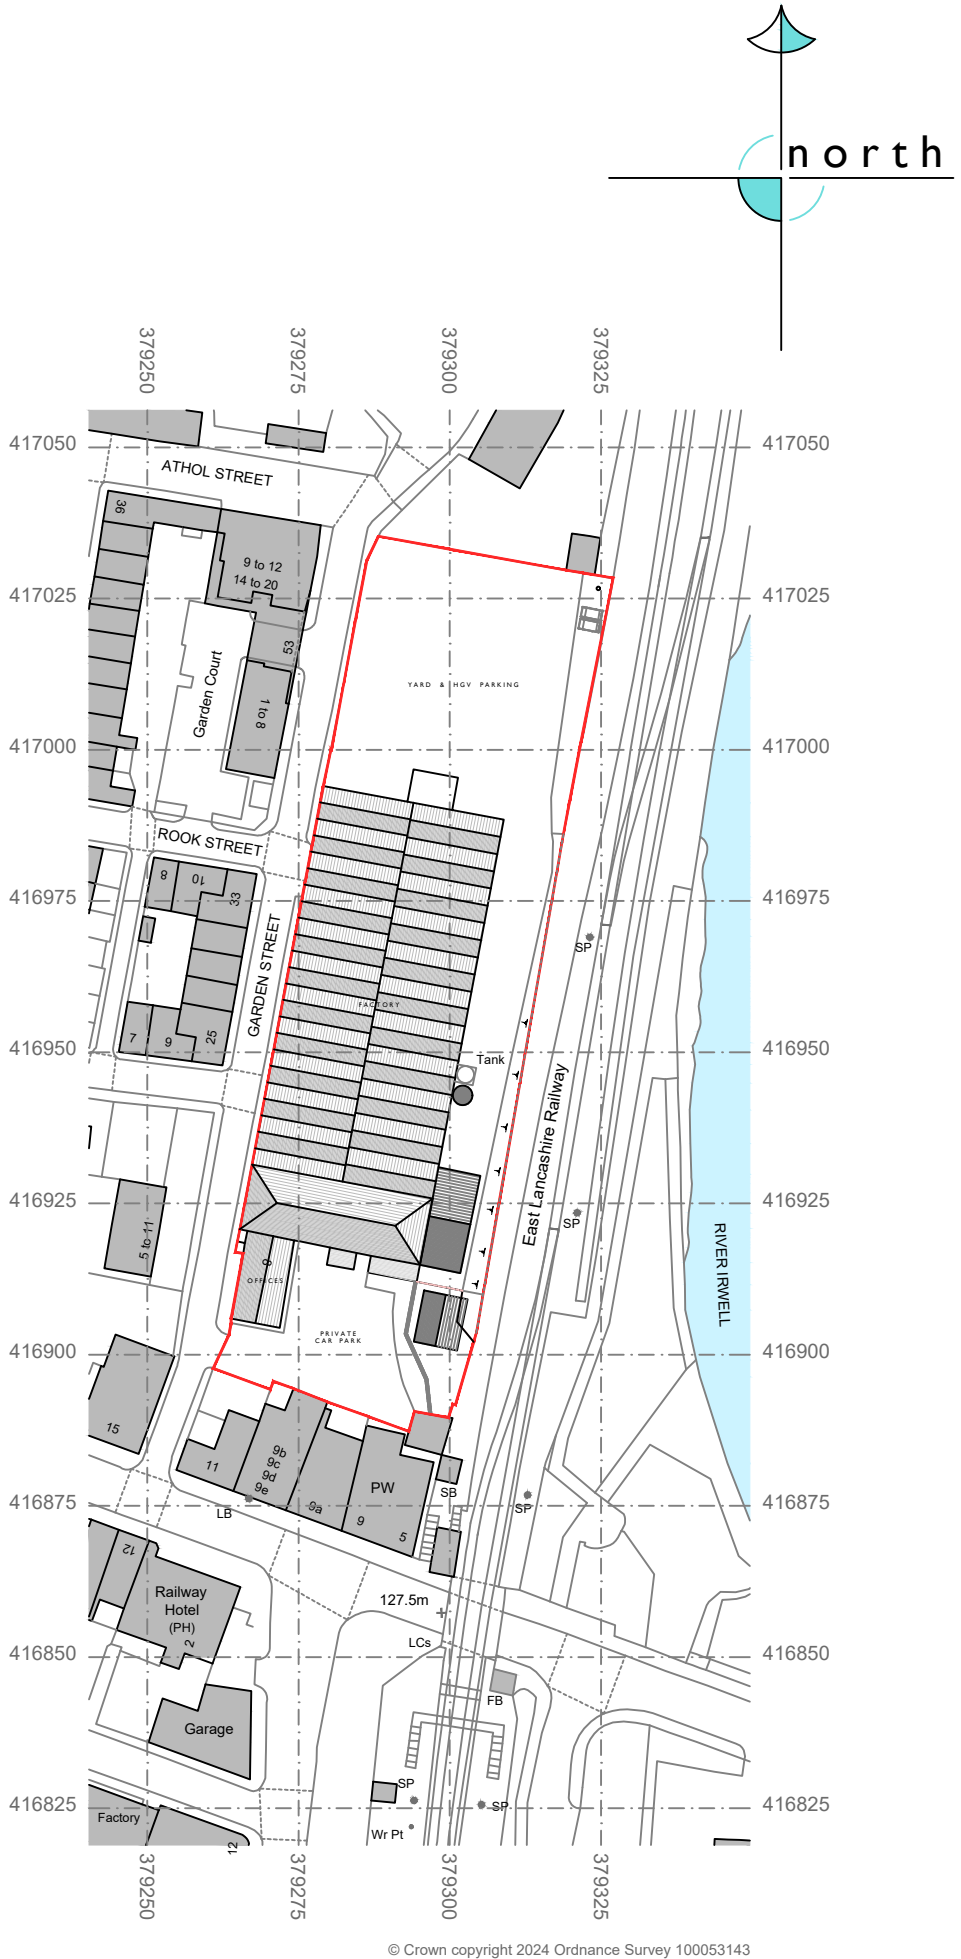

location plan
scale 1:1250

- 1** denotes proposed extension to factory - see dwg no's: 101; 102 & 103
- 2** denotes proposed detached storage shed - see dwg no: 104
- 3** denotes proposed silo - see dwg no's: 101; 102 & 103
- 4** denotes proposed soakaway location
- 5** denotes proposed location of flood warning sump and manhole - see FRA
- 6** denotes location of 2No skips serving as refuse storage facilities

site plan
scale 1:250

site areas
total = 5,775m² | 61,140ft² | 1.427ac

SKY architecture, design & consulting	Client Formulated Polymer Products	Drawing Title Proposed Site and Location Plans	Job Number 24015	Date July 2024	Paper Size A1	Revision A - Flood warning sump (see FRA) and refuse arrangements added to drawings - Dec '24
	Site Address Garden Street, Ramsbottom, BL0 9BQ		Drawing Number 100 revA	Stage Planning	Scale 1:250 / 1250	