


rear elevation


side elevation

front elevation

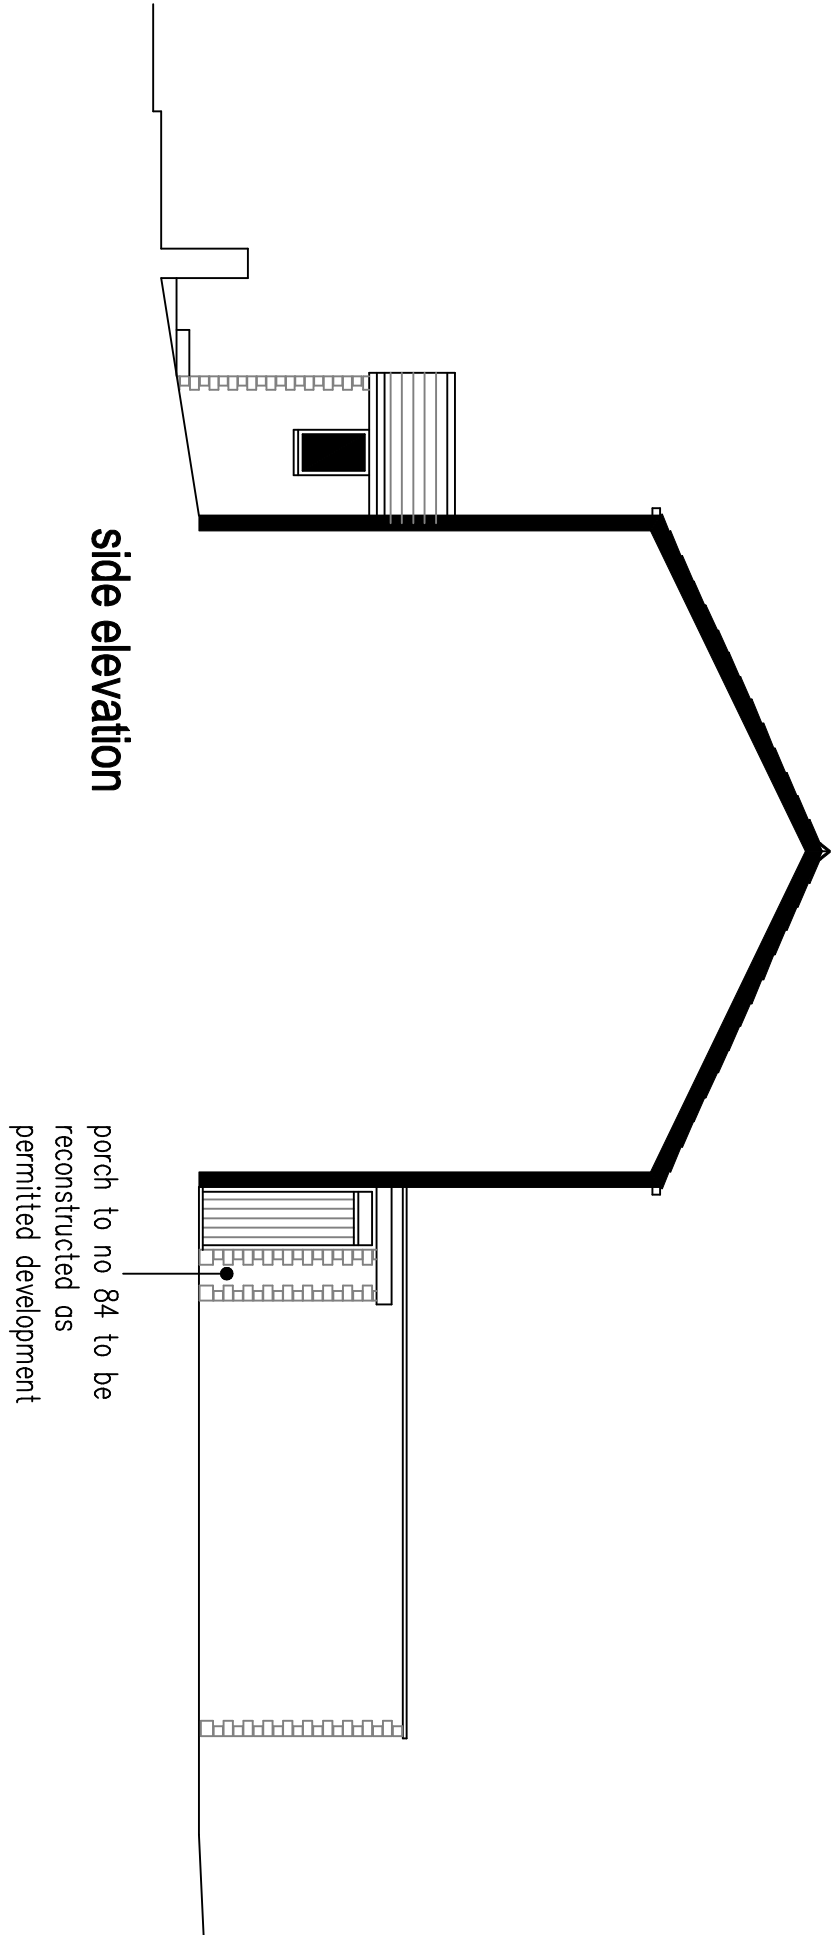


side elevation

as proposed

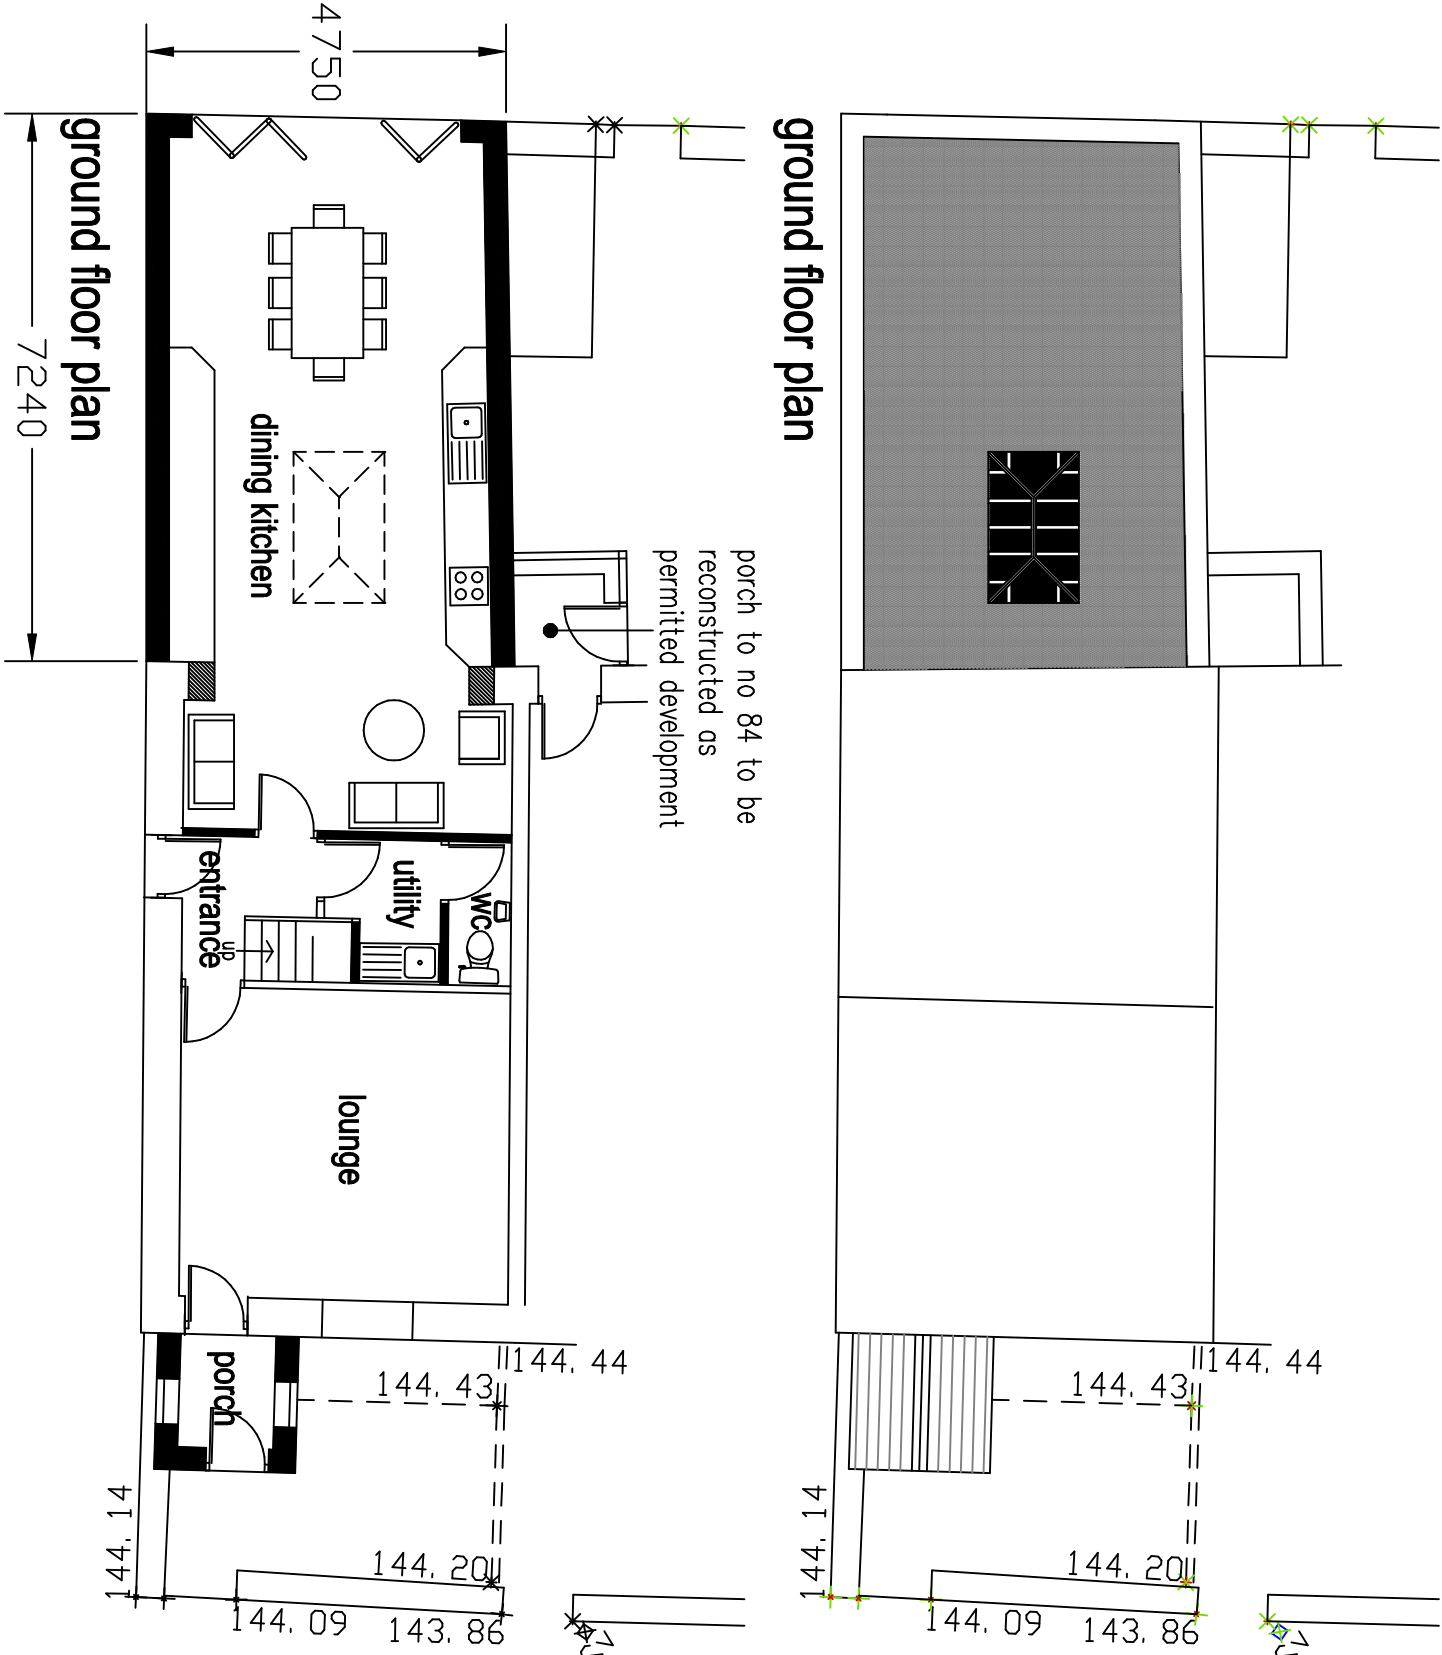


ground floor plan


ground floor plan

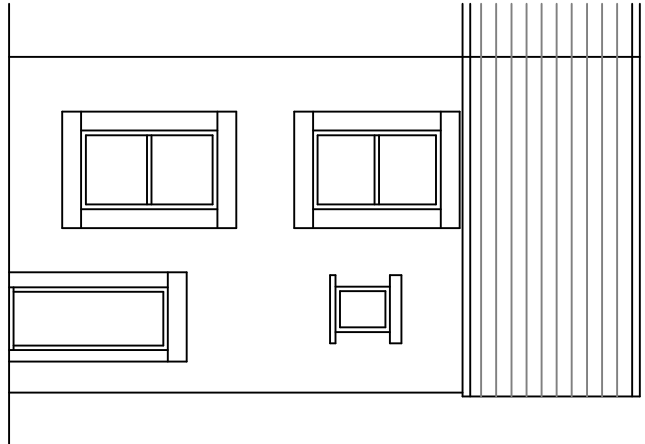

rear elevation

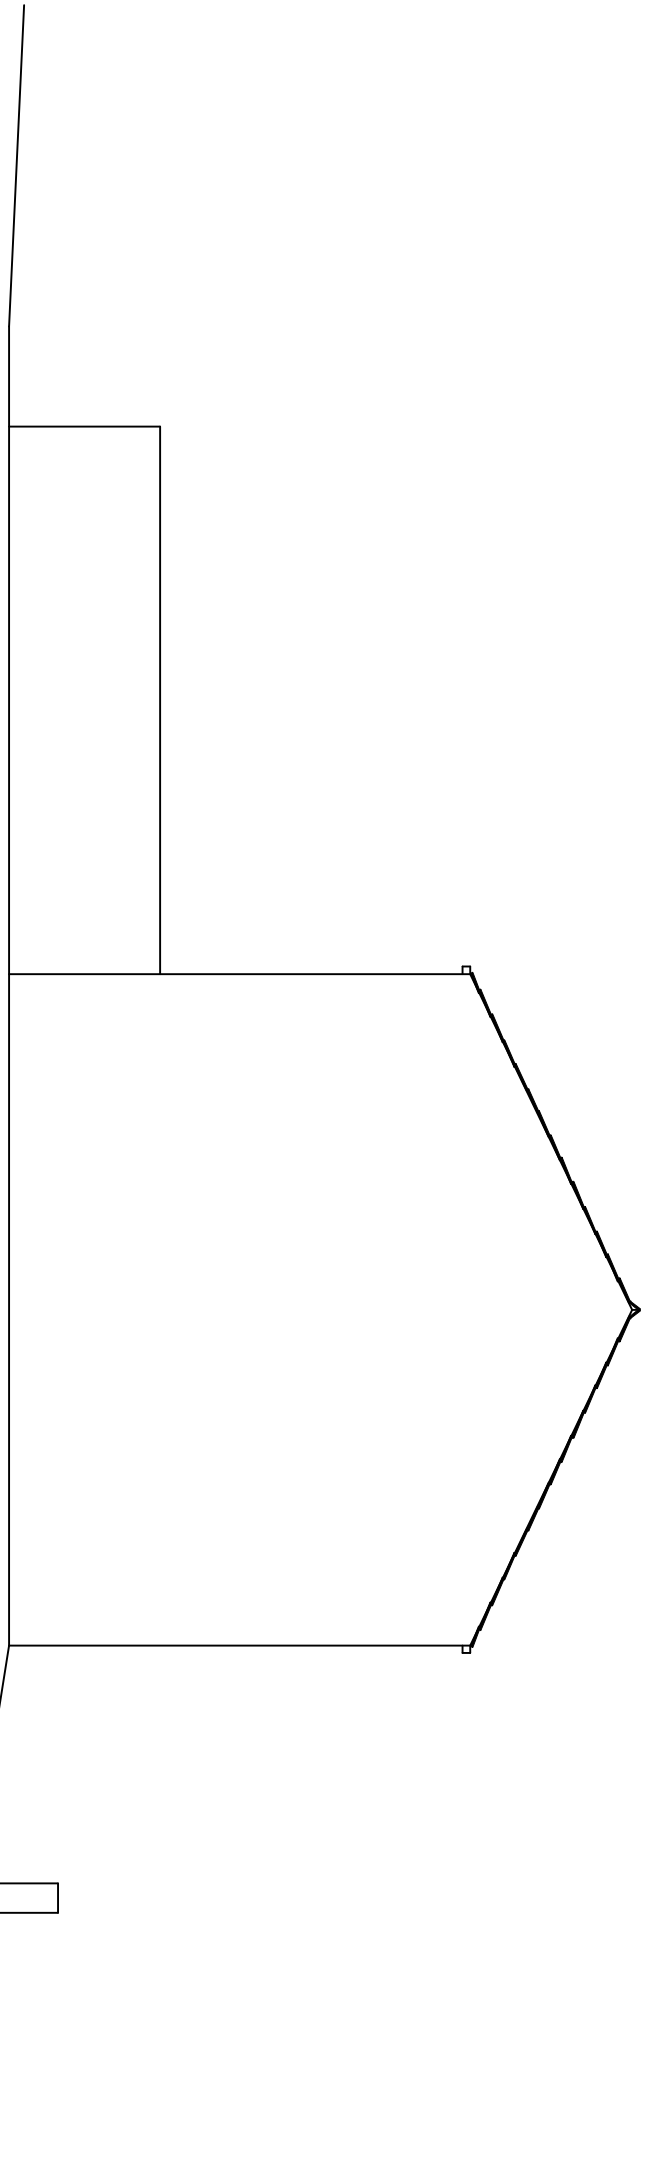


side elevation

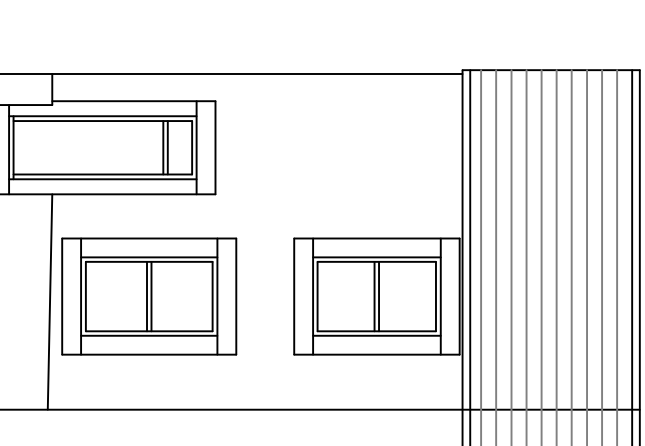

front elevation

as existing

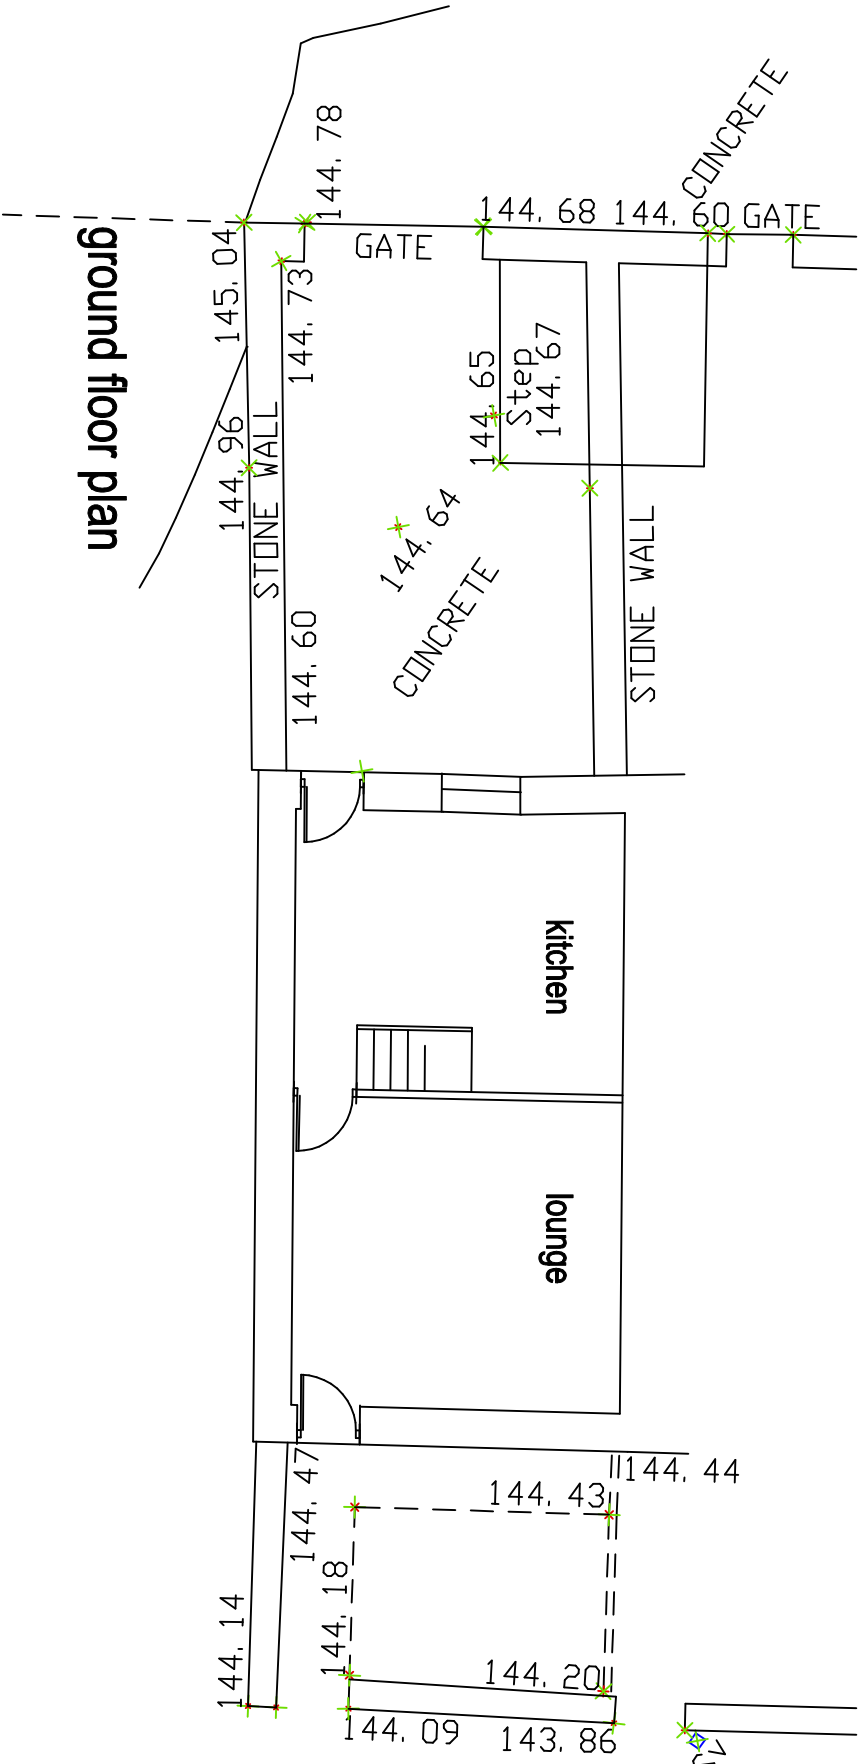

ground floor plan

building details

proposed extension to domestic curtilage
to form rear garden + kitchen extension +
front porch at

86 Castle Hill Road
Birtle
Bury

scale 1:100 @ A1

0m 10m

linear scale 1:100 @ A1

drawing number TG-01-02-22-C

Rae Connell Associates Building Design and Planning Consultants
214 Burnley Road Bacup Lancashire
01706 873000