


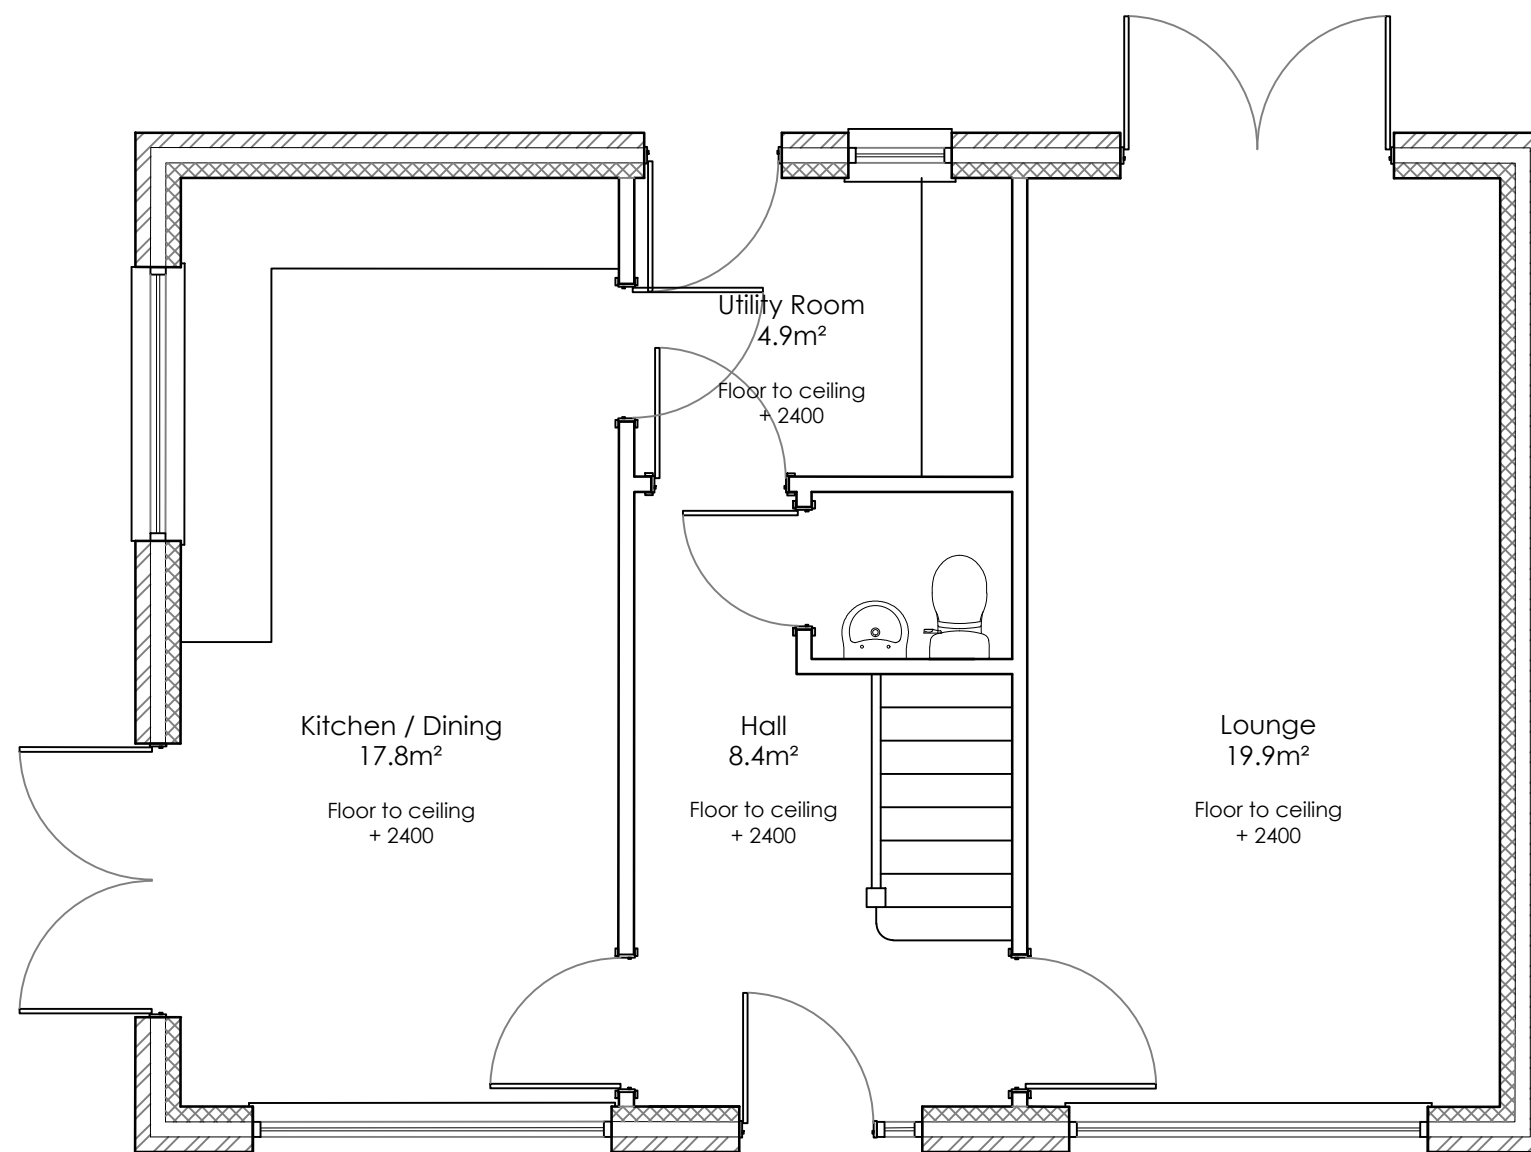

Proposed Ground Floor Plan
Scale: 1:50



Site Location Plan
Scale: 1:1250



Key

Site Boundary

REV	Notes	Date	By

CRISP

architecture

Email: studio@crisparchitecture.co.uk

Chartered Institute of
Architectural Technologists

Chartered Practice

Project:

Land on Flashfields, Prestwich
Manchester, M25 9XW

Drawing Title:

Proposed Ground Floor Plan
House Type 2

Project No:

2242

File Identifier:

2242_72_05

Drawing No:

72_05

Revision:

.

Drawn By:

SMH

Checked By:

SMH

Scale:

1:50 @ A3

Date:

06/05/2023

Purpose of Issue:

FEASIBILITY

Drawing Status:

PLANNING