




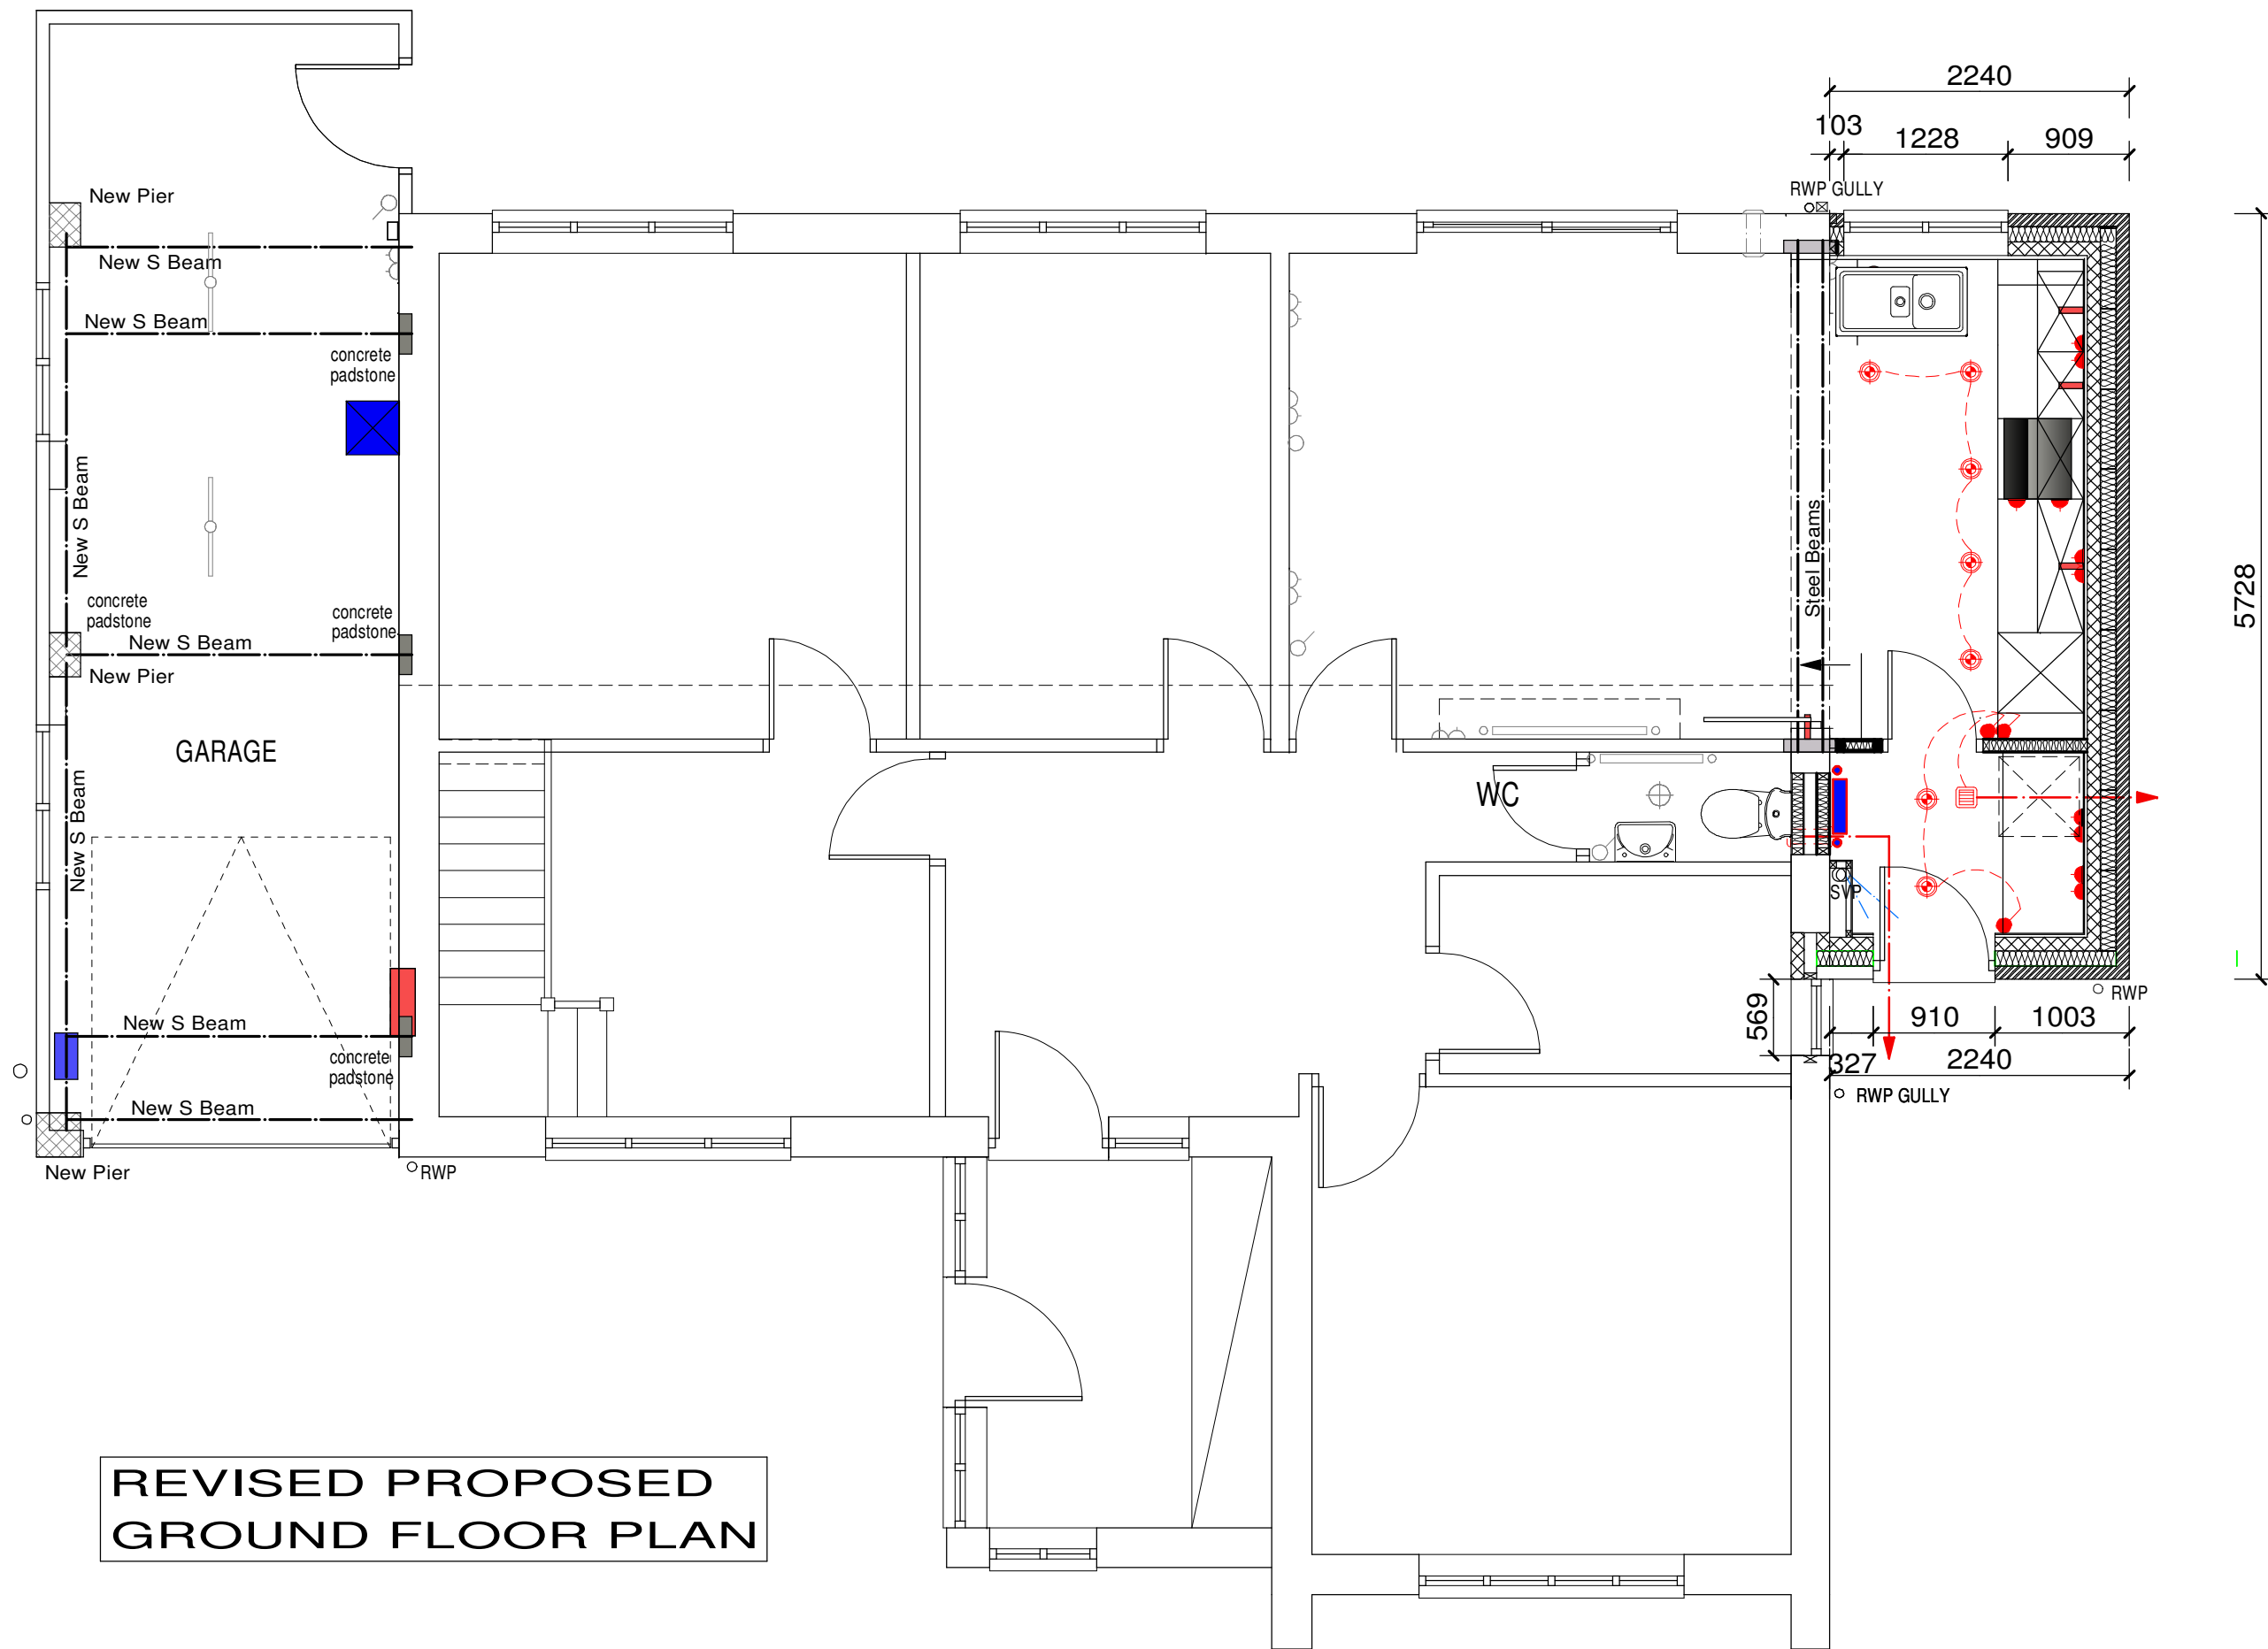


REVISED PROPOSED
GROUND FLOOR PLAN

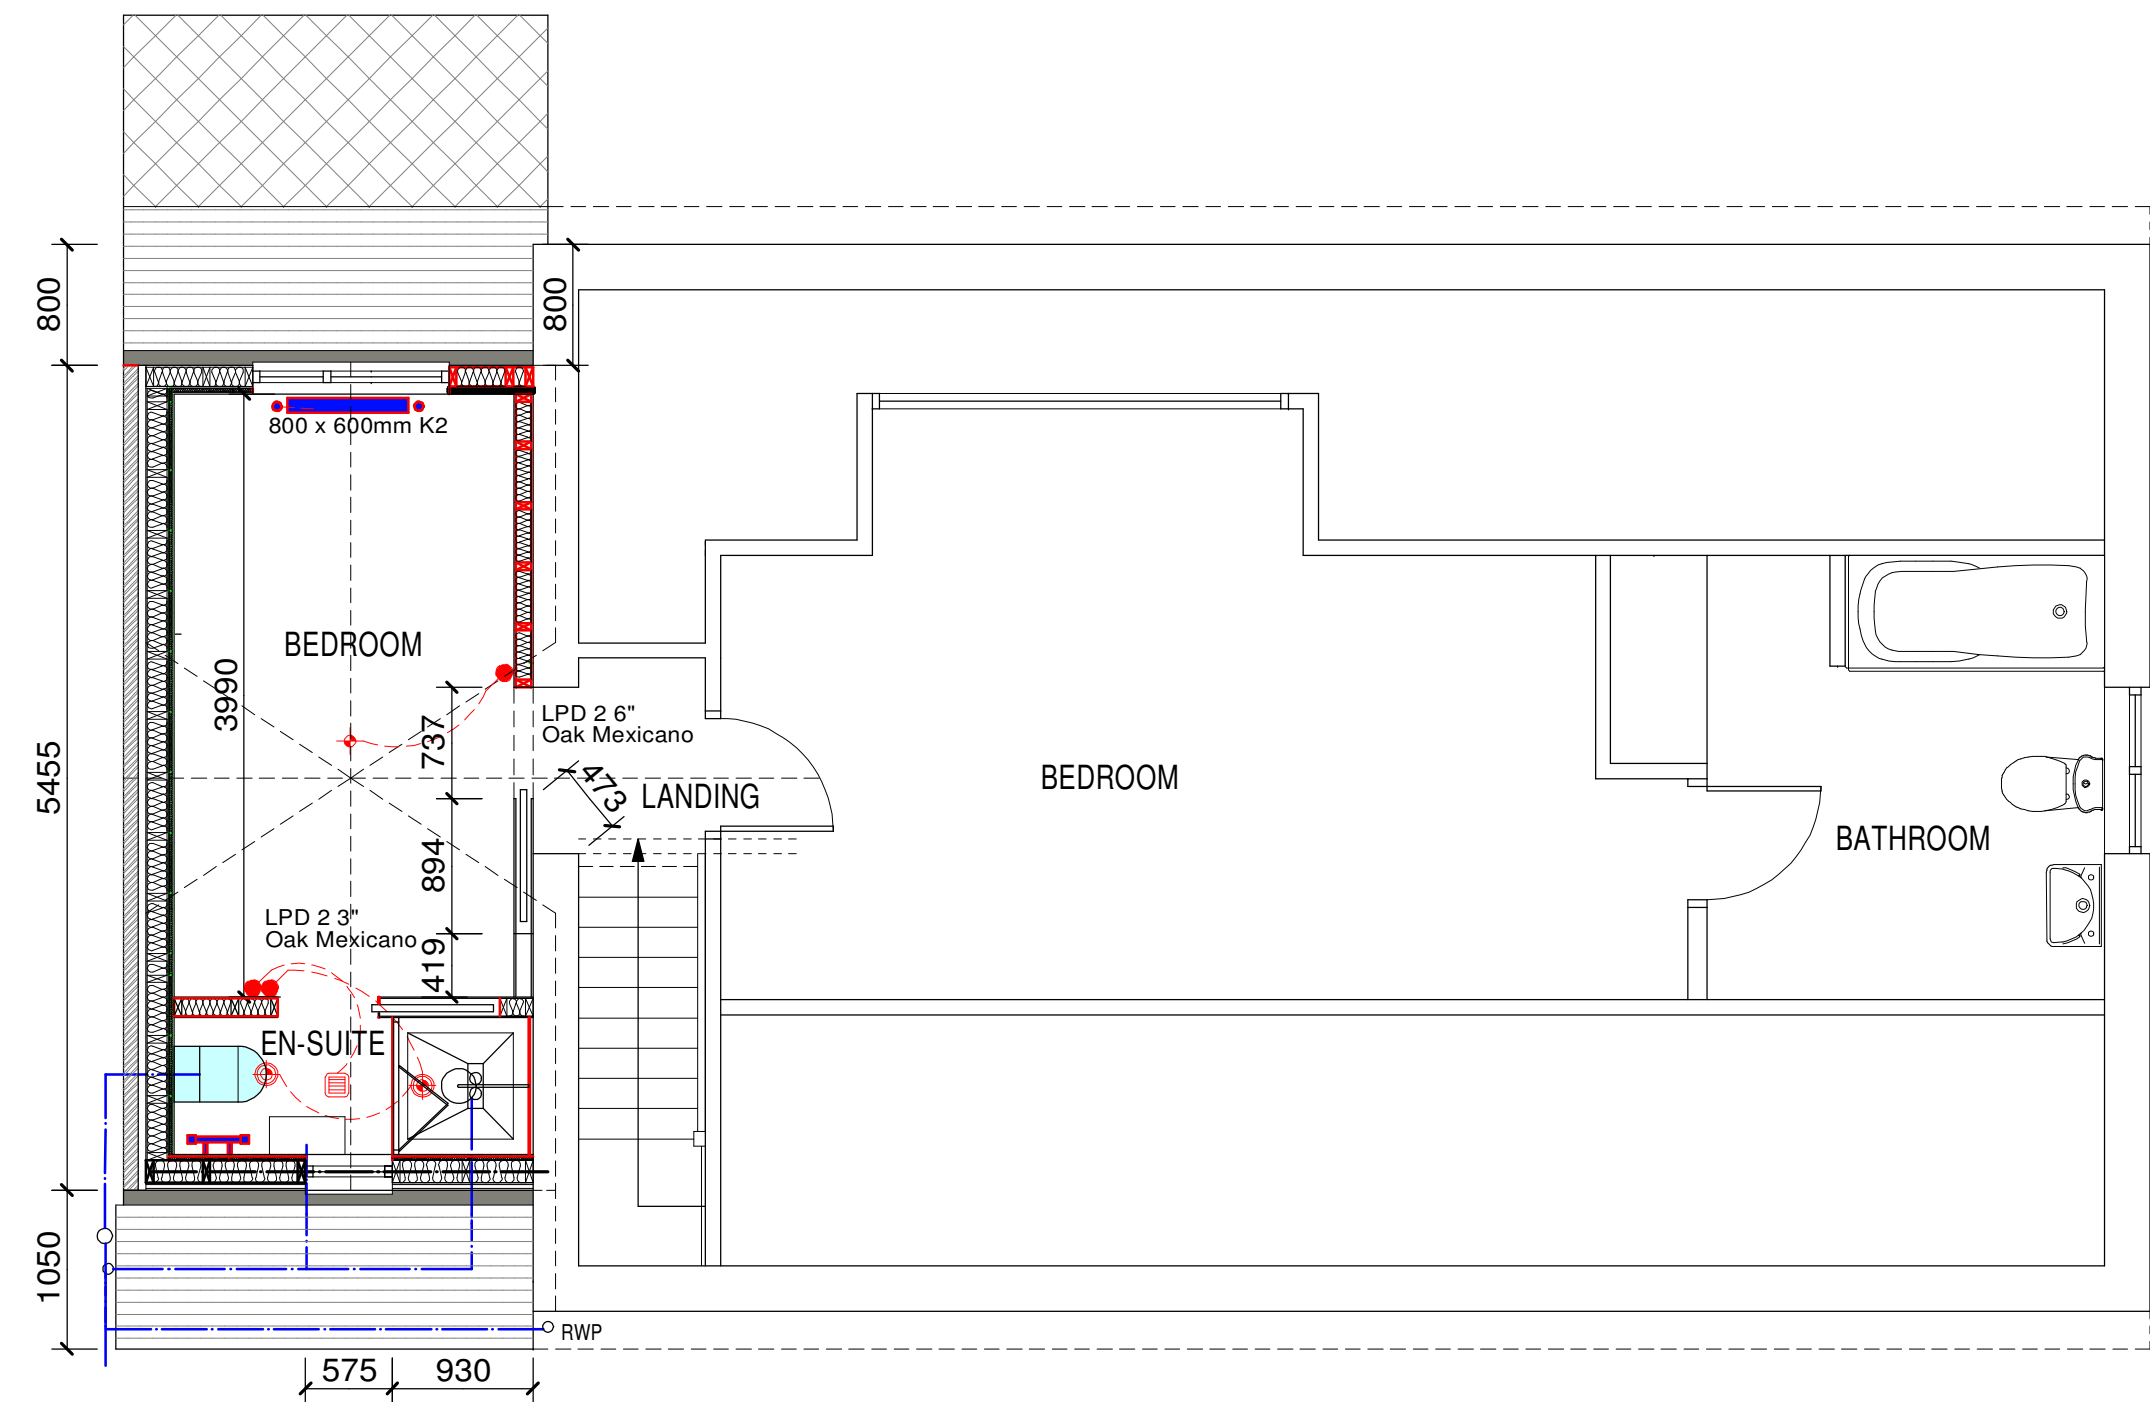


REVISED PROPOSED
FIRST FLOOR PLAN

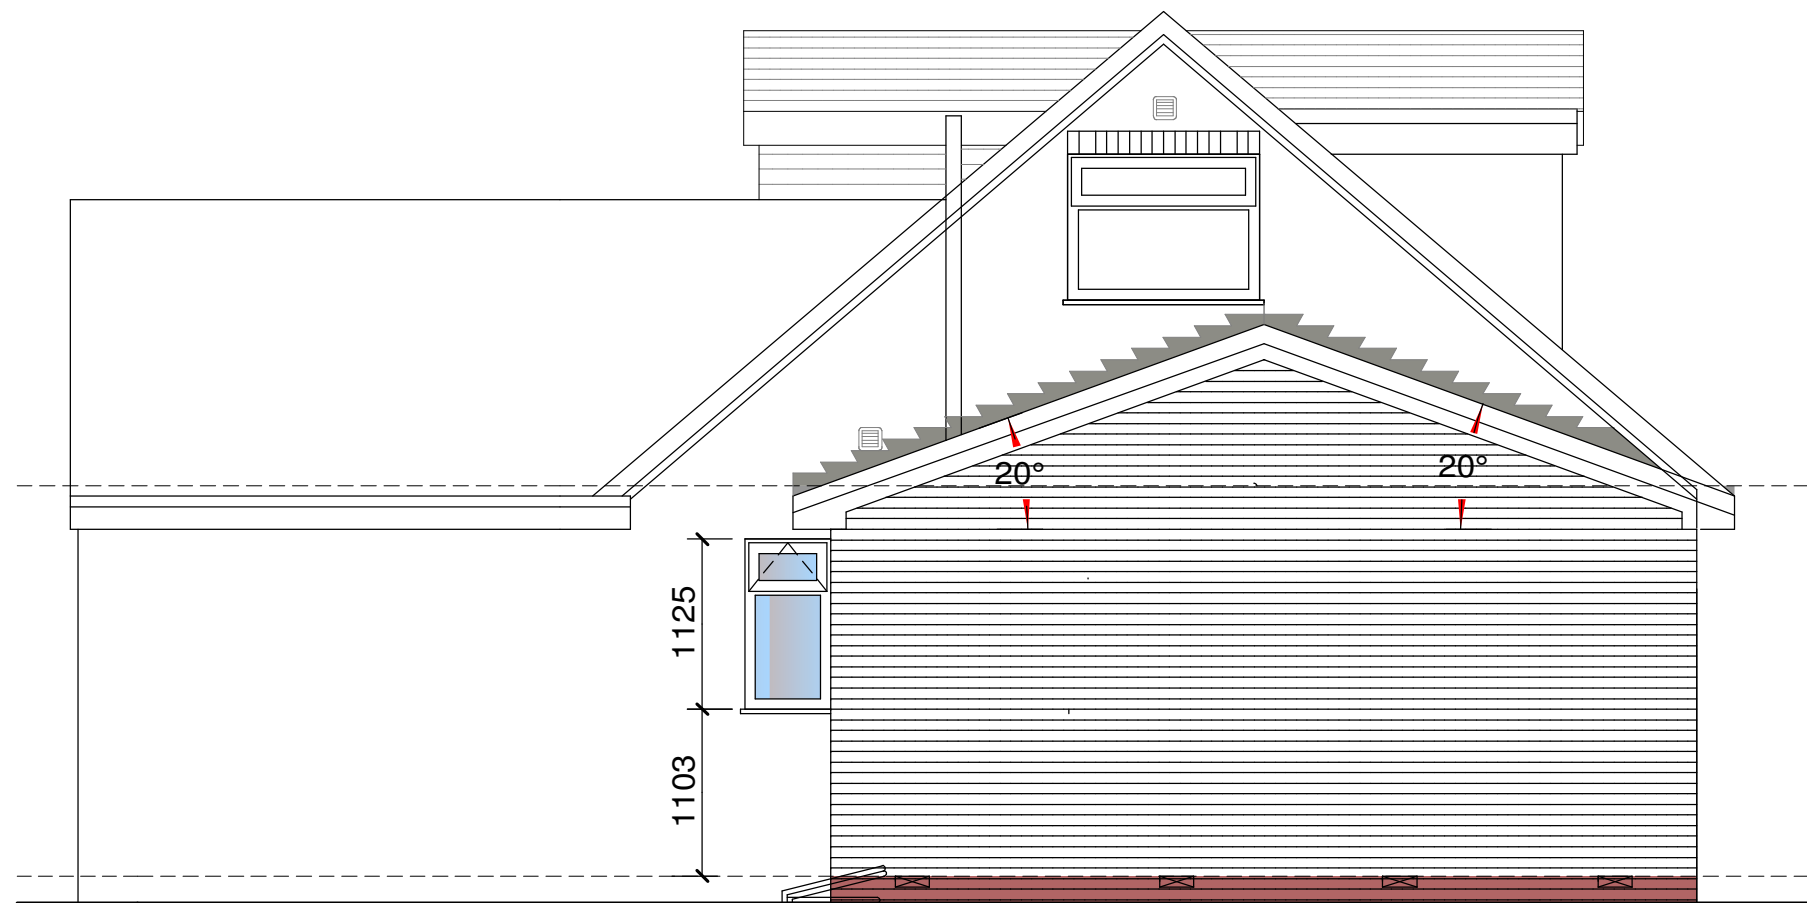


REVISED PROPOSED SIDE ELEVATION

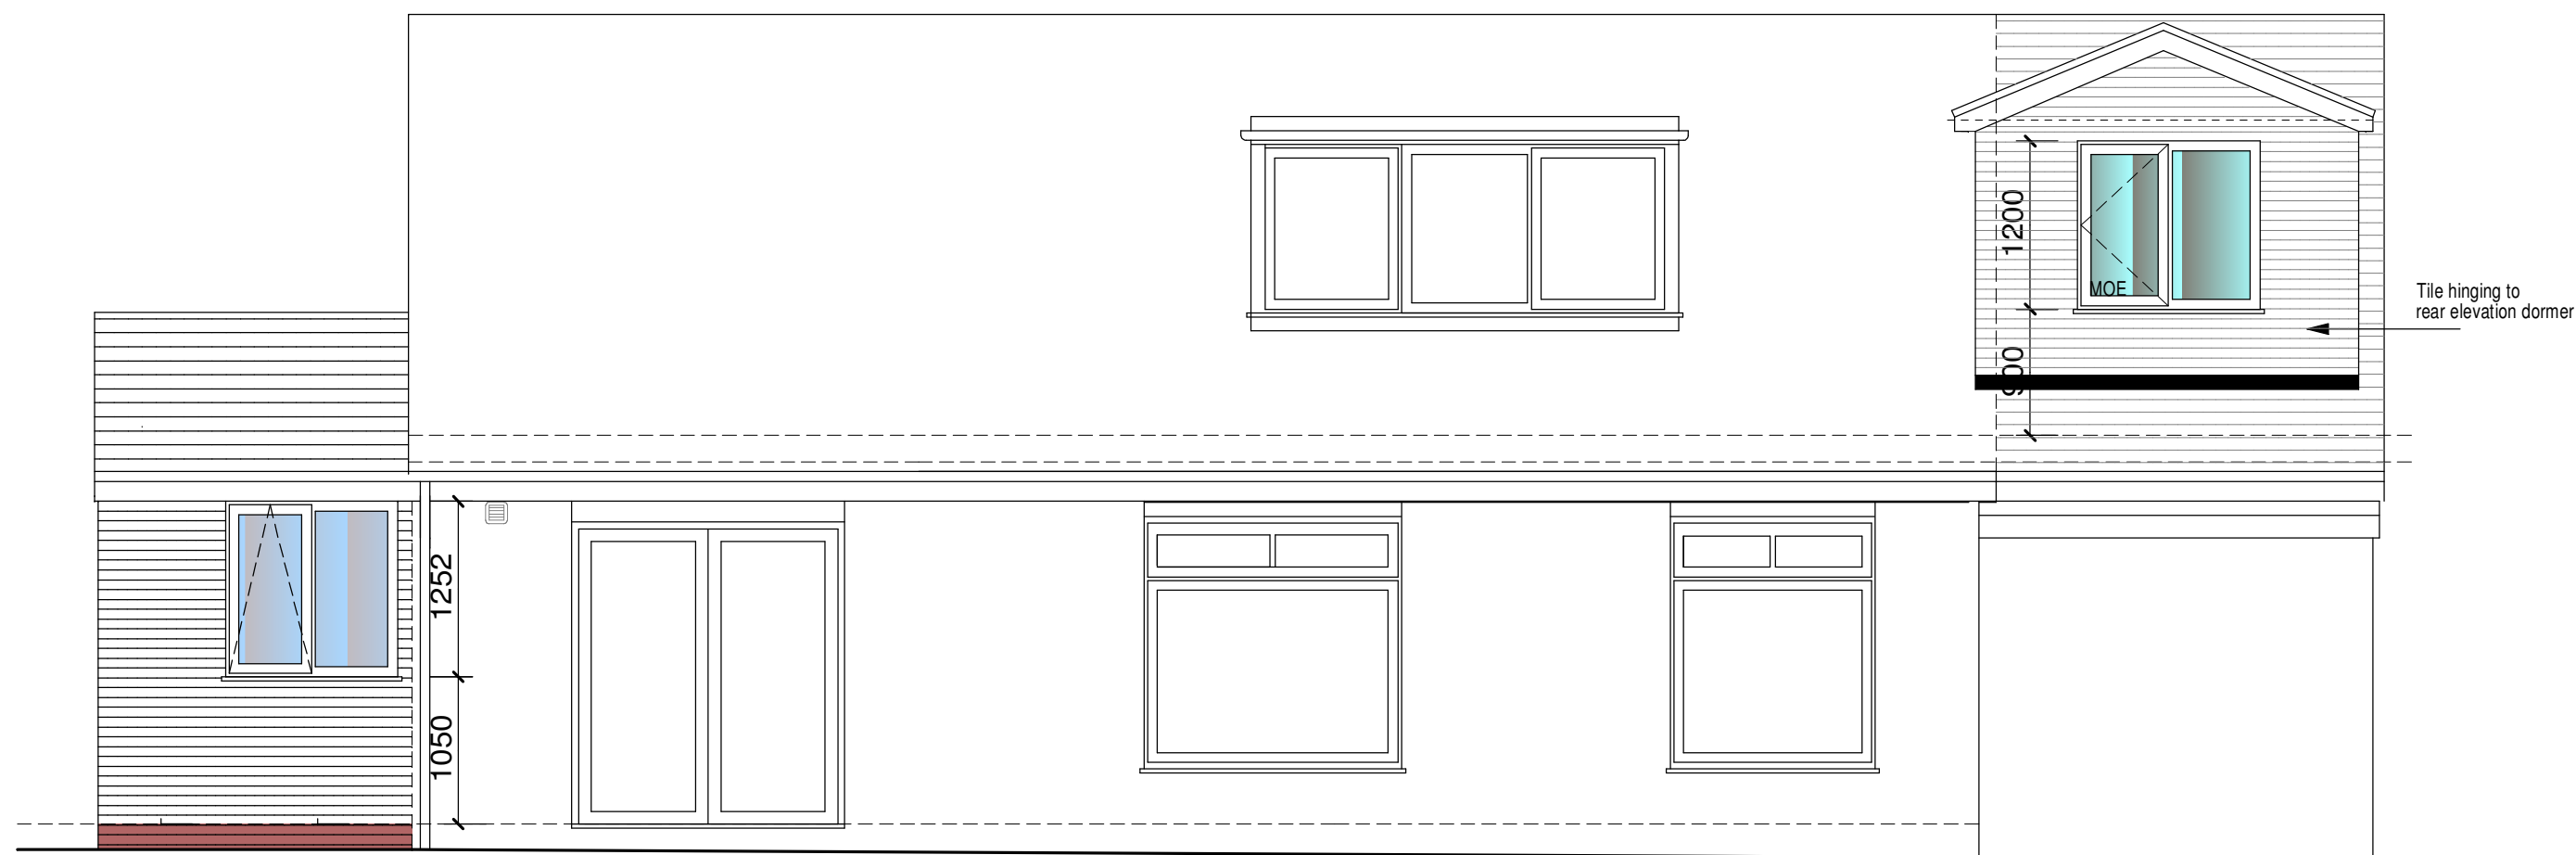


REVISED PROPOSED REAR ELEVATION

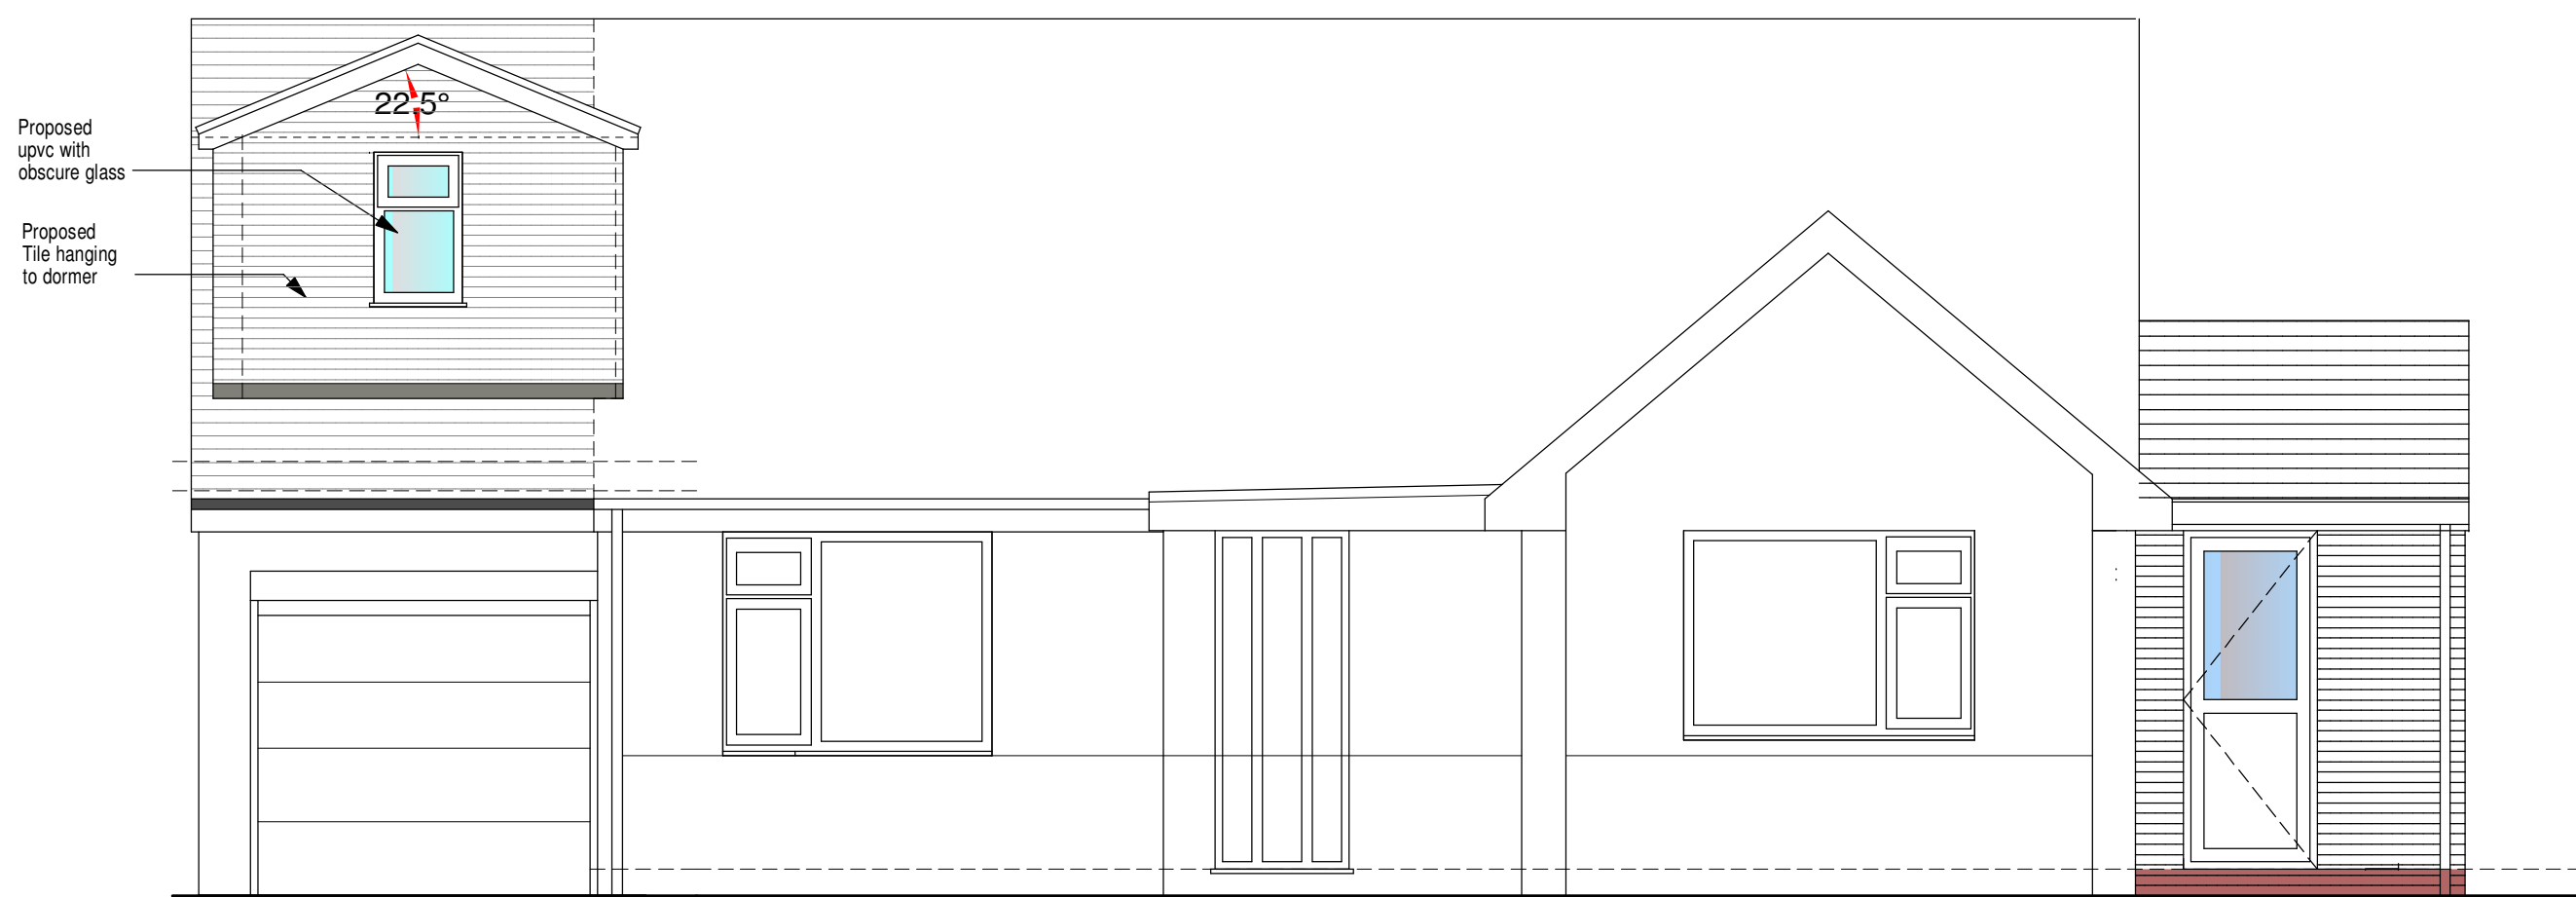

REVISED PROPOSED FRONT ELEVATION

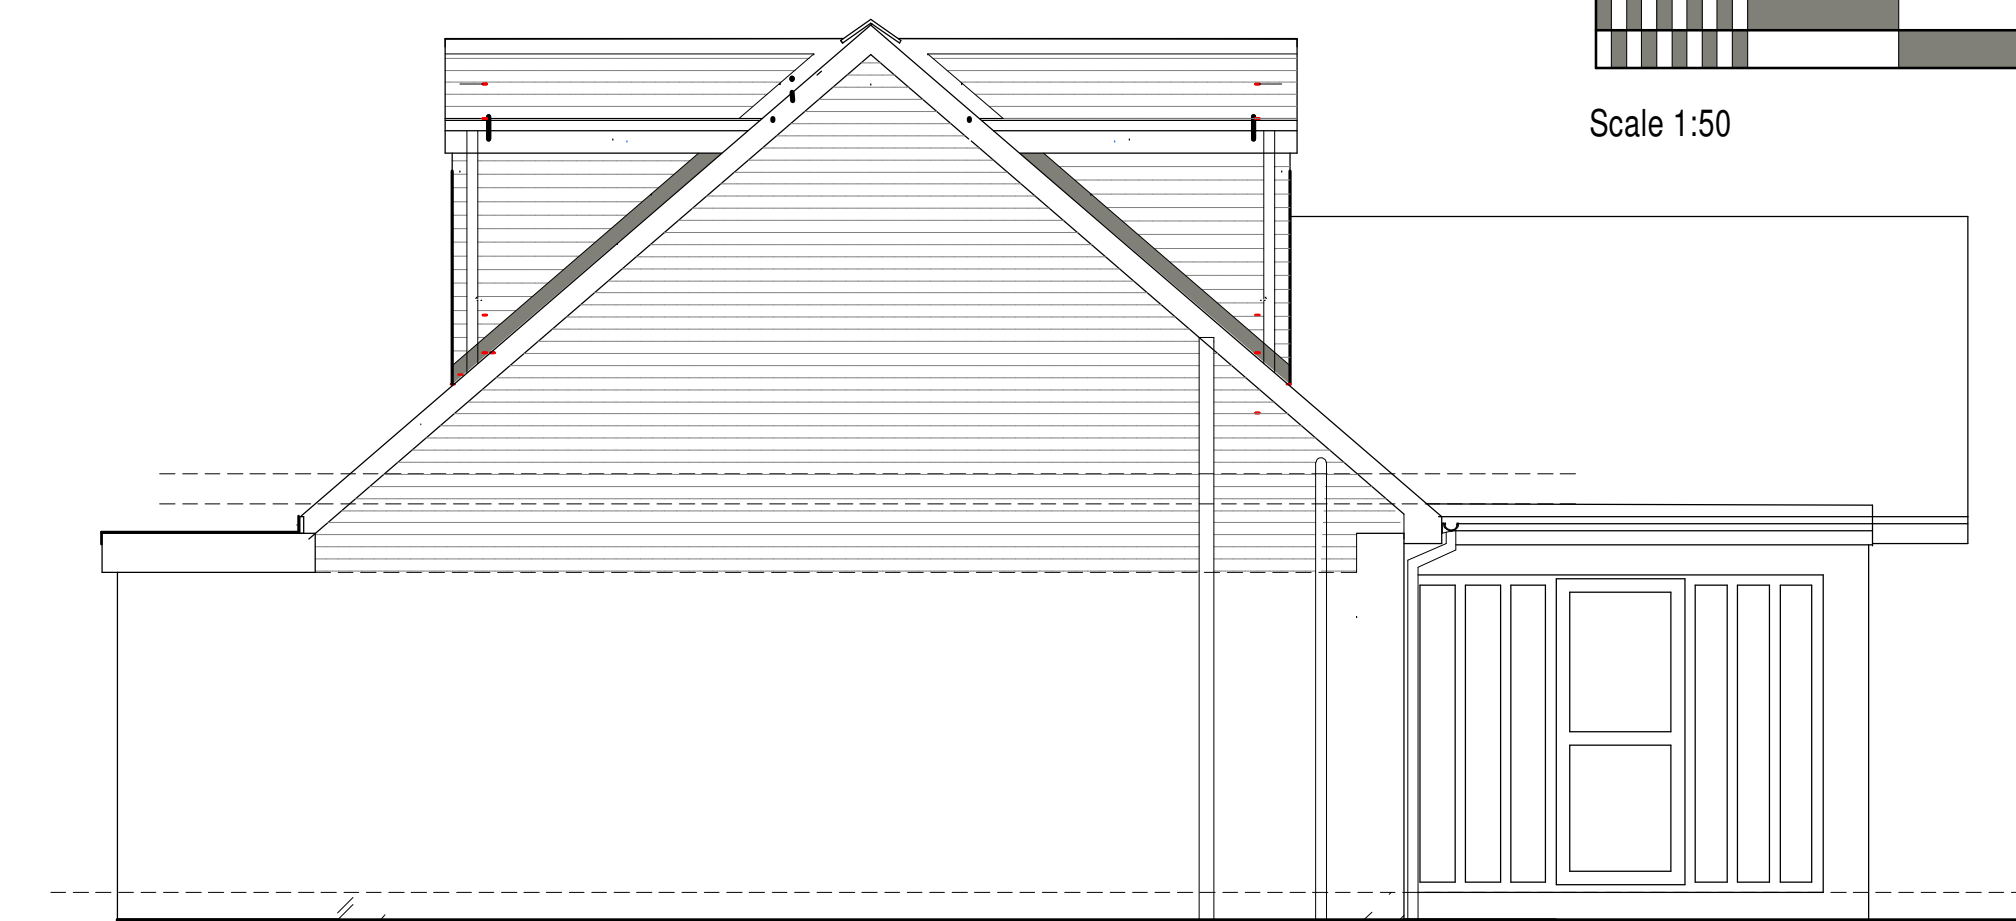

REVISED PROPOSED SIDE ELEVATION

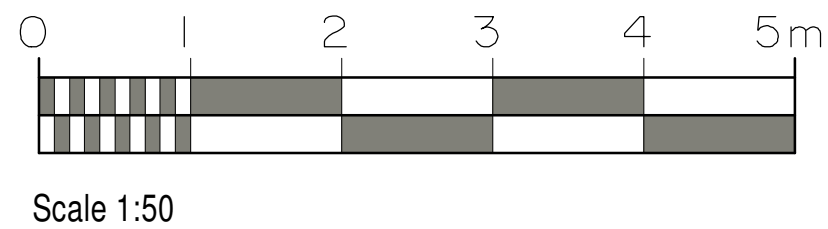

Proposed	
Roof Tiles	Ridge
Brickwork	Mortar
SVP	Gutters
Rwp	
Rafters - 100 x 50mm @ 400c/c's	
Ceiling Joists - 100 x 50mm @ 400c/c's	
Flat Roof Joists - 150 x 50mm @ 400 c/c's	
Hipped Rafters - 100 x 50mm @ 400c/c's	
Purlins - 100 x 50mm @ 400c/c's	
Hangers and Binders - 100 x 50mm	
Ridge Size - 150 x 50mm	
Ground Floor Joists - 100 x 50mm @ 400c/c's	
First Floor Joists - 100 x 50mm @ 400c/c's	
Internal Studs - 100 x 50mm @ 400c/c's	
Fascias & Soffits -	
	Existing Switch
	Proposed New Switch
	Existing Pull Cord Switch
	Proposed Pull Cord Switch
	Existing Fluorescent
	Existing Single/Double Power Point
	Proposed Single/Double Power Point
	Existing Ceiling Light/Posterior/Rose
	Proposed Ceiling Light/Posterior/Rose
	Mains Downlight - Finish -
	Shower Downlight - Finish -
	Proposed New Hard Wired Smoke Detector
	Existing Spur
	Proposed Spur
	Existing Outdoor Power Point
	Proposed Outdoor Power Point
	Proposed Under Cupboard Tri Line
	Device a High Level Power Point
	Device a Low Level Power Point
	Existing Extractor in Ceiling
	Proposed Extractor in Ceiling
	Existing Extractor Through Wall
	Proposed Extractor Through Wall
	New TV Point
	New Tap Position
	New Shower Position
	New Stop Tap Position
	New Cold Water Tap Position
	Existing Radiator
	New Radiator
	New Straight Towel Radiator
	New Curved Towel Radiator

Radiator Pipework Diameter - 15mm

Skirting -	Architrave -
SKIP LOCATION -	TBC
MATERIALS -	TBC
PORTALOO -	TBC

During the construction process of carrying out loft conversions and alteration works to existing properties there is a risk that the cracks may appear in existing ceilings. Additionally "red spots" which is the detachment of plaster from the existing ceiling boards can also be experienced. Adamson Construction Ltd will take all reasonable precautions to prevent such occurrences and will carry out reasonable repairs to such cracks. However, the company cannot be held responsible for defects in the ceilings, such as existing ceilings which are out of level or are already cracked. Adamson Construction Ltd suggest that the Customer arranges for the removal of all carpets adjacent to the proposed works for the duration of the contract. What we will undertake reasonable protection measures we will not be held responsible for any removal or clearing of carpets left in-situ.

The company does not undertake external painting, landscaping or steps.
The company will not be liable for any decoration works to new or existing ceilings, walls & woodwork.
This drawing is the copyright of Adamson Construction Limited and any reproduction in whole or part is strictly forbidden.
Adamson Construction reserve the right to modify and make necessary alterations dependent on site conditions.
Printed on 05/02/2018

Customer Confirmation of Order Date

THIS DRAWING HAS BEEN EXAMINED AND APPROVED AND WE ARE AWARE THAT ANY CHANGES WILL BE CHARGEABLE.
APPROVED BY DATE
CUSTOMER

E	
D	
C	
B	
A	

DRAWN EC SCALE 1:50 @ A1 DATE JUNE 24

CUSTOMER
MR & MRS HOAR
PROJECT
REVISED PROPOSED PLANS & ELEVATIONS
LOCATION
7 St Austell Drive, Greenmount, Bury
BL8 4EY



Adamson House, Ormsay Road, Oakfield, Cheshire, SK14 4XZ
Telephone: 0161-579-1099 Fax: 0161-214-2524

JOB No. 7942 REV.